
UPSTAGE

FIXTURE LEGEND

Unresolved
fixture identity
Profile Spot · 40×

Unresolved
fixture identity
Spot Light · 8×

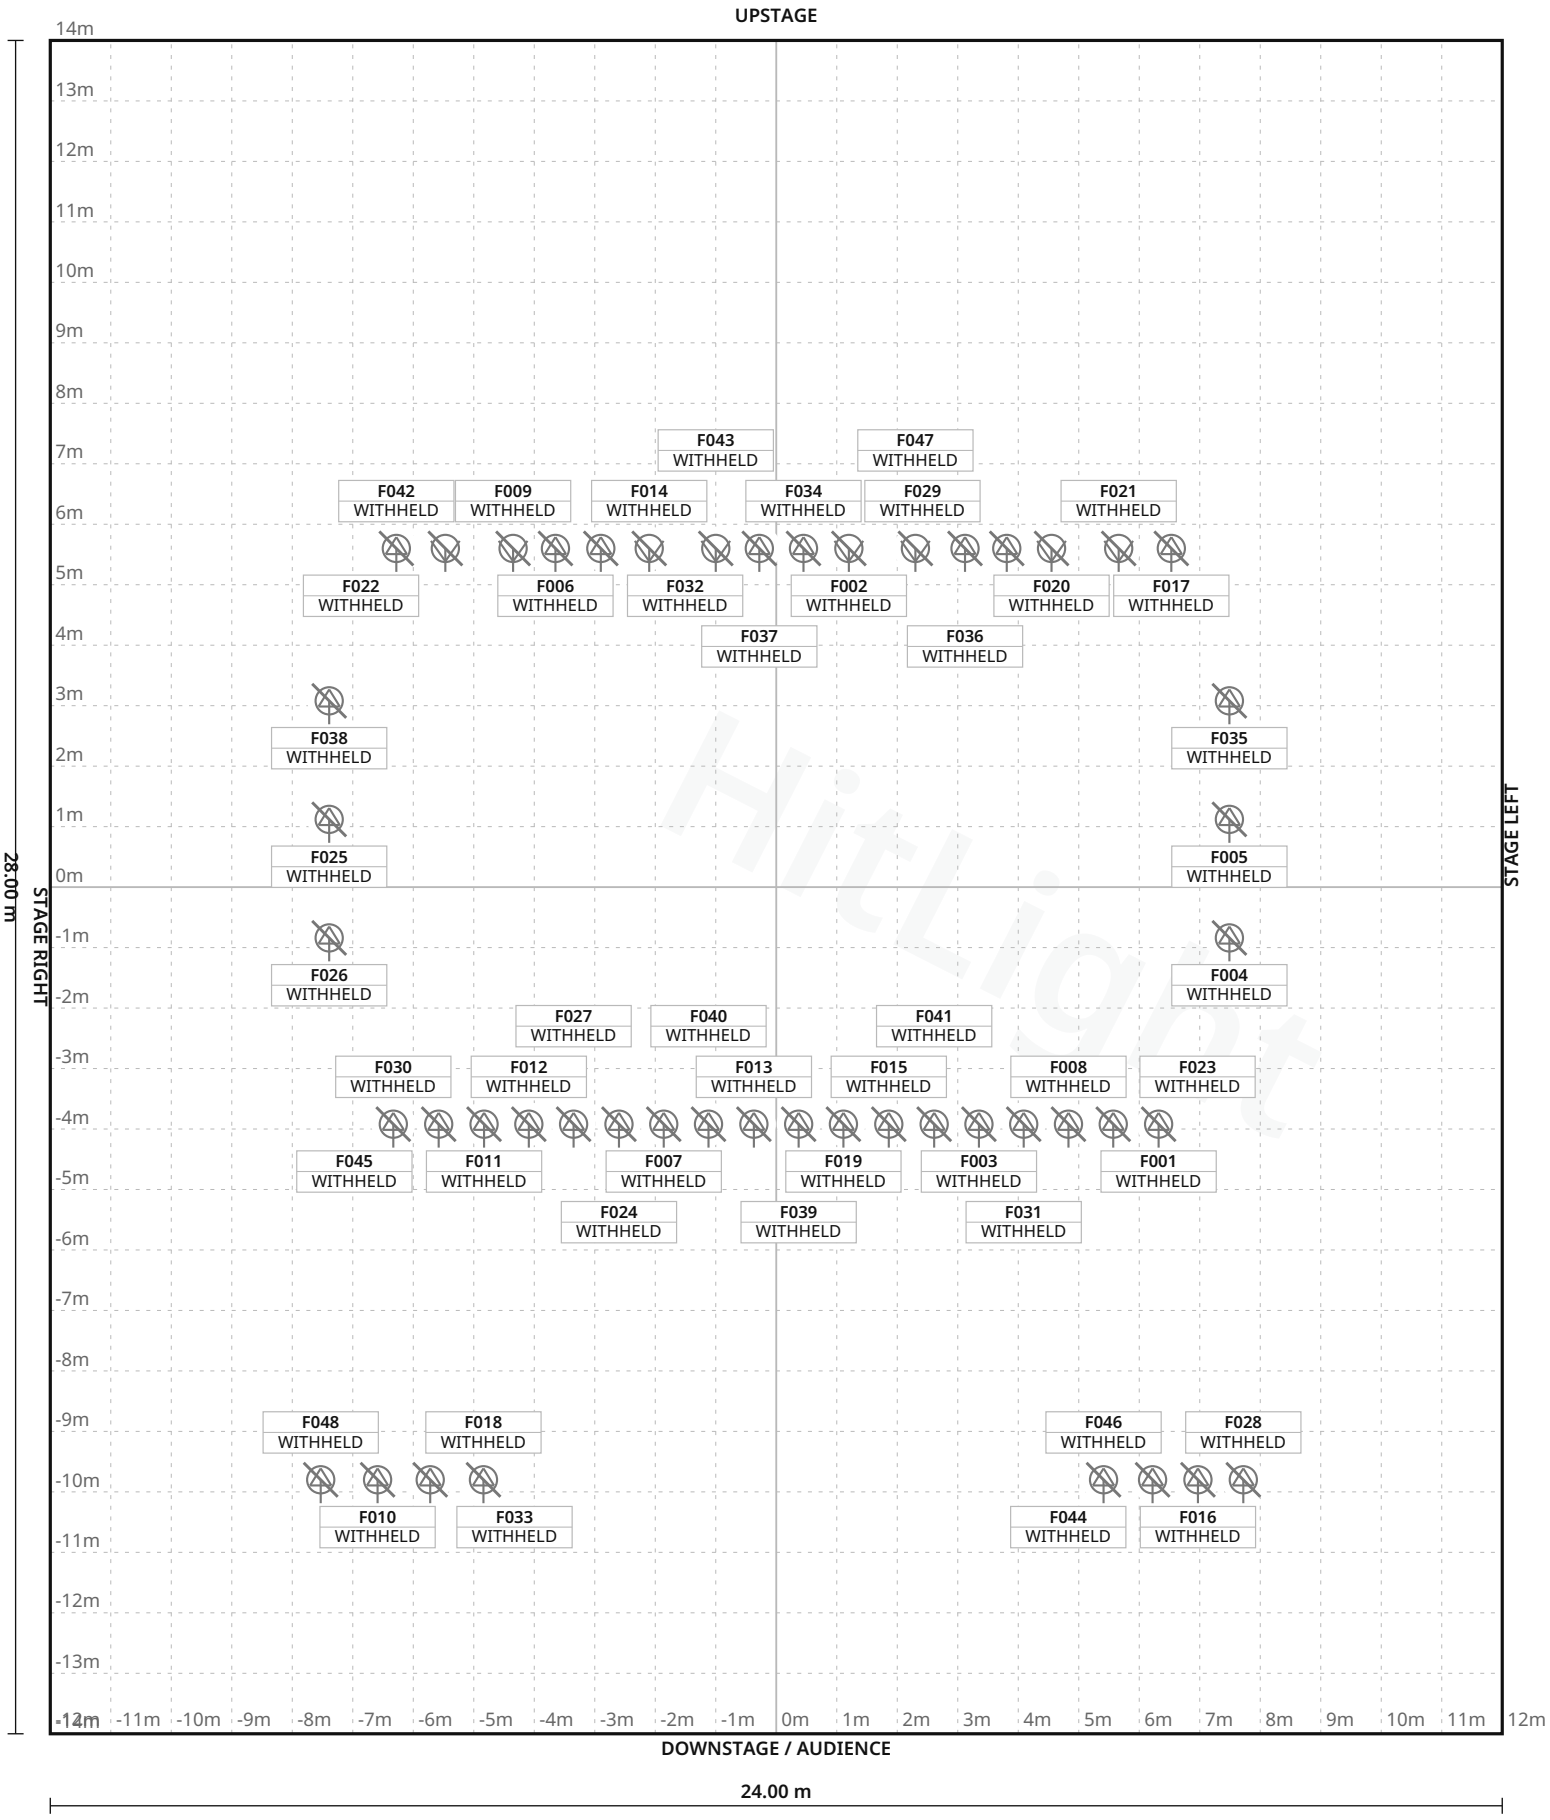

Stage 24.00 m W × 28.00 m D · Grid 1 m

Maaspoort · Frans Boermans zaal

LIGHT PLOT · PLAN · Frans Boermans zaal

HitLight · Maaspoort
Venlo, Netherlands

DWG HL · SCALE 1:125 · metric · PRINT AT 100%
Drawn HitLight
Generated from the saved show
SOURCE 4ad3acbb9cb4

SYMBOL LEGEND

2 TYPES · 48 FIXTURES · COLOUR BY TYPE



Unverified source fixture Unresolved fixture identity

Profile Spot · Unverified · TBC ch · category symbol

40 physical · 40 plotted

40 disabled · 0 unplaced



Unverified source fixture Unresolved fixture identity

Spot Light · Unverified · TBC ch · category symbol

8 physical · 8 plotted

8 disabled · 0 unplaced

HitLight

Maaspoort · Frans Boermans zaal

SYMBOL LEGEND · Frans Boermans zaal

HitLight · Maaspoort

Venlo, Netherlands

DWG HL · METRIC

Drawn HitLight

Generated from the saved show

SOURCE 4ad3acbb9cb4

GENERAL NOTES

1. Source-based lighting plan. Confirm the current rig with the venue.
2. PARTIAL: included fixtures are not a full physical-unit census.
3. DMX PATCH WITHHELD: provisional or unchecked addresses are not published.
4. Approximate planning view; not official venue paperwork or output-ready. Original HitLight symbols only; no source pages, OEM meshes, photos or logos. Original files remain private; modes and patch unverified.

HitLight

FIXTURE SCHEDULE

Fixture	Manufacturer / model	Position / mount	Mode / output
VISUAL PLANNING · DMX PATCH WITHHELD			
F001	Unverified source fixture / Unresolved fixture identity	PLOTTED	Unverified · Output excluded
F002	Unverified source fixture / Unresolved fixture identity	PLOTTED	Unverified · Output excluded
F003	Unverified source fixture / Unresolved fixture identity	PLOTTED	Unverified · Output excluded
F004	Unverified source fixture / Unresolved fixture identity	PLOTTED	Unverified · Output excluded
F005	Unverified source fixture / Unresolved fixture identity	PLOTTED	Unverified · Output excluded
F006	Unverified source fixture / Unresolved fixture identity	PLOTTED	Unverified · Output excluded
F007	Unverified source fixture / Unresolved fixture identity	PLOTTED	Unverified · Output excluded
F008	Unverified source fixture / Unresolved fixture identity	PLOTTED	Unverified · Output excluded
F009	Unverified source fixture / Unresolved fixture identity	PLOTTED	Unverified · Output excluded
F010	Unverified source fixture / Unresolved fixture identity	PLOTTED	Unverified · Output excluded
F011	Unverified source fixture / Unresolved fixture identity	PLOTTED	Unverified · Output excluded
F012	Unverified source fixture / Unresolved fixture identity	PLOTTED	Unverified · Output excluded
F013	Unverified source fixture / Unresolved fixture identity	PLOTTED	Unverified · Output excluded
F014	Unverified source fixture / Unresolved fixture identity	PLOTTED	Unverified · Output excluded
F015	Unverified source fixture / Unresolved fixture identity	PLOTTED	Unverified · Output excluded
F016	Unverified source fixture / Unresolved fixture identity	PLOTTED	Unverified · Output excluded
F017	Unverified source fixture / Unresolved fixture identity	PLOTTED	Unverified · Output excluded
F018	Unverified source fixture / Unresolved fixture identity	PLOTTED	Unverified · Output excluded
F019	Unverified source fixture / Unresolved fixture identity	PLOTTED	Unverified · Output excluded
F020	Unverified source fixture / Unresolved fixture identity	PLOTTED	Unverified · Output excluded

Planning reference only. Confirm installed modes and patch with the venue.

Maaspoort · Frans Boermans zaal

FIXTURE SCHEDULE · Frans Boermans zaal

HitLight · Maaspoort

Venlo, Netherlands

DWG HL · METRIC

Drawn HitLight

Generated from the saved show

SOURCE 4ad3acbb9cb4

Fixture	Manufacturer / model	Position / mount	Mode / output
VISUAL PLANNING · DMX PATCH WITHHELD			
F021	Unverified source fixture / Unresolved fixture identity	PLOTTED	Unverified · Output excluded
F022	Unverified source fixture / Unresolved fixture identity	PLOTTED	Unverified · Output excluded
F023	Unverified source fixture / Unresolved fixture identity	PLOTTED	Unverified · Output excluded
F024	Unverified source fixture / Unresolved fixture identity	PLOTTED	Unverified · Output excluded
F025	Unverified source fixture / Unresolved fixture identity	PLOTTED	Unverified · Output excluded
F026	Unverified source fixture / Unresolved fixture identity	PLOTTED	Unverified · Output excluded
F027	Unverified source fixture / Unresolved fixture identity	PLOTTED	Unverified · Output excluded
F028	Unverified source fixture / Unresolved fixture identity	PLOTTED	Unverified · Output excluded
F029	Unverified source fixture / Unresolved fixture identity	PLOTTED	Unverified · Output excluded
F030	Unverified source fixture / Unresolved fixture identity	PLOTTED	Unverified · Output excluded
F031	Unverified source fixture / Unresolved fixture identity	PLOTTED	Unverified · Output excluded
F032	Unverified source fixture / Unresolved fixture identity	PLOTTED	Unverified · Output excluded
F033	Unverified source fixture / Unresolved fixture identity	PLOTTED	Unverified · Output excluded
F034	Unverified source fixture / Unresolved fixture identity	PLOTTED	Unverified · Output excluded
F035	Unverified source fixture / Unresolved fixture identity	PLOTTED	Unverified · Output excluded
F036	Unverified source fixture / Unresolved fixture identity	PLOTTED	Unverified · Output excluded
F037	Unverified source fixture / Unresolved fixture identity	PLOTTED	Unverified · Output excluded
F038	Unverified source fixture / Unresolved fixture identity	PLOTTED	Unverified · Output excluded
F039	Unverified source fixture / Unresolved fixture identity	PLOTTED	Unverified · Output excluded
F040	Unverified source fixture / Unresolved fixture identity	PLOTTED	Unverified · Output excluded

Planning reference only. Confirm installed modes and patch with the venue.

FIXTURE SCHEDULE · CONTINUED

Fixture	Manufacturer / model	Position / mount	Mode / output
VISUAL PLANNING · DMX PATCH WITHHELD			
F041	Unverified source fixture / Unresolved fixture identity	PLOTTED	Unverified · Output excluded
F042	Unverified source fixture / Unresolved fixture identity	PLOTTED	Unverified · Output excluded
F043	Unverified source fixture / Unresolved fixture identity	PLOTTED	Unverified · Output excluded
F044	Unverified source fixture / Unresolved fixture identity	PLOTTED	Unverified · Output excluded
F045	Unverified source fixture / Unresolved fixture identity	PLOTTED	Unverified · Output excluded
F046	Unverified source fixture / Unresolved fixture identity	PLOTTED	Unverified · Output excluded
F047	Unverified source fixture / Unresolved fixture identity	PLOTTED	Unverified · Output excluded
F048	Unverified source fixture / Unresolved fixture identity	PLOTTED	Unverified · Output excluded

Planning reference only. Confirm installed modes and patch with the venue.

HitLight

VALIDATION APPENDIX

WARNING · PATCH_WITHHELD

DMX patch facts are withheld pending source verification. This planning document cannot be used for hardware output.

Objects: — · Remediation: review the source facts and regenerate.

ERROR · STAGE_DIMENSIONS_UNCONFIRMED

Confirm the stage dimensions before producing a final technical document.

Objects: Frans Boermans zaal · Remediation: review the source facts and regenerate.

WARNING · MODE_UNVERIFIED

DMX modes are unverified; output remains excluded.

Objects: F001–F048 · Remediation: review the source facts and regenerate.

WARNING · FIXTURE_DISABLED

Fixtures are disabled for this visual planning reconstruction.

Objects: F001–F048 · Remediation: review the source facts and regenerate.

WARNING · TITLE_METADATA_INCOMPLETE

Some professional title-block metadata is missing; the document will show an em dash.

Objects: d93e6d2a9435c6196a231b4f · Remediation: review the source facts and regenerate.

HitLight

VENUE & DRAWING SOURCES

Maaspoort

Frans Boermans zaal · Published house plot

Venlo, NL

https://www.maaspoort.nl/informatie/theatertechniek/

Sources checked 2026-11-04

Generated by HitLight from the reviewed partial Maaspoort reconstruction. Venue sources are cited as facts; their original artwork remains private.

Symbols: HitLight-owned category artwork. No manufacturer model geometry or original source pages included.

Fixture positions follow the venue’s published lighting plot; the currently installed rig is not verified.

The plot gives no full scale or trim heights, so scale and heights are estimated.

48 source-based fixture records display 48 approximate public catalogue housings or labelled donors and 0 visual fallbacks. 32 original 714SX display references now use newly authored public housings. Printed source identities and donor labels, selected modes, patch, output exclusions and layout are unchanged. Original source, geometry and installed-equipment uncertainties remain; housing detail, optics and hardware are unverified.

Approximate planning view; not official venue paperwork or output-ready. Original HitLight symbols only; no source pages, OEM meshes, photos or logos. Original files remain private; modes and patch unverified.

Official venue technical page: https://www.maaspoort.nl/informatie/theatertechniek/ · checked 2026-10-19

hier: https://www.maaspoort.nl/site/assets/files/3888/202608_a4_liggend_info_artiestencrew-v2.pdf · checked 2026-10-19

Fixture plot original; visually inspected page(s) 1. Freshness and reuse rights unconfirmed.: https://www.maaspoort.nl/site/assets/files/2926/2024_lichtplan_maaspoort_grote_zaal_vanuit_toneel_v_4_0_gezelschap.pdf · checked 2026-11-03

Published capacity 750 for Hela zaal.: https://www.maaspoort.nl/informatie/bezoekersinformatie/zalen/ · checked 2026-11-03

Official venue/technical source page.: https://www.maaspoort.nl/de/informationen/theatertechniek/techniek/ · checked 2026-11-03

Fixture plot original; visually inspected page(s) 1. Freshness and reuse rights unconfirmed.: https://www.maaspoort.nl/site/assets/files/2926/lichtplan_maaspoort_frans_boermans_zaal_vanuit_toneel_v2_0-1.pdf · checked 2026-11-03

Official Maaspoort supplementary techSpecs; same-room historical plot and contemporary event setup are not asserted identical.: https://www.maaspoort.nl/site/assets/files/2926/technical_specifications_v04_sept_2026.pdf · checked 2026-11-04

Official Maaspoort supplementary floorPlan; same-room historical plot and contemporary event setup are not asserted identical.: https://www.maaspoort.nl/site/assets/files/2926/plattegrond_fb_zaal.jpg · checked 2026-11-04

Official Frans Boermans spreadsheet original retained unchanged in lossless gzip; no spreadsheet content inspection claimed. OriginalSHA256 a3ff6a3ea4b6ca096297: https://www.maaspoort.nl/site/assets/files/2926/2024_afmetingen_toneel_frans_boermans_zaal.xlsx · checked 2026-11-04

Official Frans Boermans spreadsheet original retained unchanged in lossless gzip; no spreadsheet content inspection claimed. OriginalSHA256 0c372424ae7bd7d375e3: https://www.maaspoort.nl/site/assets/files/2926/2024_trekkenlijst_frans_boermans_zaal_01.xls ·

HitLight

VENUE & DRAWING SOURCES

checked 2026-11-04

Official Maaspoort supplementary plot; same-room historical plot and contemporary event setup are not asserted identical.: https://www.maaspoort.nl/site/assets/files/2926/lichtplan_maaspoort_frans_boermans_zaal_vanuit_zaal_v2_0-1.pdf · checked 2026-11-04

Public venue page: https://www.hitlight.app/venues/netherlands/maaspoort-d93e6d2a

HitLight