
UPSTAGE

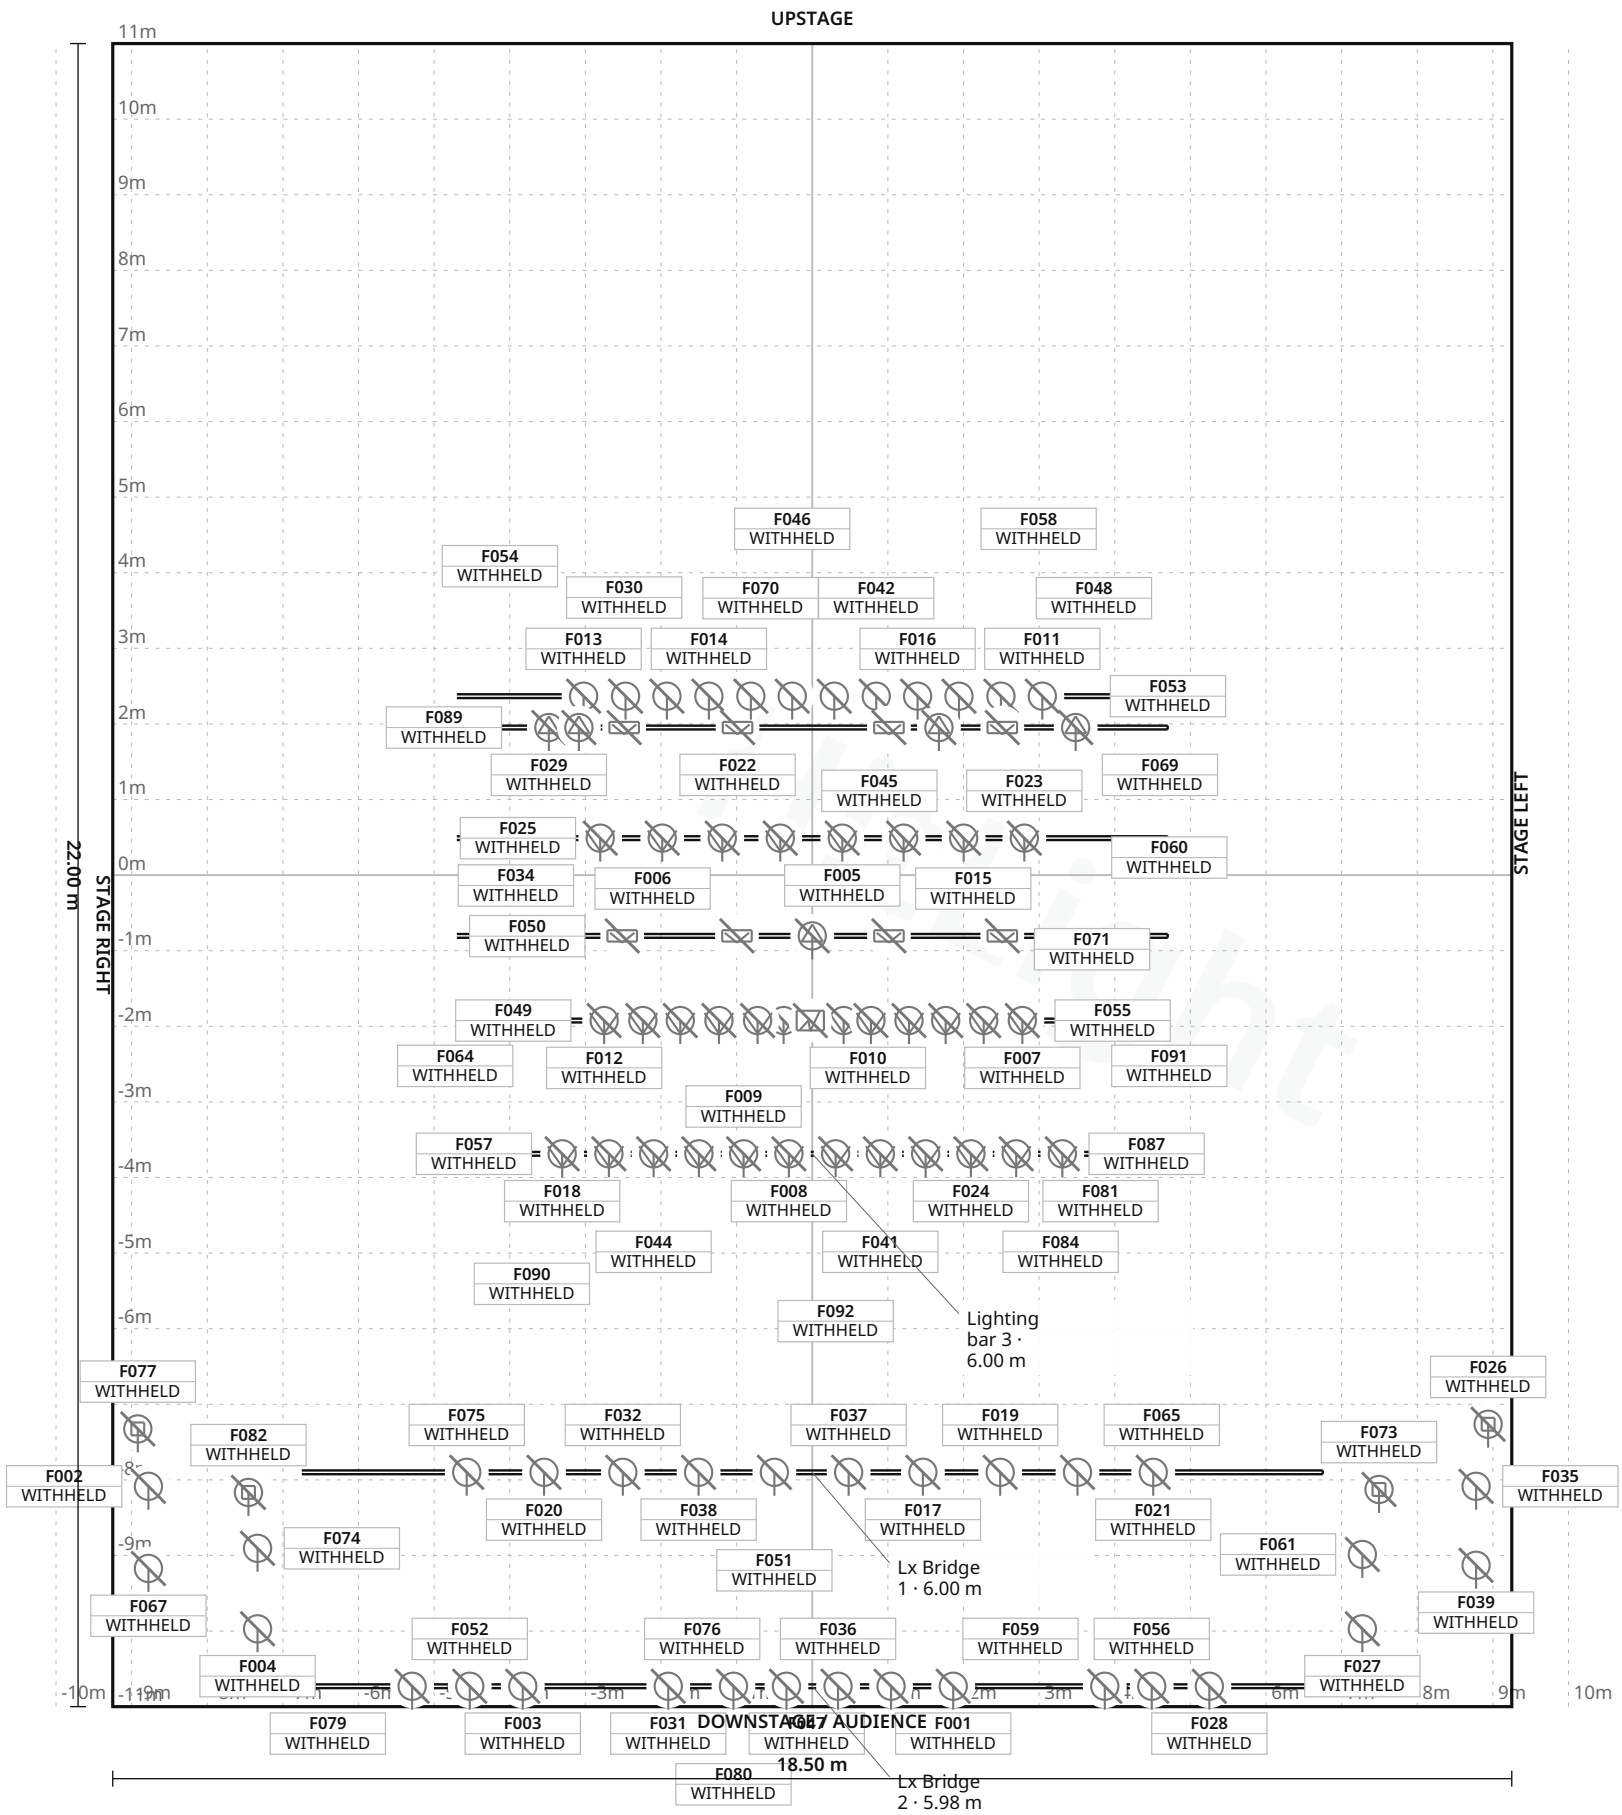

FIXTURE LEGEND

- **ColorSource Par**
  PAR Light · 12×
- **Source Four 36**
  Profile Spot · 2×
- **Altman Pegasus6**
  LED Fresnel
  Spot Light · 32×
- **Altman Spectra**
  CYC 200 RGBA
  Cyc Light · 8×
- **ETC Source Four**
  25/50 (gobo)
  Profile Spot · 3×
- **ETC Source Four**
  LED Series 3
  15-30deg
  PAR Light · 30×
- **Martin Atomic**
  3000 DMX Strobe
  Strobe · 1×
- **Robe Spiider LED**
  Wash Beam
  Moving Head · 4×

Stage 18.50 m W × 22.00 m D · Grid 1 m

13 fixture labels omitted in this view due to crowding · see DMX patch

North District Town Hall · Auditorium

LIGHT PLOT · PLAN · Auditorium

HitLight · North District Town Hall

2 Lung Wan Street, Sheung Shui, New Territories, Hong Kong, Sheung Shui, Hong Kong SAR China

DWG HL · SCALE 1:100 · metric · PRINT AT 100%

Drawn HitLight

Generated from the saved show

SOURCE 0b6ab6e1858a

SYMBOL LEGEND

8 TYPES · 92 FIXTURES · COLOUR BY TYPE



ETC ColorSource Par

PAR Light · Unverified · TBC ch · category symbol

12 physical · 12 plotted

12 disabled · 0 unplaced



ETC Source Four 36

Profile Spot · Unverified · TBC ch · category symbol

2 physical · 2 plotted

2 disabled · 0 unplaced



Unverified source fixture Altman Pegasus6 LED Fresnel

Spot Light · Unverified · TBC ch · category symbol

32 physical · 32 plotted

32 disabled · 0 unplaced



Unverified source fixture Altman Spectra CYC 200 RGBA

Cyc Light · Unverified · TBC ch · category symbol

8 physical · 8 plotted

8 disabled · 0 unplaced



Unverified source fixture ETC Source Four 25/50 (gobo)

Profile Spot · Unverified · TBC ch · category symbol

3 physical · 3 plotted

3 disabled · 0 unplaced



Unverified source fixture ETC Source Four LED Series 3 15-30deg

PAR Light · Unverified · TBC ch · category symbol

30 physical · 30 plotted

30 disabled · 0 unplaced



Unverified source fixture Martin Atomic 3000 DMX Strobe

Strobe · Unverified · TBC ch · category symbol

1 physical · 1 plotted

1 disabled · 0 unplaced



Unverified source fixture Robe Spiider LED Wash Beam

Moving Head · Unverified · TBC ch · category symbol

4 physical · 4 plotted

4 disabled · 0 unplaced

North District Town Hall · Auditorium

SYMBOL LEGEND · Auditorium

HitLight · North District Town Hall

2 Lung Wan Street, Sheung Shui, New Territories, Hong Kong, Sheung Shui, Hong Kong SAR China

DWG HL · METRIC

Drawn HitLight

Generated from the saved show

SOURCE 0b6ab6e1858a

GENERAL NOTES

1. Source-based lighting plan. Confirm the current rig with the venue.
2. PARTIAL: included fixtures are not a full physical-unit census.
3. DMX PATCH WITHHELD: provisional or unchecked addresses are not published.
4. Approximate planning view; not official venue paperwork or output-ready. Original HitLight symbols only; no source pages, OEM meshes, photos or logos. Original files remain private; modes and patch unverified.

HitLight

STAGE ELEMENTS

NAME	TYPE	POSITION	TRIM / SIZE
Lighting bar 6	pipe	X 0.00 m · Z 0.80 m	6.00 m · 9.40 m W × 0.05 m D
Lx Bridge 1	pipe	X 0.00 m · Z 7.90 m	6.00 m · 13.50 m W × 0.05 m D
Lighting bar 4	pipe	X 0.00 m · Z 1.92 m	6.00 m · 9.40 m W × 0.05 m D
Lighting bar 11	pipe	X 0.00 m · Z -2.37 m	6.00 m · 9.40 m W × 0.05 m D
Lighting bar 10	pipe	X 0.00 m · Z -1.95 m	6.00 m · 9.40 m W × 0.05 m D
Lx Bridge 2	pipe	X 0.00 m · Z 10.73 m	5.98 m · 13.50 m W × 0.05 m D
Lighting bar 3	pipe	X 0.00 m · Z 3.69 m	6.00 m · 9.40 m W × 0.05 m D
Lighting bar 8	pipe	X 0.00 m · Z -0.49 m	6.00 m · 9.40 m W × 0.05 m D

North District Town Hall · Auditorium

STAGE ELEMENTS · Auditorium

HitLight · North District Town Hall

2 Lung Wan Street, Sheung Shui, New Territories, Hong Kong, Sheung Shui, Hong Kong SAR China

DWG HL · METRIC

Drawn HitLight

Generated from the saved show

SOURCE 0b6ab6e1858a

FIXTURE SCHEDULE

Fixture	Manufacturer / model	Position / mount	Mode / output
VISUAL PLANNING · DMX PATCH WITHHELD			
F001	Unverified source fixture / ETC Source Four LED Series 3 15-30deg	Lx Bridge 2	Unverified · Output excluded
F002	Unverified source fixture / ETC Source Four LED Series 3 15-30deg	PLOTTED	Unverified · Output excluded
F003	Unverified source fixture / ETC Source Four LED Series 3 15-30deg	Lx Bridge 2	Unverified · Output excluded
F004	Unverified source fixture / ETC Source Four LED Series 3 15-30deg	PLOTTED	Unverified · Output excluded
F005	Unverified source fixture / Altman Pegasus6 LED Fresnel	Lighting bar 8	Unverified · Output excluded
F006	Unverified source fixture / Altman Spectra CYC 200 RGBA	Lighting bar 6	Unverified · Output excluded
F007	Unverified source fixture / Altman Pegasus6 LED Fresnel	Lighting bar 4	Unverified · Output excluded
F008	Unverified source fixture / Altman Pegasus6 LED Fresnel	Lighting bar 3	Unverified · Output excluded
F009	Unverified source fixture / Altman Pegasus6 LED Fresnel	Lighting bar 3	Unverified · Output excluded
F010	Unverified source fixture / Altman Pegasus6 LED Fresnel	Lighting bar 4	Unverified · Output excluded
F011	ETC / ColorSource Par	Lighting bar 11	Unverified · Output excluded
F012	Unverified source fixture / Altman Pegasus6 LED Fresnel	Lighting bar 4	Unverified · Output excluded
F013	ETC / ColorSource Par	Lighting bar 11	Unverified · Output excluded
F014	ETC / ColorSource Par	Lighting bar 11	Unverified · Output excluded
F015	Unverified source fixture / Altman Spectra CYC 200 RGBA	Lighting bar 6	Unverified · Output excluded
F016	ETC / ColorSource Par	Lighting bar 11	Unverified · Output excluded
F017	Unverified source fixture / ETC Source Four LED Series 3 15-30deg	Lx Bridge 1	Unverified · Output excluded
F018	Unverified source fixture / Altman Pegasus6 LED Fresnel	Lighting bar 3	Unverified · Output excluded
F019	Unverified source fixture / ETC Source Four LED Series 3 15-30deg	Lx Bridge 1	Unverified · Output excluded
F020	Unverified source fixture / ETC Source Four LED Series 3 15-30deg	Lx Bridge 1	Unverified · Output excluded

Planning reference only. Confirm installed modes and patch with the venue.

North District Town Hall · Auditorium

FIXTURE SCHEDULE · Auditorium

HitLight · North District Town Hall

2 Lung Wan Street, Sheung Shui, New Territories, Hong Kong, Sheung Shui, Hong Kong SAR China

DWG HL · METRIC

Drawn HitLight

Generated from the saved show

SOURCE 0b6ab6e1858a

FIXTURE SCHEDULE · CONTINUED

Fixture	Manufacturer / model	Position / mount	Mode / output
VISUAL PLANNING · DMX PATCH WITHHELD			
F021	Unverified source fixture / ETC Source Four LED Series 3 15-30deg	Lx Bridge 1	Unverified · Output excluded
F022	Unverified source fixture / Altman Spectra CYC 200 RGBA	Lighting bar 10	Unverified · Output excluded
F023	Unverified source fixture / Altman Pegasus6 LED Fresnel	Lighting bar 8	Unverified · Output excluded
F024	Unverified source fixture / Altman Pegasus6 LED Fresnel	Lighting bar 3	Unverified · Output excluded
F025	Unverified source fixture / Altman Pegasus6 LED Fresnel	Lighting bar 8	Unverified · Output excluded
F026	Unverified source fixture / Robe Spiider LED Wash Beam	PLOTTED	Unverified · Output excluded
F027	Unverified source fixture / ETC Source Four LED Series 3 15-30deg	PLOTTED	Unverified · Output excluded
F028	Unverified source fixture / ETC Source Four LED Series 3 15-30deg	Lx Bridge 2	Unverified · Output excluded
F029	Unverified source fixture / ETC Source Four 25/50 (gobo)	Lighting bar 10	Unverified · Output excluded
F030	Unverified source fixture / Altman Spectra CYC 200 RGBA	Lighting bar 10	Unverified · Output excluded
F031	Unverified source fixture / ETC Source Four LED Series 3 15-30deg	Lx Bridge 2	Unverified · Output excluded
F032	Unverified source fixture / ETC Source Four LED Series 3 15-30deg	Lx Bridge 1	Unverified · Output excluded
F033	Unverified source fixture / Altman Pegasus6 LED Fresnel	Lighting bar 4	Unverified · Output excluded
F034	Unverified source fixture / Altman Pegasus6 LED Fresnel	Lighting bar 8	Unverified · Output excluded
F035	Unverified source fixture / ETC Source Four LED Series 3 15-30deg	PLOTTED	Unverified · Output excluded
F036	Unverified source fixture / ETC Source Four LED Series 3 15-30deg	Lx Bridge 2	Unverified · Output excluded
F037	Unverified source fixture / ETC Source Four LED Series 3 15-30deg	Lx Bridge 1	Unverified · Output excluded
F038	Unverified source fixture / ETC Source Four LED Series 3 15-30deg	Lx Bridge 1	Unverified · Output excluded
F039	Unverified source fixture / ETC Source Four LED Series 3 15-30deg	PLOTTED	Unverified · Output excluded
F040	Unverified source fixture / Martin Atomic 3000 DMX Strobe	Lighting bar 4	Unverified · Output excluded

Planning reference only. Confirm installed modes and patch with the venue.

North District Town Hall · Auditorium

FIXTURE SCHEDULE · Auditorium

HitLight · North District Town Hall

2 Lung Wan Street, Sheung Shui, New Territories, Hong Kong, Sheung Shui, Hong Kong SAR China

DWG HL · METRIC

Drawn HitLight

Generated from the saved show

SOURCE 0b6ab6e1858a

Fixture	Manufacturer / model	Position / mount	Mode / output
VISUAL PLANNING · DMX PATCH WITHHELD			
F041	Unverified source fixture / Altman Pegasus6 LED Fresnel	Lighting bar 3	Unverified · Output excluded
F042	ETC / ColorSource Par	Lighting bar 11	Unverified · Output excluded
F043	Unverified source fixture / Altman Pegasus6 LED Fresnel	Lighting bar 4	Unverified · Output excluded
F044	Unverified source fixture / Altman Pegasus6 LED Fresnel	Lighting bar 3	Unverified · Output excluded
F045	Unverified source fixture / Altman Pegasus6 LED Fresnel	Lighting bar 8	Unverified · Output excluded
F046	ETC / ColorSource Par	Lighting bar 11	Unverified · Output excluded
F047	Unverified source fixture / ETC Source Four LED Series 3 15-30deg	Lx Bridge 2	Unverified · Output excluded
F048	ETC / ColorSource Par	Lighting bar 11	Unverified · Output excluded
F049	Unverified source fixture / Altman Pegasus6 LED Fresnel	Lighting bar 4	Unverified · Output excluded
F050	Unverified source fixture / Altman Pegasus6 LED Fresnel	Lighting bar 8	Unverified · Output excluded
F051	Unverified source fixture / ETC Source Four LED Series 3 15-30deg	Lx Bridge 1	Unverified · Output excluded
F052	Unverified source fixture / ETC Source Four LED Series 3 15-30deg	Lx Bridge 2	Unverified · Output excluded
F053	ETC / ColorSource Par	Lighting bar 11	Unverified · Output excluded
F054	ETC / ColorSource Par	Lighting bar 11	Unverified · Output excluded
F055	Unverified source fixture / Altman Pegasus6 LED Fresnel	Lighting bar 4	Unverified · Output excluded
F056	Unverified source fixture / ETC Source Four LED Series 3 15-30deg	Lx Bridge 2	Unverified · Output excluded
F057	Unverified source fixture / Altman Pegasus6 LED Fresnel	Lighting bar 3	Unverified · Output excluded
F058	ETC / ColorSource Par	Lighting bar 11	Unverified · Output excluded
F059	Unverified source fixture / ETC Source Four LED Series 3 15-30deg	Lx Bridge 2	Unverified · Output excluded
F060	Unverified source fixture / Altman Spectra CYC 200 RGBA	Lighting bar 10	Unverified · Output excluded

Planning reference only. Confirm installed modes and patch with the venue.

Fixture	Manufacturer / model	Position / mount	Mode / output
VISUAL PLANNING · DMX PATCH WITHHELD			
F061	Unverified source fixture / ETC Source Four LED Series 3 15-30deg	PLOTTED	Unverified · Output excluded
F062	Unverified source fixture / Altman Pegasus6 LED Fresnel	Lighting bar 8	Unverified · Output excluded
F063	Unverified source fixture / Altman Pegasus6 LED Fresnel	Lighting bar 4	Unverified · Output excluded
F064	Unverified source fixture / Altman Spectra CYC 200 RGBA	Lighting bar 6	Unverified · Output excluded
F065	Unverified source fixture / ETC Source Four LED Series 3 15-30deg	Lx Bridge 1	Unverified · Output excluded
F066	Unverified source fixture / Altman Pegasus6 LED Fresnel	Lighting bar 4	Unverified · Output excluded
F067	Unverified source fixture / ETC Source Four LED Series 3 15-30deg	PLOTTED	Unverified · Output excluded
F068	Unverified source fixture / Altman Pegasus6 LED Fresnel	Lighting bar 4	Unverified · Output excluded
F069	Unverified source fixture / ETC Source Four 25/50 (gobo)	Lighting bar 10	Unverified · Output excluded
F070	ETC / ColorSource Par	Lighting bar 11	Unverified · Output excluded
F071	Unverified source fixture / Altman Pegasus6 LED Fresnel	Lighting bar 4	Unverified · Output excluded
F072	Unverified source fixture / Altman Pegasus6 LED Fresnel	Lighting bar 8	Unverified · Output excluded
F073	Unverified source fixture / Robe Spiider LED Wash Beam	PLOTTED	Unverified · Output excluded
F074	Unverified source fixture / ETC Source Four LED Series 3 15-30deg	PLOTTED	Unverified · Output excluded
F075	Unverified source fixture / ETC Source Four LED Series 3 15-30deg	Lx Bridge 1	Unverified · Output excluded
F076	Unverified source fixture / ETC Source Four LED Series 3 15-30deg	Lx Bridge 2	Unverified · Output excluded
F077	Unverified source fixture / Robe Spiider LED Wash Beam	PLOTTED	Unverified · Output excluded
F078	ETC / Source Four 36	Lighting bar 6	Unverified · Output excluded
F079	Unverified source fixture / ETC Source Four LED Series 3 15-30deg	Lx Bridge 2	Unverified · Output excluded
F080	Unverified source fixture / ETC Source Four LED Series 3 15-30deg	Lx Bridge 2	Unverified · Output excluded

Planning reference only. Confirm installed modes and patch with the venue.

FIXTURE SCHEDULE · CONTINUED

Fixture	Manufacturer / model	Position / mount	Mode / output
VISUAL PLANNING · DMX PATCH WITHHELD			
F081	Unverified source fixture / Altman Pegasus6 LED Fresnel	Lighting bar 3	Unverified · Output excluded
F082	Unverified source fixture / Robe Spiider LED Wash Beam	PLOTTED	Unverified · Output excluded
F083	Unverified source fixture / Altman Pegasus6 LED Fresnel	Lighting bar 4	Unverified · Output excluded
F084	Unverified source fixture / Altman Pegasus6 LED Fresnel	Lighting bar 3	Unverified · Output excluded
F085	ETC / Source Four 36	Lighting bar 10	Unverified · Output excluded
F086	Unverified source fixture / Altman Spectra CYC 200 RGBA	Lighting bar 10	Unverified · Output excluded
F087	Unverified source fixture / Altman Pegasus6 LED Fresnel	Lighting bar 3	Unverified · Output excluded
F088	ETC / ColorSource Par	Lighting bar 11	Unverified · Output excluded
F089	Unverified source fixture / ETC Source Four 25/50 (gobo)	Lighting bar 10	Unverified · Output excluded
F090	Unverified source fixture / Altman Pegasus6 LED Fresnel	Lighting bar 3	Unverified · Output excluded
F091	Unverified source fixture / Altman Spectra CYC 200 RGBA	Lighting bar 6	Unverified · Output excluded
F092	Unverified source fixture / Altman Pegasus6 LED Fresnel	Lighting bar 3	Unverified · Output excluded

Planning reference only. Confirm installed modes and patch with the venue.

VALIDATION APPENDIX

WARNING · PATCH_WITHHELD

DMX patch facts are withheld pending source verification. This planning document cannot be used for hardware output.

Objects: — · Remediation: review the source facts and regenerate.

WARNING · MODE_UNVERIFIED

DMX modes are unverified; output remains excluded.

Objects: F001–F092 · Remediation: review the source facts and regenerate.

WARNING · FIXTURE_DISABLED

Fixtures are disabled for this visual planning reconstruction.

Objects: F001–F092 · Remediation: review the source facts and regenerate.

WARNING · TITLE_METADATA_INCOMPLETE

Some professional title-block metadata is missing; the document will show an em dash.

Objects: d9639a0c64b98fc315e27f74 · Remediation: review the source facts and regenerate.

HitLight

VENUE & DRAWING SOURCES

North District Town Hall

Auditorium · House rig / standard

2 Lung Wan Street, Sheung Shui, New Territories, Hong Kong, Sheung Shui, North District, New Territories, HK

https://www.lcsd.gov.hk/en/ndth/

Sources checked 2026-10-22

Generated by HitLight from the reviewed partial North District Town Hall reconstruction. Venue sources are cited as facts; their original artwork remains private.

Symbols: HitLight-owned category artwork. No manufacturer model geometry or original source pages included.

Partial source-based planning reconstruction; the current installation and complete fixture census are unverified.

Source-matched catalogue bodies are shown where available. Unresolved source identities remain labelled visual markers. Installed modes and DMX patch require verification; visual-only fixtures remain excluded from output.

78 of 92 source-labelled fixture records retain unconfirmed exact installed identities or modes; original printed names and display substitutions remain qualified.

92 records display 60 approximate public catalogue housings or labelled donors and 32 visual fallbacks. 8 Spectra Cyc 200 bodies now have verified original-work public permission; geometry and native profiles are unchanged. Hardware revision, optics and accessories remain approximate. Existing source/donor identities, geometry, mode/patch and output exclusions remain qualified.

Approximate planning view; not official venue paperwork or output-ready. Original HitLight symbols only; no source pages, OEM meshes, photos or logos. Original files remain private; modes and patch unverified.

Official venue / technical information page (lists the venue rooms and links the technical documents): https://www2.lcsd.gov.hk/en/tech/lcsd_patss_nt.html · checked 2026-10-22

FULL Technical Information (contacts, stage, lighting/sound/AV equipment lists). Linked from https://www2.lcsd.gov.hk/en/tech/lcsd_patss_nt.html: https://www2.lcsd.gov.hk/en/tech/common/pdf/en/ndth-au-lfe.pdf · checked 2026-10-22

Basic Technical Information sheet. Linked from https://www2.lcsd.gov.hk/en/tech/lcsd_patss_nt.html: https://www2.lcsd.gov.hk/en/tech/common/pdf/en/ndth-au-sfe.pdf · checked 2026-10-22

Stage plan / ground plan drawing. Linked from https://www2.lcsd.gov.hk/en/tech/lcsd_patss_nt.html: https://www2.lcsd.gov.hk/en/tech/common/venue_drawing/ndth-aud-dwg.pdf · checked 2026-10-22

Lx Plan (house lighting plan). Linked from https://www2.lcsd.gov.hk/en/tech/lcsd_patss_nt.html: https://www2.lcsd.gov.hk/en/tech/common/venue_lxplan/ndth-aud-lxplan.pdf · checked 2026-10-22

Extra power outlet plan. Linked from https://www2.lcsd.gov.hk/en/tech/lcsd_patss_nt.html: https://www2.lcsd.gov.hk/en/tech/common/venue_power%20plan/ndth-aud-power%20outlet.pdf · checked 2026-10-22

Speaker position plan. Linked from https://www2.lcsd.gov.hk/en/tech/lcsd_patss_nt.html: https://www2.lcsd.gov.hk/en/tech/common/venue_spkplan/ndth-aud-spk%20plan.pdf · checked 2026-10-22

Colour filter schedule (stock gel list). Linked from https://www2.lcsd.gov.hk/en/tech/lcsd_patss_nt.html: https://www2.lcsd.gov.hk/en/tech/common/venue_color%20gel/ndth-color%20schedule.pdf · checked 2026-10-22

Public venue page: https://www.hitlight.app/venues/hong-kong-sar-china/north-district-town-hall-d9639a0c

HitLight | hitlight.app