
UPSTAGE ↑

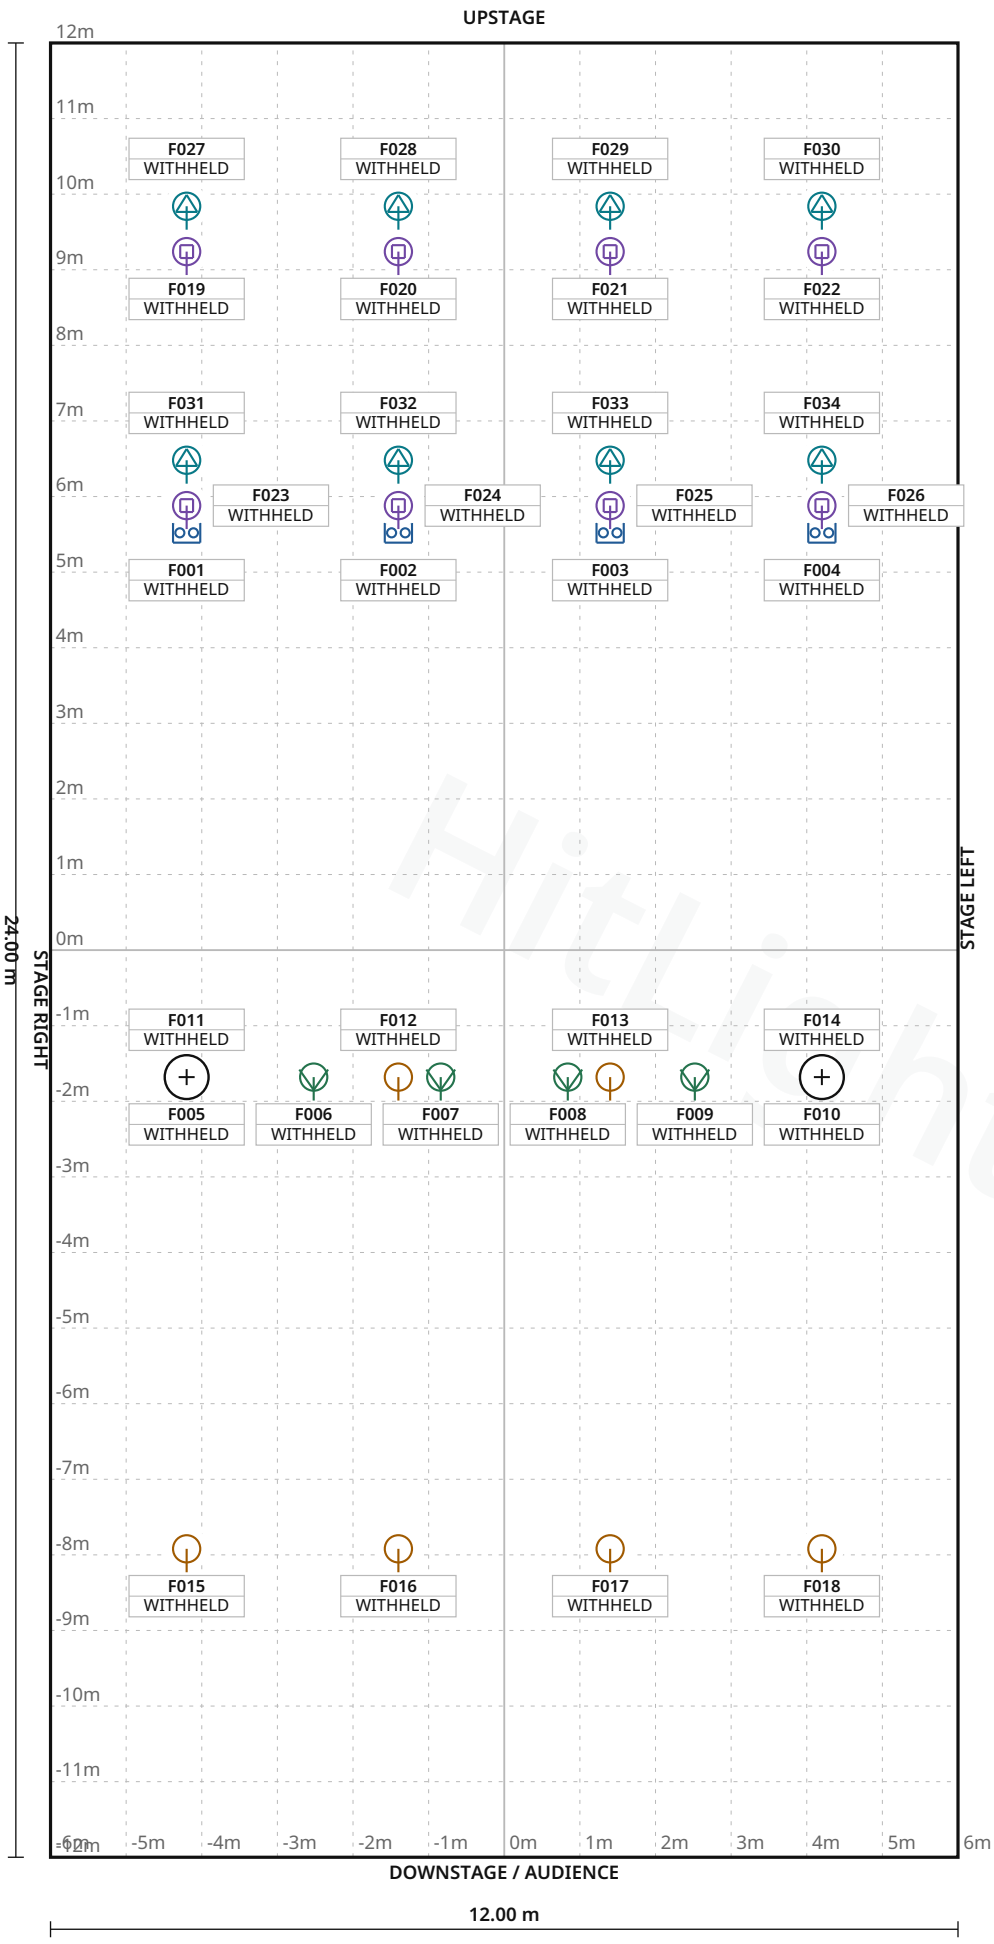

FIXTURE LEGEND

- **Strike 1** — Blinder · 4×
- **Visual** — substitute · Basic LED PAR RGBDim — PAR Light · 8×
- **DAYLED 1000 DUAL** — COLOR PRO — Spot Light · 6×
- **Robin LEDBeam** — 150 RGBW — Moving Head · 8×
- **Robin Painte** — Profile Spot · 8×

Stage 12.00 m W × 24.00 m D · Grid 1 m

Metropool Almelo · Main room

LIGHT PLOT · PLAN · Main room

HitLight · Metropool Almelo

Kolthofsingel 15, 7602 EM, Almelo, Netherlands

DWG HL · SCALE 1:100 · metric · PRINT AT 100%

Drawn HitLight

Generated from the saved show

SOURCE 50b100d86246

SYMBOL LEGEND

5 TYPES · 34 FIXTURES · COLOUR BY TYPE



Chauvet Professional Strike 1

Blinder · 6Ch Mode · 6 ch · category symbol

4 physical · 4 plotted

0 disabled · 0 unplaced



HitLight placeholder Visual substitute · Basic LED PAR RGBDim

PAR Light · Standard mode · 4 ch · category symbol

8 physical · 8 plotted

0 disabled · 0 unplaced



Lupo DAYLED 1000 DUAL COLOR PRO

Spot Light · Mode 2 - Intensity16Bit · 4 ch · category symbol

6 physical · 6 plotted

0 disabled · 0 unplaced



Robe Lighting Robin LEDBeam 150 RGBW

Moving Head · Mode 1 - Standard 16 - bit · 22 ch · category symbol

8 physical · 8 plotted

0 disabled · 0 unplaced



Robe Lighting Robin Painte

Profile Spot · Mode 1 - Standard 16 bit · 44 ch · category symbol

8 physical · 8 plotted

0 disabled · 0 unplaced

Metropool Almelo · Main room

SYMBOL LEGEND · Main room

HitLight · Metropool Almelo

Kolthofsingel 15, 7602 EM, Almelo, Netherlands

DWG HL · METRIC

Drawn HitLight

Generated from the saved show

SOURCE 50b100d86246

GENERAL NOTES

1. Source-based lighting plan. Confirm the current rig with the venue.
2. PARTIAL: included fixtures are not a full physical-unit census.
3. DMX PATCH WITHHELD: provisional or unchecked addresses are not published.
4. The reconstruction retains its documented coverage and geometry assumptions; confirm the current setup with the venue.

HitLight

DMX PATCH

34 FIXTURES · 0 UNIVERSES

Fixture / name	Manufacturer / model	Mode	Ch	DMX	Range	Position / mount	Status / notes
UNPATCHED / INVALID							
F001 · Chauvet Strike 1 · 501	Chauvet Professional / Strike 1	6Ch Mode	6	WITHHELD	TBC	UNPLACED	Enabled
F002 · Chauvet Strike 1 · 502	Chauvet Professional / Strike 1	6Ch Mode	6	WITHHELD	TBC	UNPLACED	Enabled
F003 · Chauvet Strike 1 · 503	Chauvet Professional / Strike 1	6Ch Mode	6	WITHHELD	TBC	UNPLACED	Enabled
F004 · Chauvet Strike 1 · 504	Chauvet Professional / Strike 1	6Ch Mode	6	WITHHELD	TBC	UNPLACED	Enabled
F005 · Lupo DayLedPRO 1000 Dual C...	Lupo / DAYLED 1000 DUAL COLOR PRO	Mode 2 - Intensity16Bit	4	WITHHELD	TBC	UNPLACED	Enabled
F006 · Lupo DayLedPRO 1000 Dual C...	Lupo / DAYLED 1000 DUAL COLOR PRO	Mode 2 - Intensity16Bit	4	WITHHELD	TBC	UNPLACED	Enabled
F007 · Lupo DayLedPRO 1000 Dual C...	Lupo / DAYLED 1000 DUAL COLOR PRO	Mode 2 - Intensity16Bit	4	WITHHELD	TBC	UNPLACED	Enabled
F008 · Lupo DayLedPRO 1000 Dual C...	Lupo / DAYLED 1000 DUAL COLOR PRO	Mode 2 - Intensity16Bit	4	WITHHELD	TBC	UNPLACED	Enabled
F009 · Lupo DayLedPRO 1000 Dual C...	Lupo / DAYLED 1000 DUAL COLOR PRO	Mode 2 - Intensity16Bit	4	WITHHELD	TBC	UNPLACED	Enabled
F010 · Lupo DayLedPRO 1000 Dual C...	Lupo / DAYLED 1000 DUAL COLOR PRO	Mode 2 - Intensity16Bit	4	WITHHELD	TBC	UNPLACED	Enabled
F011 · PLACEHOLDER · Queled QR-53...	HitLight placeholder / Visual substitute ...	Standard mode	4	WITHHELD	TBC	UNPLACED	Enabled
F012 · PLACEHOLDER · Queled QR-53...	HitLight placeholder / Visual substitute ...	Standard mode	4	WITHHELD	TBC	UNPLACED	Enabled
F013 · PLACEHOLDER · Queled QR-53...	HitLight placeholder / Visual substitute ...	Standard mode	4	WITHHELD	TBC	UNPLACED	Enabled
F014 · PLACEHOLDER · Queled QR-53...	HitLight placeholder / Visual substitute ...	Standard mode	4	WITHHELD	TBC	UNPLACED	Enabled
F015 · PLACEHOLDER · Queled QR-53...	HitLight placeholder / Visual substitute ...	Standard mode	4	WITHHELD	TBC	UNPLACED	Enabled
F016 · PLACEHOLDER · Queled QR-53...	HitLight placeholder / Visual substitute ...	Standard mode	4	WITHHELD	TBC	UNPLACED	Enabled
F017 · PLACEHOLDER · Queled QR-53...	HitLight placeholder / Visual substitute ...	Standard mode	4	WITHHELD	TBC	UNPLACED	Enabled
F018 · PLACEHOLDER · Queled QR-53...	HitLight placeholder / Visual substitute ...	Standard mode	4	WITHHELD	TBC	UNPLACED	Enabled
F019 · Robe Robin LEDBeam 150 · 2...	Robe Lighting / Robin LEDBeam 150 RGBW	Mode 1 - Standard 16 -...	22	WITHHELD	TBC	UNPLACED	Enabled
F020 · Robe Robin LEDBeam 150 · 2...	Robe Lighting / Robin LEDBeam 150 RGBW	Mode 1 - Standard 16 -...	22	WITHHELD	TBC	UNPLACED	Enabled

No patched universes

Metropool Almelo · Main room

DMX PATCH · Main room

HitLight · Metropool Almelo

Kolthofsingel 15, 7602 EM, Almelo, Netherlands

DWG HL · METRIC

Drawn HitLight

Generated from the saved show

SOURCE 50b100d86246

DMX PATCH · CONTINUED

34 FIXTURES · 0 UNIVERSES

Fixture / name	Manufacturer / model	Mode	Ch	DMX	Range	Position / mount	Status / notes
UNPATCHED / INVALID							
F021 · Robe Robin LEDBeam 150 · 2...	Robe Lighting / Robin LEDBeam 150 RGBW	Mode 1 - Standard 16 -...	22	WITHHELD	TBC	UNPLACED	Enabled
F022 · Robe Robin LEDBeam 150 · 2...	Robe Lighting / Robin LEDBeam 150 RGBW	Mode 1 - Standard 16 -...	22	WITHHELD	TBC	UNPLACED	Enabled
F023 · Robe Robin LEDBeam 150 · 2...	Robe Lighting / Robin LEDBeam 150 RGBW	Mode 1 - Standard 16 -...	22	WITHHELD	TBC	UNPLACED	Enabled
F024 · Robe Robin LEDBeam 150 · 2...	Robe Lighting / Robin LEDBeam 150 RGBW	Mode 1 - Standard 16 -...	22	WITHHELD	TBC	UNPLACED	Enabled
F025 · Robe Robin LEDBeam 150 · 2...	Robe Lighting / Robin LEDBeam 150 RGBW	Mode 1 - Standard 16 -...	22	WITHHELD	TBC	UNPLACED	Enabled
F026 · Robe Robin LEDBeam 150 · 2...	Robe Lighting / Robin LEDBeam 150 RGBW	Mode 1 - Standard 16 -...	22	WITHHELD	TBC	UNPLACED	Enabled
F027 · Robe Robin Painte · 101	Robe Lighting / Robin Painte	Mode 1 - Standard 16 b...	44	WITHHELD	TBC	UNPLACED	Enabled
F028 · Robe Robin Painte · 102	Robe Lighting / Robin Painte	Mode 1 - Standard 16 b...	44	WITHHELD	TBC	UNPLACED	Enabled
F029 · Robe Robin Painte · 103	Robe Lighting / Robin Painte	Mode 1 - Standard 16 b...	44	WITHHELD	TBC	UNPLACED	Enabled
F030 · Robe Robin Painte · 104	Robe Lighting / Robin Painte	Mode 1 - Standard 16 b...	44	WITHHELD	TBC	UNPLACED	Enabled
F031 · Robe Robin Painte · 105	Robe Lighting / Robin Painte	Mode 1 - Standard 16 b...	44	WITHHELD	TBC	UNPLACED	Enabled
F032 · Robe Robin Painte · 106	Robe Lighting / Robin Painte	Mode 1 - Standard 16 b...	44	WITHHELD	TBC	UNPLACED	Enabled
F033 · Robe Robin Painte · 107	Robe Lighting / Robin Painte	Mode 1 - Standard 16 b...	44	WITHHELD	TBC	UNPLACED	Enabled
F034 · Robe Robin Painte · 108	Robe Lighting / Robin Painte	Mode 1 - Standard 16 b...	44	WITHHELD	TBC	UNPLACED	Enabled

No patched universes

VALIDATION APPENDIX

WARNING · PATCH_WITHHELD

DMX patch facts are withheld pending source verification. This planning document cannot be used for hardware output.

Objects: — · Remediation: correct the saved show data and regenerate.

ERROR · STAGE_DIMENSIONS_UNCONFIRMED

Confirm the stage dimensions before producing a final technical document.

Objects: 965553FB-EA0F-42AF-94EC-C4D885D611FB · Remediation: correct the saved show data and regenerate.

WARNING · TITLE_METADATA_INCOMPLETE

Some professional title-block metadata is missing; the document will show an em dash.

Objects: d9ef8c6cb7ecee2aee9c87b7 · Remediation: correct the saved show data and regenerate.

HitLight

VENUE & DRAWING SOURCES

Metropool Almelo

Main room · House rig

Kolthofsingel 15, 7602 EM, Almelo, NL

https://metropool.nl/contact

Sources checked 2026-10-19

Symbols: HitLight-owned category artwork. No manufacturer model geometry or original source pages included.

Source-based reconstruction. Confirm the current installation and equipment availability with the venue.

Scale, fixture positions, mounting heights and aiming may include estimates; this is not a rigging specification.

Provisional fixture matches are labelled as placeholders. The recorded subset is not a complete physical inventory.

DMX addresses are withheld from public plans until their exact source patch is reconciled.

The reconstruction retains its documented coverage and geometry assumptions; confirm the current setup with the venue.

Official venue information: https://metropool.nl/contact · checked 2026-10-19

Physical venue location: https://metropool.nl/tech-specs · checked 2026-10-19

Public venue page: https://www.hitlight.app/venues/netherlands/metropool-almelo-d9ef8c6c

HitLight