
UPSTAGE

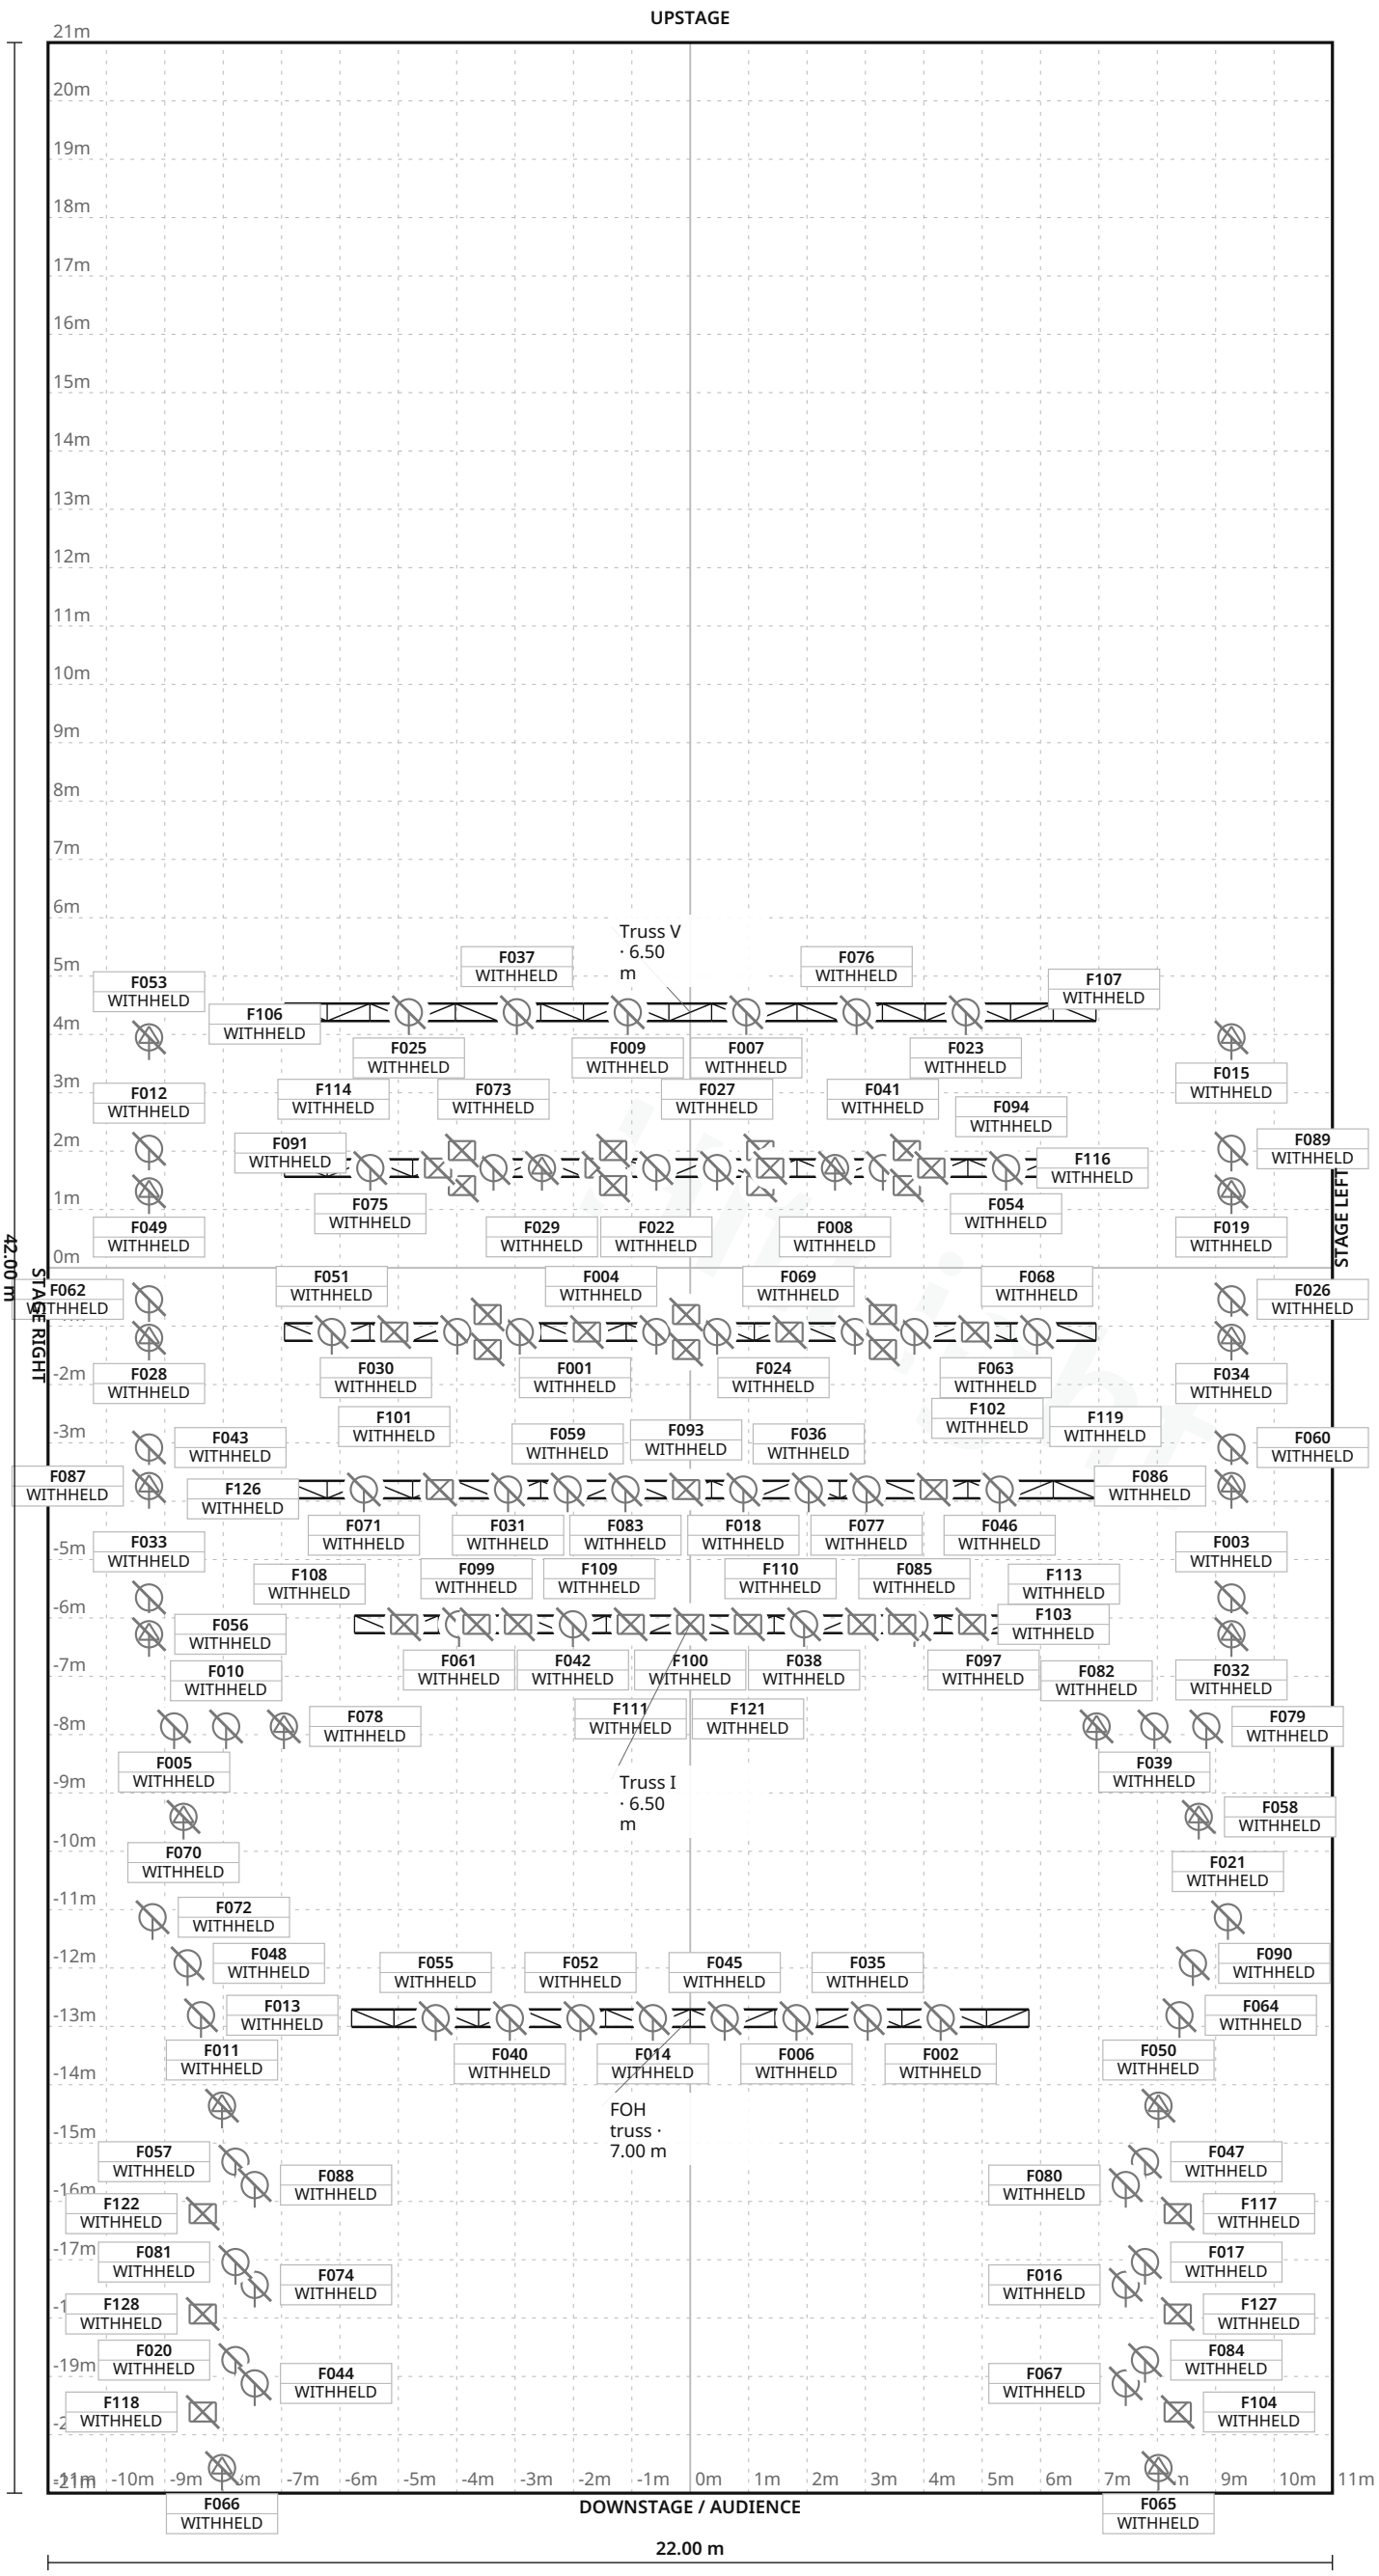

FIXTURE LEGEND

- **Source Four 26** — Profile Spot · 20×
- **Analog Strobe** — Other · 2×
- **CBT-1000 1kW** — PAR Light · 8×
- **LED BAR RGBWA** — Other · 14×
- **LED Fresnel** — 120W, lens 200mm, 8-66deg — Other · 15×
- **LED PAR RGBW** — PAR Light · 4×
- **LED Spot 120W, 8** colours, 7 gobo, 3-facet prism (moving head) — Other · 4×
- **LED Wash RGBW** — 185W (moving head) — Other · 5×
- **PAR-64 1kW CP-61** — PAR Light · 58×

Stage 22.00 m W × 42.00 m D · Grid 1 m

13 fixture labels omitted in this view due to crowding · see DMX patch

Донской театр драмы и комедии им. В.Ф. Комиссаржевской · Main room

LIGHT PLOT · PLAN · Main room

HitLight · Донской театр драмы и комедии им. В.Ф. Комиссаржевской

Платовский проспект, 72, Новочеркасск, Russia

DWG HL · SCALE 1:125 · metric · PRINT AT 100%

Drawn HitLight

Generated from the saved show

SOURCE ec148bd54d24

SYMBOL LEGEND

9 TYPES · 130 FIXTURES · COLOUR BY TYPE



ETC Source Four 26

Profile Spot · Unverified · TBC ch · category symbol

20 physical · 20 plotted

20 disabled · 0 unplaced



Unverified source fixture Analog Strobe

Other · Unverified · TBC ch · category symbol

2 physical · 2 plotted

2 disabled · 0 unplaced



Unverified source fixture CBT-1000 1kW

PAR Light · Unverified · TBC ch · category symbol

8 physical · 8 plotted

8 disabled · 0 unplaced



Unverified source fixture LED BAR RGBWA

Other · Unverified · TBC ch · category symbol

14 physical · 14 plotted

14 disabled · 0 unplaced



Unverified source fixture LED Fresnel 120W, lens 200mm, 8-66deg

Other · Unverified · TBC ch · category symbol

15 physical · 15 plotted

15 disabled · 0 unplaced



Unverified source fixture LED PAR RGBW

PAR Light · Unverified · TBC ch · category symbol

4 physical · 4 plotted

4 disabled · 0 unplaced



Unverified source fixture LED Spot 120W, 8 colours, 7 gobo, 3-facet prism (moving head)

Other · Unverified · TBC ch · category symbol

4 physical · 4 plotted

4 disabled · 0 unplaced



Unverified source fixture LED Wash RGBW 185W (moving head)

Other · Unverified · TBC ch · category symbol

5 physical · 5 plotted

5 disabled · 0 unplaced

Донской театр драмы и комедии им. В.Ф. Комиссаржевской · Main room

SYMBOL LEGEND · Main room

HitLight · Донской театр драмы и комедии им. В.Ф. Комиссаржевской

Платовский проспект, 72, Новочеркасск, Russia

DWG HL · METRIC

Drawn HitLight

Generated from the saved show

SOURCE ec148bd54d24

Unverified source fixture PAR-64 1kW CP-61

PAR Light · Unverified · TBC ch · category symbol

58 physical · 58 plotted

58 disabled · 0 unplaced

HitLight

Донской театр драмы и комедии им. В.Ф. Комиссаржевской · Main room

SYMBOL LEGEND · Main room

HitLight · Донской театр драмы и комедии им. В.Ф. Комиссаржевской

Платовский проспект, 72, Новочеркасск, Russia

DWG HL · METRIC

Drawn HitLight

Generated from the saved show

SOURCE ec148bd54d24

GENERAL NOTES

1. Source-based lighting plan. Confirm the current rig with the venue.
2. PARTIAL: included fixtures are not a full physical-unit census.
3. DMX PATCH WITHHELD: provisional or unchecked addresses are not published.
4. Approximate planning view; not official venue paperwork or output-ready. Original HitLight symbols only; no source pages, OEM meshes, photos or logos. Original files remain private; modes and patch unverified.

HitLight

STAGE ELEMENTS

NAME	TYPE	POSITION	TRIM / SIZE
Truss III	trussStraight	X 0.00 m · Z 1.10 m	6.50 m · 13.90 m W × 0.30 m D
Truss II	trussStraight	X 0.00 m · Z 3.80 m	6.50 m · 13.90 m W × 0.30 m D
Truss I	trussStraight	X 0.00 m · Z 6.11 m	6.50 m · 11.50 m W × 0.30 m D
Truss IV	trussStraight	X 0.00 m · Z -1.71 m	6.50 m · 13.90 m W × 0.30 m D
FOH truss	trussStraight	X 0.00 m · Z 12.86 m	7.00 m · 11.60 m W × 0.30 m D
Truss V	trussStraight	X 0.00 m · Z -4.38 m	6.50 m · 13.90 m W × 0.30 m D

HitLight

Донской театр драмы и комедии им. В.Ф. Комиссаржевской · Main room

STAGE ELEMENTS · Main room

HitLight · Донской театр драмы и комедии им. В.Ф. Комиссаржевской

Платовский проспект, 72, Новочеркасск, Russia

DWG HL · METRIC

Drawn HitLight

Generated from the saved show

SOURCE ec148bd54d24

FIXTURE SCHEDULE

130 FIXTURES · PATCH WITHHELD

Fixture	Manufacturer / model	Position / mount	Mode / output
VISUAL PLANNING · DMX PATCH WITHHELD			
F001	Unverified source fixture / PAR-64 1kW CP-61	Truss III	Unverified · Output excluded
F002	Unverified source fixture / PAR-64 1kW CP-61	FOH truss	Unverified · Output excluded
F003	Unverified source fixture / PAR-64 1kW CP-61	PLOTTED	Unverified · Output excluded
F004	Unverified source fixture / PAR-64 1kW CP-61	Truss III	Unverified · Output excluded
F005	Unverified source fixture / PAR-64 1kW CP-61	PLOTTED	Unverified · Output excluded
F006	Unverified source fixture / PAR-64 1kW CP-61	FOH truss	Unverified · Output excluded
F007	Unverified source fixture / PAR-64 1kW CP-61	Truss V	Unverified · Output excluded
F008	ETC / Source Four 26	Truss IV	Unverified · Output excluded
F009	Unverified source fixture / PAR-64 1kW CP-61	Truss V	Unverified · Output excluded
F010	Unverified source fixture / PAR-64 1kW CP-61	PLOTTED	Unverified · Output excluded
F011	ETC / Source Four 26	PLOTTED	Unverified · Output excluded
F012	Unverified source fixture / PAR-64 1kW CP-61	PLOTTED	Unverified · Output excluded
F013	Unverified source fixture / PAR-64 1kW CP-61	PLOTTED	Unverified · Output excluded
F014	Unverified source fixture / PAR-64 1kW CP-61	FOH truss	Unverified · Output excluded
F015	ETC / Source Four 26	PLOTTED	Unverified · Output excluded
F016	Unverified source fixture / PAR-64 1kW CP-61	PLOTTED	Unverified · Output excluded
F017	Unverified source fixture / PAR-64 1kW CP-61	PLOTTED	Unverified · Output excluded
F018	Unverified source fixture / PAR-64 1kW CP-61	Truss II	Unverified · Output excluded
F019	ETC / Source Four 26	PLOTTED	Unverified · Output excluded
F020	Unverified source fixture / PAR-64 1kW CP-61	PLOTTED	Unverified · Output excluded

Planning reference only. Confirm installed modes and patch with the venue.

Донской театр драмы и комедии им. В.Ф. Комиссаржевской · Main room

FIXTURE SCHEDULE · Main room

HitLight · Донской театр драмы и комедии им. В.Ф. Комиссаржевской

Платовский проспект, 72, Новочеркасск, Russia

DWG HL · METRIC

Drawn HitLight

Generated from the saved show

SOURCE ec148bd54d24

FIXTURE SCHEDULE · CONTINUED

Fixture	Manufacturer / model	Position / mount	Mode / output
VISUAL PLANNING · DMX PATCH WITHHELD			
F021	Unverified source fixture / LED PAR RGBW	PLOTTED	Unverified · Output excluded
F022	Unverified source fixture / PAR-64 1kW CP-61	Truss IV	Unverified · Output excluded
F023	Unverified source fixture / PAR-64 1kW CP-61	Truss V	Unverified · Output excluded
F024	Unverified source fixture / PAR-64 1kW CP-61	Truss III	Unverified · Output excluded
F025	Unverified source fixture / PAR-64 1kW CP-61	Truss V	Unverified · Output excluded
F026	Unverified source fixture / PAR-64 1kW CP-61	PLOTTED	Unverified · Output excluded
F027	Unverified source fixture / PAR-64 1kW CP-61	Truss IV	Unverified · Output excluded
F028	ETC / Source Four 26	PLOTTED	Unverified · Output excluded
F029	ETC / Source Four 26	Truss IV	Unverified · Output excluded
F030	Unverified source fixture / PAR-64 1kW CP-61	Truss III	Unverified · Output excluded
F031	Unverified source fixture / PAR-64 1kW CP-61	Truss II	Unverified · Output excluded
F032	ETC / Source Four 26	PLOTTED	Unverified · Output excluded
F033	Unverified source fixture / PAR-64 1kW CP-61	PLOTTED	Unverified · Output excluded
F034	ETC / Source Four 26	PLOTTED	Unverified · Output excluded
F035	Unverified source fixture / PAR-64 1kW CP-61	FOH truss	Unverified · Output excluded
F036	Unverified source fixture / CBT-1000 1kW	Truss II	Unverified · Output excluded
F037	Unverified source fixture / PAR-64 1kW CP-61	Truss V	Unverified · Output excluded
F038	Unverified source fixture / CBT-1000 1kW	Truss I	Unverified · Output excluded
F039	Unverified source fixture / PAR-64 1kW CP-61	PLOTTED	Unverified · Output excluded
F040	Unverified source fixture / PAR-64 1kW CP-61	FOH truss	Unverified · Output excluded

Planning reference only. Confirm installed modes and patch with the venue.

Донской театр драмы и комедии им. В.Ф. Комиссаржевской · Main room

FIXTURE SCHEDULE · Main room

HitLight · Донской театр драмы и комедии им. В.Ф. Комиссаржевской

Платовский проспект, 72, Новочеркасск, Russia

DWG HL · METRIC

Drawn HitLight

Generated from the saved show

SOURCE ec148bd54d24

Fixture	Manufacturer / model	Position / mount	Mode / output
VISUAL PLANNING · DMX PATCH WITHHELD			
F041	Unverified source fixture / PAR-64 1kW CP-61	Truss IV	Unverified · Output excluded
F042	Unverified source fixture / CBT-1000 1kW	Truss I	Unverified · Output excluded
F043	Unverified source fixture / PAR-64 1kW CP-61	PLOTTED	Unverified · Output excluded
F044	Unverified source fixture / PAR-64 1kW CP-61	PLOTTED	Unverified · Output excluded
F045	Unverified source fixture / PAR-64 1kW CP-61	FOH truss	Unverified · Output excluded
F046	Unverified source fixture / CBT-1000 1kW	Truss II	Unverified · Output excluded
F047	Unverified source fixture / PAR-64 1kW CP-61	PLOTTED	Unverified · Output excluded
F048	Unverified source fixture / LED PAR RGBW	PLOTTED	Unverified · Output excluded
F049	ETC / Source Four 26	PLOTTED	Unverified · Output excluded
F050	ETC / Source Four 26	PLOTTED	Unverified · Output excluded
F051	Unverified source fixture / PAR-64 1kW CP-61	Truss III	Unverified · Output excluded
F052	Unverified source fixture / PAR-64 1kW CP-61	FOH truss	Unverified · Output excluded
F053	ETC / Source Four 26	PLOTTED	Unverified · Output excluded
F054	Unverified source fixture / PAR-64 1kW CP-61	Truss IV	Unverified · Output excluded
F055	Unverified source fixture / PAR-64 1kW CP-61	FOH truss	Unverified · Output excluded
F056	ETC / Source Four 26	PLOTTED	Unverified · Output excluded
F057	Unverified source fixture / PAR-64 1kW CP-61	PLOTTED	Unverified · Output excluded
F058	ETC / Source Four 26	PLOTTED	Unverified · Output excluded
F059	Unverified source fixture / CBT-1000 1kW	Truss II	Unverified · Output excluded
F060	Unverified source fixture / PAR-64 1kW CP-61	PLOTTED	Unverified · Output excluded

Planning reference only. Confirm installed modes and patch with the venue.

Fixture	Manufacturer / model	Position / mount	Mode / output
VISUAL PLANNING · DMX PATCH WITHHELD			
F061	Unverified source fixture / CBT-1000 1kW	Truss I	Unverified · Output excluded
F062	Unverified source fixture / PAR-64 1kW CP-61	PLOTTED	Unverified · Output excluded
F063	Unverified source fixture / PAR-64 1kW CP-61	Truss III	Unverified · Output excluded
F064	Unverified source fixture / PAR-64 1kW CP-61	PLOTTED	Unverified · Output excluded
F065	ETC / Source Four 26	PLOTTED	Unverified · Output excluded
F066	ETC / Source Four 26	PLOTTED	Unverified · Output excluded
F067	Unverified source fixture / PAR-64 1kW CP-61	PLOTTED	Unverified · Output excluded
F068	Unverified source fixture / PAR-64 1kW CP-61	Truss III	Unverified · Output excluded
F069	Unverified source fixture / PAR-64 1kW CP-61	Truss III	Unverified · Output excluded
F070	ETC / Source Four 26	PLOTTED	Unverified · Output excluded
F071	Unverified source fixture / CBT-1000 1kW	Truss II	Unverified · Output excluded
F072	Unverified source fixture / LED PAR RGBW	PLOTTED	Unverified · Output excluded
F073	Unverified source fixture / PAR-64 1kW CP-61	Truss IV	Unverified · Output excluded
F074	Unverified source fixture / PAR-64 1kW CP-61	PLOTTED	Unverified · Output excluded
F075	Unverified source fixture / PAR-64 1kW CP-61	Truss IV	Unverified · Output excluded
F076	Unverified source fixture / PAR-64 1kW CP-61	Truss V	Unverified · Output excluded
F077	Unverified source fixture / PAR-64 1kW CP-61	Truss II	Unverified · Output excluded
F078	ETC / Source Four 26	PLOTTED	Unverified · Output excluded
F079	Unverified source fixture / PAR-64 1kW CP-61	PLOTTED	Unverified · Output excluded
F080	Unverified source fixture / PAR-64 1kW CP-61	PLOTTED	Unverified · Output excluded

Planning reference only. Confirm installed modes and patch with the venue.

Донской театр драмы и комедии им. В.Ф. Комиссаржевской · Main room

FIXTURE SCHEDULE · Main room

HitLight · Донской театр драмы и комедии им. В.Ф. Комиссаржевской

Платовский проспект, 72, Новочеркасск, Russia

DWG HL · METRIC

Drawn HitLight

Generated from the saved show

SOURCE ec148bd54d24

FIXTURE SCHEDULE · CONTINUED

Fixture	Manufacturer / model	Position / mount	Mode / output
VISUAL PLANNING · DMX PATCH WITHHELD			
F081	Unverified source fixture / PAR-64 1kW CP-61	PLOTTED	Unverified · Output excluded
F082	ETC / Source Four 26	PLOTTED	Unverified · Output excluded
F083	Unverified source fixture / PAR-64 1kW CP-61	Truss II	Unverified · Output excluded
F084	Unverified source fixture / PAR-64 1kW CP-61	PLOTTED	Unverified · Output excluded
F085	Unverified source fixture / CBT-1000 1kW	Truss I	Unverified · Output excluded
F086	ETC / Source Four 26	PLOTTED	Unverified · Output excluded
F087	ETC / Source Four 26	PLOTTED	Unverified · Output excluded
F088	Unverified source fixture / PAR-64 1kW CP-61	PLOTTED	Unverified · Output excluded
F089	Unverified source fixture / PAR-64 1kW CP-61	PLOTTED	Unverified · Output excluded
F090	Unverified source fixture / LED PAR RGBW	PLOTTED	Unverified · Output excluded
F091	Unverified source fixture / LED BAR RGBWA	Truss III	Unverified · Output excluded
F092	Unverified source fixture / LED Spot 120W, 8 colours, 7 gobo, 3-facet pri...	Truss III	Unverified · Output excluded
F093	Unverified source fixture / LED BAR RGBWA	Truss III	Unverified · Output excluded
F094	Unverified source fixture / LED BAR RGBWA	Truss IV	Unverified · Output excluded
F095	Unverified source fixture / LED Fresnel 120W, lens 200mm, 8-66deg	Truss II	Unverified · Output excluded
F096	Unverified source fixture / LED BAR RGBWA	Truss IV	Unverified · Output excluded
F097	Unverified source fixture / Analog Strobe	Truss I	Unverified · Output excluded
F098	Unverified source fixture / LED BAR RGBWA	Truss IV	Unverified · Output excluded
F099	Unverified source fixture / Analog Strobe	Truss I	Unverified · Output excluded
F100	Unverified source fixture / LED Wash RGBW 185W (moving head)	Truss I	Unverified · Output excluded

Planning reference only. Confirm installed modes and patch with the venue.

FIXTURE SCHEDULE · CONTINUED

Fixture	Manufacturer / model	Position / mount	Mode / output
VISUAL PLANNING · DMX PATCH WITHHELD			
F101	Unverified source fixture / LED Spot 120W, 8 colours, 7 gobo, 3-facet pri…	Truss III	Unverified · Output excluded
F102	Unverified source fixture / LED BAR RGBWA	Truss III	Unverified · Output excluded
F103	Unverified source fixture / LED Fresnel 120W, lens 200mm, 8-66deg	Truss I	Unverified · Output excluded
F104	Unverified source fixture / LED Fresnel 120W, lens 200mm, 8-66deg	PLOTTED	Unverified · Output excluded
F105	Unverified source fixture / LED BAR RGBWA	Truss III	Unverified · Output excluded
F106	Unverified source fixture / LED BAR RGBWA	Truss IV	Unverified · Output excluded
F107	Unverified source fixture / LED BAR RGBWA	Truss IV	Unverified · Output excluded
F108	Unverified source fixture / LED Fresnel 120W, lens 200mm, 8-66deg	Truss II	Unverified · Output excluded
F109	Unverified source fixture / LED Fresnel 120W, lens 200mm, 8-66deg	Truss I	Unverified · Output excluded
F110	Unverified source fixture / LED Fresnel 120W, lens 200mm, 8-66deg	Truss I	Unverified · Output excluded
F111	Unverified source fixture / LED Fresnel 120W, lens 200mm, 8-66deg	Truss I	Unverified · Output excluded
F112	Unverified source fixture / LED Wash RGBW 185W (moving head)	Truss IV	Unverified · Output excluded
F113	Unverified source fixture / LED Fresnel 120W, lens 200mm, 8-66deg	Truss II	Unverified · Output excluded
F114	Unverified source fixture / LED Wash RGBW 185W (moving head)	Truss IV	Unverified · Output excluded
F115	Unverified source fixture / LED BAR RGBWA	Truss III	Unverified · Output excluded
F116	Unverified source fixture / LED Wash RGBW 185W (moving head)	Truss IV	Unverified · Output excluded
F117	Unverified source fixture / LED Fresnel 120W, lens 200mm, 8-66deg	PLOTTED	Unverified · Output excluded
F118	Unverified source fixture / LED Fresnel 120W, lens 200mm, 8-66deg	PLOTTED	Unverified · Output excluded
F119	Unverified source fixture / LED Spot 120W, 8 colours, 7 gobo, 3-facet pri…	Truss III	Unverified · Output excluded
F120	Unverified source fixture / LED Spot 120W, 8 colours, 7 gobo, 3-facet pri…	Truss III	Unverified · Output excluded

Planning reference only. Confirm installed modes and patch with the venue.

Донской театр драмы и комедии им. В.Ф. Комиссаржевской · Main room

FIXTURE SCHEDULE · Main room

HitLight · Донской театр драмы и комедии им. В.Ф. Комиссаржевской

Платовский проспект, 72, Новочеркасск, Russia

DWG HL · METRIC

Drawn HitLight

Generated from the saved show

SOURCE ec148bd54d24

FIXTURE SCHEDULE · CONTINUED

Fixture	Manufacturer / model	Position / mount	Mode / output
VISUAL PLANNING · DMX PATCH WITHHELD			
F121	Unverified source fixture / LED Fresnel 120W, lens 200mm, 8-66deg	Truss I	Unverified · Output excluded
F122	Unverified source fixture / LED Fresnel 120W, lens 200mm, 8-66deg	PLOTTED	Unverified · Output excluded
F123	Unverified source fixture / LED BAR RGBWA	Truss IV	Unverified · Output excluded
F124	Unverified source fixture / LED BAR RGBWA	Truss IV	Unverified · Output excluded
F125	Unverified source fixture / LED BAR RGBWA	Truss IV	Unverified · Output excluded
F126	Unverified source fixture / LED Fresnel 120W, lens 200mm, 8-66deg	Truss I	Unverified · Output excluded
F127	Unverified source fixture / LED Fresnel 120W, lens 200mm, 8-66deg	PLOTTED	Unverified · Output excluded
F128	Unverified source fixture / LED Fresnel 120W, lens 200mm, 8-66deg	PLOTTED	Unverified · Output excluded
F129	Unverified source fixture / LED Wash RGBW 185W (moving head)	Truss IV	Unverified · Output excluded
F130	Unverified source fixture / LED BAR RGBWA	Truss III	Unverified · Output excluded

Planning reference only. Confirm installed modes and patch with the venue.

VALIDATION APPENDIX

WARNING · PATCH_WITHHELD

DMX patch facts are withheld pending source verification. This planning document cannot be used for hardware output.

Objects: — · Remediation: review the source facts and regenerate.

WARNING · MODE_UNVERIFIED

DMX modes are unverified; output remains excluded.

Objects: F001–F130 · Remediation: review the source facts and regenerate.

WARNING · FIXTURE_DISABLED

Fixtures are disabled for this visual planning reconstruction.

Objects: F001–F130 · Remediation: review the source facts and regenerate.

WARNING · TITLE_METADATA_INCOMPLETE

Some professional title-block metadata is missing; the document will show an em dash.

Objects: daaf6ffbf0904a957f8036f2 · Remediation: review the source facts and regenerate.

HitLight

VENUE & DRAWING SOURCES

Донской театр драмы и комедии им. В.Ф. Комиссаржевской

Main room · House rig

Платовский проспект, 72, Новочеркасск, RU

https://www.kazak-theatre.ru/

Sources checked 2026-10-20

Generated by HitLight from the reviewed partial Донской театр драмы и комедии им. В.Ф. Комиссаржевской reconstruction. Venue sources are cited as facts; their original artwork remains private.

Symbols: HitLight-owned category artwork. No manufacturer model geometry or original source pages included.

Partial reconstruction from the venue’s lighting documentation; the currently installed rig and its complete fixture census are not verified.

ESTIMATED GEOMETRY: the documents give no complete scale or trim heights, so the stage size, fixture positions in metres and hanging heights are best-guess estimates, not measurements.

130 of 130 source-labelled fixture records retain unconfirmed exact installed identities or modes; original printed names and display substitutions remain qualified.

Modes and DMX addresses are unverified best guesses; check them with the venue before driving real fixtures.

130 records display 90 approximate public catalogue housings or labelled donors and 40 visual fallbacks. 8 display references use newly authored generic flood/PAR class housings. These do not identify installed products or verify wattage, optics, native DMX, dimming, rigging or hardware. Original source, geometry, mode, patch and output-exclusion qualifications remain.

Approximate planning view; not official venue paperwork or output-ready. Original HitLight symbols only; no source pages, OEM meshes, photos or logos. Original files remain private; modes and patch unverified.

Technical information: https://www.kazak-theatre.ru/sveden/objects/ · checked 2026-10-20

Lighting plot or drawing:
https://www.kazak-theatre.ru/upload/medialibrary/616/ffo7pz4hh8bulltefgon5y2sfba7lhzn/%D0%B7%D0%B0%D0%B3%D1%80%D1%83%D0%B6%D0%B5%D0%BD%D0%BD%D0%BE%D0%B5%20(2).png · checked 2026-10-20

Lighting plot or drawing:
https://www.kazak-theatre.ru/upload/medialibrary/524/6wpmq5vqeulg2b1w8umqea30qtdyaue7/%D0%B7%D0%B0%D0%B3%D1%80%D1%83%D0%B6%D0%B5%D0%BD%D0%BD%D0%BE%D0%B5%20(13).png · checked 2026-10-20

Venue photo or plan image:
https://www.kazak-theatre.ru/upload/medialibrary/58d/p2fshodt5wpndy90hwv1iglwelthqdz6/%D0%B7%D0%B0%D0%B3%D1%80%D1%83%D0%B6%D0%B5%D0%BD%D0%BD%D0%BE%D0%B5%20(4).png · checked 2026-10-20

Venue page with published capacity:
https://www.kazak-theatre.ru/upload/medialibrary/928/d3g7yrry0so56iuarmmv6c6eayl87r2y/hall_scene.png · checked 2026-10-20

MunicipalCulture actualDonTheatre address/function: https://novochcult.ru/establishment/show/7 · checked 2026-10-20

Source page: https://www.kazak-theatre.ru/contacts/ · checked 2026-10-20

Source page: https://www.kazak-theatre.ru/sveden/zal.php · checked 2026-10-20

Public venue page:
https://www.hitlight.app/venues/russia/донскои-театр-драмы-и-комедии-им-в-ф-комиссаржевскои-daaf6ffb

HitLight | hitlight.app