
UPSTAGE

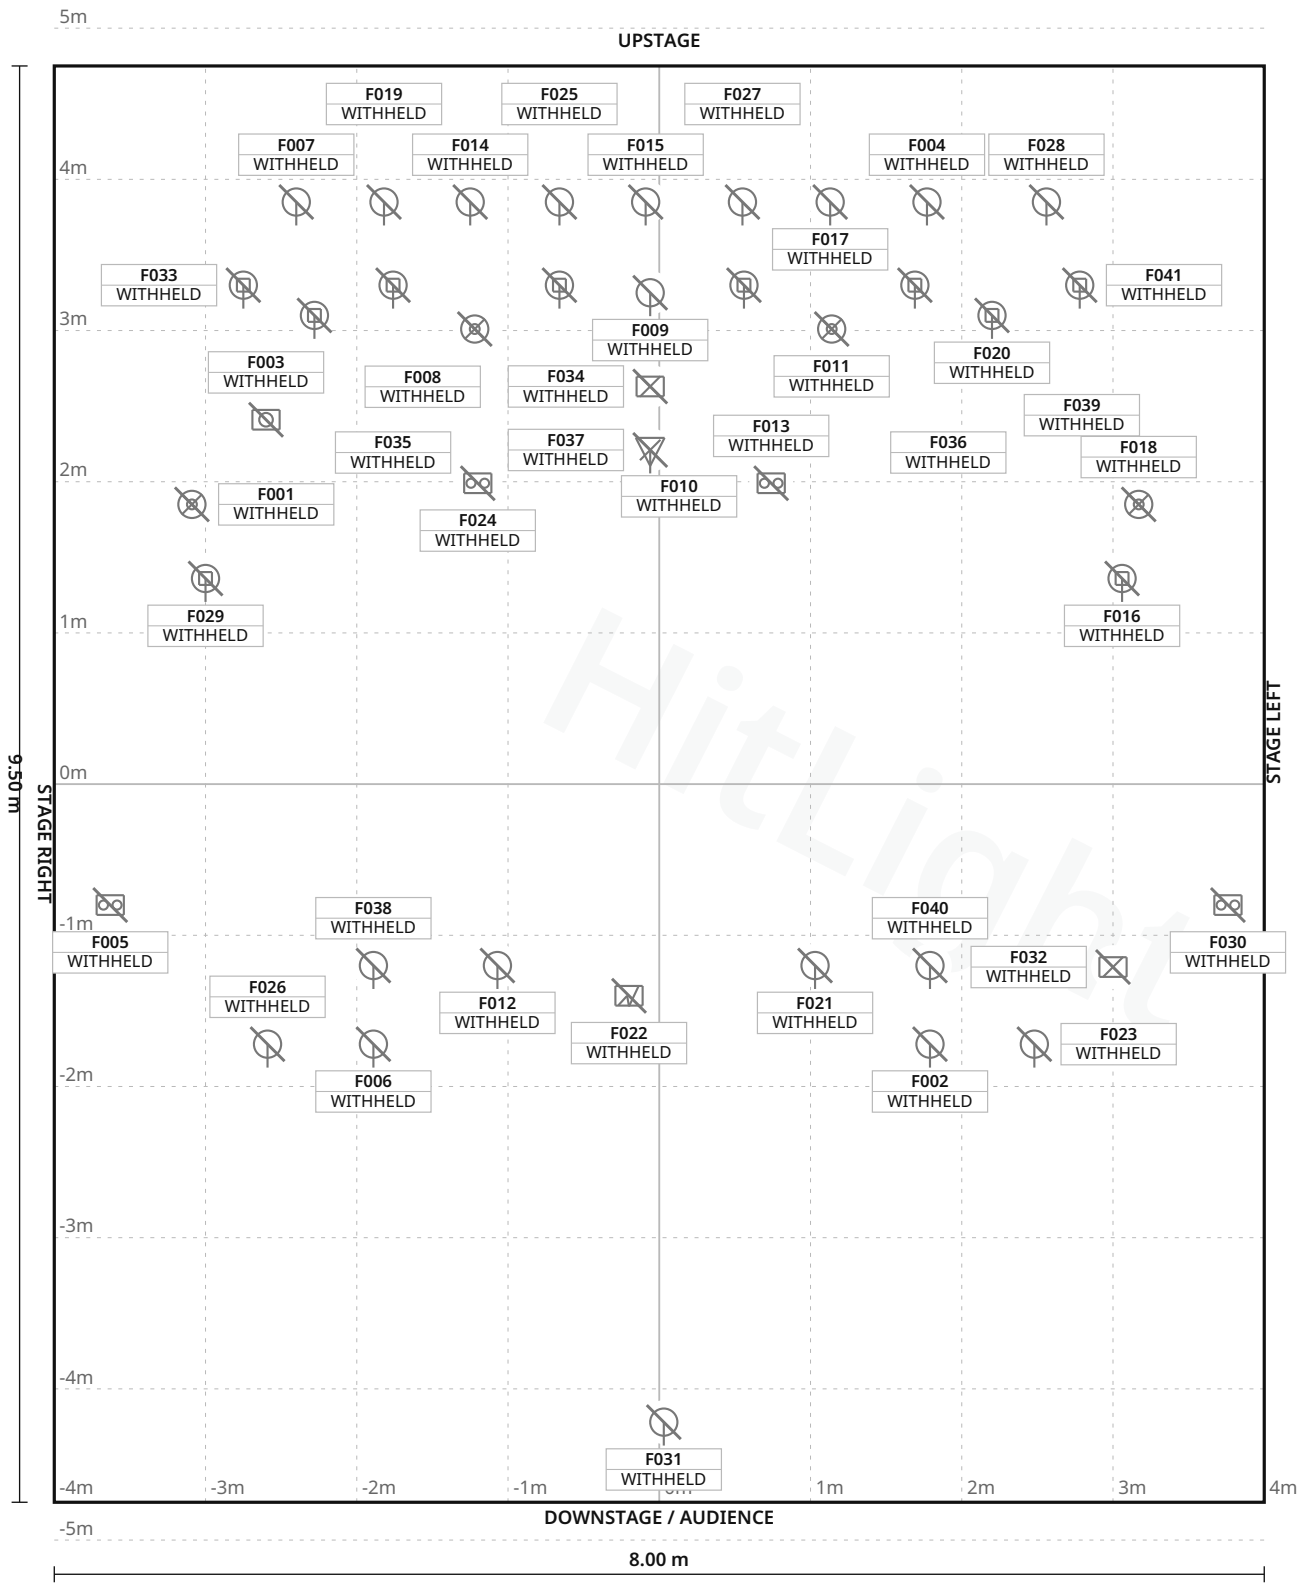

Hitlight

FIXTURE LEGEND

- **CLPFLATPRO18**
  PAR Light · 2×
- **Thunder Wash 100**
  RGB
  Blinder · 2×
- **Varyscan P2 250**
  HTI
  Moving Head · 6×
- **Robin CycBar 15**
  Effect · 4×
- **Shogun DJ RG-100**
  Laser · 1×
- **Eurolite**
  audienceblinder
  ·
  model/lampcount unclear
  Blinder · 2×
- **HighEnd**
  Trackspot250W
  Other · 1×
- **Look Unique2.1**
  Haze Machine · 1×
- **Martin**
  Atomic3000
  Strobe · 1×
- **PAR64 ·**
  lamp/maker unknown
  PAR Light · 17×
- **Robe**
  ColorstrobeLite
  · exact version unverified
  Other · 1×
- **Robe LEDBeam150**
  · RGBW body inferred
  Moving Head · 4×

Stage 8.00 m W × 9.50 m D · Grid 1 m

1 fixture labels omitted in this view due to crowding · see DMX patch

Divadlo Pod lampou · Main room

LIGHT PLOT · PLAN · Main room

HitLight · Divadlo Pod lampou

Plzeň, Czechia

DWG HL · SCALE 1:50 · metric · PRINT AT 100%

Drawn HitLight

Generated from the saved show

SOURCE 79a2d913cc3e

SYMBOL LEGEND

12 TYPES · 42 FIXTURES · COLOUR BY TYPE



Cameo CLPFLATPRO18

PAR Light · Unverified · TBC ch · category symbol

2 physical · 2 plotted

2 disabled · 0 unplaced



Cameo Thunder Wash 100 RGB

Blinder · Unverified · TBC ch · category symbol

2 physical · 2 plotted

2 disabled · 0 unplaced



JB Lighting Varyscan P2 250 HTI

Moving Head · Unverified · TBC ch · category symbol

6 physical · 6 plotted

6 disabled · 0 unplaced



Robe Lighting Robin CycBar 15

Effect · Unverified · TBC ch · category symbol

4 physical · 4 plotted

4 disabled · 0 unplaced



Showtec Shogun DJ RG-100

Laser · Unverified · TBC ch · category symbol

1 physical · 1 plotted

1 disabled · 0 unplaced



Unverified source fixture Eurolite audienceblinder · model/lampcount unclear

Blinder · Unverified · TBC ch · category symbol

2 physical · 2 plotted

2 disabled · 0 unplaced



Unverified source fixture HighEnd Trackspot250W

Other · Unverified · TBC ch · category symbol

1 physical · 1 plotted

1 disabled · 0 unplaced



Unverified source fixture Look Unique2.1

Haze Machine · Unverified · TBC ch · category symbol

1 physical · 1 plotted

1 disabled · 0 unplaced

SYMBOL LEGEND · CONTINUED

Unverified source fixture Martin Atomic3000
Strobe · Unverified · TBC ch · category symbol
1 physical · 1 plotted
1 disabled · 0 unplaced

Unverified source fixture PAR64 · lamp/maker unknown
PAR Light · Unverified · TBC ch · category symbol
17 physical · 17 plotted
17 disabled · 0 unplaced

Unverified source fixture Robe ColorstrobeLite · exact version unverified
Other · Unverified · TBC ch · category symbol
1 physical · 1 plotted
1 disabled · 0 unplaced

Unverified source fixture Robe LEDBeam150 · RGBW body inferred
Moving Head · Unverified · TBC ch · category symbol
4 physical · 4 plotted
4 disabled · 0 unplaced

HitLight

GENERAL NOTES

1. Source-based lighting plan. Confirm the current rig with the venue.
2. PARTIAL: included fixtures are not a full physical-unit census.
3. DMX PATCH WITHHELD: provisional or unchecked addresses are not published.
4. Geometry and mounting are approximate. Display dimensions and hanging heights include labelled estimates; this is not a measured or control-ready rig.
5. Exact fixture variants, body accuracy, modes and DMX patch remain unverified. Neutral visual placeholders preserve the plotted positions pending review.

HitLight

FIXTURE SCHEDULE

Fixture	Manufacturer / model	Position / mount	Mode / output
VISUAL PLANNING · DMX PATCH WITHHELD			
F001	Robe Lighting / Robin CycBar 15	PLOTTED	Unverified · Output excluded
F002	Unverified source fixture / PAR64 · lamp/maker unknown	PLOTTED	Unverified · Output excluded
F003	Unverified source fixture / Look Unique2.1	PLOTTED	Unverified · Output excluded
F004	Unverified source fixture / PAR64 · lamp/maker unknown	PLOTTED	Unverified · Output excluded
F005	Unverified source fixture / Eurolite audienceblinder · model/lampcount un...	PLOTTED	Unverified · Output excluded
F006	Unverified source fixture / PAR64 · lamp/maker unknown	PLOTTED	Unverified · Output excluded
F007	Unverified source fixture / PAR64 · lamp/maker unknown	PLOTTED	Unverified · Output excluded
F008	Unverified source fixture / Robe LEDBeam150 · RGBW body inferred	PLOTTED	Unverified · Output excluded
F009	Unverified source fixture / PAR64 · lamp/maker unknown	PLOTTED	Unverified · Output excluded
F010	Robe Lighting / Robin CycBar 15	PLOTTED	Unverified · Output excluded
F011	Robe Lighting / Robin CycBar 15	PLOTTED	Unverified · Output excluded
F012	Unverified source fixture / PAR64 · lamp/maker unknown	PLOTTED	Unverified · Output excluded
F013	Cameo / Thunder Wash 100 RGB	PLOTTED	Unverified · Output excluded
F014	Unverified source fixture / PAR64 · lamp/maker unknown	PLOTTED	Unverified · Output excluded
F015	Unverified source fixture / PAR64 · lamp/maker unknown	PLOTTED	Unverified · Output excluded
F016	Unverified source fixture / Robe LEDBeam150 · RGBW body inferred	PLOTTED	Unverified · Output excluded
F017	Unverified source fixture / PAR64 · lamp/maker unknown	PLOTTED	Unverified · Output excluded
F018	Robe Lighting / Robin CycBar 15	PLOTTED	Unverified · Output excluded
F019	Unverified source fixture / PAR64 · lamp/maker unknown	PLOTTED	Unverified · Output excluded
F020	Unverified source fixture / Robe LEDBeam150 · RGBW body inferred	PLOTTED	Unverified · Output excluded

Planning reference only. Confirm installed modes and patch with the venue.

Fixture	Manufacturer / model	Position / mount	Mode / output
VISUAL PLANNING · DMX PATCH WITHHELD			
F021	Unverified source fixture / PAR64 · lamp/maker unknown	PLOTTED	Unverified · Output excluded
F022	Unverified source fixture / Martin Atomic3000	PLOTTED	Unverified · Output excluded
F023	Unverified source fixture / PAR64 · lamp/maker unknown	PLOTTED	Unverified · Output excluded
F024	Cameo / Thunder Wash 100 RGB	PLOTTED	Unverified · Output excluded
F025	Unverified source fixture / PAR64 · lamp/maker unknown	PLOTTED	Unverified · Output excluded
F026	Unverified source fixture / PAR64 · lamp/maker unknown	PLOTTED	Unverified · Output excluded
F027	Unverified source fixture / PAR64 · lamp/maker unknown	PLOTTED	Unverified · Output excluded
F028	Unverified source fixture / PAR64 · lamp/maker unknown	PLOTTED	Unverified · Output excluded
F029	Unverified source fixture / Robe LEDBeam150 · RGBW body inferred	PLOTTED	Unverified · Output excluded
F030	Unverified source fixture / Eurolite audienceblinder · model/lampcount un...	PLOTTED	Unverified · Output excluded
F031	Unverified source fixture / PAR64 · lamp/maker unknown	PLOTTED	Unverified · Output excluded
F032	Unverified source fixture / HighEnd Trackspot250W	PLOTTED	Unverified · Output excluded
F033	JB Lighting / Varyscan P2 250 HTI	PLOTTED	Unverified · Output excluded
F034	Unverified source fixture / Robe ColorstrobeLite · exact version unverifi...	PLOTTED	Unverified · Output excluded
F035	JB Lighting / Varyscan P2 250 HTI	PLOTTED	Unverified · Output excluded
F036	JB Lighting / Varyscan P2 250 HTI	PLOTTED	Unverified · Output excluded
F037	Showtec / Shogun DJ RG-100	PLOTTED	Unverified · Output excluded
F038	Cameo / CLPFLATPRO18	PLOTTED	Unverified · Output excluded
F039	JB Lighting / Varyscan P2 250 HTI	PLOTTED	Unverified · Output excluded
F040	Cameo / CLPFLATPRO18	PLOTTED	Unverified · Output excluded

Planning reference only. Confirm installed modes and patch with the venue.

Fixture	Manufacturer / model	Position / mount	Mode / output
VISUAL PLANNING · DMX PATCH WITHHELD			
F041	JB Lighting / Varyscan P2 250 HTI	PLOTTED	Unverified · Output excluded
F042	JB Lighting / Varyscan P2 250 HTI	PLOTTED	Unverified · Output excluded

Planning reference only. Confirm installed modes and patch with the venue.

HitLight

VALIDATION APPENDIX

WARNING · PATCH_WITHHELD

DMX patch facts are withheld pending source verification. This planning document cannot be used for hardware output.

Objects: — · Remediation: review the source facts and regenerate.

ERROR · STAGE_DIMENSIONS_UNCONFIRMED

Confirm the stage dimensions before producing a final technical document.

Objects: Main room · Remediation: review the source facts and regenerate.

WARNING · MODE_UNVERIFIED

DMX modes are unverified; output remains excluded.

Objects: F001–F042 · Remediation: review the source facts and regenerate.

WARNING · FIXTURE_DISABLED

Fixtures are disabled for this visual planning reconstruction.

Objects: F001–F042 · Remediation: review the source facts and regenerate.

WARNING · TITLE_METADATA_INCOMPLETE

Some professional title-block metadata is missing; the document will show an em dash.

Objects: db6de702c234d5df30759f3a · Remediation: review the source facts and regenerate.

HitLight

VENUE & DRAWING SOURCES

Divadlo Pod lampou

Main room · House rig

Plzeň, CZ

https://podlampou.cz/about/

Sources checked 2026-11-03

Generated by HitLight from the saved published venue rig. Source attribution and reconstruction limitations are retained below.

Symbols: HitLight-owned category artwork. No manufacturer model geometry or original source pages included.

Fixture classes/models and modes include clearly labelled visual estimates. Generic bodies represent unknown source products; manufacturer identity, wattage and optics are not asserted by those selections.

Stage dimensions, hanging heights, mounts and focus are approximate; the patch remains unverified. This is a partial visual reconstruction, not a control-ready installation.

Original source dates do not establish current physical presence or a complete venue census.

Partial source-based planning reconstruction; the current installation and complete fixture census are unverified.

Source-matched catalogue bodies are shown where available. Unresolved source identities remain labelled visual markers. Installed modes and DMX patch require verification; visual-only fixtures remain excluded from output.

Geometry and mounting are approximate. Display dimensions and hanging heights include labelled estimates; this is not a measured or control-ready rig.

Exact fixture variants, body accuracy, modes and DMX patch remain unverified. Neutral visual placeholders preserve the plotted positions pending review.

The dated source does not establish the current installed rig or a complete fixture census.

Generated from the saved published HitLight layout; fixture positions and room geometry are unchanged. Not an official venue drawing.

Output remains excluded for visual-only fixtures. Catalogue identity does not verify installed modes, addresses or the current installation.

Fixture classes/models and modes include clearly labelled visual estimates. Generic bodies represent unknown source products; manufacturer identity, wattage and optics are not asserted by those selections.

Stage dimensions, hanging heights, mounts and focus are approximate; the patch remains unverified. This is a partial visual reconstruction, not a control-ready installation.

Original source dates do not establish current physical presence or a complete venue census.

Partial source-based planning reconstruction; the current installation and complete fixture census are unverified.

Source-matched catalogue bodies are shown where available. Unresolved source identities remain labelled visual markers. Installed modes and DMX patch require verification; visual-only fixtures remain excluded from output.

Divadlo Pod lampou — Main room · lighting plot: https://podlampou.cz/about/ · checked 2026-11-03

Public venue page: https://www.hitlight.app/venues/czechia/divadlo-pod-lampou-db6de702