
UPSTAGE ↑

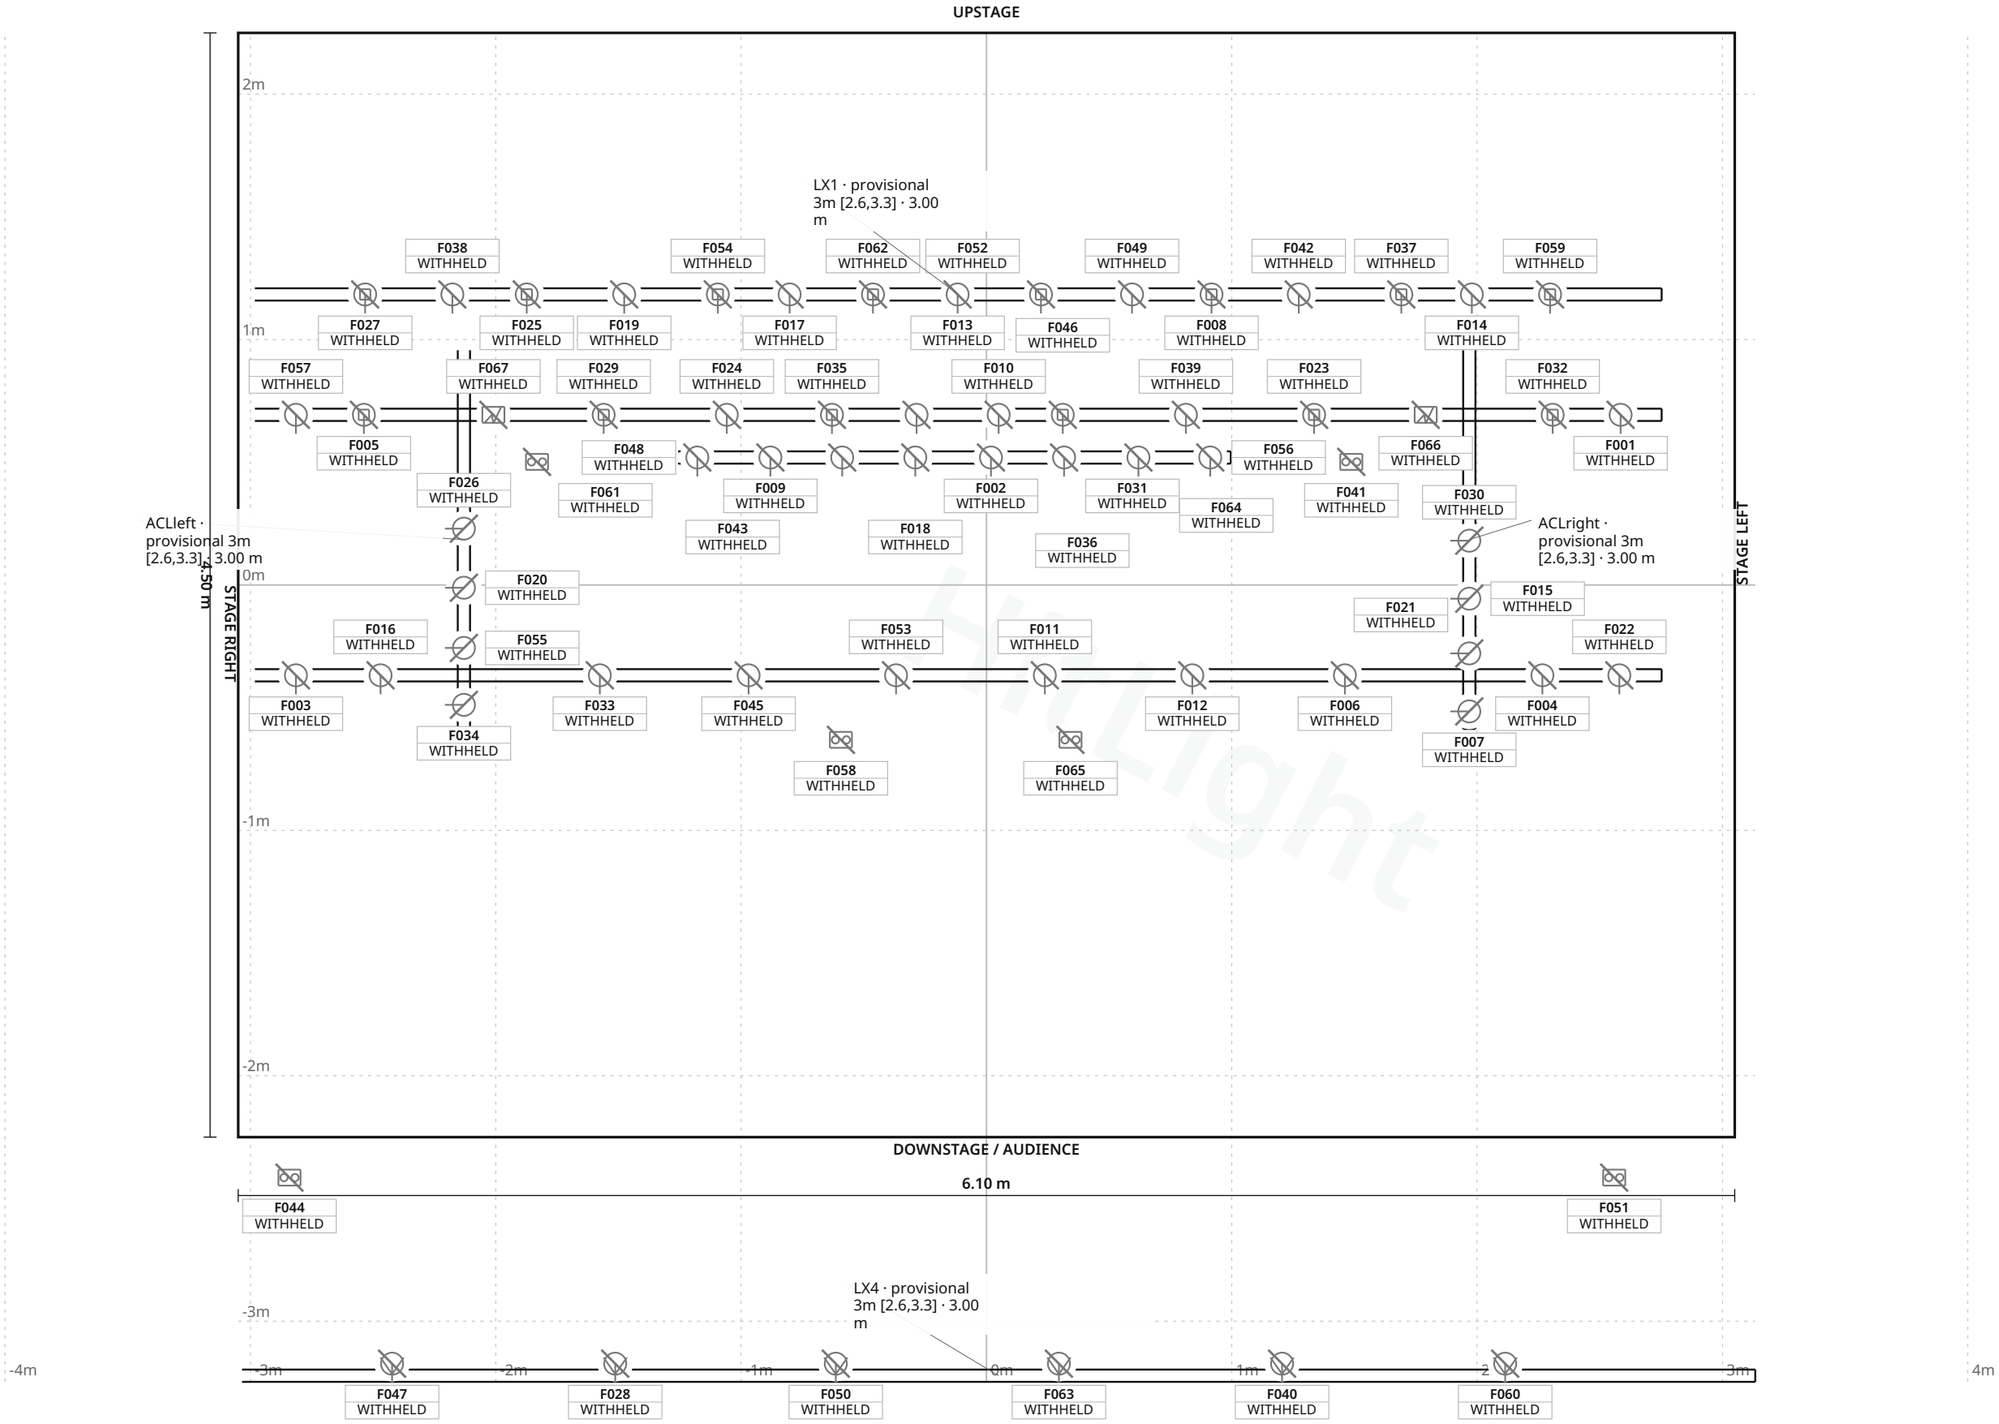

FIXTURE LEGEND

- **Rush MH6** — Moving Head · 8×
- **RUSH MH7 Hybrid** — Moving Head · 6×
- **Martin** — Atomic3000 DMX Strobe · 2×
- **PAR36 ACL — individuallamppbody** — PAR Light · 8×
- **PAR36 ACL — individualsidebody** — PAR Light · 8×
- **PAR64** — PAR Light · 23×
- **Selecon Acclaim** — Fresnel650W Spot Light · 6×
- **Thomas 2Lite** — PAR36 — oneassembly/twolamps Blinder · 6×

Stage 6.10 m W × 4.50 m D · Grid 1 m

HitLight TECHNICAL LIGHTING REV 2c6e250b389f · 1/12

Södra Teatern · Kägelbanan (Västra Salongen)

LIGHT PLOT · PLAN · Kägelbanan (Västra Salongen)

HitLight · Södra Teatern

Mosebacketorg 1-3, 11646, Stockholm, Sweden

DWG HL · SCALE 1:25 · metric · PRINT AT 100%

Drawn HitLight

Generated from the saved show

SOURCE 6a4a74c1d07d

SYMBOL LEGEND

8 TYPES · 67 FIXTURES · COLOUR BY TYPE



Martin Professional Rush MH6

Moving Head · Unverified · TBC ch · category symbol

8 physical · 8 plotted

8 disabled · 0 unplaced



Martin Professional RUSH MH7 Hybrid

Moving Head · Unverified · TBC ch · category symbol

6 physical · 6 plotted

6 disabled · 0 unplaced



Unverified source fixture Martin Atomic3000 DMX

Strobe · Unverified · TBC ch · category symbol

2 physical · 2 plotted

2 disabled · 0 unplaced



Unverified source fixture PAR36 ACL — individuallampbody

PAR Light · Unverified · TBC ch · category symbol

8 physical · 8 plotted

8 disabled · 0 unplaced



Unverified source fixture PAR36 ACL — individualsidebody

PAR Light · Unverified · TBC ch · category symbol

8 physical · 8 plotted

8 disabled · 0 unplaced



Unverified source fixture PAR64

PAR Light · Unverified · TBC ch · category symbol

23 physical · 23 plotted

23 disabled · 0 unplaced



Unverified source fixture Selecon Acclaim Fresnel650W

Spot Light · Unverified · TBC ch · category symbol

6 physical · 6 plotted

6 disabled · 0 unplaced



Unverified source fixture Thomas 2Lite PAR36 — oneassembly/twolamps

Blinder · Unverified · TBC ch · category symbol

6 physical · 6 plotted

6 disabled · 0 unplaced

Södra Teatern · Kägelbanan (Västra Salongen)

SYMBOL LEGEND · Kägelbanan (Västra Salongen)

HitLight · Södra Teatern

Mosebacketorg 1-3, 11646, Stockholm, Sweden

DWG HL · METRIC

Drawn HitLight

Generated from the saved show

SOURCE 6a4a74c1d07d

GENERAL NOTES

1. Source-based lighting plan. Confirm the current rig with the venue.
2. PARTIAL: included fixtures are not a full physical-unit census.
3. DMX PATCH WITHHELD: provisional or unchecked addresses are not published.
4. 67 individually plotted assemblies from the cited source configuration; partial reconstruction, not a complete current venue census.
5. See the current legend and fixture schedule for fixture coverage. Source identities remain separate from display models.

HitLight

STAGE ELEMENTS

NAME	TYPE	POSITION	TRIM / SIZE
ACLcross · provisional 3m [2.6,3.3]	pipe	X -0.13 m · Z -0.52 m	3.00 m · 2.25 m W × 0.05 m D
ACLleft · provisional 3m [2.6,3.3]	pipe	X -2.13 m · Z -0.19 m	3.00 m · 1.54 m W × 0.05 m D
ACLright · provisional 3m [2.6,3.3]	pipe	X 1.97 m · Z -0.19 m	3.00 m · 1.54 m W × 0.05 m D
LX1 · provisional 3m [2.6,3.3]	pipe	X -0.11 m · Z -1.18 m	3.00 m · 5.73 m W × 0.05 m D
LX2 · provisional 3m [2.6,3.3]	pipe	X -0.11 m · Z -0.69 m	3.00 m · 5.73 m W × 0.05 m D
LX3 · provisional 3m [2.6,3.3]	pipe	X -0.11 m · Z 0.37 m	3.00 m · 5.73 m W × 0.05 m D
LX4 · provisional 3m [2.6,3.3]	pipe	X 0.05 m · Z 3.22 m	3.00 m · 6.17 m W × 0.05 m D

HitLight

Södra Teatern · Kägelbanan (Västra Salongen)

STAGE ELEMENTS · Kägelbanan (Västra Salongen)

HitLight · Södra Teatern

Mosebacketorg 1-3, 11646, Stockholm, Sweden

DWG HL · METRIC

Drawn HitLight

Generated from the saved show

SOURCE 6a4a74c1d07d

FIXTURE SCHEDULE

Fixture	Manufacturer / model	Position / mount	Mode / output
VISUAL PLANNING · DMX PATCH WITHHELD			
F001	Unverified source fixture / PAR64	LX2 · provisional 3m [2.6,3.3]	Unverified · Output excluded
F002	Unverified source fixture / PAR36 ACL — individuallampbody	ACLcross · provisional 3m [2.6,3.3]	Unverified · Output excluded
F003	Unverified source fixture / PAR64	LX3 · provisional 3m [2.6,3.3]	Unverified · Output excluded
F004	Unverified source fixture / PAR64	LX3 · provisional 3m [2.6,3.3]	Unverified · Output excluded
F005	Martin Professional / Rush MH6	LX2 · provisional 3m [2.6,3.3]	Unverified · Output excluded
F006	Unverified source fixture / PAR64	LX3 · provisional 3m [2.6,3.3]	Unverified · Output excluded
F007	Unverified source fixture / PAR36 ACL — individualsidebody	ACLright · provisional 3m [2.6,3.3]	Unverified · Output excluded
F008	Martin Professional / Rush MH6	LX1 · provisional 3m [2.6,3.3]	Unverified · Output excluded
F009	Unverified source fixture / PAR36 ACL — individuallampbody	ACLcross · provisional 3m [2.6,3.3]	Unverified · Output excluded
F010	Unverified source fixture / PAR64	LX2 · provisional 3m [2.6,3.3]	Unverified · Output excluded
F011	Unverified source fixture / PAR64	LX3 · provisional 3m [2.6,3.3]	Unverified · Output excluded
F012	Unverified source fixture / PAR64	LX3 · provisional 3m [2.6,3.3]	Unverified · Output excluded
F013	Unverified source fixture / PAR64	LX1 · provisional 3m [2.6,3.3]	Unverified · Output excluded
F014	Unverified source fixture / PAR64	LX1 · provisional 3m [2.6,3.3]	Unverified · Output excluded
F015	Unverified source fixture / PAR36 ACL — individualsidebody	ACLright · provisional 3m [2.6,3.3]	Unverified · Output excluded
F016	Unverified source fixture / PAR64	LX3 · provisional 3m [2.6,3.3]	Unverified · Output excluded
F017	Unverified source fixture / PAR64	LX1 · provisional 3m [2.6,3.3]	Unverified · Output excluded
F018	Unverified source fixture / PAR36 ACL — individuallampbody	ACLcross · provisional 3m [2.6,3.3]	Unverified · Output excluded
F019	Unverified source fixture / PAR64	LX1 · provisional 3m [2.6,3.3]	Unverified · Output excluded
F020	Unverified source fixture / PAR36 ACL — individualsidebody	ACLleft · provisional 3m [2.6,3.3]	Unverified · Output excluded

Planning reference only. Confirm installed modes and patch with the venue.

Södra Teatern · Kägelbanan (Västra Salongen)

FIXTURE SCHEDULE · Kägelbanan (Västra Salongen)

HitLight · Södra Teatern

Mosebacketorg 1-3, 11646, Stockholm, Sweden

DWG HL · METRIC

Drawn HitLight

Generated from the saved show

SOURCE 6a4a74c1d07d

Fixture	Manufacturer / model	Position / mount	Mode / output
VISUAL PLANNING · DMX PATCH WITHHELD			
F021	Unverified source fixture / PAR36 ACL — individualsidebody	ACLright · provisional 3m [2.6,3.3]	Unverified · Output excluded
F022	Unverified source fixture / PAR64	LX3 · provisional 3m [2.6,3.3]	Unverified · Output excluded
F023	Martin Professional / RUSH MH7 Hybrid	LX2 · provisional 3m [2.6,3.3]	Unverified · Output excluded
F024	Unverified source fixture / PAR64	LX2 · provisional 3m [2.6,3.3]	Unverified · Output excluded
F025	Martin Professional / Rush MH6	LX1 · provisional 3m [2.6,3.3]	Unverified · Output excluded
F026	Unverified source fixture / PAR36 ACL — individualsidebody	ACLleft · provisional 3m [2.6,3.3]	Unverified · Output excluded
F027	Martin Professional / RUSH MH7 Hybrid	LX1 · provisional 3m [2.6,3.3]	Unverified · Output excluded
F028	Unverified source fixture / Selecon Acclaim Fresnel650W	LX4 · provisional 3m [2.6,3.3]	Unverified · Output excluded
F029	Martin Professional / RUSH MH7 Hybrid	LX2 · provisional 3m [2.6,3.3]	Unverified · Output excluded
F030	Unverified source fixture / PAR36 ACL — individualsidebody	ACLright · provisional 3m [2.6,3.3]	Unverified · Output excluded
F031	Unverified source fixture / PAR36 ACL — individuallampbody	ACLcross · provisional 3m [2.6,3.3]	Unverified · Output excluded
F032	Martin Professional / Rush MH6	LX2 · provisional 3m [2.6,3.3]	Unverified · Output excluded
F033	Unverified source fixture / PAR64	LX3 · provisional 3m [2.6,3.3]	Unverified · Output excluded
F034	Unverified source fixture / PAR36 ACL — individualsidebody	ACLleft · provisional 3m [2.6,3.3]	Unverified · Output excluded
F035	Martin Professional / Rush MH6	LX2 · provisional 3m [2.6,3.3]	Unverified · Output excluded
F036	Unverified source fixture / PAR64	LX2 · provisional 3m [2.6,3.3]	Unverified · Output excluded
F037	Martin Professional / Rush MH6	LX1 · provisional 3m [2.6,3.3]	Unverified · Output excluded
F038	Unverified source fixture / PAR64	LX1 · provisional 3m [2.6,3.3]	Unverified · Output excluded
F039	Unverified source fixture / PAR64	LX2 · provisional 3m [2.6,3.3]	Unverified · Output excluded
F040	Unverified source fixture / Selecon Acclaim Fresnel650W	LX4 · provisional 3m [2.6,3.3]	Unverified · Output excluded

Planning reference only. Confirm installed modes and patch with the venue.

Södra Teatern · Kägelbanan (Västra Salongen)

FIXTURE SCHEDULE · Kägelbanan (Västra Salongen)

HitLight · Södra Teatern

Mosebacketorg 1-3, 11646, Stockholm, Sweden

DWG HL · METRIC

Drawn HitLight

Generated from the saved show

SOURCE 6a4a74c1d07d

FIXTURE SCHEDULE · CONTINUED

Fixture	Manufacturer / model	Position / mount	Mode / output
VISUAL PLANNING · DMX PATCH WITHHELD			
F041	Unverified source fixture / Thomas 2Lite PAR36 — oneassembly/twolamps	PLOTTED	Unverified · Output excluded
F042	Unverified source fixture / PAR64	LX1 · provisional 3m [2.6,3.3]	Unverified · Output excluded
F043	Unverified source fixture / PAR36 ACL — individuallampbody	ACLcross · provisional 3m [2.6,3.3]	Unverified · Output excluded
F044	Unverified source fixture / Thomas 2Lite PAR36 — oneassembly/twolamps	PLOTTED	Unverified · Output excluded
F045	Unverified source fixture / PAR64	LX3 · provisional 3m [2.6,3.3]	Unverified · Output excluded
F046	Martin Professional / Rush MH6	LX2 · provisional 3m [2.6,3.3]	Unverified · Output excluded
F047	Unverified source fixture / Selecon Acclaim Fresnel650W	LX4 · provisional 3m [2.6,3.3]	Unverified · Output excluded
F048	Unverified source fixture / PAR36 ACL — individuallampbody	ACLcross · provisional 3m [2.6,3.3]	Unverified · Output excluded
F049	Unverified source fixture / PAR64	LX1 · provisional 3m [2.6,3.3]	Unverified · Output excluded
F050	Unverified source fixture / Selecon Acclaim Fresnel650W	LX4 · provisional 3m [2.6,3.3]	Unverified · Output excluded
F051	Unverified source fixture / Thomas 2Lite PAR36 — oneassembly/twolamps	PLOTTED	Unverified · Output excluded
F052	Martin Professional / RUSH MH7 Hybrid	LX1 · provisional 3m [2.6,3.3]	Unverified · Output excluded
F053	Unverified source fixture / PAR64	LX3 · provisional 3m [2.6,3.3]	Unverified · Output excluded
F054	Martin Professional / Rush MH6	LX1 · provisional 3m [2.6,3.3]	Unverified · Output excluded
F055	Unverified source fixture / PAR36 ACL — individualsidebody	ACLleft · provisional 3m [2.6,3.3]	Unverified · Output excluded
F056	Unverified source fixture / PAR36 ACL — individuallampbody	ACLcross · provisional 3m [2.6,3.3]	Unverified · Output excluded
F057	Unverified source fixture / PAR64	LX2 · provisional 3m [2.6,3.3]	Unverified · Output excluded
F058	Unverified source fixture / Thomas 2Lite PAR36 — oneassembly/twolamps	PLOTTED	Unverified · Output excluded
F059	Martin Professional / RUSH MH7 Hybrid	LX1 · provisional 3m [2.6,3.3]	Unverified · Output excluded
F060	Unverified source fixture / Selecon Acclaim Fresnel650W	LX4 · provisional 3m [2.6,3.3]	Unverified · Output excluded

Planning reference only. Confirm installed modes and patch with the venue.

Fixture	Manufacturer / model	Position / mount	Mode / output
VISUAL PLANNING · DMX PATCH WITHHELD			
F061	Unverified source fixture / Thomas 2Lite PAR36 — oneassembly/twolamps	PLOTTED	Unverified · Output excluded
F062	Martin Professional / RUSH MH7 Hybrid	LX1 · provisional 3m [2.6,3.3]	Unverified · Output excluded
F063	Unverified source fixture / Selecon Acclaim Fresnel650W	LX4 · provisional 3m [2.6,3.3]	Unverified · Output excluded
F064	Unverified source fixture / PAR36 ACL — individuallampbody	ACLcross · provisional 3m [2.6,3.3]	Unverified · Output excluded
F065	Unverified source fixture / Thomas 2Lite PAR36 — oneassembly/twolamps	PLOTTED	Unverified · Output excluded
F066	Unverified source fixture / Martin Atomic3000 DMX	LX2 · provisional 3m [2.6,3.3]	Unverified · Output excluded
F067	Unverified source fixture / Martin Atomic3000 DMX	LX2 · provisional 3m [2.6,3.3]	Unverified · Output excluded

Planning reference only. Confirm installed modes and patch with the venue.

HitLight

VALIDATION APPENDIX

WARNING · PATCH_WITHHELD

DMX patch facts are withheld pending source verification. This planning document cannot be used for hardware output.

Objects: — · Remediation: review the source facts and regenerate.

ERROR · STAGE_DIMENSIONS_UNCONFIRMED

Confirm the stage dimensions before producing a final technical document.

Objects: Kägelbanan (Västra Salongen) · Remediation: review the source facts and regenerate.

WARNING · MODE_UNVERIFIED

DMX modes are unverified; output remains excluded.

Objects: F001–F067 · Remediation: review the source facts and regenerate.

WARNING · FIXTURE_DISABLED

Fixtures are disabled for this visual planning reconstruction.

Objects: F001–F067 · Remediation: review the source facts and regenerate.

WARNING · TITLE_METADATA_INCOMPLETE

Some professional title-block metadata is missing; the document will show an em dash.

Objects: dbe54371c0f1b3b4898f4229 · Remediation: review the source facts and regenerate.

HitLight

VENUE & DRAWING SOURCES

Södra Teatern

Kägelbanan (Västra Salongen) · Published reference (rig unverified)

Mosebacketorg 1-3, 11646, Stockholm, SE

https://sodrateatern.com/

Sources checked 2026-11-02

Generated by HitLight from the saved published venue rig. Source attribution and reconstruction limitations are retained below.

Symbols: HitLight-owned category artwork. No manufacturer model geometry or original source pages included.

67 individually plotted assemblies from the cited source configuration; partial reconstruction, not a complete current venue census.

See the current legend and fixture schedule for fixture coverage. Source identities remain separate from display models.

Scale, height, support and body-envelope assumptions are approximate. Current equipment, source freshness and physical rigging have not been verified.

All fixtures are disabled and have no DMX allocation. Selected display modes do not establish the installed personality, circuit, universe or address.

All 67 plotted positions now have public catalogue bodies, including eight MH6 fixtures with repaired twelve-lens bodies. Editable copies retain labelled visual-only fixtures. Original drawings, photographs and manufacturer source assets gain no redistribution rights.

Partial source-based planning reconstruction; the current installation and complete fixture census are unverified.

Source-matched catalogue bodies are shown where available. Unresolved source identities remain labelled visual markers. Installed modes and DMX patch require verification; visual-only fixtures remain excluded from output.

Exact available catalogue display bodies are restored through verified immutable references. Fixture identities, installed modes, patch and output verification are unchanged; original source qualifications remain authoritative.

The 16 PAR36 ACL bodies are generic class estimates. The 23 source-labelled PAR64 visual substitutes use a Thomas Standard long housing; installed maker, long/short/floor housing and CP/Raylite lamp

HitLight

VENUE & DRAWING SOURCES

remain unknown. Six Selecon Acclaim Fresnel bodies retain unconfirmed lamp/650W variant. No installed mode, patch, calibrated optics or hardware acceptance is implied.

The MH6 control table and defaults were checked against the manufacturer manual. Installed modes and DMX patch remain unverified, and these fixtures remain disabled and unpatched. The twelve lenses share one RGBW control; lens spacing and the 167 mm array envelope are estimates. Colour, timing and photometry are display approximations; no hardware testing is implied.

67 individually plotted assemblies from the cited source configuration; partial reconstruction, not a complete current venue census.

See the current legend and fixture schedule for fixture coverage. Source identities remain separate from display models.

Scale, height, support and body-envelope assumptions are approximate. Current equipment, source freshness and physical rigging have not been verified.

All fixtures are disabled and have no DMX allocation. Selected display modes do not establish the installed personality, circuit, universe or address.

Generated from the saved published HitLight layout; fixture positions and room geometry are unchanged. Not an official venue drawing.

Partial source-based planning reconstruction; the current installation and complete fixture census are unverified.

Source-matched catalogue bodies are shown where available. Unresolved source identities remain labelled visual markers. Installed modes and DMX patch require verification; visual-only fixtures remain excluded from output.

Output remains excluded for visual-only fixtures. Catalogue identity does not verify installed modes, addresses or the current installation.

Exact available catalogue display bodies are restored through verified immutable references. Fixture identities, installed modes, patch and output verification are unchanged; original source qualifications remain authoritative.

The 16 PAR36 ACL bodies are generic class estimates. The 23 source-labelled PAR64 visual substitutes use a Thomas Standard long housing; installed maker, long/short/floor housing and CP/Raylite lamp remain unknown. Six Selecon Acclaim Fresnel bodies retain unconfirmed lamp/650W variant. No installed mode, patch, calibrated optics or hardware acceptance is implied.

All 67 plotted positions now have public catalogue bodies, including eight MH6 fixtures with repaired twelve-lens bodies. Editable copies retain labelled visual-only fixtures. Original drawings, photographs and manufacturer source assets gain no redistribution rights.

HitLight

VENUE & DRAWING SOURCES

The MH6 control table and defaults were checked against the manufacturer manual. Installed modes and DMX patch remain unverified, and these fixtures remain disabled and unpatched. The twelve lenses share one RGBW control; lens spacing and the 167 mm array envelope are estimates. Colour, timing and photometry are display approximations; no hardware testing is implied.

kgb vast lightplot 20160924.pdf:
https://scenrum.se/application/handling/9225d18f-6238-4b0a-a94d-593dcac02169/laddaner · checked 2026-10-19

kgb vast light patchlist 20161020 v.1.pdf:
https://scenrum.se/application/handling/ade54c54-a6d7-4cc1-893c-97b81de96e6a/laddaner · checked 2026-10-19

Scenrum-public-record-20261102.json.gz:
https://scenrum.se/application/spelplats/5b0273a7-81ee-0327-537a-3a033695eaa3 · checked 2026-11-02

Public venue page: https://www.hitlight.app/venues/sweden/sodra-teatern-dbe54371

HitLight