
UPSTAGE

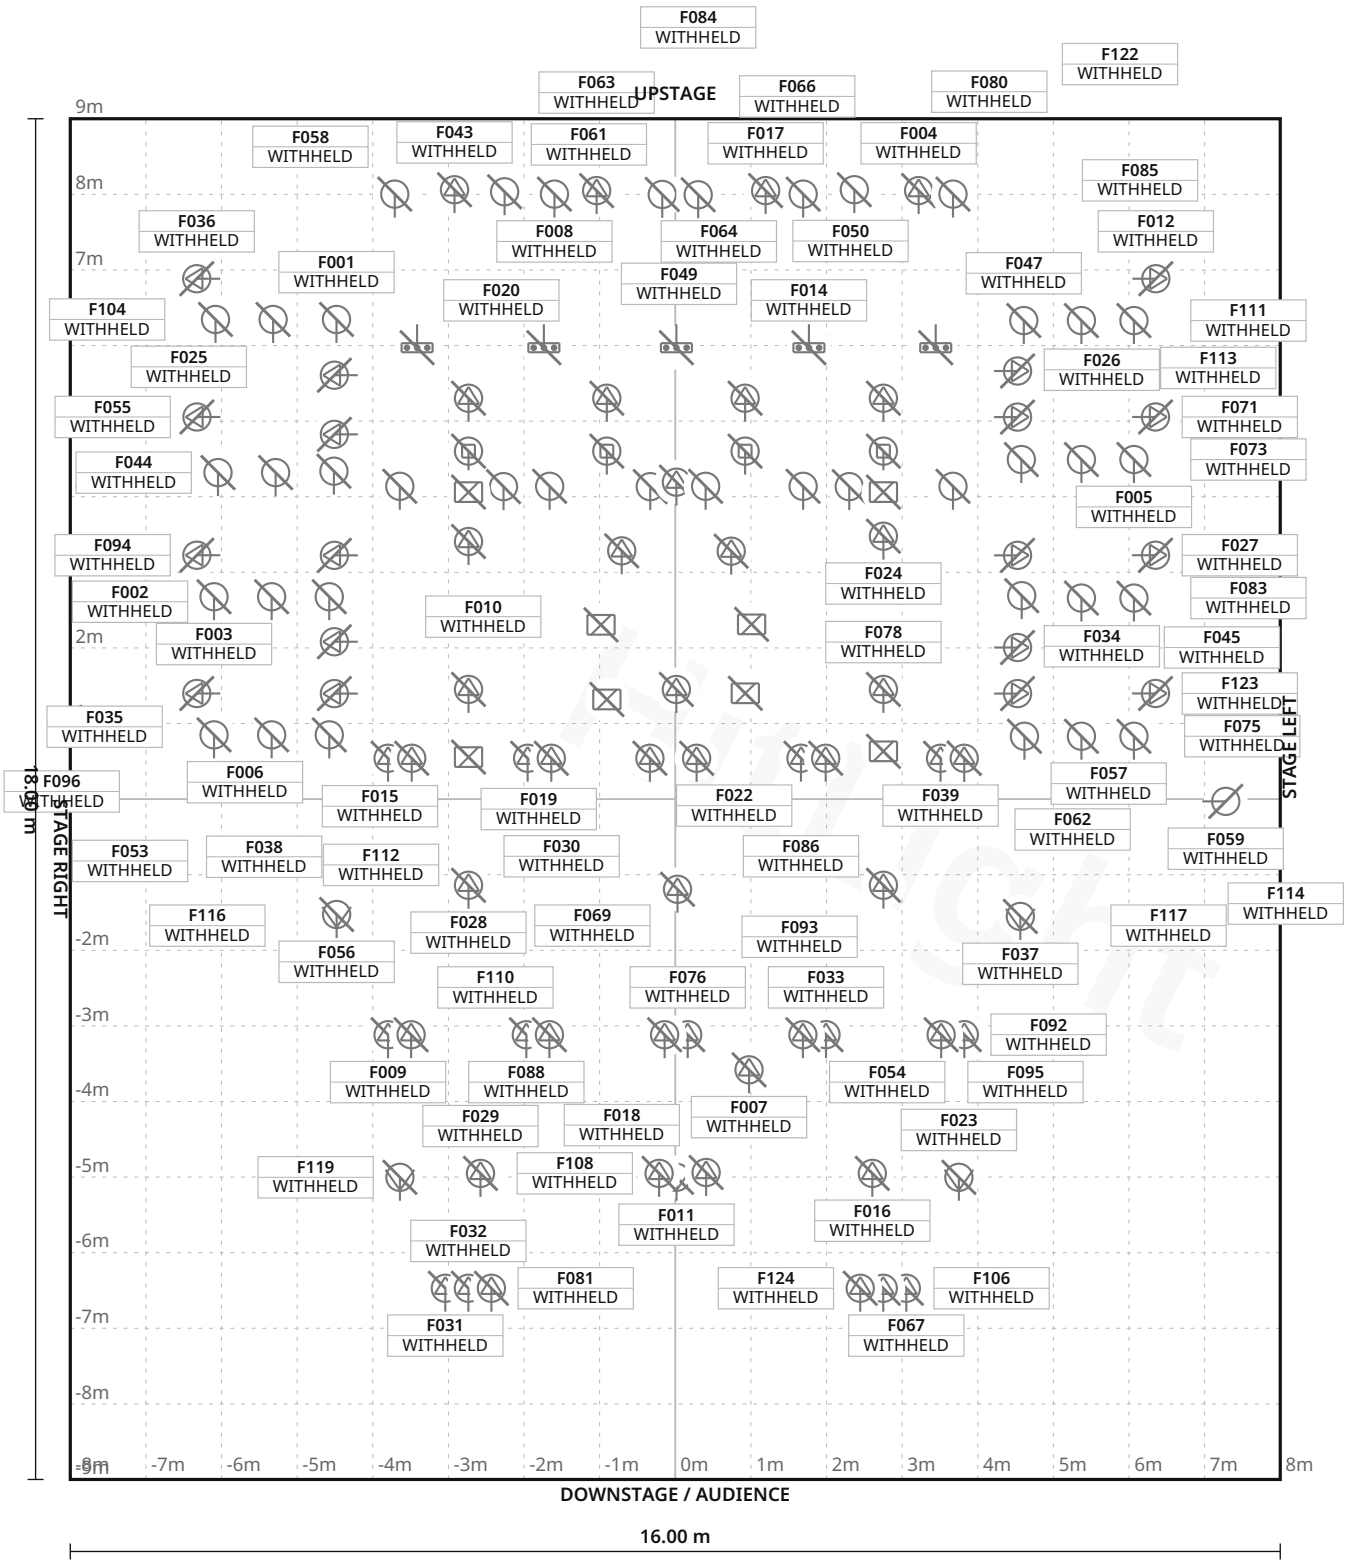

FIXTURE LEGEND

- **Ovation B-2805FC**
  LED Bar · 5×
- **ColorSource PAR**
  Deep Blue
  PAR Light · 34×
- **impression FR1**
  Moving Head · 4×
- **Altman6inchFresnel**
  Spot Light · 5×
- **Altman360Q**
  Profile Spot · 40×
- **ETC Source Four**
  Profile Spot · 28×
- **ETC**
  SourceFourPAR
  PAR Light · 7×
- **Halo Spot100 /**
  Halo Spot
  Other · 4×
- **RGB LED pin spot**
  Other · 4×
- **Unresolved**
  fixture identity
  Profile Spot · 1×

Stage 16.00 m W × 18.00 m D · Grid 1 m

44 fixture labels omitted in this view due to crowding · see DMX patch

Center Stage Theater · Main room

LIGHT PLOT · PLAN · Main room

HitLight · Center Stage Theater

751 Paseo Nuevo, Santa Barbara, United States

DWG HL · SCALE 1:100 · metric · PRINT AT 100%

Drawn HitLight

Generated from the saved show

SOURCE dba192b77b49

SYMBOL LEGEND

10 TYPES · 132 FIXTURES · COLOUR BY TYPE



Chauvet Professional Ovation B-2805FC

LED Bar · Unverified · TBC ch · category symbol

5 physical · 5 plotted

5 disabled · 0 unplaced



ETC ColorSource PAR Deep Blue

PAR Light · Unverified · TBC ch · category symbol

34 physical · 34 plotted

34 disabled · 0 unplaced



GLP impression FR1

Moving Head · Unverified · TBC ch · category symbol

4 physical · 4 plotted

4 disabled · 0 unplaced



Unverified source fixture Altman6inchFresnel

Spot Light · Unverified · TBC ch · category symbol

5 physical · 5 plotted

5 disabled · 0 unplaced



Unverified source fixture Altman360Q

Profile Spot · Unverified · TBC ch · category symbol

40 physical · 40 plotted

40 disabled · 0 unplaced



Unverified source fixture ETC Source Four

Profile Spot · Unverified · TBC ch · category symbol

28 physical · 28 plotted

28 disabled · 0 unplaced



Unverified source fixture ETC SourceFourPAR

PAR Light · Unverified · TBC ch · category symbol

7 physical · 7 plotted

7 disabled · 0 unplaced



Unverified source fixture Halo Spot100 / Halo Spot

Other · Unverified · TBC ch · category symbol

4 physical · 4 plotted

4 disabled · 0 unplaced

Center Stage Theater · Main room

SYMBOL LEGEND · Main room

HitLight · Center Stage Theater

751 Paseo Nuevo, Santa Barbara, United States

DWG HL · METRIC

Drawn HitLight

Generated from the saved show

SOURCE dba192b77b49



Unverified source fixture RGB LED pin spot

Other · Unverified · TBC ch · category symbol

4 physical · 4 plotted

4 disabled · 0 unplaced



Unverified source fixture Unresolved fixture identity

Profile Spot · Unverified · TBC ch · category symbol

1 physical · 1 plotted

1 disabled · 0 unplaced

HitLight

Center Stage Theater · Main room

SYMBOL LEGEND · Main room

HitLight · Center Stage Theater

751 Paseo Nuevo, Santa Barbara, United States

DWG HL · METRIC

Drawn HitLight

Generated from the saved show

SOURCE dba192b77b49

GENERAL NOTES

1. Source-based lighting plan. Confirm the current rig with the venue.
2. PARTIAL: included fixtures are not a full physical-unit census.
3. DMX PATCH WITHHELD: provisional or unchecked addresses are not published.
4. Approximate planning view; not official venue paperwork or output-ready. Original HitLight symbols only; no source pages, OEM meshes, photos or logos. Original files remain private; modes and patch unverified.

HitLight

FIXTURE SCHEDULE

Fixture	Manufacturer / model	Position / mount	Mode / output
VISUAL PLANNING · DMX PATCH WITHHELD			
F001	ETC / ColorSource PAR Deep Blue	PLOTTED	Unverified · Output excluded
F002	Unverified source fixture / Altman360Q	PLOTTED	Unverified · Output excluded
F003	ETC / ColorSource PAR Deep Blue	PLOTTED	Unverified · Output excluded
F004	Unverified source fixture / Altman360Q	PLOTTED	Unverified · Output excluded
F005	ETC / ColorSource PAR Deep Blue	PLOTTED	Unverified · Output excluded
F006	ETC / ColorSource PAR Deep Blue	PLOTTED	Unverified · Output excluded
F007	Unverified source fixture / Altman360Q	PLOTTED	Unverified · Output excluded
F008	ETC / ColorSource PAR Deep Blue	PLOTTED	Unverified · Output excluded
F009	Unverified source fixture / ETC Source Four	PLOTTED	Unverified · Output excluded
F010	Unverified source fixture / ETC SourceFourPAR	PLOTTED	Unverified · Output excluded
F011	Unverified source fixture / Altman6inchFresnel	PLOTTED	Unverified · Output excluded
F012	Unverified source fixture / Altman360Q	PLOTTED	Unverified · Output excluded
F013	Unverified source fixture / Altman360Q	PLOTTED	Unverified · Output excluded
F014	Chauvet Professional / Ovation B-2805FC	PLOTTED	Unverified · Output excluded
F015	ETC / ColorSource PAR Deep Blue	PLOTTED	Unverified · Output excluded
F016	Unverified source fixture / Altman360Q	PLOTTED	Unverified · Output excluded
F017	Unverified source fixture / Altman360Q	PLOTTED	Unverified · Output excluded
F018	Unverified source fixture / Unresolved fixture identity	PLOTTED	Unverified · Output excluded
F019	Unverified source fixture / Altman360Q	PLOTTED	Unverified · Output excluded
F020	Chauvet Professional / Ovation B-2805FC	PLOTTED	Unverified · Output excluded

Planning reference only. Confirm installed modes and patch with the venue.

Center Stage Theater · Main room

FIXTURE SCHEDULE · Main room

HitLight · Center Stage Theater

751 Paseo Nuevo, Santa Barbara, United States

DWG HL · METRIC

Drawn HitLight

Generated from the saved show

SOURCE dba192b77b49

FIXTURE SCHEDULE · CONTINUED

Fixture	Manufacturer / model	Position / mount	Mode / output
VISUAL PLANNING · DMX PATCH WITHHELD			
F021	ETC / ColorSource PAR Deep Blue	PLOTTED	Unverified · Output excluded
F022	Unverified source fixture / ETC Source Four	PLOTTED	Unverified · Output excluded
F023	Unverified source fixture / Altman6inchFresnel	PLOTTED	Unverified · Output excluded
F024	Unverified source fixture / Altman360Q	PLOTTED	Unverified · Output excluded
F025	ETC / ColorSource PAR Deep Blue	PLOTTED	Unverified · Output excluded
F026	Unverified source fixture / Altman360Q	PLOTTED	Unverified · Output excluded
F027	Unverified source fixture / ETC Source Four	PLOTTED	Unverified · Output excluded
F028	Unverified source fixture / Altman360Q	PLOTTED	Unverified · Output excluded
F029	Unverified source fixture / Altman360Q	PLOTTED	Unverified · Output excluded
F030	Unverified source fixture / ETC Source Four	PLOTTED	Unverified · Output excluded
F031	Unverified source fixture / Altman360Q	PLOTTED	Unverified · Output excluded
F032	Unverified source fixture / Altman360Q	PLOTTED	Unverified · Output excluded
F033	Unverified source fixture / ETC Source Four	PLOTTED	Unverified · Output excluded
F034	Unverified source fixture / Altman360Q	PLOTTED	Unverified · Output excluded
F035	ETC / ColorSource PAR Deep Blue	PLOTTED	Unverified · Output excluded
F036	Unverified source fixture / Altman360Q	PLOTTED	Unverified · Output excluded
F037	Unverified source fixture / Altman6inchFresnel	PLOTTED	Unverified · Output excluded
F038	Unverified source fixture / Altman360Q	PLOTTED	Unverified · Output excluded
F039	Unverified source fixture / ETC Source Four	PLOTTED	Unverified · Output excluded
F040	Unverified source fixture / Altman360Q	PLOTTED	Unverified · Output excluded

Planning reference only. Confirm installed modes and patch with the venue.

FIXTURE SCHEDULE · CONTINUED

Fixture	Manufacturer / model	Position / mount	Mode / output
VISUAL PLANNING · DMX PATCH WITHHELD			
F041	Unverified source fixture / Altman360Q	PLOTTED	Unverified · Output excluded
F042	ETC / ColorSource PAR Deep Blue	PLOTTED	Unverified · Output excluded
F043	Unverified source fixture / Altman360Q	PLOTTED	Unverified · Output excluded
F044	ETC / ColorSource PAR Deep Blue	PLOTTED	Unverified · Output excluded
F045	Unverified source fixture / Altman360Q	PLOTTED	Unverified · Output excluded
F046	Unverified source fixture / Altman360Q	PLOTTED	Unverified · Output excluded
F047	ETC / ColorSource PAR Deep Blue	PLOTTED	Unverified · Output excluded
F048	ETC / ColorSource PAR Deep Blue	PLOTTED	Unverified · Output excluded
F049	GLP / impression FR1	PLOTTED	Unverified · Output excluded
F050	Unverified source fixture / Altman360Q	PLOTTED	Unverified · Output excluded
F051	Unverified source fixture / Altman360Q	PLOTTED	Unverified · Output excluded
F052	Unverified source fixture / ETC Source Four	PLOTTED	Unverified · Output excluded
F053	Unverified source fixture / Altman360Q	PLOTTED	Unverified · Output excluded
F054	Unverified source fixture / ETC Source Four	PLOTTED	Unverified · Output excluded
F055	Unverified source fixture / ETC Source Four	PLOTTED	Unverified · Output excluded
F056	Unverified source fixture / Altman6inchFresnel	PLOTTED	Unverified · Output excluded
F057	ETC / ColorSource PAR Deep Blue	PLOTTED	Unverified · Output excluded
F058	ETC / ColorSource PAR Deep Blue	PLOTTED	Unverified · Output excluded
F059	Unverified source fixture / ETC SourceFourPAR	PLOTTED	Unverified · Output excluded
F060	Unverified source fixture / ETC Source Four	PLOTTED	Unverified · Output excluded

Planning reference only. Confirm installed modes and patch with the venue.

FIXTURE SCHEDULE · CONTINUED

Fixture	Manufacturer / model	Position / mount	Mode / output
VISUAL PLANNING · DMX PATCH WITHHELD			
F061	Unverified source fixture / ETC SourceFourPAR	PLOTTED	Unverified · Output excluded
F062	Unverified source fixture / ETC Source Four	PLOTTED	Unverified · Output excluded
F063	Unverified source fixture / Altman360Q	PLOTTED	Unverified · Output excluded
F064	ETC / ColorSource PAR Deep Blue	PLOTTED	Unverified · Output excluded
F065	ETC / ColorSource PAR Deep Blue	PLOTTED	Unverified · Output excluded
F066	Unverified source fixture / ETC SourceFourPAR	PLOTTED	Unverified · Output excluded
F067	Unverified source fixture / Altman360Q	PLOTTED	Unverified · Output excluded
F068	GLP / impression FR1	PLOTTED	Unverified · Output excluded
F069	Unverified source fixture / ETC Source Four	PLOTTED	Unverified · Output excluded
F070	Unverified source fixture / Altman360Q	PLOTTED	Unverified · Output excluded
F071	Unverified source fixture / ETC Source Four	PLOTTED	Unverified · Output excluded
F072	ETC / ColorSource PAR Deep Blue	PLOTTED	Unverified · Output excluded
F073	ETC / ColorSource PAR Deep Blue	PLOTTED	Unverified · Output excluded
F074	Unverified source fixture / ETC SourceFourPAR	PLOTTED	Unverified · Output excluded
F075	ETC / ColorSource PAR Deep Blue	PLOTTED	Unverified · Output excluded
F076	Unverified source fixture / ETC Source Four	PLOTTED	Unverified · Output excluded
F077	ETC / ColorSource PAR Deep Blue	PLOTTED	Unverified · Output excluded
F078	Unverified source fixture / Altman360Q	PLOTTED	Unverified · Output excluded
F079	Unverified source fixture / Altman360Q	PLOTTED	Unverified · Output excluded
F080	Unverified source fixture / ETC SourceFourPAR	PLOTTED	Unverified · Output excluded

Planning reference only. Confirm installed modes and patch with the venue.

Fixture	Manufacturer / model	Position / mount	Mode / output
VISUAL PLANNING · DMX PATCH WITHHELD			
F081	Unverified source fixture / Altman360Q	PLOTTED	Unverified · Output excluded
F082	Unverified source fixture / Altman360Q	PLOTTED	Unverified · Output excluded
F083	ETC / ColorSource PAR Deep Blue	PLOTTED	Unverified · Output excluded
F084	ETC / ColorSource PAR Deep Blue	PLOTTED	Unverified · Output excluded
F085	Chauvet Professional / Ovation B-2805FC	PLOTTED	Unverified · Output excluded
F086	Unverified source fixture / ETC Source Four	PLOTTED	Unverified · Output excluded
F087	ETC / ColorSource PAR Deep Blue	PLOTTED	Unverified · Output excluded
F088	Unverified source fixture / ETC Source Four	PLOTTED	Unverified · Output excluded
F089	GLP / impression FR1	PLOTTED	Unverified · Output excluded
F090	Unverified source fixture / Altman360Q	PLOTTED	Unverified · Output excluded
F091	Unverified source fixture / ETC SourceFourPAR	PLOTTED	Unverified · Output excluded
F092	Unverified source fixture / ETC Source Four	PLOTTED	Unverified · Output excluded
F093	Unverified source fixture / ETC Source Four	PLOTTED	Unverified · Output excluded
F094	Unverified source fixture / ETC Source Four	PLOTTED	Unverified · Output excluded
F095	Unverified source fixture / ETC Source Four	PLOTTED	Unverified · Output excluded
F096	Unverified source fixture / ETC Source Four	PLOTTED	Unverified · Output excluded
F097	ETC / ColorSource PAR Deep Blue	PLOTTED	Unverified · Output excluded
F098	ETC / ColorSource PAR Deep Blue	PLOTTED	Unverified · Output excluded
F099	Unverified source fixture / Altman360Q	PLOTTED	Unverified · Output excluded
F100	Unverified source fixture / ETC Source Four	PLOTTED	Unverified · Output excluded

Planning reference only. Confirm installed modes and patch with the venue.

FIXTURE SCHEDULE · CONTINUED

Fixture	Manufacturer / model	Position / mount	Mode / output
VISUAL PLANNING · DMX PATCH WITHHELD			
F101	Unverified source fixture / ETC Source Four	PLOTTED	Unverified · Output excluded
F102	Unverified source fixture / Altman360Q	PLOTTED	Unverified · Output excluded
F103	Chauvet Professional / Ovation B-2805FC	PLOTTED	Unverified · Output excluded
F104	ETC / ColorSource PAR Deep Blue	PLOTTED	Unverified · Output excluded
F105	Chauvet Professional / Ovation B-2805FC	PLOTTED	Unverified · Output excluded
F106	Unverified source fixture / Altman360Q	PLOTTED	Unverified · Output excluded
F107	GLP / impression FR1	PLOTTED	Unverified · Output excluded
F108	Unverified source fixture / Altman360Q	PLOTTED	Unverified · Output excluded
F109	Unverified source fixture / Altman360Q	PLOTTED	Unverified · Output excluded
F110	Unverified source fixture / ETC Source Four	PLOTTED	Unverified · Output excluded
F111	ETC / ColorSource PAR Deep Blue	PLOTTED	Unverified · Output excluded
F112	ETC / ColorSource PAR Deep Blue	PLOTTED	Unverified · Output excluded
F113	ETC / ColorSource PAR Deep Blue	PLOTTED	Unverified · Output excluded
F114	ETC / ColorSource PAR Deep Blue	PLOTTED	Unverified · Output excluded
F115	Unverified source fixture / ETC Source Four	PLOTTED	Unverified · Output excluded
F116	Unverified source fixture / ETC Source Four	PLOTTED	Unverified · Output excluded
F117	Unverified source fixture / ETC Source Four	PLOTTED	Unverified · Output excluded
F118	ETC / ColorSource PAR Deep Blue	PLOTTED	Unverified · Output excluded
F119	Unverified source fixture / Altman6inchFresnel	PLOTTED	Unverified · Output excluded
F120	Unverified source fixture / Altman360Q	PLOTTED	Unverified · Output excluded

Planning reference only. Confirm installed modes and patch with the venue.

FIXTURE SCHEDULE · CONTINUED

Fixture	Manufacturer / model	Position / mount	Mode / output
VISUAL PLANNING · DMX PATCH WITHHELD			
F121	ETC / ColorSource PAR Deep Blue	PLOTTED	Unverified · Output excluded
F122	ETC / ColorSource PAR Deep Blue	PLOTTED	Unverified · Output excluded
F123	Unverified source fixture / ETC Source Four	PLOTTED	Unverified · Output excluded
F124	Unverified source fixture / Altman360Q	PLOTTED	Unverified · Output excluded
F125	Unverified source fixture / Halo Spot100 / Halo Spot	PLOTTED	Unverified · Output excluded
F126	Unverified source fixture / Halo Spot100 / Halo Spot	PLOTTED	Unverified · Output excluded
F127	Unverified source fixture / RGB LED pin spot	PLOTTED	Unverified · Output excluded
F128	Unverified source fixture / RGB LED pin spot	PLOTTED	Unverified · Output excluded
F129	Unverified source fixture / Halo Spot100 / Halo Spot	PLOTTED	Unverified · Output excluded
F130	Unverified source fixture / RGB LED pin spot	PLOTTED	Unverified · Output excluded
F131	Unverified source fixture / Halo Spot100 / Halo Spot	PLOTTED	Unverified · Output excluded
F132	Unverified source fixture / RGB LED pin spot	PLOTTED	Unverified · Output excluded

Planning reference only. Confirm installed modes and patch with the venue.

VALIDATION APPENDIX

WARNING · PATCH_WITHHELD

DMX patch facts are withheld pending source verification. This planning document cannot be used for hardware output.

Objects: — · Remediation: review the source facts and regenerate.

ERROR · STAGE_DIMENSIONS_UNCONFIRMED

Confirm the stage dimensions before producing a final technical document.

Objects: Main room · Remediation: review the source facts and regenerate.

WARNING · MODE_UNVERIFIED

DMX modes are unverified; output remains excluded.

Objects: F001–F132 · Remediation: review the source facts and regenerate.

WARNING · FIXTURE_DISABLED

Fixtures are disabled for this visual planning reconstruction.

Objects: F001–F132 · Remediation: review the source facts and regenerate.

WARNING · TITLE_METADATA_INCOMPLETE

Some professional title-block metadata is missing; the document will show an em dash.

Objects: dc0ebde4f3cf1f6041711d2b · Remediation: review the source facts and regenerate.

HitLight

VENUE & DRAWING SOURCES

Center Stage Theater

Main room · House rig

751 Paseo Nuevo, Santa Barbara, CA, US

https://centerstagetheater.org/rent-the-theater

Sources checked 2026-11-03

Generated by HitLight from the reviewed partial Center Stage Theater reconstruction. Venue sources are cited as facts; their original artwork remains private.

Symbols: HitLight-owned category artwork. No manufacturer model geometry or original source pages included.

Fixture positions follow the venue’s published lighting plot; the currently installed rig is not verified.

Fixture heights are approximate; trim heights may differ from the drawing.

132 individually plotted fixture bodies from the June2022 house plot, compared with122 in its used inventory. The differences remain unresolved.

124 positions use proper catalogue bodies or labelled donors. Four HaloSpot fixtures and four unidentified RGB pin spots remain neutral placeholders.

Scale registration, fixture heights and focus are estimates below the documented20ft grid. Current installation, optics, several identities and control modes remain unverified.

Every fixture is excluded from output. This is an approximate visual reference, not a physical rigging or patch plan.

Closely spaced fixture pairs and fill trios use inferred height tiers to keep the proper donor bodies distinct.

Exact available catalogue display bodies are restored through verified immutable references. Fixture identities, installed modes, patch and output verification are unchanged; original source qualifications remain authoritative.

132 source-based fixture records currently display 124 public catalogue housings and 8 visual fallbacks. Original source identities, modes, patch and output exclusions are unchanged.

Five source-labelled Altman six-inch Fresnels retain explicit Colortran 6 housing substitutes. Four HaloSpot and four unidentified RGB pin-spot positions remain neutral; their exact identities and proper bodies are still required. The source census discrepancy remains unresolved.

Existing Colortran 6-inch/8-inch Fresnel / Source Four PAR references now use newly authored approximate public housings. Body details, lens shape and manual bracket pose are estimates. Native controls, fixtures and layout are unchanged. Other-make and unidentified source fixtures using a labelled mechanical donor remain substitutes; this update does not identify installed models, optics or lamp ratings, or establish hardware, clearance or photometric acceptance.

Approximate planning view; not official venue paperwork or output-ready. Original HitLight symbols only; no source pages, OEM meshes, photos or logos. Original files remain private; modes and patch unverified.

Fixture plot original; visually inspected page(s) 1. Freshness and reuse rights unconfirmed.: https://centerstagetheater.org/storage/learn_more/centerstagetheater/973f3903a8def415c45755bf36b9e2bcd715b352.pdf · checked 2026-11-03

Published capacity 130 for Main theatre.: https://centerstagetheater.org/rent-the-theater · checked 2026-11-03

Public venue page: https://www.hitlight.app/venues/united-states/center-stage-theater-dc0ebde4

HitLight