
UPSTAGE

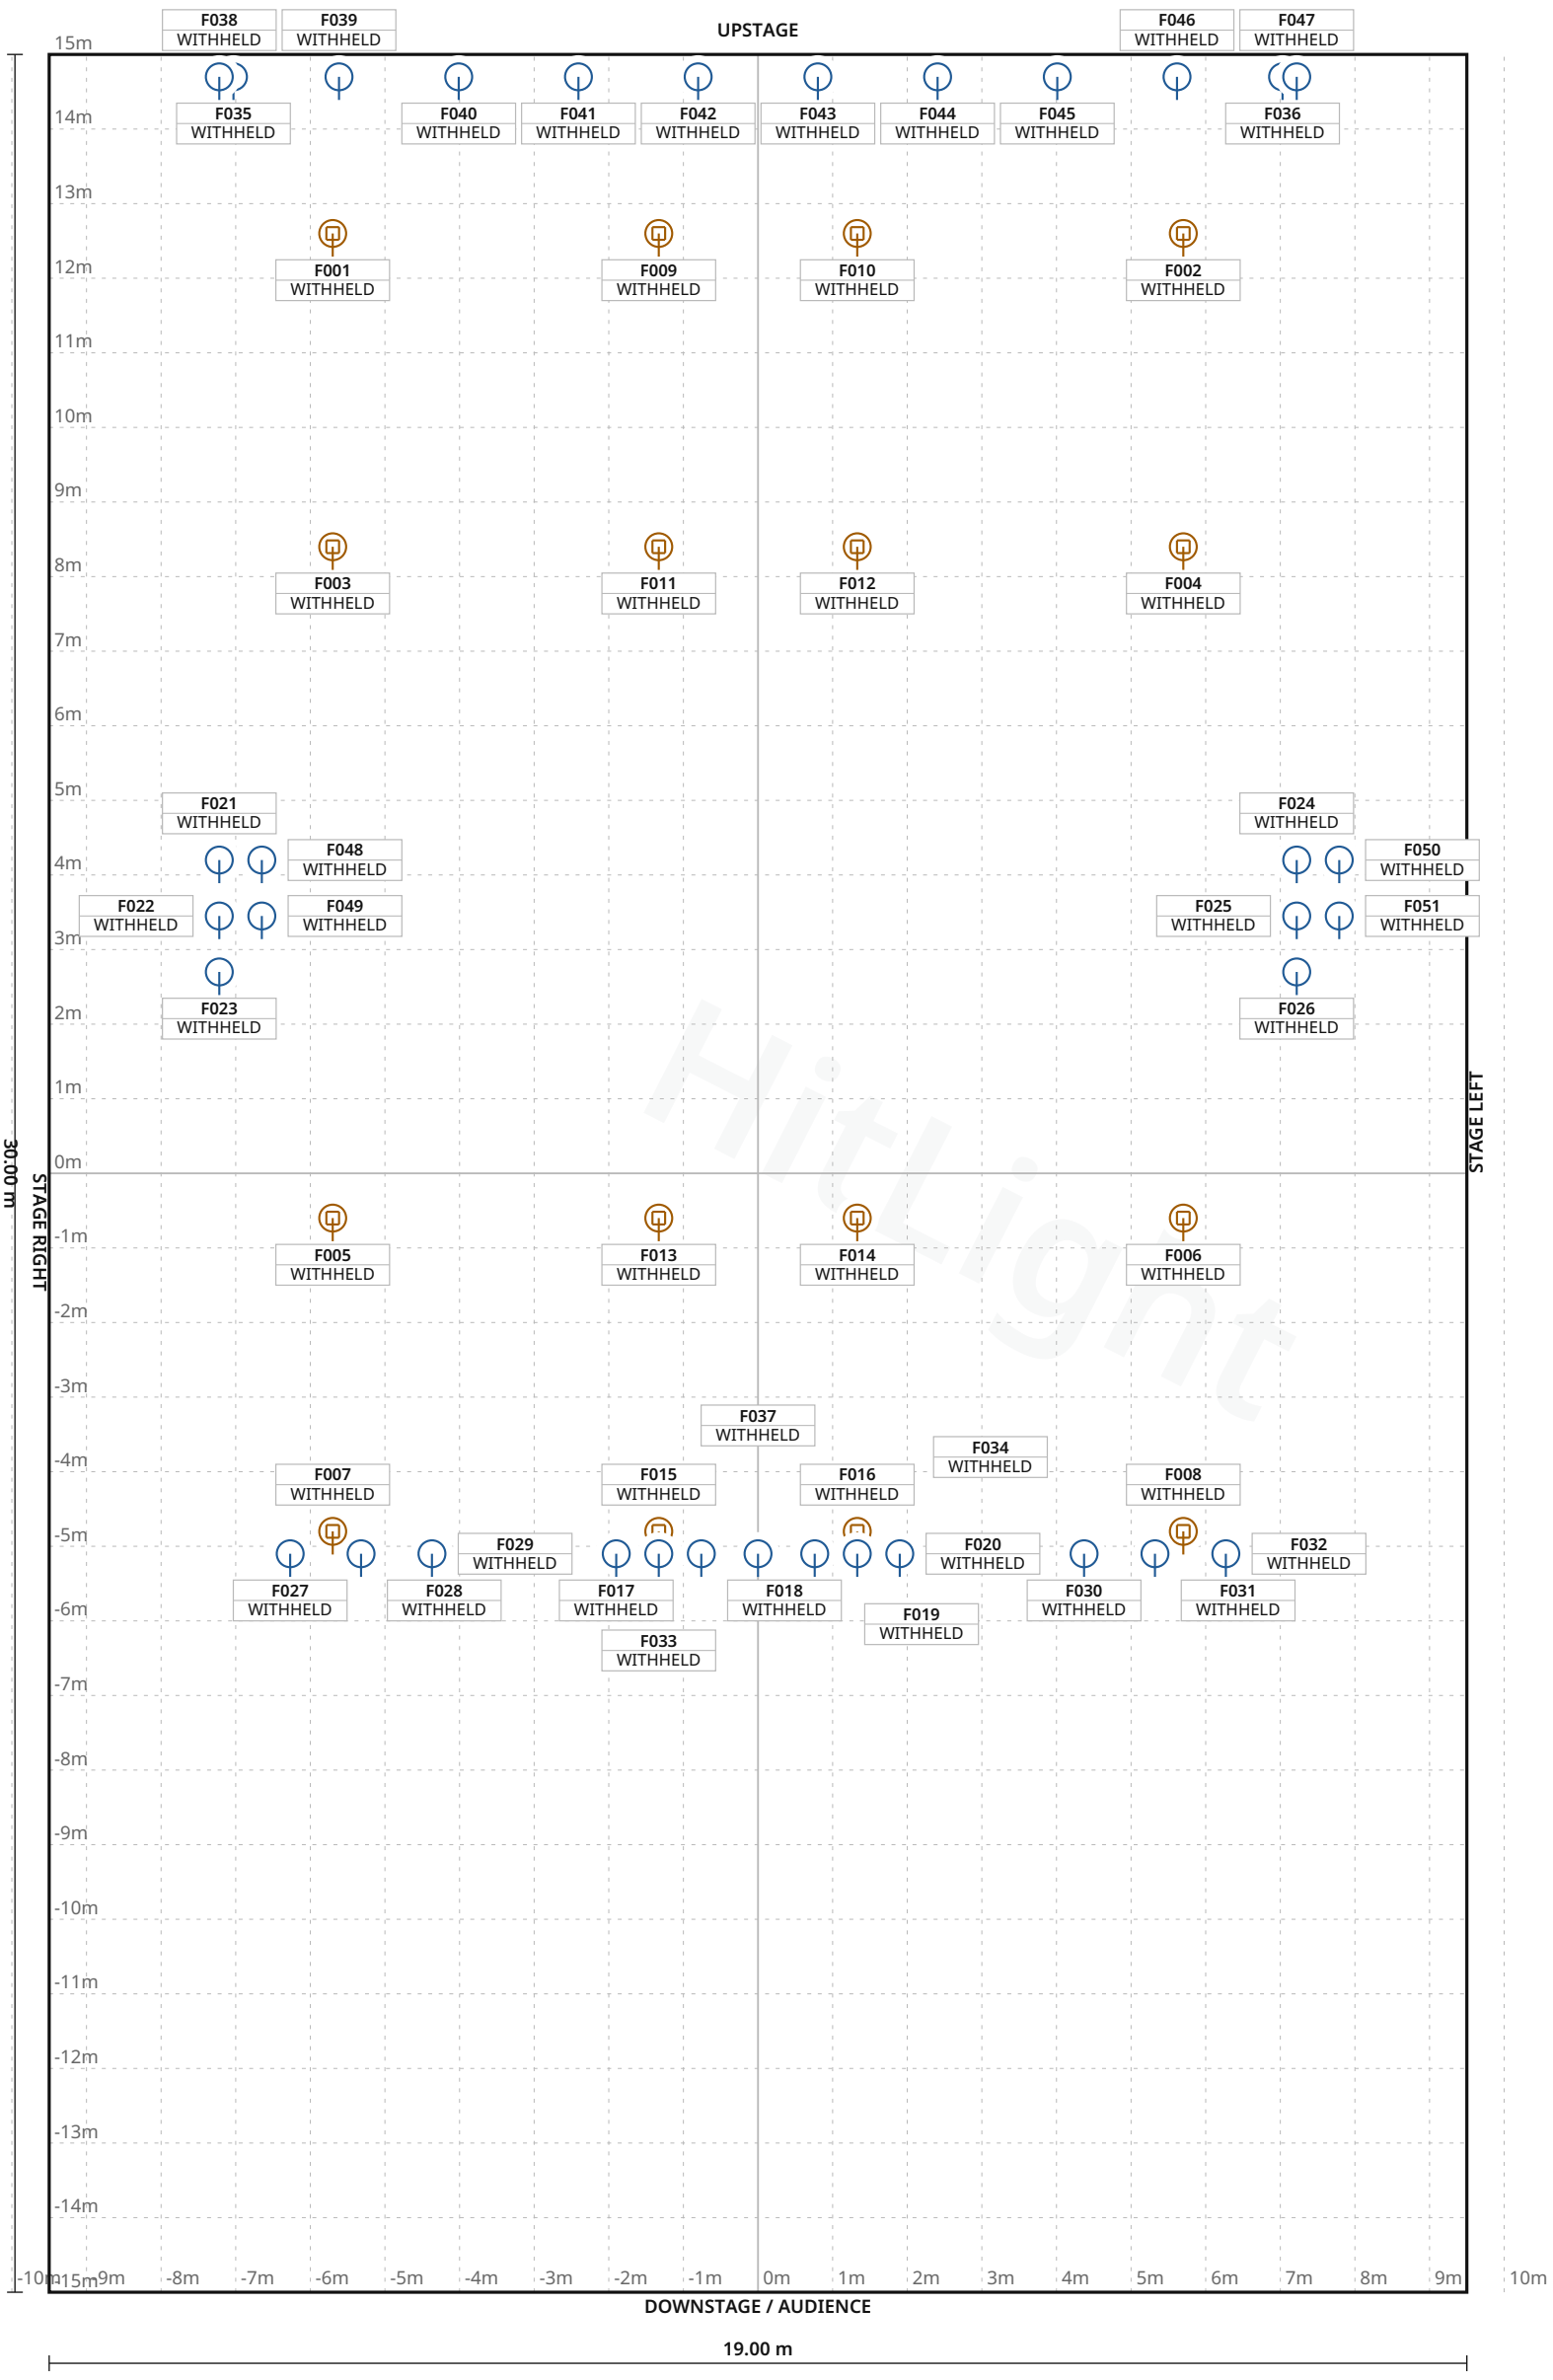

Hitlight

FIXTURE LEGEND

Visual
substitute · Basic Conventional
PAR Light · 35×

Visual
substitute · Basic Moving Head
Moving Head · 16×

Stage 19.00 m W × 30.00 m D · Grid 1 m

Республиканский театр белорусской драматургии · Main stage

LIGHT PLOT · PLAN · Main stage

HitLight · Республиканский театр белорусской драматургии
вул. Крапоткіна, 44, 220002, Минск, Belarus

DWG HL · SCALE 1:100 · metric · PRINT AT 100%
Drawn HitLight
Generated from the saved show
SOURCE 4125c1046df9

SYMBOL LEGEND

2 TYPES · 51 FIXTURES · COLOUR BY TYPE



HitLight placeholder Visual substitute · Basic Conventional

PAR Light · Default · 1 ch · category symbol

35 physical · 35 plotted

0 disabled · 0 unplaced



HitLight placeholder Visual substitute · Basic Moving Head

Moving Head · Mode 1 · 11 ch · category symbol

16 physical · 16 plotted

0 disabled · 0 unplaced

HitLight

Республиканский театр белорусской драматургии · Main stage

SYMBOL LEGEND · Main stage

HitLight · Республиканский театр белорусской драматургии

вул. Крапоткіна, 44, 220002, Минск, Belarus

DWG HL · METRIC

Drawn HitLight

Generated from the saved show

SOURCE 4125c1046df9

GENERAL NOTES

1. Source-based lighting plan. Confirm the current rig with the venue.
2. PARTIAL: included fixtures are not a full physical-unit census.
3. DMX PATCH WITHHELD: provisional or unchecked addresses are not published.
4. The reconstruction retains its documented coverage and geometry assumptions; confirm the current setup with the venue.

HitLight

DMX PATCH

51 FIXTURES · 0 UNIVERSES

Fixture / name	Manufacturer / model	Mode	Ch	DMX	Range	Position / mount	Status / notes
UNPATCHED / INVALID							
F001 · PLACEHOLDER · CoemarInfini…	HitLight placeholder / Visual substitute …	Mode 1	11	WITHHELD	TBC	UNPLACED	Enabled
F002 · PLACEHOLDER · CoemarInfini…	HitLight placeholder / Visual substitute …	Mode 1	11	WITHHELD	TBC	UNPLACED	Enabled
F003 · PLACEHOLDER · CoemarInfini…	HitLight placeholder / Visual substitute …	Mode 1	11	WITHHELD	TBC	UNPLACED	Enabled
F004 · PLACEHOLDER · CoemarInfini…	HitLight placeholder / Visual substitute …	Mode 1	11	WITHHELD	TBC	UNPLACED	Enabled
F005 · PLACEHOLDER · CoemarInfini…	HitLight placeholder / Visual substitute …	Mode 1	11	WITHHELD	TBC	UNPLACED	Enabled
F006 · PLACEHOLDER · CoemarInfini…	HitLight placeholder / Visual substitute …	Mode 1	11	WITHHELD	TBC	UNPLACED	Enabled
F007 · PLACEHOLDER · CoemarInfini…	HitLight placeholder / Visual substitute …	Mode 1	11	WITHHELD	TBC	UNPLACED	Enabled
F008 · PLACEHOLDER · CoemarInfini…	HitLight placeholder / Visual substitute …	Mode 1	11	WITHHELD	TBC	UNPLACED	Enabled
F009 · PLACEHOLDER · CoemarInfini…	HitLight placeholder / Visual substitute …	Mode 1	11	WITHHELD	TBC	UNPLACED	Enabled
F010 · PLACEHOLDER · CoemarInfini…	HitLight placeholder / Visual substitute …	Mode 1	11	WITHHELD	TBC	UNPLACED	Enabled
F011 · PLACEHOLDER · CoemarInfini…	HitLight placeholder / Visual substitute …	Mode 1	11	WITHHELD	TBC	UNPLACED	Enabled
F012 · PLACEHOLDER · CoemarInfini…	HitLight placeholder / Visual substitute …	Mode 1	11	WITHHELD	TBC	UNPLACED	Enabled
F013 · PLACEHOLDER · CoemarInfini…	HitLight placeholder / Visual substitute …	Mode 1	11	WITHHELD	TBC	UNPLACED	Enabled
F014 · PLACEHOLDER · CoemarInfini…	HitLight placeholder / Visual substitute …	Mode 1	11	WITHHELD	TBC	UNPLACED	Enabled
F015 · PLACEHOLDER · CoemarInfini…	HitLight placeholder / Visual substitute …	Mode 1	11	WITHHELD	TBC	UNPLACED	Enabled
F016 · PLACEHOLDER · CoemarInfini…	HitLight placeholder / Visual substitute …	Mode 1	11	WITHHELD	TBC	UNPLACED	Enabled
F017 · PLACEHOLDER · SpotlightFig…	HitLight placeholder / Visual substitute …	Default	1	WITHHELD	TBC	UNPLACED	Enabled
F018 · PLACEHOLDER · SpotlightFig…	HitLight placeholder / Visual substitute …	Default	1	WITHHELD	TBC	UNPLACED	Enabled
F019 · PLACEHOLDER · SpotlightFig…	HitLight placeholder / Visual substitute …	Default	1	WITHHELD	TBC	UNPLACED	Enabled
F020 · PLACEHOLDER · SpotlightFig…	HitLight placeholder / Visual substitute …	Default	1	WITHHELD	TBC	UNPLACED	Enabled

No patched universes

Республиканский театр белорусской драматургии · Main stage

DMX PATCH · Main stage

HitLight · Республиканский театр белорусской драматургии

вул. Крапоткіна, 44, 220002, Минск, Belarus

DWG HL · METRIC

Drawn HitLight

Generated from the saved show

SOURCE 4125c1046df9

DMX PATCH · CONTINUED

Fixture / name	Manufacturer / model	Mode	Ch	DMX	Range	Position / mount	Status / notes
UNPATCHED / INVALID							
F021 · PLACEHOLDER · SpotlightFig…	HitLight placeholder / Visual substitute …	Default	1	WITHHELD	TBC	UNPLACED	Enabled
F022 · PLACEHOLDER · SpotlightFig…	HitLight placeholder / Visual substitute …	Default	1	WITHHELD	TBC	UNPLACED	Enabled
F023 · PLACEHOLDER · SpotlightFig…	HitLight placeholder / Visual substitute …	Default	1	WITHHELD	TBC	UNPLACED	Enabled
F024 · PLACEHOLDER · SpotlightFig…	HitLight placeholder / Visual substitute …	Default	1	WITHHELD	TBC	UNPLACED	Enabled
F025 · PLACEHOLDER · SpotlightFig…	HitLight placeholder / Visual substitute …	Default	1	WITHHELD	TBC	UNPLACED	Enabled
F026 · PLACEHOLDER · SpotlightFig…	HitLight placeholder / Visual substitute …	Default	1	WITHHELD	TBC	UNPLACED	Enabled
F027 · PLACEHOLDER · SpotlightFlo…	HitLight placeholder / Visual substitute …	Default	1	WITHHELD	TBC	UNPLACED	Enabled
F028 · PLACEHOLDER · SpotlightFlo…	HitLight placeholder / Visual substitute …	Default	1	WITHHELD	TBC	UNPLACED	Enabled
F029 · PLACEHOLDER · SpotlightFlo…	HitLight placeholder / Visual substitute …	Default	1	WITHHELD	TBC	UNPLACED	Enabled
F030 · PLACEHOLDER · SpotlightFlo…	HitLight placeholder / Visual substitute …	Default	1	WITHHELD	TBC	UNPLACED	Enabled
F031 · PLACEHOLDER · SpotlightFlo…	HitLight placeholder / Visual substitute …	Default	1	WITHHELD	TBC	UNPLACED	Enabled
F032 · PLACEHOLDER · SpotlightFlo…	HitLight placeholder / Visual substitute …	Default	1	WITHHELD	TBC	UNPLACED	Enabled
F033 · PLACEHOLDER · SpotlightInt…	HitLight placeholder / Visual substitute …	Default	1	WITHHELD	TBC	UNPLACED	Enabled
F034 · PLACEHOLDER · SpotlightInt…	HitLight placeholder / Visual substitute …	Default	1	WITHHELD	TBC	UNPLACED	Enabled
F035 · PLACEHOLDER · SpotlightPAR…	HitLight placeholder / Visual substitute …	Default	1	WITHHELD	TBC	UNPLACED	Enabled
F036 · PLACEHOLDER · SpotlightPAR…	HitLight placeholder / Visual substitute …	Default	1	WITHHELD	TBC	UNPLACED	Enabled
F037 · PLACEHOLDER · SpotlightPic…	HitLight placeholder / Visual substitute …	Default	1	WITHHELD	TBC	UNPLACED	Enabled
F038 · PLACEHOLDER · SpotlightPic…	HitLight placeholder / Visual substitute …	Default	1	WITHHELD	TBC	UNPLACED	Enabled
F039 · PLACEHOLDER · SpotlightPic…	HitLight placeholder / Visual substitute …	Default	1	WITHHELD	TBC	UNPLACED	Enabled
F040 · PLACEHOLDER · SpotlightPic…	HitLight placeholder / Visual substitute …	Default	1	WITHHELD	TBC	UNPLACED	Enabled

No patched universes

Республиканский театр белорусской драматургии · Main stage

DMX PATCH · Main stage

HitLight · Республиканский театр белорусской драматургии

вул. Крапоткіна, 44, 220002, Минск, Belarus

DWG HL · METRIC

Drawn HitLight

Generated from the saved show

SOURCE 4125c1046df9

DMX PATCH · CONTINUED

Fixture / name	Manufacturer / model	Mode	Ch	DMX	Range	Position / mount	Status / notes
UNPATCHED / INVALID							
F041 · PLACEHOLDER · SpotlightPic...	HitLight placeholder / Visual substitute ...	Default	1	WITHHELD	TBC	UNPLACED	Enabled
F042 · PLACEHOLDER · SpotlightPic...	HitLight placeholder / Visual substitute ...	Default	1	WITHHELD	TBC	UNPLACED	Enabled
F043 · PLACEHOLDER · SpotlightPic...	HitLight placeholder / Visual substitute ...	Default	1	WITHHELD	TBC	UNPLACED	Enabled
F044 · PLACEHOLDER · SpotlightPic...	HitLight placeholder / Visual substitute ...	Default	1	WITHHELD	TBC	UNPLACED	Enabled
F045 · PLACEHOLDER · SpotlightPic...	HitLight placeholder / Visual substitute ...	Default	1	WITHHELD	TBC	UNPLACED	Enabled
F046 · PLACEHOLDER · SpotlightPic...	HitLight placeholder / Visual substitute ...	Default	1	WITHHELD	TBC	UNPLACED	Enabled
F047 · PLACEHOLDER · SpotlightPic...	HitLight placeholder / Visual substitute ...	Default	1	WITHHELD	TBC	UNPLACED	Enabled
F048 · PLACEHOLDER · SpotlightPic...	HitLight placeholder / Visual substitute ...	Default	1	WITHHELD	TBC	UNPLACED	Enabled
F049 · PLACEHOLDER · SpotlightPic...	HitLight placeholder / Visual substitute ...	Default	1	WITHHELD	TBC	UNPLACED	Enabled
F050 · PLACEHOLDER · SpotlightPic...	HitLight placeholder / Visual substitute ...	Default	1	WITHHELD	TBC	UNPLACED	Enabled
F051 · PLACEHOLDER · SpotlightPic...	HitLight placeholder / Visual substitute ...	Default	1	WITHHELD	TBC	UNPLACED	Enabled

No patched universes

VALIDATION APPENDIX

WARNING · PATCH_WITHHELD

DMX patch facts are withheld pending source verification. This planning document cannot be used for hardware output.

Objects: — · Remediation: correct the saved show data and regenerate.

ERROR · STAGE_DIMENSIONS_UNCONFIRMED

Confirm the stage dimensions before producing a final technical document.

Objects: 4EDBFD6D-67BC-43B2-BDC9-C64F0A3A636F · Remediation: correct the saved show data and regenerate.

WARNING · TITLE_METADATA_INCOMPLETE

Some professional title-block metadata is missing; the document will show an em dash.

Objects: dc931332f1212436a1d9c75a · Remediation: correct the saved show data and regenerate.

HitLight

VENUE & DRAWING SOURCES

Республиканский театр белорусской драматургии

Main stage · Published house technical configuration

вул. Крапоткіна, 44, 220002, Минск, BY

https://rtbd.by/

Sources checked 2026-10-23

Symbols: HitLight-owned category artwork. No manufacturer model geometry or original source pages included.

Source-based reconstruction. Confirm the current installation and equipment availability with the venue.

Scale, fixture positions, mounting heights and aiming may include estimates; this is not a rigging specification.

Provisional fixture matches are labelled as placeholders. The recorded subset is not a complete physical inventory.

DMX addresses are withheld from public plans until their exact source patch is reconciled.

The reconstruction retains its documented coverage and geometry assumptions; confirm the current setup with the venue.

Official venue information: https://rtbd.by/ · checked 2026-10-19

Physical venue location: https://rtbd.by/contacts/ · checked 2026-10-23

rtbd_light-plot_eng.jpg: https://rtbd.by/wp-content/uploads/2021/12/rtbd_light-plot_eng.jpg · checked 2026-10-19

Public venue page: https://www.hitlight.app/venues/belarus/республиканскии-театр-белорусскои-драматургии-dc931332

HitLight