
UPSTAGE ↑

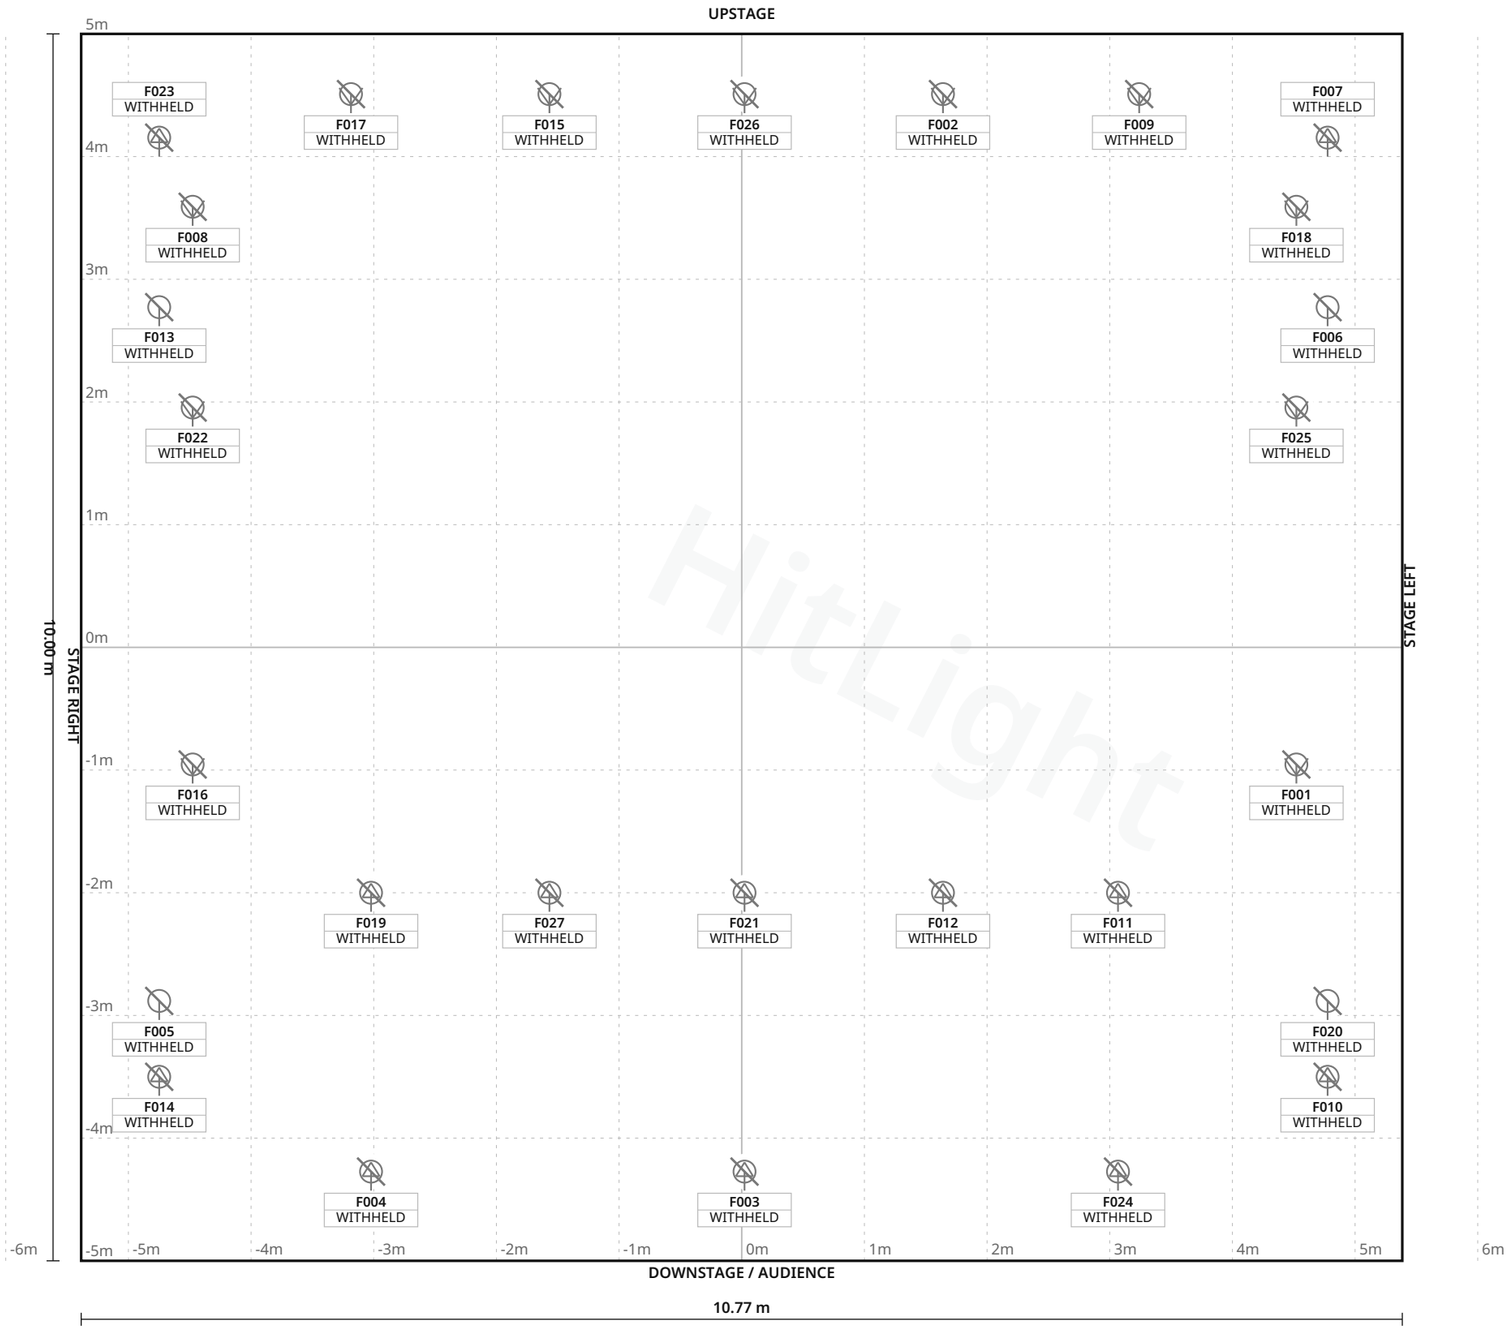

FIXTURE LEGEND

- **Elation Fuze** — Profile · Standard38ch — Profile Spot · 2×
- **ETC ColorSource** — Fresnel V · Standard7ch — Spot Light · 11×
- **ETC ColorSource** — V LED Profile · Standard6ch — Profile Spot · 10×
- **Showtec Cameleon** — 15 Q4 tour · 4ch — PAR Light · 4×

Stage 10.77 m W × 10.00 m D · Grid 1 m

theSpace Triplex · Big

LIGHT PLOT · PLAN · Big

HitLight · theSpace Triplex

Edinburgh, United Kingdom

DWG HL · SCALE 1:50 · metric · PRINT AT 100%

Drawn HitLight

Generated from the saved show

SOURCE a75567cd6bd9

SYMBOL LEGEND

4 TYPES · 27 FIXTURES · COLOUR BY TYPE



Unverified source fixture Elation Fuze Profile · Standard38ch

Profile Spot · Unverified · TBC ch · category symbol

2 physical · 2 plotted

2 disabled · 0 unplaced



Unverified source fixture ETC ColorSource Fresnel V · Standard7ch

Spot Light · Unverified · TBC ch · category symbol

11 physical · 11 plotted

11 disabled · 0 unplaced



Unverified source fixture ETC ColorSource V LED Profile · Standard6ch

Profile Spot · Unverified · TBC ch · category symbol

10 physical · 10 plotted

10 disabled · 0 unplaced



Unverified source fixture Showtec Cameleon 15 Q4 tour · 4ch

PAR Light · Unverified · TBC ch · category symbol

4 physical · 4 plotted

4 disabled · 0 unplaced

theSpace Triplex · Big

SYMBOL LEGEND · Big

HitLight · theSpace Triplex

Edinburgh, United Kingdom

DWG HL · METRIC

Drawn HitLight

Generated from the saved show

SOURCE a75567cd6bd9

GENERAL NOTES

1. Source-based lighting plan. Confirm the current rig with the venue.
2. PARTIAL: included fixtures are not a full physical-unit census.
3. DMX PATCH WITHHELD: provisional or unchecked addresses are not published.
4. Geometry and mounting are approximate. Display dimensions and hanging heights include labelled estimates; this is not a measured or control-ready rig.
5. Exact fixture variants, body accuracy, modes and DMX patch remain unverified. Neutral visual placeholders preserve the plotted positions pending review.

HitLight

FIXTURE SCHEDULE

Fixture	Manufacturer / model	Position / mount	Mode / output
VISUAL PLANNING · DMX PATCH WITHHELD			
F001	Unverified source fixture / ETC ColorSource Fresnel V · Standard7ch	PLOTTED	Unverified · Output excluded
F002	Unverified source fixture / ETC ColorSource Fresnel V · Standard7ch	PLOTTED	Unverified · Output excluded
F003	Unverified source fixture / ETC ColorSource V LED Profile · Standard6ch	PLOTTED	Unverified · Output excluded
F004	Unverified source fixture / ETC ColorSource V LED Profile · Standard6ch	PLOTTED	Unverified · Output excluded
F005	Unverified source fixture / Showtec Cameleon 15 Q4 tour · 4ch	PLOTTED	Unverified · Output excluded
F006	Unverified source fixture / Showtec Cameleon 15 Q4 tour · 4ch	PLOTTED	Unverified · Output excluded
F007	Unverified source fixture / ETC ColorSource V LED Profile · Standard6ch	PLOTTED	Unverified · Output excluded
F008	Unverified source fixture / ETC ColorSource Fresnel V · Standard7ch	PLOTTED	Unverified · Output excluded
F009	Unverified source fixture / ETC ColorSource Fresnel V · Standard7ch	PLOTTED	Unverified · Output excluded
F010	Unverified source fixture / ETC ColorSource V LED Profile · Standard6ch	PLOTTED	Unverified · Output excluded
F011	Unverified source fixture / ETC ColorSource V LED Profile · Standard6ch	PLOTTED	Unverified · Output excluded
F012	Unverified source fixture / Elation Fuze Profile · Standard38ch	PLOTTED	Unverified · Output excluded
F013	Unverified source fixture / Showtec Cameleon 15 Q4 tour · 4ch	PLOTTED	Unverified · Output excluded
F014	Unverified source fixture / ETC ColorSource V LED Profile · Standard6ch	PLOTTED	Unverified · Output excluded
F015	Unverified source fixture / ETC ColorSource Fresnel V · Standard7ch	PLOTTED	Unverified · Output excluded
F016	Unverified source fixture / ETC ColorSource Fresnel V · Standard7ch	PLOTTED	Unverified · Output excluded
F017	Unverified source fixture / ETC ColorSource Fresnel V · Standard7ch	PLOTTED	Unverified · Output excluded
F018	Unverified source fixture / ETC ColorSource Fresnel V · Standard7ch	PLOTTED	Unverified · Output excluded
F019	Unverified source fixture / ETC ColorSource V LED Profile · Standard6ch	PLOTTED	Unverified · Output excluded
F020	Unverified source fixture / Showtec Cameleon 15 Q4 tour · 4ch	PLOTTED	Unverified · Output excluded

Planning reference only. Confirm installed modes and patch with the venue.

FIXTURE SCHEDULE · CONTINUED

Fixture	Manufacturer / model	Position / mount	Mode / output
VISUAL PLANNING · DMX PATCH WITHHELD			
F021	Unverified source fixture / ETC ColorSource V LED Profile · Standard6ch	PLOTTED	Unverified · Output excluded
F022	Unverified source fixture / ETC ColorSource Fresnel V · Standard7ch	PLOTTED	Unverified · Output excluded
F023	Unverified source fixture / ETC ColorSource V LED Profile · Standard6ch	PLOTTED	Unverified · Output excluded
F024	Unverified source fixture / ETC ColorSource V LED Profile · Standard6ch	PLOTTED	Unverified · Output excluded
F025	Unverified source fixture / ETC ColorSource Fresnel V · Standard7ch	PLOTTED	Unverified · Output excluded
F026	Unverified source fixture / ETC ColorSource Fresnel V · Standard7ch	PLOTTED	Unverified · Output excluded
F027	Unverified source fixture / Elation Fuze Profile · Standard38ch	PLOTTED	Unverified · Output excluded

Planning reference only. Confirm installed modes and patch with the venue.

HitLight

theSpace Triplex · Big

FIXTURE SCHEDULE · Big

HitLight · theSpace Triplex

Edinburgh, United Kingdom

DWG HL · METRIC

Drawn HitLight

Generated from the saved show

SOURCE a75567cd6bd9

VALIDATION APPENDIX

WARNING · PATCH_WITHHELD

DMX patch facts are withheld pending source verification. This planning document cannot be used for hardware output.

Objects: — · Remediation: review the source facts and regenerate.

ERROR · STAGE_DIMENSIONS_UNCONFIRMED

Confirm the stage dimensions before producing a final technical document.

Objects: Big · Remediation: review the source facts and regenerate.

WARNING · MODE_UNVERIFIED

DMX modes are unverified; output remains excluded.

Objects: F001–F027 · Remediation: review the source facts and regenerate.

WARNING · FIXTURE_DISABLED

Fixtures are disabled for this visual planning reconstruction.

Objects: F001–F027 · Remediation: review the source facts and regenerate.

WARNING · TITLE_METADATA_INCOMPLETE

Some professional title-block metadata is missing; the document will show an em dash.

Objects: dce28b6969fe5384060dfcce · Remediation: review the source facts and regenerate.

HitLight

VENUE & DRAWING SOURCES

theSpace Triplex

Big · Published house plot

Edinburgh, GB

https://www.thespaceuk.com/venue-specifications/thespace-triplex-big/

Sources checked 2026-11-03

Generated by HitLight from the saved published venue rig. Source attribution and reconstruction limitations are retained below.

Symbols: HitLight-owned category artwork. No manufacturer model geometry or original source pages included.

27 individually plotted bodies; see the current legend and fixture schedule for fixture coverage.
All output-excluded.

Fixture classes/models and modes include clearly labelled visual estimates. Generic bodies represent unknown source products; manufacturer identity, wattage and optics are not asserted by those selections.

Stage dimensions, hanging heights, mounts and focus are approximate; the patch remains unverified. This is a partial visual reconstruction, not a control-ready installation.

Original source dates do not establish current physical presence or a complete venue census.

Geometry and mounting are approximate. Display dimensions and hanging heights include labelled estimates; this is not a measured or control-ready rig.

Exact fixture variants, body accuracy, modes and DMX patch remain unverified. Neutral visual placeholders preserve the plotted positions pending review.

The dated source does not establish the current installed rig or a complete fixture census.

Generated from the saved published HitLight layout; fixture positions and room geometry are unchanged. Not an official venue drawing.

Fixture classes/models and modes include clearly labelled visual estimates. Generic bodies represent unknown source products; manufacturer identity, wattage and optics are not asserted by those selections.

Stage dimensions, hanging heights, mounts and focus are approximate; the patch remains unverified. This is a partial visual reconstruction, not a control-ready installation.

HitLight

VENUE & DRAWING SOURCES

Original source dates do not establish current physical presence or a complete venue census.

Output remains excluded for visual-only fixtures. Catalogue identity does not verify installed modes, addresses or the current installation.

theSpace Triplex — Big · lighting plot:
https://www.thespaceuk.com/venue-specifications/thespace-triplex-big/ · checked 2026-11-03

Public venue page: https://www.hitlight.app/venues/united-kingdom/thespace-triplex-dce28b69

HitLight