
UPSTAGE ↑

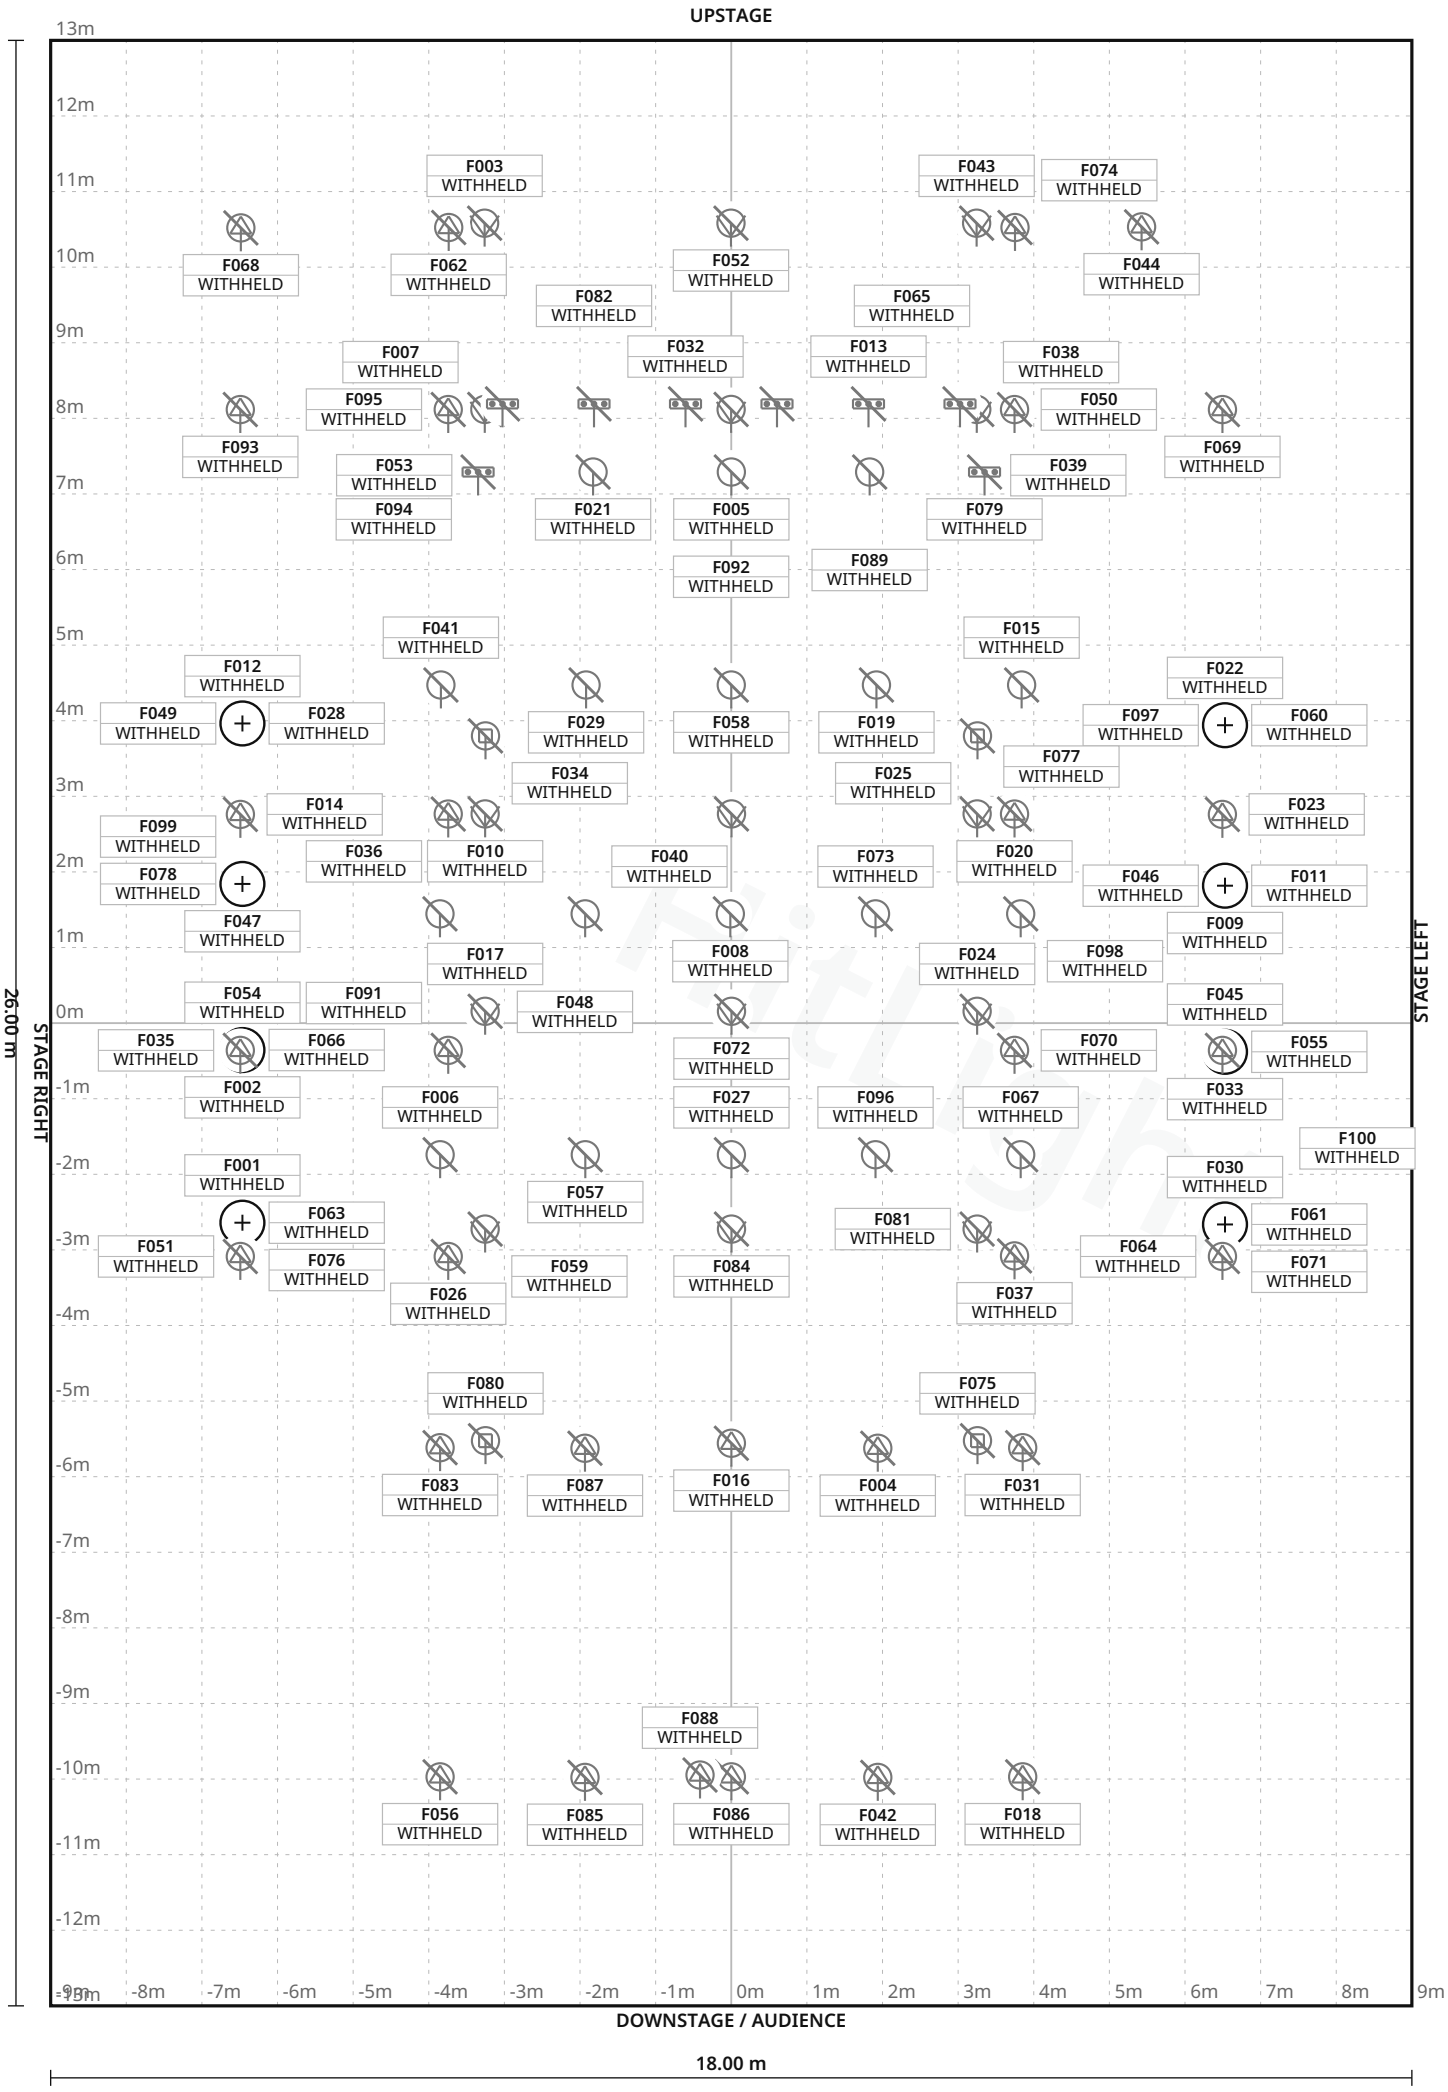

FIXTURE LEGEND

- **Source Four 19** — Profile Spot · 1×
- **Source Four 26** — Profile Spot · 18×
- **Source Four 36** — Profile Spot · 12×
- **Source Four 50** — Profile Spot · 24×
- **Chroma-Q Color One100X** — PAR Light · 15×
- **Colortran 8-inch** Theater Fresnel — Spot Light · 15×
- **Philips** ColorBlaze48-inch — LED Bar · 8×
- **Philips** ColorBlaze72-inch — PAR Light · 3×
- **SHEHDS 19x15W** RGBW zoom /15by19 source — Moving Head · 4×

Stage 18.00 m W × 26.00 m D · Grid 1 m

1 fixture labels omitted in this view due to crowding · see DMX patch

Z Space · Steindler Stage

LIGHT PLOT · PLAN · Steindler Stage

HitLight · Z Space

450 Florida Street, San Francisco, United States

DWG HL · SCALE 1:100 · metric · PRINT AT 100%

Drawn HitLight

Generated from the saved show

SOURCE 25292d2f647a

SYMBOL LEGEND

9 TYPES · 100 FIXTURES · COLOUR BY TYPE



ETC Source Four 19

Profile Spot · Unverified · TBC ch · category symbol

1 physical · 1 plotted

1 disabled · 0 unplaced



ETC Source Four 26

Profile Spot · Unverified · TBC ch · category symbol

18 physical · 18 plotted

18 disabled · 0 unplaced



ETC Source Four 36

Profile Spot · Unverified · TBC ch · category symbol

12 physical · 12 plotted

12 disabled · 0 unplaced



ETC Source Four 50

Profile Spot · Unverified · TBC ch · category symbol

24 physical · 24 plotted

24 disabled · 0 unplaced



Unverified source fixture Chroma-Q Color One100X

PAR Light · Unverified · TBC ch · category symbol

15 physical · 15 plotted

15 disabled · 0 unplaced



Unverified source fixture Colortran 8-inch Theater Fresnel

Spot Light · Unverified · TBC ch · category symbol

15 physical · 15 plotted

15 disabled · 0 unplaced



Unverified source fixture Philips ColorBlaze48-inch

LED Bar · Unverified · TBC ch · category symbol

8 physical · 8 plotted

8 disabled · 0 unplaced



Unverified source fixture Philips ColorBlaze72-inch

PAR Light · Unverified · TBC ch · category symbol

3 physical · 3 plotted

3 disabled · 0 unplaced

SYMBOL LEGEND · CONTINUED

Unverified source fixture SHEHDS 19x15W RGBW zoom /15by19 source

Moving Head · Unverified · TBC ch · category symbol

4 physical · 4 plotted

4 disabled · 0 unplaced

HitLight

Z Space · Steindler Stage

SYMBOL LEGEND · Steindler Stage

HitLight · Z Space

450 Florida Street, San Francisco, United States

DWG HL · METRIC

Drawn HitLight

Generated from the saved show

SOURCE 25292d2f647a

GENERAL NOTES

1. Source-based lighting plan. Confirm the current rig with the venue.
2. PARTIAL: included fixtures are not a full physical-unit census.
3. DMX PATCH WITHHELD: provisional or unchecked addresses are not published.
4. Room dimensions, trim heights, mounts and focus are planning estimates.
5. Visual-only fixtures remain disabled and unpatched.

HitLight

FIXTURE SCHEDULE

Fixture	Manufacturer / model	Position / mount	Mode / output
VISUAL PLANNING · DMX PATCH WITHHELD			
F001	ETC / Source Four 50	PLOTTED	Unverified · Output excluded
F002	ETC / Source Four 50	PLOTTED	Unverified · Output excluded
F003	Unverified source fixture / Colortran 8-inch Theater Fresnel	PLOTTED	Unverified · Output excluded
F004	ETC / Source Four 26	PLOTTED	Unverified · Output excluded
F005	Unverified source fixture / Philips ColorBlaze72-inch	PLOTTED	Unverified · Output excluded
F006	Unverified source fixture / Chroma-Q Color One100X	PLOTTED	Unverified · Output excluded
F007	Unverified source fixture / Colortran 8-inch Theater Fresnel	PLOTTED	Unverified · Output excluded
F008	Unverified source fixture / Chroma-Q Color One100X	PLOTTED	Unverified · Output excluded
F009	ETC / Source Four 50	PLOTTED	Unverified · Output excluded
F010	Unverified source fixture / Colortran 8-inch Theater Fresnel	PLOTTED	Unverified · Output excluded
F011	ETC / Source Four 50	PLOTTED	Unverified · Output excluded
F012	ETC / Source Four 50	PLOTTED	Unverified · Output excluded
F013	Unverified source fixture / Philips ColorBlaze48-inch	PLOTTED	Unverified · Output excluded
F014	ETC / Source Four 36	PLOTTED	Unverified · Output excluded
F015	Unverified source fixture / Chroma-Q Color One100X	PLOTTED	Unverified · Output excluded
F016	ETC / Source Four 26	PLOTTED	Unverified · Output excluded
F017	Unverified source fixture / Colortran 8-inch Theater Fresnel	PLOTTED	Unverified · Output excluded
F018	ETC / Source Four 26	PLOTTED	Unverified · Output excluded
F019	Unverified source fixture / Chroma-Q Color One100X	PLOTTED	Unverified · Output excluded
F020	ETC / Source Four 36	PLOTTED	Unverified · Output excluded

Planning reference only. Confirm installed modes and patch with the venue.

Z Space · Steindler Stage

FIXTURE SCHEDULE · Steindler Stage

HitLight · Z Space

450 Florida Street, San Francisco, United States

DWG HL · METRIC

Drawn HitLight

Generated from the saved show

SOURCE 25292d2f647a

FIXTURE SCHEDULE · CONTINUED

Fixture	Manufacturer / model	Position / mount	Mode / output
VISUAL PLANNING · DMX PATCH WITHHELD			
F021	Unverified source fixture / Philips ColorBlaze72-inch	PLOTTED	Unverified · Output excluded
F022	ETC / Source Four 50	PLOTTED	Unverified · Output excluded
F023	ETC / Source Four 36	PLOTTED	Unverified · Output excluded
F024	Unverified source fixture / Colortran 8-inch Theater Fresnel	PLOTTED	Unverified · Output excluded
F025	Unverified source fixture / SHEHDS 19x15W RGBW zoom /15by19 source	PLOTTED	Unverified · Output excluded
F026	ETC / Source Four 36	PLOTTED	Unverified · Output excluded
F027	Unverified source fixture / Chroma-Q Color One100X	PLOTTED	Unverified · Output excluded
F028	ETC / Source Four 50	PLOTTED	Unverified · Output excluded
F029	Unverified source fixture / Chroma-Q Color One100X	PLOTTED	Unverified · Output excluded
F030	ETC / Source Four 50	PLOTTED	Unverified · Output excluded
F031	ETC / Source Four 26	PLOTTED	Unverified · Output excluded
F032	Unverified source fixture / Philips ColorBlaze48-inch	PLOTTED	Unverified · Output excluded
F033	ETC / Source Four 50	PLOTTED	Unverified · Output excluded
F034	Unverified source fixture / SHEHDS 19x15W RGBW zoom /15by19 source	PLOTTED	Unverified · Output excluded
F035	ETC / Source Four 36	PLOTTED	Unverified · Output excluded
F036	ETC / Source Four 36	PLOTTED	Unverified · Output excluded
F037	ETC / Source Four 36	PLOTTED	Unverified · Output excluded
F038	Unverified source fixture / Colortran 8-inch Theater Fresnel	PLOTTED	Unverified · Output excluded
F039	Unverified source fixture / Philips ColorBlaze48-inch	PLOTTED	Unverified · Output excluded
F040	Unverified source fixture / Chroma-Q Color One100X	PLOTTED	Unverified · Output excluded

Planning reference only. Confirm installed modes and patch with the venue.

FIXTURE SCHEDULE · CONTINUED

Fixture	Manufacturer / model	Position / mount	Mode / output
VISUAL PLANNING · DMX PATCH WITHHELD			
F041	Unverified source fixture / Chroma-Q Color One100X	PLOTTED	Unverified · Output excluded
F042	ETC / Source Four 26	PLOTTED	Unverified · Output excluded
F043	Unverified source fixture / Colortran 8-inch Theater Fresnel	PLOTTED	Unverified · Output excluded
F044	ETC / Source Four 26	PLOTTED	Unverified · Output excluded
F045	ETC / Source Four 50	PLOTTED	Unverified · Output excluded
F046	ETC / Source Four 50	PLOTTED	Unverified · Output excluded
F047	ETC / Source Four 50	PLOTTED	Unverified · Output excluded
F048	Unverified source fixture / Chroma-Q Color One100X	PLOTTED	Unverified · Output excluded
F049	ETC / Source Four 50	PLOTTED	Unverified · Output excluded
F050	ETC / Source Four 26	PLOTTED	Unverified · Output excluded
F051	ETC / Source Four 36	PLOTTED	Unverified · Output excluded
F052	Unverified source fixture / Colortran 8-inch Theater Fresnel	PLOTTED	Unverified · Output excluded
F053	Unverified source fixture / Philips ColorBlaze48-inch	PLOTTED	Unverified · Output excluded
F054	ETC / Source Four 50	PLOTTED	Unverified · Output excluded
F055	ETC / Source Four 50	PLOTTED	Unverified · Output excluded
F056	ETC / Source Four 26	PLOTTED	Unverified · Output excluded
F057	Unverified source fixture / Chroma-Q Color One100X	PLOTTED	Unverified · Output excluded
F058	Unverified source fixture / Chroma-Q Color One100X	PLOTTED	Unverified · Output excluded
F059	Unverified source fixture / Colortran 8-inch Theater Fresnel	PLOTTED	Unverified · Output excluded
F060	ETC / Source Four 50	PLOTTED	Unverified · Output excluded

Planning reference only. Confirm installed modes and patch with the venue.

FIXTURE SCHEDULE · CONTINUED

Fixture	Manufacturer / model	Position / mount	Mode / output
VISUAL PLANNING · DMX PATCH WITHHELD			
F061	ETC / Source Four 50	PLOTTED	Unverified · Output excluded
F062	ETC / Source Four 26	PLOTTED	Unverified · Output excluded
F063	ETC / Source Four 50	PLOTTED	Unverified · Output excluded
F064	ETC / Source Four 36	PLOTTED	Unverified · Output excluded
F065	Unverified source fixture / Philips ColorBlaze48-inch	PLOTTED	Unverified · Output excluded
F066	ETC / Source Four 50	PLOTTED	Unverified · Output excluded
F067	Unverified source fixture / Chroma-Q Color One100X	PLOTTED	Unverified · Output excluded
F068	ETC / Source Four 26	PLOTTED	Unverified · Output excluded
F069	ETC / Source Four 26	PLOTTED	Unverified · Output excluded
F070	ETC / Source Four 36	PLOTTED	Unverified · Output excluded
F071	ETC / Source Four 50	PLOTTED	Unverified · Output excluded
F072	Unverified source fixture / Colortran 8-inch Theater Fresnel	PLOTTED	Unverified · Output excluded
F073	Unverified source fixture / Chroma-Q Color One100X	PLOTTED	Unverified · Output excluded
F074	ETC / Source Four 26	PLOTTED	Unverified · Output excluded
F075	Unverified source fixture / SHEHDS 19x15W RGBW zoom /15by19 source	PLOTTED	Unverified · Output excluded
F076	ETC / Source Four 50	PLOTTED	Unverified · Output excluded
F077	Unverified source fixture / Colortran 8-inch Theater Fresnel	PLOTTED	Unverified · Output excluded
F078	ETC / Source Four 50	PLOTTED	Unverified · Output excluded
F079	Unverified source fixture / Philips ColorBlaze48-inch	PLOTTED	Unverified · Output excluded
F080	Unverified source fixture / SHEHDS 19x15W RGBW zoom /15by19 source	PLOTTED	Unverified · Output excluded

Planning reference only. Confirm installed modes and patch with the venue.

FIXTURE SCHEDULE · CONTINUED

Fixture	Manufacturer / model	Position / mount	Mode / output
VISUAL PLANNING · DMX PATCH WITHHELD			
F081	Unverified source fixture / Colortran 8-inch Theater Fresnel	PLOTTED	Unverified · Output excluded
F082	Unverified source fixture / Philips ColorBlaze48-inch	PLOTTED	Unverified · Output excluded
F083	ETC / Source Four 26	PLOTTED	Unverified · Output excluded
F084	Unverified source fixture / Colortran 8-inch Theater Fresnel	PLOTTED	Unverified · Output excluded
F085	ETC / Source Four 26	PLOTTED	Unverified · Output excluded
F086	ETC / Source Four 26	PLOTTED	Unverified · Output excluded
F087	ETC / Source Four 26	PLOTTED	Unverified · Output excluded
F088	ETC / Source Four 19	PLOTTED	Unverified · Output excluded
F089	Unverified source fixture / Philips ColorBlaze72-inch	PLOTTED	Unverified · Output excluded
F090	Unverified source fixture / Colortran 8-inch Theater Fresnel	PLOTTED	Unverified · Output excluded
F091	ETC / Source Four 36	PLOTTED	Unverified · Output excluded
F092	Unverified source fixture / Colortran 8-inch Theater Fresnel	PLOTTED	Unverified · Output excluded
F093	ETC / Source Four 26	PLOTTED	Unverified · Output excluded
F094	Unverified source fixture / Philips ColorBlaze48-inch	PLOTTED	Unverified · Output excluded
F095	ETC / Source Four 26	PLOTTED	Unverified · Output excluded
F096	Unverified source fixture / Chroma-Q Color One100X	PLOTTED	Unverified · Output excluded
F097	ETC / Source Four 50	PLOTTED	Unverified · Output excluded
F098	Unverified source fixture / Chroma-Q Color One100X	PLOTTED	Unverified · Output excluded
F099	ETC / Source Four 50	PLOTTED	Unverified · Output excluded
F100	ETC / Source Four 36	PLOTTED	Unverified · Output excluded

Planning reference only. Confirm installed modes and patch with the venue.

VALIDATION APPENDIX

WARNING · PATCH_WITHHELD

DMX patch facts are withheld pending source verification. This planning document cannot be used for hardware output.

Objects: — · Remediation: review the source facts and regenerate.

ERROR · STAGE_DIMENSIONS_UNCONFIRMED

Confirm the stage dimensions before producing a final technical document.

Objects: Steindler Stage · Remediation: review the source facts and regenerate.

WARNING · MODE_UNVERIFIED

DMX modes are unverified; output remains excluded.

Objects: F001–F100 · Remediation: review the source facts and regenerate.

WARNING · FIXTURE_DISABLED

Fixtures are disabled for this visual planning reconstruction.

Objects: F001–F100 · Remediation: review the source facts and regenerate.

WARNING · TITLE_METADATA_INCOMPLETE

Some professional title-block metadata is missing; the document will show an em dash.

Objects: dce2eb39693bbd065b6bbb5c · Remediation: review the source facts and regenerate.

HitLight

VENUE & DRAWING SOURCES

Z Space

Steindler Stage · Published house plot

450 Florida Street, San Francisco, CA, US

https://www.zspace.org/z-space-steindler-stage-tech-specs

Sources checked 2026-11-03

Generated by HitLight from the reviewed partial Z Space reconstruction. Venue sources are cited as facts; their original artwork remains private.

Symbols: HitLight-owned category artwork. No manufacturer model geometry or original source pages included.

Fixture positions follow the venue’s published lighting plot; the currently installed rig is not verified.

Fixture heights are approximate; trim heights may differ from the drawing.

Partial source-based planning reconstruction; the current installation and complete fixture census are unverified.

All 100 plotted records have catalogue display housings. Source identities and family/variant uncertainty remain labelled. Installed modes and DMX patch require verification; visual-only fixtures remain excluded from output.

Eight source-labelled 48-inch ColorBlaze bars (six upper, two outer floor) use an original approximate ColorBlaze 48 RGB family body, replacing incorrect ADJ MegaTriBar donors. The source does not identify the installed RGB revision, upgrade, firmware or mode. These eight are disabled and unpatched, with no mode selected.

The ColorBlaze 48 catalogue retains all four researched 1/2/4/8-group modes with inferred byte order, transfer and software idle explicitly limited. Body details, optical layout and mount pose are estimates; no hardware or photometric verification is claimed.

The saved view contains 100 fixture records with 100 public catalogue body references, including 15 newly authored approximate Colortran 8-inch Theater Fresnel housings. This is a partial historical source-based view, not a certified installed inventory. Original source documents and imported unverified meshes remain private.

The 15 Colortran Fresnel housings use original approximate geometry, a single manual-focus lens and an external-dimmer virtual control. Lamp/rating differences between catalogue source manuals and specifications remain unresolved for installed units. Body dimensions, details, optics and bracket pose are visual estimates; no hardware, clearance or photometric acceptance is claimed.

Room dimensions, trim heights, mounts and focus are planning estimates.

Visual-only fixtures remain disabled and unpatched.

Original HitLight category symbols only; source pages, manufacturer meshes, photos and logos are not embedded.

Original documents remain private. This plan is not official venue paperwork or an output-ready installation.

Fixture plot original; visually inspected page(s) 1. Freshness and reuse rights unconfirmed.: https://static1.squarespace.com/static/5679d2ec1115e097de2c8bcb/t/64de8503d2be611ffdb71c2d/1692304644808/Z%2BSpace%2B2-2%2BLIGHTING%2BPLOT.pdf · checked 2026-11-03

Published capacity 236 for Steindler Stage.: https://www.zspace.org/mainstage · checked 2026-11-03

Official venue/technical source page.: https://www.zspace.org/z-space-steindler-stage-tech-specs · checked 2026-11-03

Public venue page: https://www.hitlight.app/venues/united-states/z-space-dce2eb39

HitLight | hitlight.app