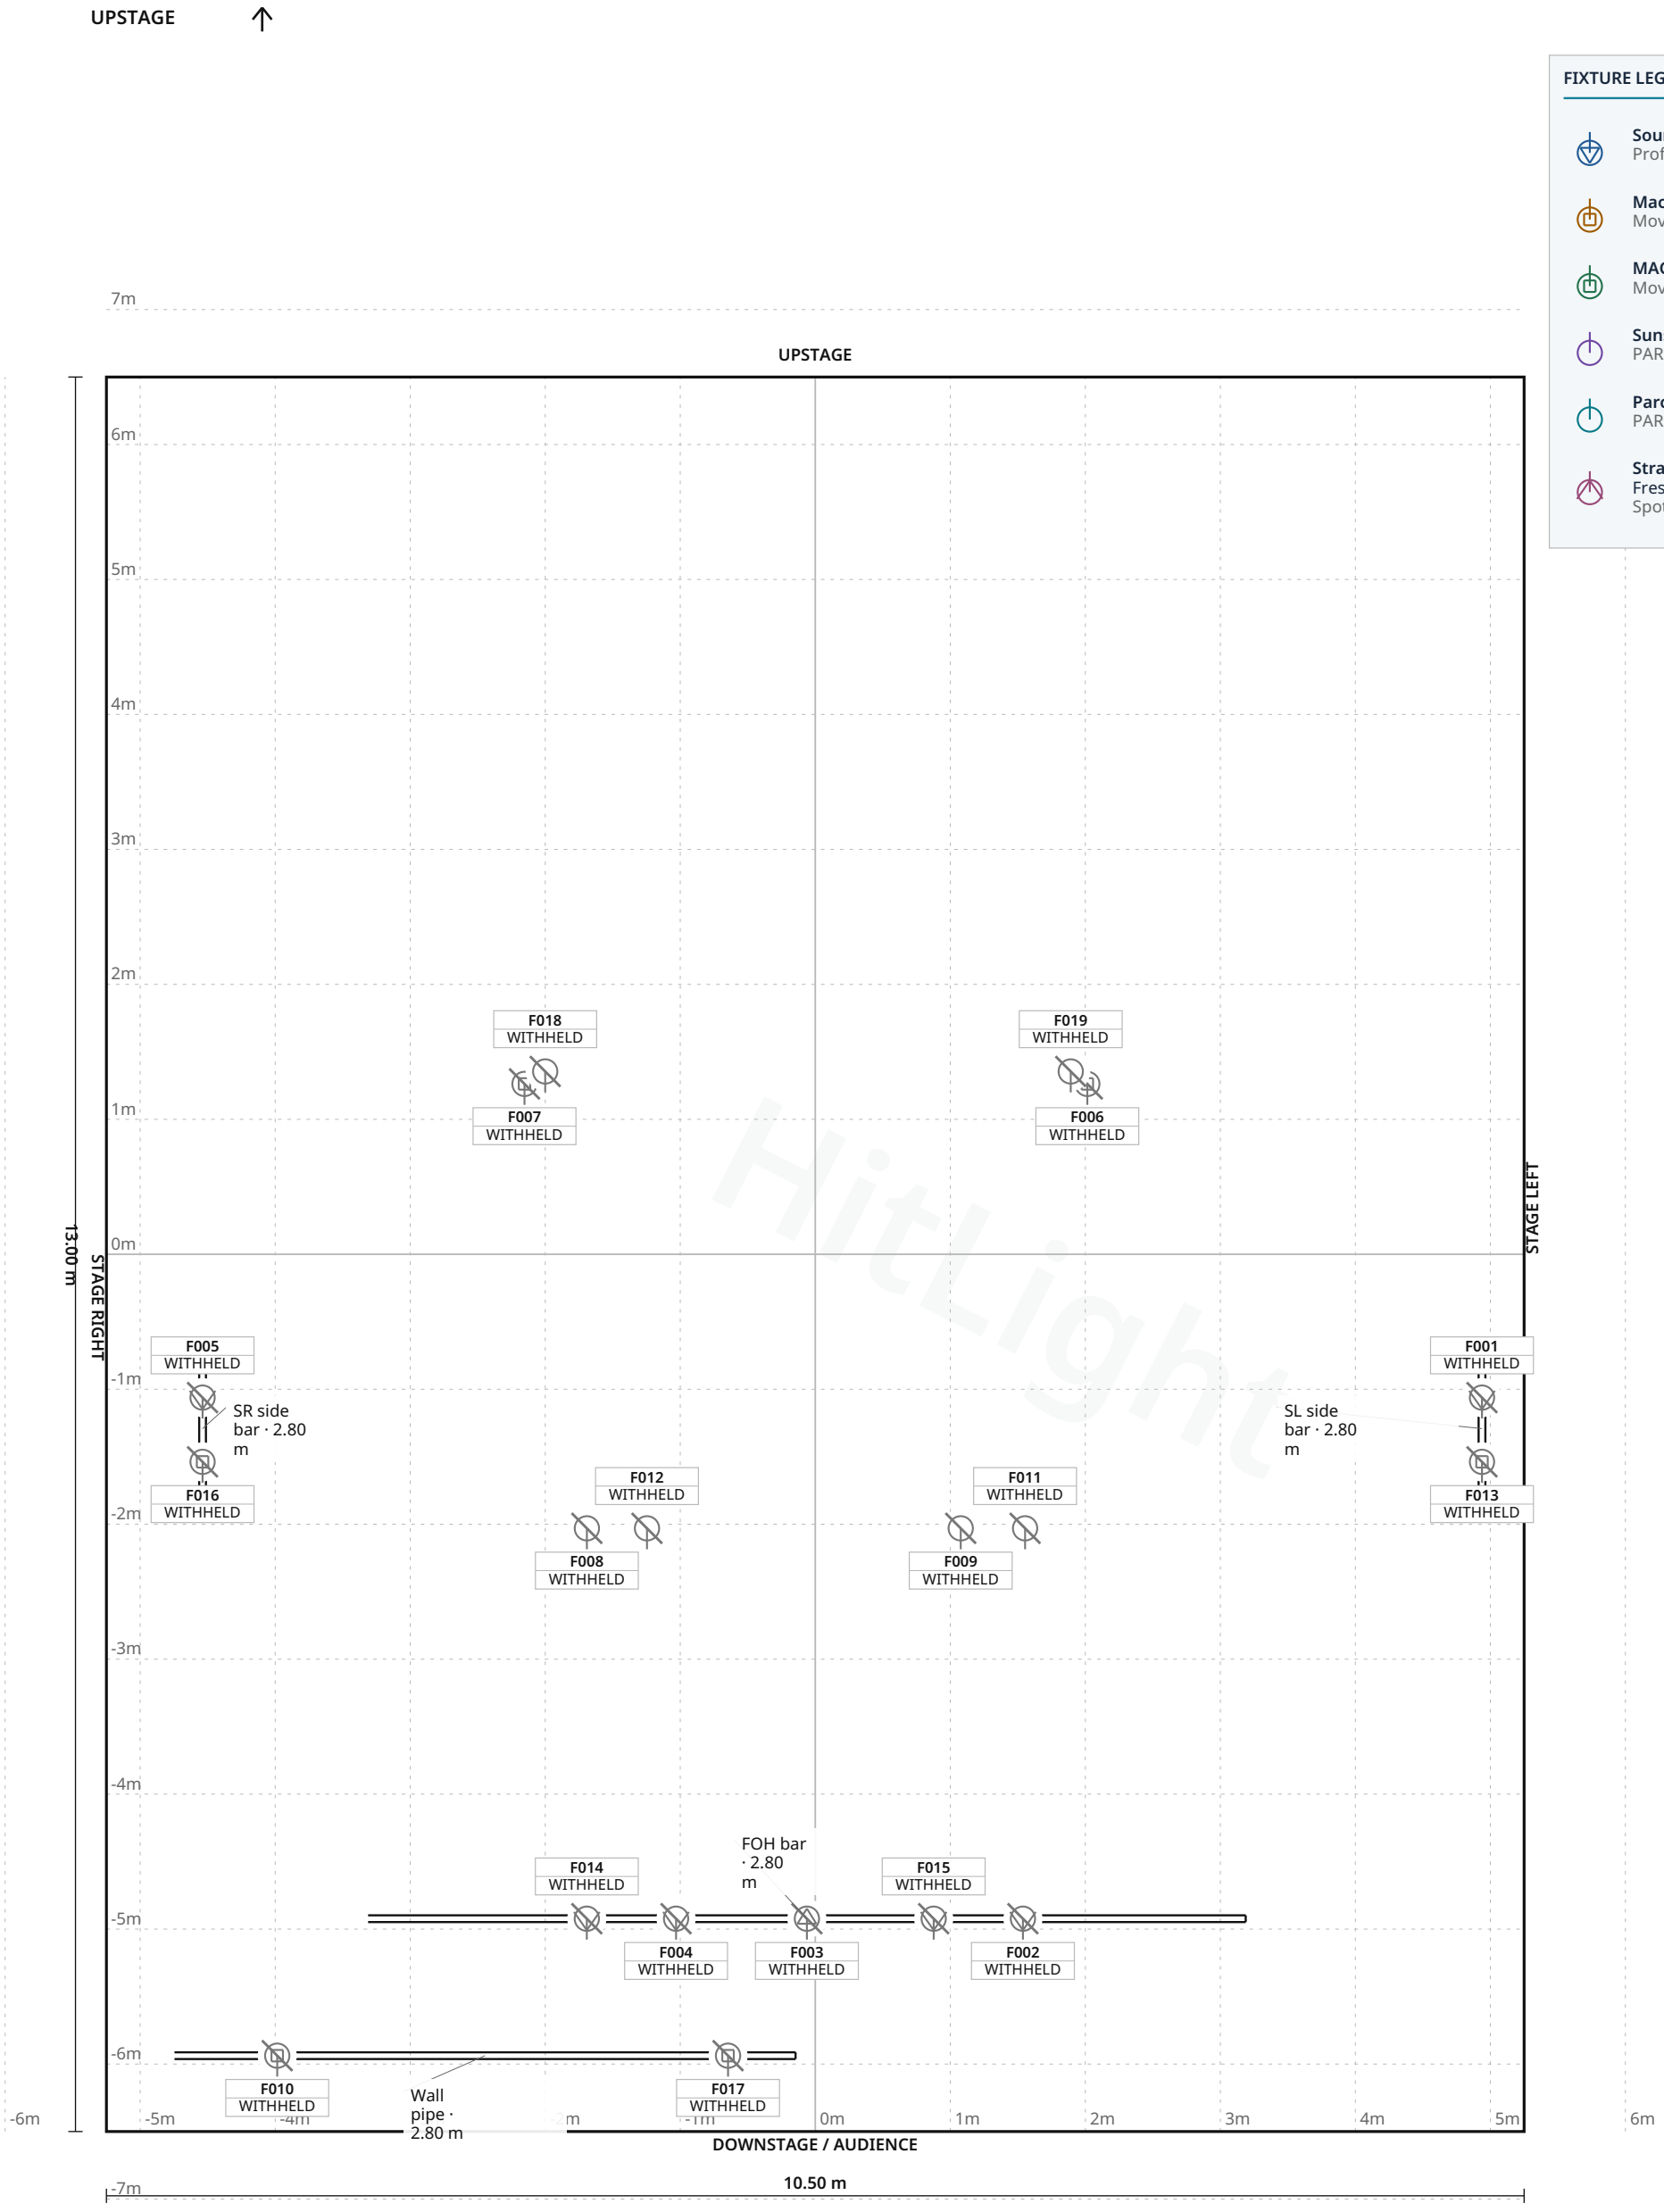


Stage 10.50 m W × 13.00 m D · Grid 1 m

Underbelly Cowgate · Belly Dancer historical Underbelly festival rig

LIGHT PLOT · PLAN · Belly Dancer historical Underbelly festival rig

HitLight · Underbelly Cowgate

66 Cowgate, Edinburgh EH1 1JX, Edinburgh, United Kingdom

DWG HL · SCALE 1:50 · metric · PRINT AT 100%

Drawn HitLight

Generated from the saved show

SOURCE 416da560ecbd

SYMBOL LEGEND

6 TYPES · 19 FIXTURES · COLOUR BY TYPE



ETC Source Four 50

Profile Spot · Unverified · TBC ch · category symbol

1 physical · 1 plotted

1 disabled · 0 unplaced



Martin Mac 250 Entour

Moving Head · Unverified · TBC ch · category symbol

2 physical · 2 plotted

2 disabled · 0 unplaced



Martin Professional MAC Aura XB

Moving Head · Unverified · TBC ch · category symbol

4 physical · 4 plotted

4 disabled · 0 unplaced



Showtec Sunstrip Active

PAR Light · Unverified · TBC ch · category symbol

2 physical · 2 plotted

2 disabled · 0 unplaced



Unverified source fixture Parcan

PAR Light · Unverified · TBC ch · category symbol

4 physical · 4 plotted

4 disabled · 0 unplaced



Unverified source fixture Strand Quartet Fresnel

Spot Light · Unverified · TBC ch · category symbol

6 physical · 6 plotted

6 disabled · 0 unplaced

Underbelly Cowgate · Belly Dancer historical Underbelly festival rig

SYMBOL LEGEND · Belly Dancer historical Underbelly festival rig

HitLight · Underbelly Cowgate

66 Cowgate, Edinburgh EH1 1JX, Edinburgh, United Kingdom

DWG HL · METRIC

Drawn HitLight

Generated from the saved show

SOURCE 416da560ecbd

GENERAL NOTES

1. Source-based lighting plan. Confirm the current rig with the venue.
2. PARTIAL: included fixtures are not a full physical-unit census.
3. DMX PATCH WITHHELD: provisional or unchecked addresses are not published.
4. Approximate planning view; not official venue paperwork or output-ready. Original HitLight symbols only; no source pages, OEM meshes, photos or logos. Original files remain private; modes and patch unverified.

HitLight

STAGE ELEMENTS

NAME	TYPE	POSITION	TRIM / SIZE
FOH bar	pipe	X -0.06 m · Z 4.92 m	2.80 m · 6.50 m W × 0.05 m D
Wall pipe	pipe	X -2.45 m · Z 5.94 m	2.80 m · 4.60 m W × 0.05 m D
SL side bar	pipe	X 4.94 m · Z 1.29 m	2.80 m · 1.00 m W × 0.05 m D
SR side bar	pipe	X -4.54 m · Z 1.29 m	2.80 m · 1.00 m W × 0.05 m D

HitLight

Underbelly Cowgate · Belly Dancer historical Underbelly festival rig

STAGE ELEMENTS · Belly Dancer historical Underbelly festival rig

HitLight · Underbelly Cowgate

66 Cowgate, Edinburgh EH1 1JX, Edinburgh, United Kingdom

DWG HL · METRIC

Drawn HitLight

Generated from the saved show

SOURCE 416da560ecbd

FIXTURE SCHEDULE

Fixture	Manufacturer / model	Position / mount	Mode / output
VISUAL PLANNING · DMX PATCH WITHHELD			
F001	Unverified source fixture / Strand Quartet Fresnel	SL side bar	Unverified · Output excluded
F002	Unverified source fixture / Strand Quartet Fresnel	FOH bar	Unverified · Output excluded
F003	ETC / Source Four 50	FOH bar	Unverified · Output excluded
F004	Unverified source fixture / Strand Quartet Fresnel	FOH bar	Unverified · Output excluded
F005	Unverified source fixture / Strand Quartet Fresnel	SR side bar	Unverified · Output excluded
F006	Martin Professional / MAC Aura XB	PLOTTED	Unverified · Output excluded
F007	Martin Professional / MAC Aura XB	PLOTTED	Unverified · Output excluded
F008	Unverified source fixture / Parcan	PLOTTED	Unverified · Output excluded
F009	Unverified source fixture / Parcan	PLOTTED	Unverified · Output excluded
F010	Martin / Mac 250 Entour	Wall pipe	Unverified · Output excluded
F011	Unverified source fixture / Parcan	PLOTTED	Unverified · Output excluded
F012	Unverified source fixture / Parcan	PLOTTED	Unverified · Output excluded
F013	Martin Professional / MAC Aura XB	SL side bar	Unverified · Output excluded
F014	Unverified source fixture / Strand Quartet Fresnel	FOH bar	Unverified · Output excluded
F015	Unverified source fixture / Strand Quartet Fresnel	FOH bar	Unverified · Output excluded
F016	Martin Professional / MAC Aura XB	SR side bar	Unverified · Output excluded
F017	Martin / Mac 250 Entour	Wall pipe	Unverified · Output excluded
F018	Showtec / Sunstrip Active	PLOTTED	Unverified · Output excluded
F019	Showtec / Sunstrip Active	PLOTTED	Unverified · Output excluded

Planning reference only. Confirm installed modes and patch with the venue.

Underbelly Cowgate · Belly Dancer historical Underbelly festival rig

FIXTURE SCHEDULE · Belly Dancer historical Underbelly festival rig

HitLight · Underbelly Cowgate

66 Cowgate, Edinburgh EH1 1JX, Edinburgh, United Kingdom

DWG HL · METRIC

Drawn HitLight

Generated from the saved show

SOURCE 416da560ecbd

VALIDATION APPENDIX

WARNING · PATCH_WITHHELD

DMX patch facts are withheld pending source verification. This planning document cannot be used for hardware output.

Objects: — · Remediation: review the source facts and regenerate.

WARNING · MODE_UNVERIFIED

DMX modes are unverified; output remains excluded.

Objects: F001–F019 · Remediation: review the source facts and regenerate.

WARNING · FIXTURE_DISABLED

Fixtures are disabled for this visual planning reconstruction.

Objects: F001–F019 · Remediation: review the source facts and regenerate.

WARNING · TITLE_METADATA_INCOMPLETE

Some professional title-block metadata is missing; the document will show an em dash.

Objects: dd836be6e9a228c2033eef48 · Remediation: review the source facts and regenerate.

HitLight

VENUE & DRAWING SOURCES

Underbelly Cowgate

Belly Dancer historical Underbelly festival rig · Published house plot

66 Cowgate, Edinburgh EH1 1JX, Edinburgh, GB

https://underbellyedinburgh.co.uk/perform-with-us

Sources checked 2026-11-03

Generated by HitLight from the reviewed partial Underbelly Cowgate reconstruction. Venue sources are cited as facts; their original artwork remains private.

Symbols: HitLight-owned category artwork. No manufacturer model geometry or original source pages included.

Partial source-based planning reconstruction; the current installation and complete fixture census are unverified.

Source-matched catalogue bodies are shown where available. Unresolved source identities remain labelled visual markers. Installed modes and DMX patch require verification; visual-only fixtures remain excluded from output.

10 of 19 fixtures are listed as labelled visual placeholders or substitutes under the printed model name; their exact catalogue identity or mode is not confirmed.

6 existing fixture references now show approved public catalogue housings. Native profile/control bytes, source or donor labels, modes, enabled/patch state and exact layouts/mounts are unchanged. Original identity, optics, source and geometry qualifications remain; no hardware, photometric or rigging acceptance.

Approximate planning view; not official venue paperwork or output-ready. Original HitLight symbols only; no source pages, OEM meshes, photos or logos. Original files remain private; modes and patch unverified.

Published capacity 123 for Belly Button historical Underbelly festival rig.: https://drive.google.com/uc?export=download&id=1tquS_4nVdGvUqQ9yR0gRib9cO5MKZljD · checked 2026-11-03

Official venue/technical source page.: https://underbellyedinburgh.co.uk/perform-with-us · checked 2026-11-03

Public venue page: https://www.hitlight.app/venues/united-kingdom/underbelly-cowgate-dd836be6

HitLight