
UPSTAGE ↑

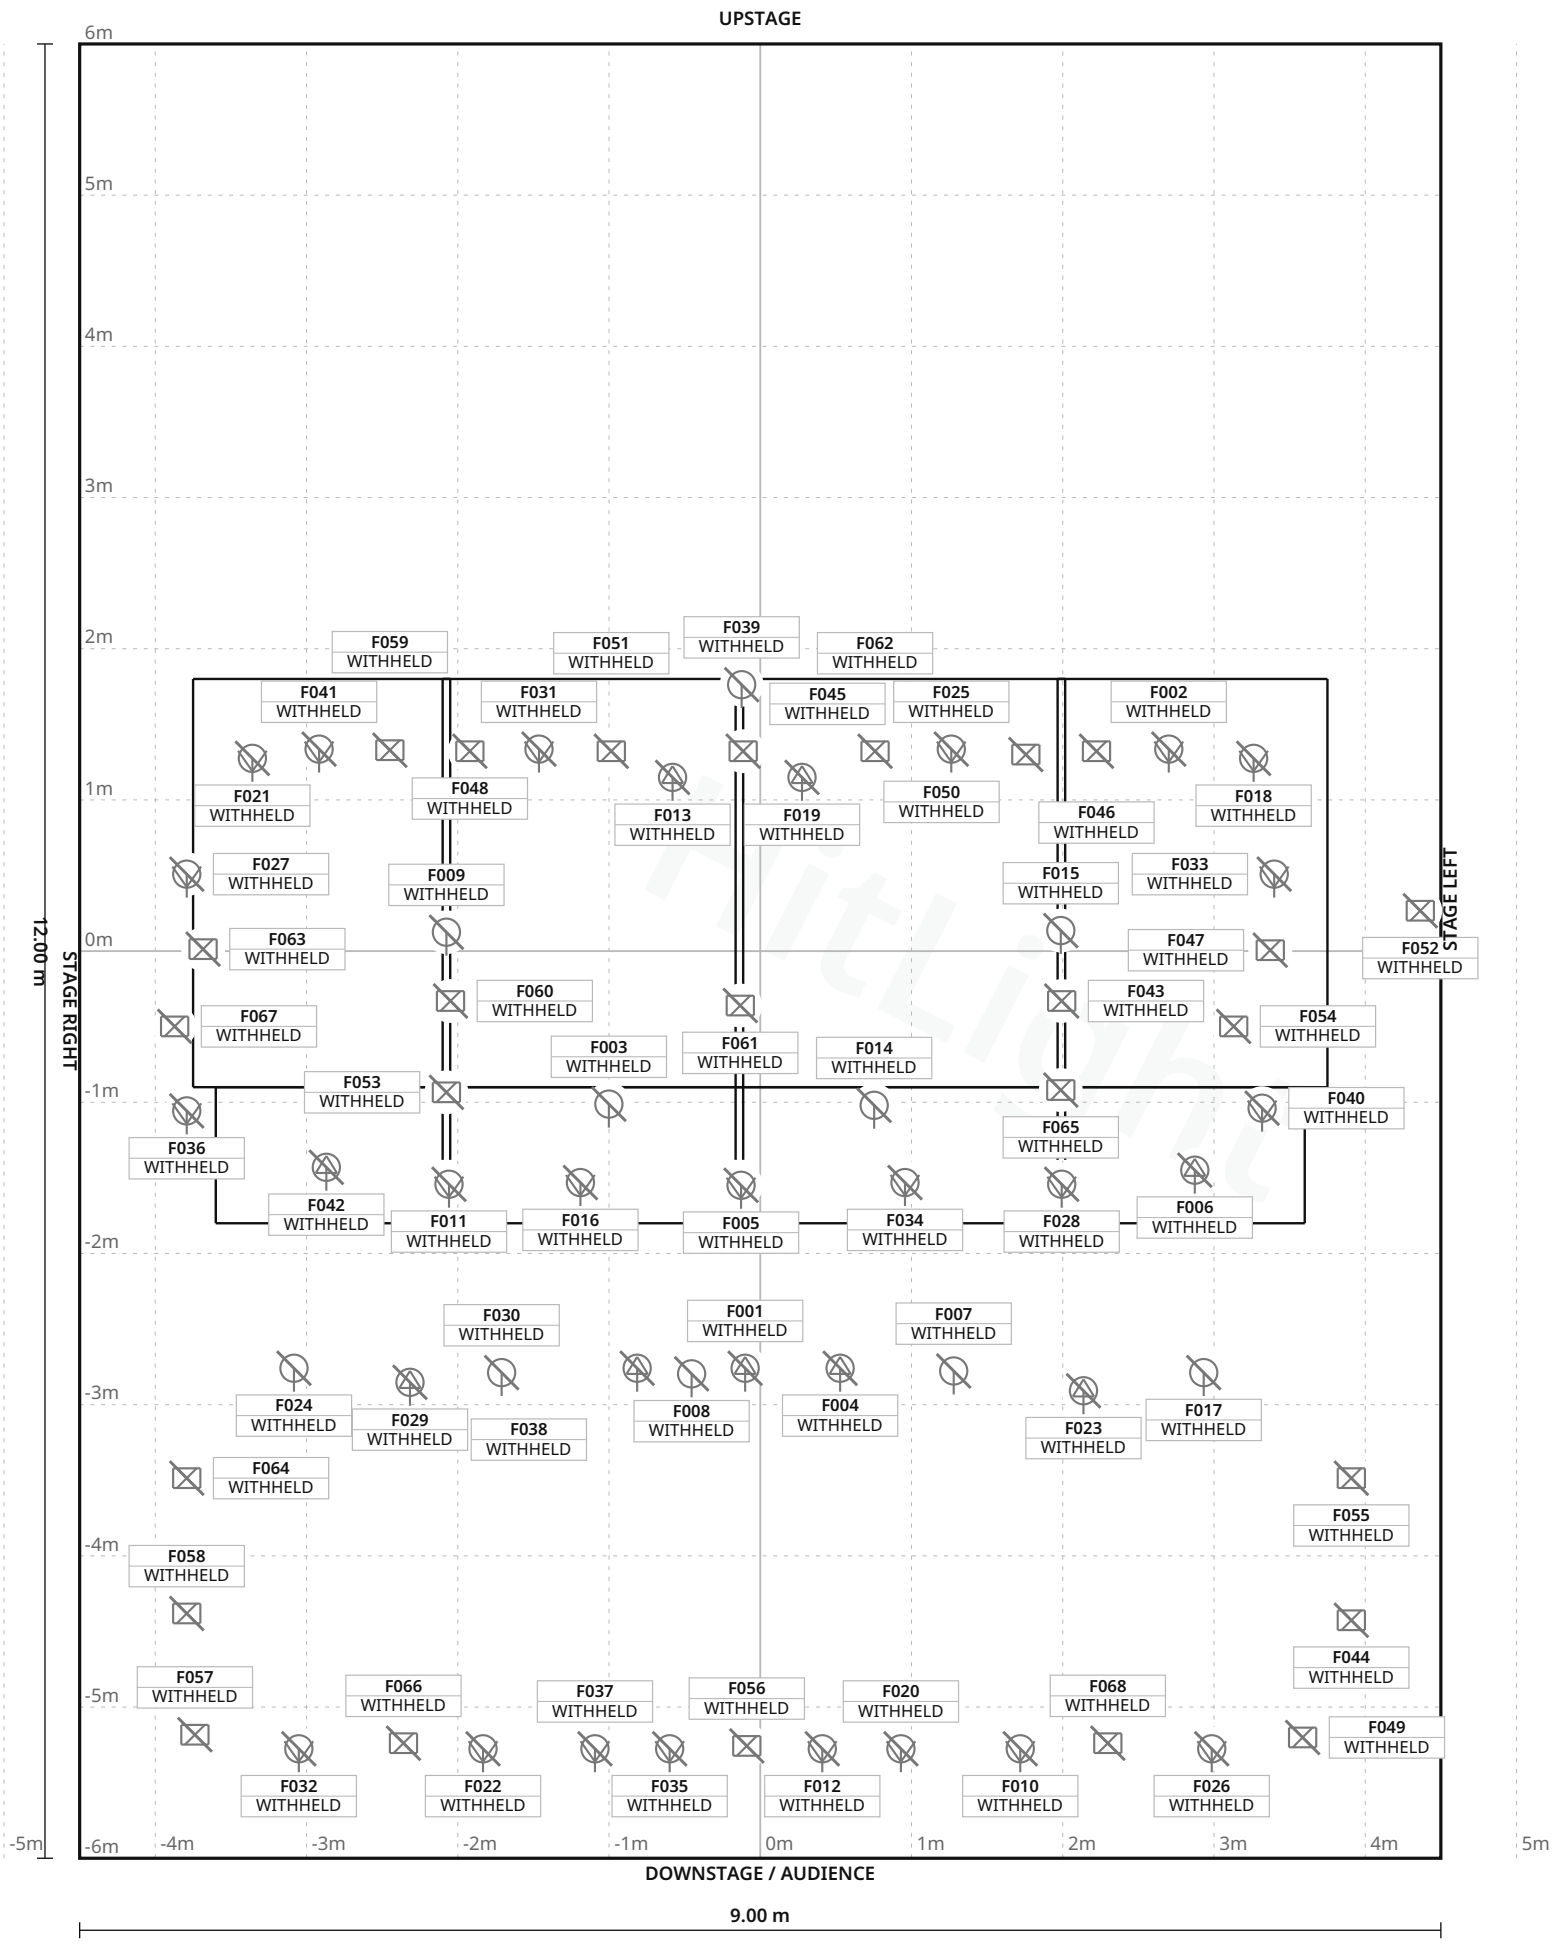

FIXTURE LEGEND

- **PC 1kW** — Spot Light · 11×
- **Decoupe 650W** — Profile Spot · 9×
- **Machine a fumee/Brouillard** — Other · 1×
- **PAR 56 CP62** — PAR Light · 5×
- **PAR LED Salle** — Other · 4×
- **PC 1kW Chaud avec Volets** — Spot Light · 4×
- **PC 1kW Froid avec Volets** — Spot Light · 4×
- **PC 500** — Spot Light · 4×
- **Showtec ACT Fresnel 150** — Other · 5×
- **Starway DelArte (LED decoupe)** — Other · 7×
- **Starway Mini DelArte** — Other · 3×
- **Starway SlimKolor 710** — PAR Light · 2×
- **Starway SlimKolor 1810** — Other · 4×
- **Starway TrussKolo 710** — Other · 2×
- **Sunstrips 10 canaux** — PAR Light · 3×

Stage 9.00 m W × 12.00 m D · Grid 1 m

Théâtre des Muses · Main room

LIGHT PLOT · PLAN · Main room

HitLight · Théâtre des Muses

45A boulevard du Jardin Exotique, 98000, Monaco, Monaco

DWG HL · SCALE 1:50 · metric · PRINT AT 100%

Drawn HitLight

Generated from the saved show

SOURCE aa21e98f6095

SYMBOL LEGEND

15 TYPES · 68 FIXTURES · COLOUR BY TYPE



Generic PC 1kW

Spot Light · Unverified · TBC ch · category symbol

11 physical · 11 plotted

11 disabled · 0 unplaced



Unverified source fixture Decoupe 650W

Profile Spot · Unverified · TBC ch · category symbol

9 physical · 9 plotted

9 disabled · 0 unplaced



Unverified source fixture Machine a fumee/Brouillard

Other · Unverified · TBC ch · category symbol

1 physical · 1 plotted

1 disabled · 0 unplaced



Unverified source fixture PAR 56 CP62

PAR Light · Unverified · TBC ch · category symbol

5 physical · 5 plotted

5 disabled · 0 unplaced



Unverified source fixture PAR LED Salle

Other · Unverified · TBC ch · category symbol

4 physical · 4 plotted

4 disabled · 0 unplaced



Unverified source fixture PC 1kW Chaud avec Volets

Spot Light · Unverified · TBC ch · category symbol

4 physical · 4 plotted

4 disabled · 0 unplaced



Unverified source fixture PC 1kW Froid avec Volets

Spot Light · Unverified · TBC ch · category symbol

4 physical · 4 plotted

4 disabled · 0 unplaced



Unverified source fixture PC 500

Spot Light · Unverified · TBC ch · category symbol

4 physical · 4 plotted

4 disabled · 0 unplaced

Théâtre des Muses · Main room

SYMBOL LEGEND · Main room

HitLight · Théâtre des Muses

45A boulevard du Jardin Exotique, 98000, Monaco, Monaco

DWG HL · METRIC

Drawn HitLight

Generated from the saved show

SOURCE aa21e98f6095

SYMBOL LEGEND · CONTINUED



Unverified source fixture Showtec ACT Fresnel 150

Other · Unverified · TBC ch · category symbol

5 physical · 5 plotted

5 disabled · 0 unplaced



Unverified source fixture Starway DelArte (LED decoupe)

Other · Unverified · TBC ch · category symbol

7 physical · 7 plotted

7 disabled · 0 unplaced



Unverified source fixture Starway Mini DelArte

Other · Unverified · TBC ch · category symbol

3 physical · 3 plotted

3 disabled · 0 unplaced



Unverified source fixture Starway SlimKolor 710

PAR Light · Unverified · TBC ch · category symbol

2 physical · 2 plotted

2 disabled · 0 unplaced



Unverified source fixture Starway SlimKolor 1810

Other · Unverified · TBC ch · category symbol

4 physical · 4 plotted

4 disabled · 0 unplaced



Unverified source fixture Starway TrussKolo 710

Other · Unverified · TBC ch · category symbol

2 physical · 2 plotted

2 disabled · 0 unplaced



Unverified source fixture Sunstrips 10 canaux

PAR Light · Unverified · TBC ch · category symbol

3 physical · 3 plotted

3 disabled · 0 unplaced

Théâtre des Muses · Main room

SYMBOL LEGEND · Main room

HitLight · Théâtre des Muses

45A boulevard du Jardin Exotique, 98000, Monaco, Monaco

DWG HL · METRIC

Drawn HitLight

Generated from the saved show

SOURCE aa21e98f6095

GENERAL NOTES

1. Source-based lighting plan. Confirm the current rig with the venue.
2. PARTIAL: included fixtures are not a full physical-unit census.
3. DMX PATCH WITHHELD: provisional or unchecked addresses are not published.
4. Approximate planning view; not official venue paperwork or output-ready. Original HitLight symbols only; no source pages, OEM meshes, photos or logos. Original files remain private; modes and patch unverified.

HitLight

STAGE ELEMENTS

NAME	TYPE	POSITION	TRIM / SIZE
Removable forestage praticables 0.90 m (p2 3.60 with / 2.70 without; nose opening 7.12, APPROX 7.20 m rect)	floorSection	X 0.00 m · Z 1.35 m	0.03 m · 7.20 m W × 0.90 m D
Grid pipe house-left / SR (jardin) - plot grey line, under-grid 3.70 m (p2); schematic x +-0.1 m	pipe	X -2.08 m · Z -0.21 m	3.70 m · 3.18 m W × 0.05 m D
Grid pipe house-right / SL (cour) - plot grey line, under-grid 3.70 m (p2); schematic x +-0.1 m	pipe	X 1.99 m · Z -0.21 m	3.70 m · 3.18 m W × 0.05 m D
Grid pipe centre - plot grey line, under-grid 3.70 m (p2); schematic x +-0.1 m	pipe	X -0.14 m · Z -0.21 m	3.70 m · 3.18 m W × 0.05 m D
Fixed stage 2.70 m deep (p2; trapezoid 7.72 rear -> ~7.27 m, APPROX 7.50 m rect); deck height above house unpublished	floorSection	X 0.00 m · Z -0.45 m	0.03 m · 7.50 m W × 2.70 m D

Théâtre des Muses · Main room

STAGE ELEMENTS · Main room

HitLight · Théâtre des Muses

45A boulevard du Jardin Exotique, 98000, Monaco, Monaco

DWG HL · METRIC

Drawn HitLight

Generated from the saved show

SOURCE aa21e98f6095

FIXTURE SCHEDULE

Fixture	Manufacturer / model	Position / mount	Mode / output
VISUAL PLANNING · DMX PATCH WITHHELD			
F001	Unverified source fixture / Decoupe 650W	PLOTTED	Unverified · Output excluded
F002	Unverified source fixture / PC 500	PLOTTED	Unverified · Output excluded
F003	Unverified source fixture / Sunstrips 10 canaux	PLOTTED	Unverified · Output excluded
F004	Unverified source fixture / Decoupe 650W	PLOTTED	Unverified · Output excluded
F005	Generic / PC 1kW	PLOTTED	Unverified · Output excluded
F006	Unverified source fixture / Decoupe 650W	PLOTTED	Unverified · Output excluded
F007	Unverified source fixture / PAR 56 CP62	PLOTTED	Unverified · Output excluded
F008	Unverified source fixture / PAR 56 CP62	PLOTTED	Unverified · Output excluded
F009	Unverified source fixture / Starway SlimKolor 710	PLOTTED	Unverified · Output excluded
F010	Unverified source fixture / PC 1kW Chaud avec Volets	PLOTTED	Unverified · Output excluded
F011	Generic / PC 1kW	PLOTTED	Unverified · Output excluded
F012	Unverified source fixture / PC 1kW Chaud avec Volets	PLOTTED	Unverified · Output excluded
F013	Unverified source fixture / Decoupe 650W	PLOTTED	Unverified · Output excluded
F014	Unverified source fixture / Sunstrips 10 canaux	PLOTTED	Unverified · Output excluded
F015	Unverified source fixture / Starway SlimKolor 710	PLOTTED	Unverified · Output excluded
F016	Generic / PC 1kW	PLOTTED	Unverified · Output excluded
F017	Unverified source fixture / PAR 56 CP62	PLOTTED	Unverified · Output excluded
F018	Generic / PC 1kW	PLOTTED	Unverified · Output excluded
F019	Unverified source fixture / Decoupe 650W	PLOTTED	Unverified · Output excluded
F020	Unverified source fixture / PC 1kW Froid avec Volets	PLOTTED	Unverified · Output excluded

Planning reference only. Confirm installed modes and patch with the venue.

Théâtre des Muses · Main room

FIXTURE SCHEDULE · Main room

HitLight · Théâtre des Muses

45A boulevard du Jardin Exotique, 98000, Monaco, Monaco

DWG HL · METRIC

Drawn HitLight

Generated from the saved show

SOURCE aa21e98f6095

Fixture	Manufacturer / model	Position / mount	Mode / output
VISUAL PLANNING · DMX PATCH WITHHELD			
F021	Generic / PC 1kW	PLOTTED	Unverified · Output excluded
F022	Unverified source fixture / PC 1kW Froid avec Volets	PLOTTED	Unverified · Output excluded
F023	Unverified source fixture / Decoupe 650W	PLOTTED	Unverified · Output excluded
F024	Unverified source fixture / PAR 56 CP62	PLOTTED	Unverified · Output excluded
F025	Unverified source fixture / PC 500	PLOTTED	Unverified · Output excluded
F026	Unverified source fixture / PC 1kW Froid avec Volets	PLOTTED	Unverified · Output excluded
F027	Generic / PC 1kW	PLOTTED	Unverified · Output excluded
F028	Generic / PC 1kW	PLOTTED	Unverified · Output excluded
F029	Unverified source fixture / Decoupe 650W	PLOTTED	Unverified · Output excluded
F030	Unverified source fixture / PAR 56 CP62	PLOTTED	Unverified · Output excluded
F031	Unverified source fixture / PC 500	PLOTTED	Unverified · Output excluded
F032	Unverified source fixture / PC 1kW Chaud avec Volets	PLOTTED	Unverified · Output excluded
F033	Generic / PC 1kW	PLOTTED	Unverified · Output excluded
F034	Generic / PC 1kW	PLOTTED	Unverified · Output excluded
F035	Unverified source fixture / PC 1kW Chaud avec Volets	PLOTTED	Unverified · Output excluded
F036	Generic / PC 1kW	PLOTTED	Unverified · Output excluded
F037	Unverified source fixture / PC 1kW Froid avec Volets	PLOTTED	Unverified · Output excluded
F038	Unverified source fixture / Decoupe 650W	PLOTTED	Unverified · Output excluded
F039	Unverified source fixture / Sunstrips 10 canaux	PLOTTED	Unverified · Output excluded
F040	Generic / PC 1kW	PLOTTED	Unverified · Output excluded

Planning reference only. Confirm installed modes and patch with the venue.

Théâtre des Muses · Main room

FIXTURE SCHEDULE · Main room

HitLight · Théâtre des Muses

45A boulevard du Jardin Exotique, 98000, Monaco, Monaco

DWG HL · METRIC

Drawn HitLight

Generated from the saved show

SOURCE aa21e98f6095

Fixture	Manufacturer / model	Position / mount	Mode / output
VISUAL PLANNING · DMX PATCH WITHHELD			
F041	Unverified source fixture / PC 500	PLOTTED	Unverified · Output excluded
F042	Unverified source fixture / Decoupe 650W	PLOTTED	Unverified · Output excluded
F043	Unverified source fixture / Starway Mini DelArte	PLOTTED	Unverified · Output excluded
F044	Unverified source fixture / PAR LED Salle	PLOTTED	Unverified · Output excluded
F045	Unverified source fixture / Showtec ACT Fresnel 150	PLOTTED	Unverified · Output excluded
F046	Unverified source fixture / Showtec ACT Fresnel 150	PLOTTED	Unverified · Output excluded
F047	Unverified source fixture / Starway SlimKolor 1810	PLOTTED	Unverified · Output excluded
F048	Unverified source fixture / Starway TrussKolo 710	PLOTTED	Unverified · Output excluded
F049	Unverified source fixture / Starway DelArte (LED decoupe)	PLOTTED	Unverified · Output excluded
F050	Unverified source fixture / Starway TrussKolo 710	PLOTTED	Unverified · Output excluded
F051	Unverified source fixture / Showtec ACT Fresnel 150	PLOTTED	Unverified · Output excluded
F052	Unverified source fixture / Machine a fumee/Brouillard	PLOTTED	Unverified · Output excluded
F053	Unverified source fixture / Starway SlimKolor 1810	PLOTTED	Unverified · Output excluded
F054	Unverified source fixture / Starway DelArte (LED decoupe)	PLOTTED	Unverified · Output excluded
F055	Unverified source fixture / PAR LED Salle	PLOTTED	Unverified · Output excluded
F056	Unverified source fixture / Starway DelArte (LED decoupe)	PLOTTED	Unverified · Output excluded
F057	Unverified source fixture / Starway DelArte (LED decoupe)	PLOTTED	Unverified · Output excluded
F058	Unverified source fixture / PAR LED Salle	PLOTTED	Unverified · Output excluded
F059	Unverified source fixture / Showtec ACT Fresnel 150	PLOTTED	Unverified · Output excluded
F060	Unverified source fixture / Starway Mini DelArte	PLOTTED	Unverified · Output excluded

Planning reference only. Confirm installed modes and patch with the venue.

Fixture	Manufacturer / model	Position / mount	Mode / output
VISUAL PLANNING · DMX PATCH WITHHELD			
F061	Unverified source fixture / Starway Mini DelArte	PLOTTED	Unverified · Output excluded
F062	Unverified source fixture / Showtec ACT Fresnel 150	PLOTTED	Unverified · Output excluded
F063	Unverified source fixture / Starway SlimKolor 1810	PLOTTED	Unverified · Output excluded
F064	Unverified source fixture / PAR LED Salle	PLOTTED	Unverified · Output excluded
F065	Unverified source fixture / Starway SlimKolor 1810	PLOTTED	Unverified · Output excluded
F066	Unverified source fixture / Starway DelArte (LED decoupe)	PLOTTED	Unverified · Output excluded
F067	Unverified source fixture / Starway DelArte (LED decoupe)	PLOTTED	Unverified · Output excluded
F068	Unverified source fixture / Starway DelArte (LED decoupe)	PLOTTED	Unverified · Output excluded

Planning reference only. Confirm installed modes and patch with the venue.

HitLight

VALIDATION APPENDIX

WARNING · PATCH_WITHHELD

DMX patch facts are withheld pending source verification. This planning document cannot be used for hardware output.

Objects: — · Remediation: review the source facts and regenerate.

WARNING · MODE_UNVERIFIED

DMX modes are unverified; output remains excluded.

Objects: F001–F068 · Remediation: review the source facts and regenerate.

WARNING · FIXTURE_DISABLED

Fixtures are disabled for this visual planning reconstruction.

Objects: F001–F068 · Remediation: review the source facts and regenerate.

WARNING · TITLE_METADATA_INCOMPLETE

Some professional title-block metadata is missing; the document will show an em dash.

Objects: dda1ff86cb476017735529f4 · Remediation: review the source facts and regenerate.

HitLight

VENUE & DRAWING SOURCES

Théâtre des Muses

Main room · House rig

45A boulevard du Jardin Exotique, 98000, Monaco, MC

https://www.letheatredesmuses.com/

Sources checked 2026-10-21

Generated by HitLight from the reviewed partial Théâtre des Muses reconstruction. Venue sources are cited as facts; their original artwork remains private.

Symbols: HitLight-owned category artwork. No manufacturer model geometry or original source pages included.

Partial reconstruction from the venue’s lighting documentation; the currently installed rig and its complete fixture census are not verified.

ESTIMATED GEOMETRY: the documents give no complete scale or trim heights, so the stage size, fixture positions in metres and hanging heights are best-guess estimates, not measurements.

57 of 68 source-labelled fixture records retain unconfirmed exact installed identities or modes; original printed names and display substitutions remain qualified.

Modes and DMX addresses are unverified best guesses; check them with the venue before driving real fixtures.

68 records display 42 approximate public catalogue housings or labelled donors and 26 visual fallbacks. 5 display references use newly authored generic flood/PAR class housings. These do not identify installed products or verify wattage, optics, native DMX, dimming, rigging or hardware. Original source, geometry, mode, patch and output-exclusion qualifications remain.

Approximate planning view; not official venue paperwork or output-ready. Original HitLight symbols only; no source pages, OEM meshes, photos or logos. Original files remain private; modes and patch unverified.

Official venue page: https://www.letheatredesmuses.com/app/download/14980869730/Plan+de+feux+Muses+2026.pdf?t=1770903649 · checked 2026-10-21

Official public physical venue/access/technical page checked 2026-10-20: https://www.letheatredesmuses.com/ · checked 2026-10-19

Official venue page: https://www.letheatredesmuses.com/theatre/la-salle/ · checked 2026-10-21

Official venue page: https://www.letheatredesmuses.com/theatre/equipe/ · checked 2026-10-21

Official venue page: https://www.letheatredesmuses.com/contact-reservations/ · checked 2026-10-21

Venue address and location: https://www.letheatredesmuses.com/theatre/location-privatisation/ · checked 2026-10-21

Official venue page: https://www.letheatredesmuses.com/conditions-g%C3%A9n%C3%A9rales-de-ventes/ · checked 2026-10-21

Public venue page: https://www.hitlight.app/venues/monaco/theatre-des-muses-dda1ff86

HitLight | hitlight.app