
UPSTAGE

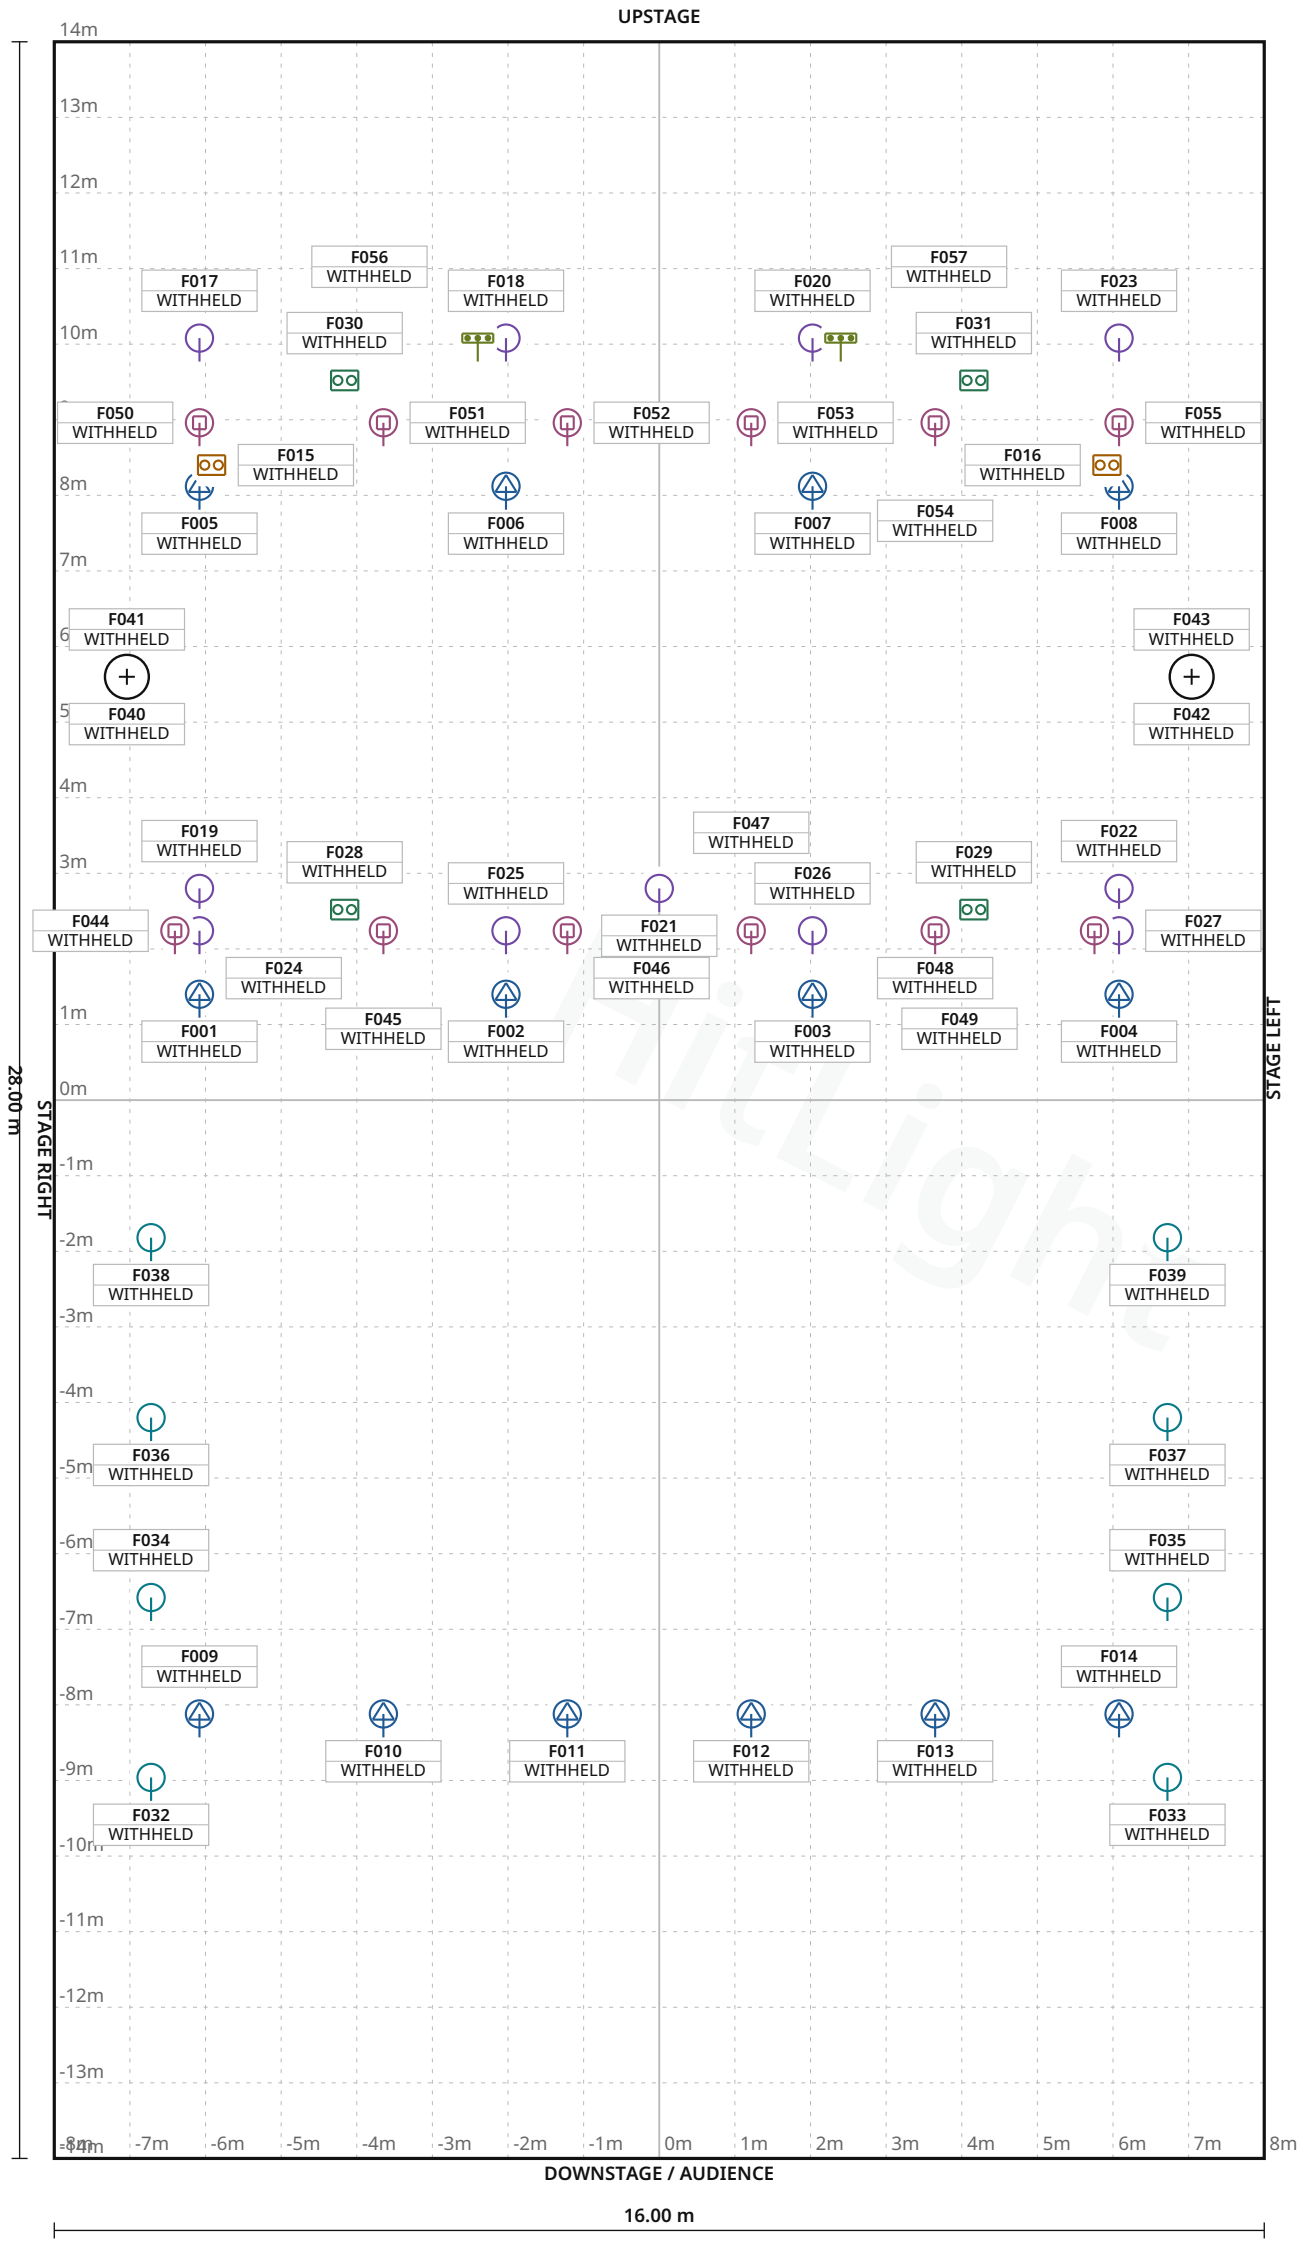

FIXTURE LEGEND

- **Maverick Force S** — Spot — Profile Spot · 14×
- **Strike Bolt 1C** — Blinder · 2×
- **Visual** substitute · 4-lite Blinder — Blinder · 4×
- **Visual** substitute · Basic Conventional — PAR Light · 11×
- **Visual** substitute · Basic LED PAR RGBDim — PAR Light · 12×
- **Visual** substitute · Basic Moving Head — Moving Head · 12×
- **Visual** substitute · LED BAR 6 CH - H — LED Bar · 2×

Stage 16.00 m W × 28.00 m D · Grid 1 m

Helling, De · Main room

LIGHT PLOT · PLAN · Main room

HitLight · Helling, De

Helling 7, 3523 CB, Utrecht, Netherlands

DWG HL · SCALE 1:100 · metric · PRINT AT 100%

Drawn HitLight

Generated from the saved show

SOURCE 45050123a16f

SYMBOL LEGEND

7 TYPES · 57 FIXTURES · COLOUR BY TYPE



Chauvet Professional Maverick Force S Spot

Profile Spot · 29Ch Mode · 29 ch · category symbol

14 physical · 14 plotted

0 disabled · 0 unplaced



Chauvet Professional Strike Bolt 1C

Blinder · 10Ch Mode · 10 ch · category symbol

2 physical · 2 plotted

0 disabled · 0 unplaced



HitLight placeholder Visual substitute · 4-lite Blinder

Blinder · 1Ch - Mode · 1 ch · category symbol

4 physical · 4 plotted

0 disabled · 0 unplaced



HitLight placeholder Visual substitute · Basic Conventional

PAR Light · Default · 1 ch · category symbol

11 physical · 11 plotted

0 disabled · 0 unplaced



HitLight placeholder Visual substitute · Basic LED PAR RGBDim

PAR Light · Standard mode · 4 ch · category symbol

12 physical · 12 plotted

0 disabled · 0 unplaced



HitLight placeholder Visual substitute · Basic Moving Head

Moving Head · Mode 1 · 11 ch · category symbol

12 physical · 12 plotted

0 disabled · 0 unplaced



HitLight placeholder Visual substitute · LED BAR 6 CH - H

LED Bar · 9 CH · 6 ch · category symbol

2 physical · 2 plotted

0 disabled · 0 unplaced

Helling, De · Main room

SYMBOL LEGEND · Main room

HitLight · Helling, De

Helling 7, 3523 CB, Utrecht, Netherlands

DWG HL · METRIC

Drawn HitLight

Generated from the saved show

SOURCE 45050123a16f

GENERAL NOTES

1. Source-based lighting plan. Confirm the current rig with the venue.
2. PARTIAL: included fixtures are not a full physical-unit census.
3. DMX PATCH WITHHELD: provisional or unchecked addresses are not published.
4. The reconstruction retains its documented coverage and geometry assumptions; confirm the current setup with the venue.

HitLight

Helling, De · Main room

GENERAL NOTES · Main room

HitLight · Helling, De

Helling 7, 3523 CB, Utrecht, Netherlands

DWG HL · METRIC

Drawn HitLight

Generated from the saved show

SOURCE 45050123a16f

DMX PATCH

57 FIXTURES · 0 UNIVERSES

Fixture / name	Manufacturer / model	Mode	Ch	DMX	Range	Position / mount	Status / notes
UNPATCHED / INVALID							
F001 · ChauvetMaverickForceSSpot ...	Chauvet Professional / Maverick Force S S...	29Ch Mode	29	WITHHELD	TBC	UNPLACED	Enabled
F002 · ChauvetMaverickForceSSpot ...	Chauvet Professional / Maverick Force S S...	29Ch Mode	29	WITHHELD	TBC	UNPLACED	Enabled
F003 · ChauvetMaverickForceSSpot ...	Chauvet Professional / Maverick Force S S...	29Ch Mode	29	WITHHELD	TBC	UNPLACED	Enabled
F004 · ChauvetMaverickForceSSpot ...	Chauvet Professional / Maverick Force S S...	29Ch Mode	29	WITHHELD	TBC	UNPLACED	Enabled
F005 · ChauvetMaverickForceSSpot ...	Chauvet Professional / Maverick Force S S...	29Ch Mode	29	WITHHELD	TBC	UNPLACED	Enabled
F006 · ChauvetMaverickForceSSpot ...	Chauvet Professional / Maverick Force S S...	29Ch Mode	29	WITHHELD	TBC	UNPLACED	Enabled
F007 · ChauvetMaverickForceSSpot ...	Chauvet Professional / Maverick Force S S...	29Ch Mode	29	WITHHELD	TBC	UNPLACED	Enabled
F008 · ChauvetMaverickForceSSpot ...	Chauvet Professional / Maverick Force S S...	29Ch Mode	29	WITHHELD	TBC	UNPLACED	Enabled
F009 · ChauvetMaverickForceSSpot ...	Chauvet Professional / Maverick Force S S...	29Ch Mode	29	WITHHELD	TBC	UNPLACED	Enabled
F010 · ChauvetMaverickForceSSpot ...	Chauvet Professional / Maverick Force S S...	29Ch Mode	29	WITHHELD	TBC	UNPLACED	Enabled
F011 · ChauvetMaverickForceSSpot ...	Chauvet Professional / Maverick Force S S...	29Ch Mode	29	WITHHELD	TBC	UNPLACED	Enabled
F012 · ChauvetMaverickForceSSpot ...	Chauvet Professional / Maverick Force S S...	29Ch Mode	29	WITHHELD	TBC	UNPLACED	Enabled
F013 · ChauvetMaverickForceSSpot ...	Chauvet Professional / Maverick Force S S...	29Ch Mode	29	WITHHELD	TBC	UNPLACED	Enabled
F014 · ChauvetMaverickForceSSpot ...	Chauvet Professional / Maverick Force S S...	29Ch Mode	29	WITHHELD	TBC	UNPLACED	Enabled
F015 · ChauvetStrikeBolt1C · 701	Chauvet Professional / Strike Bolt 1C	10Ch Mode	10	WITHHELD	TBC	UNPLACED	Enabled
F016 · ChauvetStrikeBolt1C · 702	Chauvet Professional / Strike Bolt 1C	10Ch Mode	10	WITHHELD	TBC	UNPLACED	Enabled
F017 · PLACEHOLDER · ADBDW104/L...	HitLight placeholder / Visual substitute ...	Default	1	WITHHELD	TBC	UNPLACED	Enabled
F018 · PLACEHOLDER · ADBDW104/L...	HitLight placeholder / Visual substitute ...	Default	1	WITHHELD	TBC	UNPLACED	Enabled
F019 · PLACEHOLDER · ADBDW104/L...	HitLight placeholder / Visual substitute ...	Default	1	WITHHELD	TBC	UNPLACED	Enabled
F020 · PLACEHOLDER · ADBDW104/L...	HitLight placeholder / Visual substitute ...	Default	1	WITHHELD	TBC	UNPLACED	Enabled

No patched universes

Helling, De · Main room

DMX PATCH · Main room

HitLight · Helling, De

Helling 7, 3523 CB, Utrecht, Netherlands

DWG HL · METRIC

Drawn HitLight

Generated from the saved show

SOURCE 45050123a16f

DMX PATCH · CONTINUED

Fixture / name	Manufacturer / model	Mode	Ch	DMX	Range	Position / mount	Status / notes
UNPATCHED / INVALID							
F021 · PLACEHOLDER · ADBDW104/L...	HitLight placeholder / Visual substitute ...	Default	1	WITHHELD	TBC	UNPLACED	Enabled
F022 · PLACEHOLDER · ADBDW104/L...	HitLight placeholder / Visual substitute ...	Default	1	WITHHELD	TBC	UNPLACED	Enabled
F023 · PLACEHOLDER · ADBDW104/L...	HitLight placeholder / Visual substitute ...	Default	1	WITHHELD	TBC	UNPLACED	Enabled
F024 · PLACEHOLDER · ADBPC1kW · 1	HitLight placeholder / Visual substitute ...	Default	1	WITHHELD	TBC	UNPLACED	Enabled
F025 · PLACEHOLDER · ADBPC1kW · 2	HitLight placeholder / Visual substitute ...	Default	1	WITHHELD	TBC	UNPLACED	Enabled
F026 · PLACEHOLDER · ADBPC1kW · 3	HitLight placeholder / Visual substitute ...	Default	1	WITHHELD	TBC	UNPLACED	Enabled
F027 · PLACEHOLDER · ADBPC1kW · 4	HitLight placeholder / Visual substitute ...	Default	1	WITHHELD	TBC	UNPLACED	Enabled
F028 · PLACEHOLDER · CatEyeBlinde...	HitLight placeholder / Visual substitute ...	1Ch - Mode	1	WITHHELD	TBC	UNPLACED	Enabled
F029 · PLACEHOLDER · CatEyeBlinde...	HitLight placeholder / Visual substitute ...	1Ch - Mode	1	WITHHELD	TBC	UNPLACED	Enabled
F030 · PLACEHOLDER · CatEyeBlinde...	HitLight placeholder / Visual substitute ...	1Ch - Mode	1	WITHHELD	TBC	UNPLACED	Enabled
F031 · PLACEHOLDER · CatEyeBlinde...	HitLight placeholder / Visual substitute ...	1Ch - Mode	1	WITHHELD	TBC	UNPLACED	Enabled
F032 · PLACEHOLDER · ChauvetColor...	HitLight placeholder / Visual substitute ...	Standard mode	4	WITHHELD	TBC	UNPLACED	Enabled
F033 · PLACEHOLDER · ChauvetColor...	HitLight placeholder / Visual substitute ...	Standard mode	4	WITHHELD	TBC	UNPLACED	Enabled
F034 · PLACEHOLDER · ChauvetColor...	HitLight placeholder / Visual substitute ...	Standard mode	4	WITHHELD	TBC	UNPLACED	Enabled
F035 · PLACEHOLDER · ChauvetColor...	HitLight placeholder / Visual substitute ...	Standard mode	4	WITHHELD	TBC	UNPLACED	Enabled
F036 · PLACEHOLDER · ChauvetColor...	HitLight placeholder / Visual substitute ...	Standard mode	4	WITHHELD	TBC	UNPLACED	Enabled
F037 · PLACEHOLDER · ChauvetColor...	HitLight placeholder / Visual substitute ...	Standard mode	4	WITHHELD	TBC	UNPLACED	Enabled
F038 · PLACEHOLDER · ChauvetColor...	HitLight placeholder / Visual substitute ...	Standard mode	4	WITHHELD	TBC	UNPLACED	Enabled
F039 · PLACEHOLDER · ChauvetColor...	HitLight placeholder / Visual substitute ...	Standard mode	4	WITHHELD	TBC	UNPLACED	Enabled
F040 · PLACEHOLDER · ChauvetColor...	HitLight placeholder / Visual substitute ...	Standard mode	4	WITHHELD	TBC	UNPLACED	Enabled

No patched universes

Helling, De · Main room

DMX PATCH · Main room

HitLight · Helling, De

Helling 7, 3523 CB, Utrecht, Netherlands

DWG HL · METRIC

Drawn HitLight

Generated from the saved show

SOURCE 45050123a16f

DMX PATCH · CONTINUED

Fixture / name	Manufacturer / model	Mode	Ch	DMX	Range	Position / mount	Status / notes
UNPATCHED / INVALID							
F041 · PLACEHOLDER · ChauvetColor…	HitLight placeholder / Visual substitute …	Standard mode	4	WITHHELD	TBC	UNPLACED	Enabled
F042 · PLACEHOLDER · ChauvetColor…	HitLight placeholder / Visual substitute …	Standard mode	4	WITHHELD	TBC	UNPLACED	Enabled
F043 · PLACEHOLDER · ChauvetColor…	HitLight placeholder / Visual substitute …	Standard mode	4	WITHHELD	TBC	UNPLACED	Enabled
F044 · PLACEHOLDER · ChauvetRogu…	HitLight placeholder / Visual substitute …	Mode 1	11	WITHHELD	TBC	UNPLACED	Enabled
F045 · PLACEHOLDER · ChauvetRogu…	HitLight placeholder / Visual substitute …	Mode 1	11	WITHHELD	TBC	UNPLACED	Enabled
F046 · PLACEHOLDER · ChauvetRogu…	HitLight placeholder / Visual substitute …	Mode 1	11	WITHHELD	TBC	UNPLACED	Enabled
F047 · PLACEHOLDER · ChauvetRogu…	HitLight placeholder / Visual substitute …	Mode 1	11	WITHHELD	TBC	UNPLACED	Enabled
F048 · PLACEHOLDER · ChauvetRogu…	HitLight placeholder / Visual substitute …	Mode 1	11	WITHHELD	TBC	UNPLACED	Enabled
F049 · PLACEHOLDER · ChauvetRogu…	HitLight placeholder / Visual substitute …	Mode 1	11	WITHHELD	TBC	UNPLACED	Enabled
F050 · PLACEHOLDER · ChauvetRogu…	HitLight placeholder / Visual substitute …	Mode 1	11	WITHHELD	TBC	UNPLACED	Enabled
F051 · PLACEHOLDER · ChauvetRogu…	HitLight placeholder / Visual substitute …	Mode 1	11	WITHHELD	TBC	UNPLACED	Enabled
F052 · PLACEHOLDER · ChauvetRogu…	HitLight placeholder / Visual substitute …	Mode 1	11	WITHHELD	TBC	UNPLACED	Enabled
F053 · PLACEHOLDER · ChauvetRogu…	HitLight placeholder / Visual substitute …	Mode 1	11	WITHHELD	TBC	UNPLACED	Enabled
F054 · PLACEHOLDER · ChauvetRogu…	HitLight placeholder / Visual substitute …	Mode 1	11	WITHHELD	TBC	UNPLACED	Enabled
F055 · PLACEHOLDER · ChauvetRogu…	HitLight placeholder / Visual substitute …	Mode 1	11	WITHHELD	TBC	UNPLACED	Enabled
F056 · PLACEHOLDER · PAR36ACL co…	HitLight placeholder / Visual substitute …	9 CH	6	WITHHELD	TBC	UNPLACED	Enabled
F057 · PLACEHOLDER · PAR36ACL co…	HitLight placeholder / Visual substitute …	9 CH	6	WITHHELD	TBC	UNPLACED	Enabled

No patched universes

VALIDATION APPENDIX

WARNING · PATCH_WITHHELD

DMX patch facts are withheld pending source verification. This planning document cannot be used for hardware output.

Objects: — · Remediation: correct the saved show data and regenerate.

ERROR · STAGE_DIMENSIONS_UNCONFIRMED

Confirm the stage dimensions before producing a final technical document.

Objects: 5B17FF23-00D1-4980-9D35-A246BE6D23CE · Remediation: correct the saved show data and regenerate.

WARNING · TITLE_METADATA_INCOMPLETE

Some professional title-block metadata is missing; the document will show an em dash.

Objects: ddf894519cb81f8fa781940a · Remediation: correct the saved show data and regenerate.

HitLight

VENUE & DRAWING SOURCES

Helling, De

Main room · House rig

Helling 7, 3523 CB, Utrecht, NL

https://dehelling.nl/info/production-press-info/

Sources checked 2026-10-23

Symbols: HitLight-owned category artwork. No manufacturer model geometry or original source pages included.

Source-based reconstruction. Confirm the current installation and equipment availability with the venue.

Scale, fixture positions, mounting heights and aiming may include estimates; this is not a rigging specification.

Provisional fixture matches are labelled as placeholders. The recorded subset is not a complete physical inventory.

DMX addresses are withheld from public plans until their exact source patch is reconciled.

The reconstruction retains its documented coverage and geometry assumptions; confirm the current setup with the venue.

Official venue information: https://dehelling.nl/info/production-press-info/ · checked 2026-10-19

Physical venue location: https://dehelling.nl/contact/ · checked 2026-10-23

De-Helling-Lightspecs-september-2026.pdf: https://dehelling.nl/app/uploads/2026/09/De-Helling-Lightspecs-september-2026.pdf · checked 2026-10-19

Public venue page: https://www.hitlight.app/venues/netherlands/helling-de-ddf89451

HitLight