
UPSTAGE

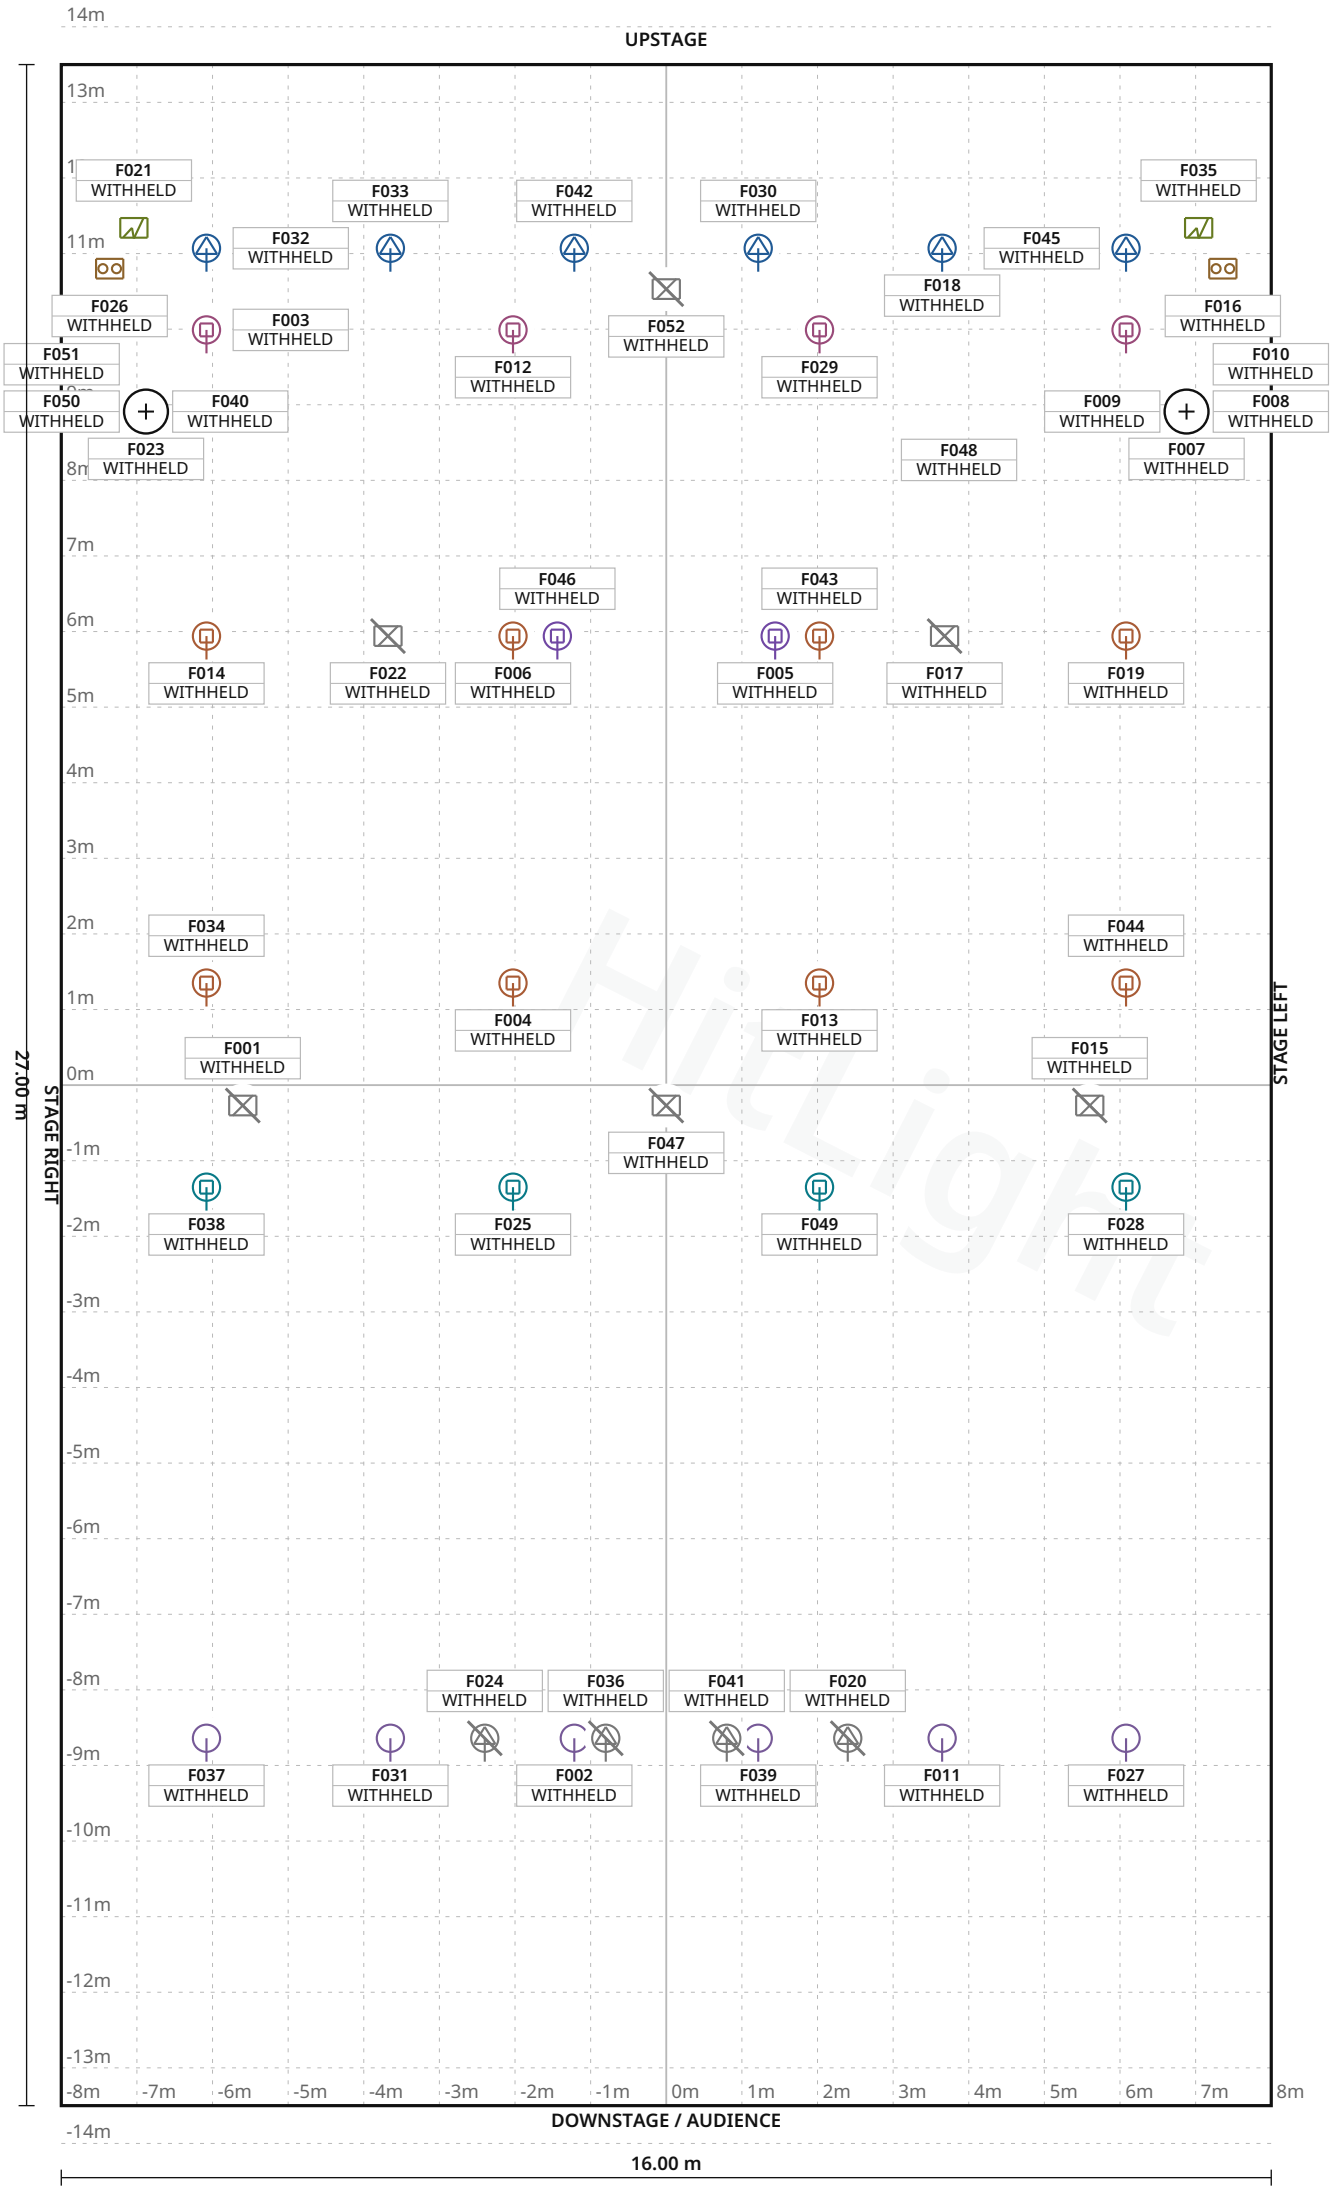

FIXTURE LEGEND

- **Ghibli** — Profile Spot · 6×
- **Source Four 19** — Profile Spot · 2×
- **Source Four 36** — Profile Spot · 2×
- **FOS Glow II** — Moving Head · 2×
- **Pixel Blade 7** — Moving Head · 4×
- **impression X4 S** — Moving Head · 4×
- **Atomic 3000 DMX** — Strobe · 2×
- **MAC 101 RGB** — Moving Head · 8×
- **CyclonePro — historicalplot** — Other · 6×
- **PAR64 historicalfront** — PAR Light · 6×
- **PAR64 historicalside** — PAR Light · 8×
- **TwoLightBlinder** — Blinder · 2×

Stage 16.00 m W × 27.00 m D · Grid 1 m

Button Factory · Main room

LIGHT PLOT · PLAN · Main room

HitLight · Button Factory
Curved Street, D02 RD26, Dublin, Ireland

DWG HL · SCALE 1:100 · metric · PRINT AT 100%
Drawn HitLight
Generated from the saved show
SOURCE c3a371f20c0e

SYMBOL LEGEND

12 TYPES · 52 FIXTURES · COLOUR BY TYPE

Ayrton Ghibli Profile Spot · Extended_540 · 58 ch · category symbol	**6 physical · 6 plotted** 0 disabled · 0 unplaced
ETC Source Four 19 Profile Spot · Unverified · TBC ch · category symbol	**2 physical · 2 plotted** 2 disabled · 0 unplaced
ETC Source Four 36 Profile Spot · Unverified · TBC ch · category symbol	**2 physical · 2 plotted** 2 disabled · 0 unplaced
FOS Technologies FOS Glow II Moving Head · Mode 1 · 23 ch · category symbol	**2 physical · 2 plotted** 0 disabled · 0 unplaced
FOS Technologies Pixel Blade 7 Moving Head · Standard · 15 ch · category symbol	**4 physical · 4 plotted** 0 disabled · 0 unplaced
GLP impression X4 S Moving Head · Extended Mode 19CH · 19 ch · category symbol	**4 physical · 4 plotted** 0 disabled · 0 unplaced
Martin Professional Atomic 3000 DMX Strobe · 4 Channel · 4 ch · category symbol	**2 physical · 2 plotted** 0 disabled · 0 unplaced
Martin Professional MAC 101 RGB Moving Head · RGB/RAW · 12 ch · category symbol	**8 physical · 8 plotted** 0 disabled · 0 unplaced

Button Factory · Main room

SYMBOL LEGEND · Main room

HitLight · Button Factory

Curved Street, D02 RD26, Dublin, Ireland

DWG HL · METRIC

Drawn HitLight

Generated from the saved show

SOURCE c3a371f20c0e

SYMBOL LEGEND · CONTINUED



Unverified source fixture CyclonePro — historicalplot

Other · Unverified · TBC ch · category symbol

6 physical · 6 plotted

6 disabled · 0 unplaced



Unverified source fixture PAR64 historicalfront

PAR Light · Unverified · TBC ch · category symbol

6 physical · 6 plotted

0 disabled · 0 unplaced



Unverified source fixture PAR64 historicalside

PAR Light · Unverified · TBC ch · category symbol

8 physical · 8 plotted

0 disabled · 0 unplaced



Unverified source fixture TwoLightBlinder

Blinder · Unverified · TBC ch · category symbol

2 physical · 2 plotted

0 disabled · 0 unplaced

HitLight

Button Factory · Main room

SYMBOL LEGEND · Main room

HitLight · Button Factory

Curved Street, D02 RD26, Dublin, Ireland

DWG HL · METRIC

Drawn HitLight

Generated from the saved show

SOURCE c3a371f20c0e

GENERAL NOTES

1. Source-based lighting plan. Confirm the current rig with the venue.
2. PARTIAL: included fixtures are not a full physical-unit census.
3. DMX PATCH WITHHELD: provisional or unchecked addresses are not published.
4. Approximate planning view; not official venue paperwork or output-ready. Original HitLight symbols only; no source pages, OEM meshes, photos or logos. Original files remain private; modes and patch unverified.

HitLight

FIXTURE SCHEDULE

Fixture	Manufacturer / model	Position / mount	Mode / output
VISUAL PLANNING · DMX PATCH WITHHELD			
F001	Unverified source fixture / CyclonePro — historicalplot	PLOTTED	Unverified · Output excluded
F002	Unverified source fixture / PAR64 historicalfront	PLOTTED	Unverified · Output excluded
F003	GLP / impression X4 S	PLOTTED	Unverified · Output excluded
F004	Martin Professional / MAC 101 RGB	PLOTTED	Unverified · Output excluded
F005	FOS Technologies / FOS Glow II	PLOTTED	Unverified · Output excluded
F006	Martin Professional / MAC 101 RGB	PLOTTED	Unverified · Output excluded
F007	Unverified source fixture / PAR64 historicalside	PLOTTED	Unverified · Output excluded
F008	Unverified source fixture / PAR64 historicalside	PLOTTED	Unverified · Output excluded
F009	Unverified source fixture / PAR64 historicalside	PLOTTED	Unverified · Output excluded
F010	Unverified source fixture / PAR64 historicalside	PLOTTED	Unverified · Output excluded
F011	Unverified source fixture / PAR64 historicalfront	PLOTTED	Unverified · Output excluded
F012	GLP / impression X4 S	PLOTTED	Unverified · Output excluded
F013	Martin Professional / MAC 101 RGB	PLOTTED	Unverified · Output excluded
F014	Martin Professional / MAC 101 RGB	PLOTTED	Unverified · Output excluded
F015	Unverified source fixture / CyclonePro — historicalplot	PLOTTED	Unverified · Output excluded
F016	Unverified source fixture / TwoLightBlinder	PLOTTED	Unverified · Output excluded
F017	Unverified source fixture / CyclonePro — historicalplot	PLOTTED	Unverified · Output excluded
F018	Ayrton / Ghibli	PLOTTED	Unverified · Output excluded
F019	Martin Professional / MAC 101 RGB	PLOTTED	Unverified · Output excluded
F020	ETC / Source Four 19	PLOTTED	Unverified · Output excluded

Planning reference only. Confirm installed modes and patch with the venue.

Button Factory · Main room

FIXTURE SCHEDULE · Main room

HitLight · Button Factory

Curved Street, D02 RD26, Dublin, Ireland

DWG HL · METRIC

Drawn HitLight

Generated from the saved show

SOURCE c3a371f20c0e

FIXTURE SCHEDULE · CONTINUED

Fixture	Manufacturer / model	Position / mount	Mode / output
VISUAL PLANNING · DMX PATCH WITHHELD			
F021	Martin Professional / Atomic 3000 DMX	PLOTTED	Unverified · Output excluded
F022	Unverified source fixture / CyclonePro — historicalplot	PLOTTED	Unverified · Output excluded
F023	Unverified source fixture / PAR64 historicalside	PLOTTED	Unverified · Output excluded
F024	ETC / Source Four 19	PLOTTED	Unverified · Output excluded
F025	FOS Technologies / Pixel Blade 7	PLOTTED	Unverified · Output excluded
F026	Unverified source fixture / TwoLightBlinder	PLOTTED	Unverified · Output excluded
F027	Unverified source fixture / PAR64 historicalfront	PLOTTED	Unverified · Output excluded
F028	FOS Technologies / Pixel Blade 7	PLOTTED	Unverified · Output excluded
F029	GLP / impression X4 S	PLOTTED	Unverified · Output excluded
F030	Ayrton / Ghibli	PLOTTED	Unverified · Output excluded
F031	Unverified source fixture / PAR64 historicalfront	PLOTTED	Unverified · Output excluded
F032	Ayrton / Ghibli	PLOTTED	Unverified · Output excluded
F033	Ayrton / Ghibli	PLOTTED	Unverified · Output excluded
F034	Martin Professional / MAC 101 RGB	PLOTTED	Unverified · Output excluded
F035	Martin Professional / Atomic 3000 DMX	PLOTTED	Unverified · Output excluded
F036	ETC / Source Four 36	PLOTTED	Unverified · Output excluded
F037	Unverified source fixture / PAR64 historicalfront	PLOTTED	Unverified · Output excluded
F038	FOS Technologies / Pixel Blade 7	PLOTTED	Unverified · Output excluded
F039	Unverified source fixture / PAR64 historicalfront	PLOTTED	Unverified · Output excluded
F040	Unverified source fixture / PAR64 historicalside	PLOTTED	Unverified · Output excluded

Planning reference only. Confirm installed modes and patch with the venue.

Button Factory · Main room

FIXTURE SCHEDULE · Main room

HitLight · Button Factory

Curved Street, D02 RD26, Dublin, Ireland

DWG HL · METRIC

Drawn HitLight

Generated from the saved show

SOURCE c3a371f20c0e

FIXTURE SCHEDULE · CONTINUED

Fixture	Manufacturer / model	Position / mount	Mode / output
VISUAL PLANNING · DMX PATCH WITHHELD			
F041	ETC / Source Four 36	PLOTTED	Unverified · Output excluded
F042	Ayrton / Ghibli	PLOTTED	Unverified · Output excluded
F043	Martin Professional / MAC 101 RGB	PLOTTED	Unverified · Output excluded
F044	Martin Professional / MAC 101 RGB	PLOTTED	Unverified · Output excluded
F045	Ayrton / Ghibli	PLOTTED	Unverified · Output excluded
F046	FOS Technologies / FOS Glow II	PLOTTED	Unverified · Output excluded
F047	Unverified source fixture / CyclonePro — historicalplot	PLOTTED	Unverified · Output excluded
F048	GLP / impression X4 S	PLOTTED	Unverified · Output excluded
F049	FOS Technologies / Pixel Blade 7	PLOTTED	Unverified · Output excluded
F050	Unverified source fixture / PAR64 historicalside	PLOTTED	Unverified · Output excluded
F051	Unverified source fixture / PAR64 historicalside	PLOTTED	Unverified · Output excluded
F052	Unverified source fixture / CyclonePro — historicalplot	PLOTTED	Unverified · Output excluded

Planning reference only. Confirm installed modes and patch with the venue.

VALIDATION APPENDIX

WARNING · PATCH_WITHHELD

DMX patch facts are withheld pending source verification. This planning document cannot be used for hardware output.

Objects: — · Remediation: review the source facts and regenerate.

ERROR · STAGE_DIMENSIONS_UNCONFIRMED

Confirm the stage dimensions before producing a final technical document.

Objects: Main room · Remediation: review the source facts and regenerate.

WARNING · MODE_UNVERIFIED

DMX modes are unverified; output remains excluded.

Objects: F001, F002, F007–F011, F015–F017, F020, F022–F024, F026, F027, F031, F036, F037, F039–F041, F047, F050–F052 · Remediation: review the source facts and regenerate.

WARNING · FIXTURE_DISABLED

Fixtures are disabled for this visual planning reconstruction.

Objects: F001, F015, F017, F020, F022, F024, F036, F041, F047, F052 · Remediation: review the source facts and regenerate.

WARNING · TITLE_METADATA_INCOMPLETE

Some professional title-block metadata is missing; the document will show an em dash.

Objects: e110e1e60313ab62278e114a · Remediation: review the source facts and regenerate.

HitLight

VENUE & DRAWING SOURCES

Button Factory

Main room · House rig

Curved Street, D02 RD26, Dublin, IE

https://buttonfactory.ie/venuespecs

Sources checked 2026-10-23

Generated by HitLight from the reviewed partial Button Factory reconstruction. Venue sources are cited as facts; their original artwork remains private.

Symbols: HitLight-owned category artwork. No manufacturer model geometry or original source pages included.

Source-based reconstruction. Confirm the current installation and equipment availability with the venue.

Scale, fixture positions, mounting heights and aiming may include estimates; this is not a rigging specification.

Provisional fixture matches are labelled as placeholders. The recorded subset is not a complete physical inventory.

DMX addresses are withheld from public plans until their exact source patch is reconciled.

Partial source-based planning reconstruction; the current installation and complete fixture census are unverified.

Source-matched catalogue bodies are shown where available. Unresolved source identities remain labelled visual markers. Installed modes and DMX patch require verification; visual-only fixtures remain excluded from output.

52 source records display 42 approximate public catalogue housings or labelled donors and 10 visual fallbacks. 2 Atomic3000DMX references now use the original public xenon housing. IDs, labels, selected modes, patch/output state and saved layouts/mounts stay fixed. Native tables and control policies match; body/aperture and derived height change. Source currency, optics and trim remain unverified.

Existing original approximate xenon housing replaces the prior missing public body. Native mode/channel/range/default tables and control policies are unchanged; only the physical-profile hash binding advances. Front aperture, detail, optics and derived hanging clearance are planning estimates, not hardware or photometric acceptance.

Approximate planning view; not official venue paperwork or output-ready. Original HitLight symbols only; no source pages, OEM meshes, photos or logos. Original files remain private; modes and patch unverified.

Official venue information: https://buttonfactory.ie/venuespecs · checked 2026-10-20

Physical venue location: https://buttonfactory.ie/contact-us · checked 2026-10-23

b931e1de-Button_Factory_Sept_2025_LX_Plots.pdf:
https://buttonfactory.ie/s/Button_Factory_Sept_2025_LX_Plots.pdf · checked 2026-10-20

09ca212c-BF-Patch-October-2026.pdf:
https://drive.google.com/uc?export=download&id=19OlzPFBIIOLqR2vEKrUKoUKJ-mfMmHmd · checked 2026-10-20

Public venue page: https://www.hitlight.app/venues/ireland/button-factory-e110e1e6

HitLight