
UPSTAGE

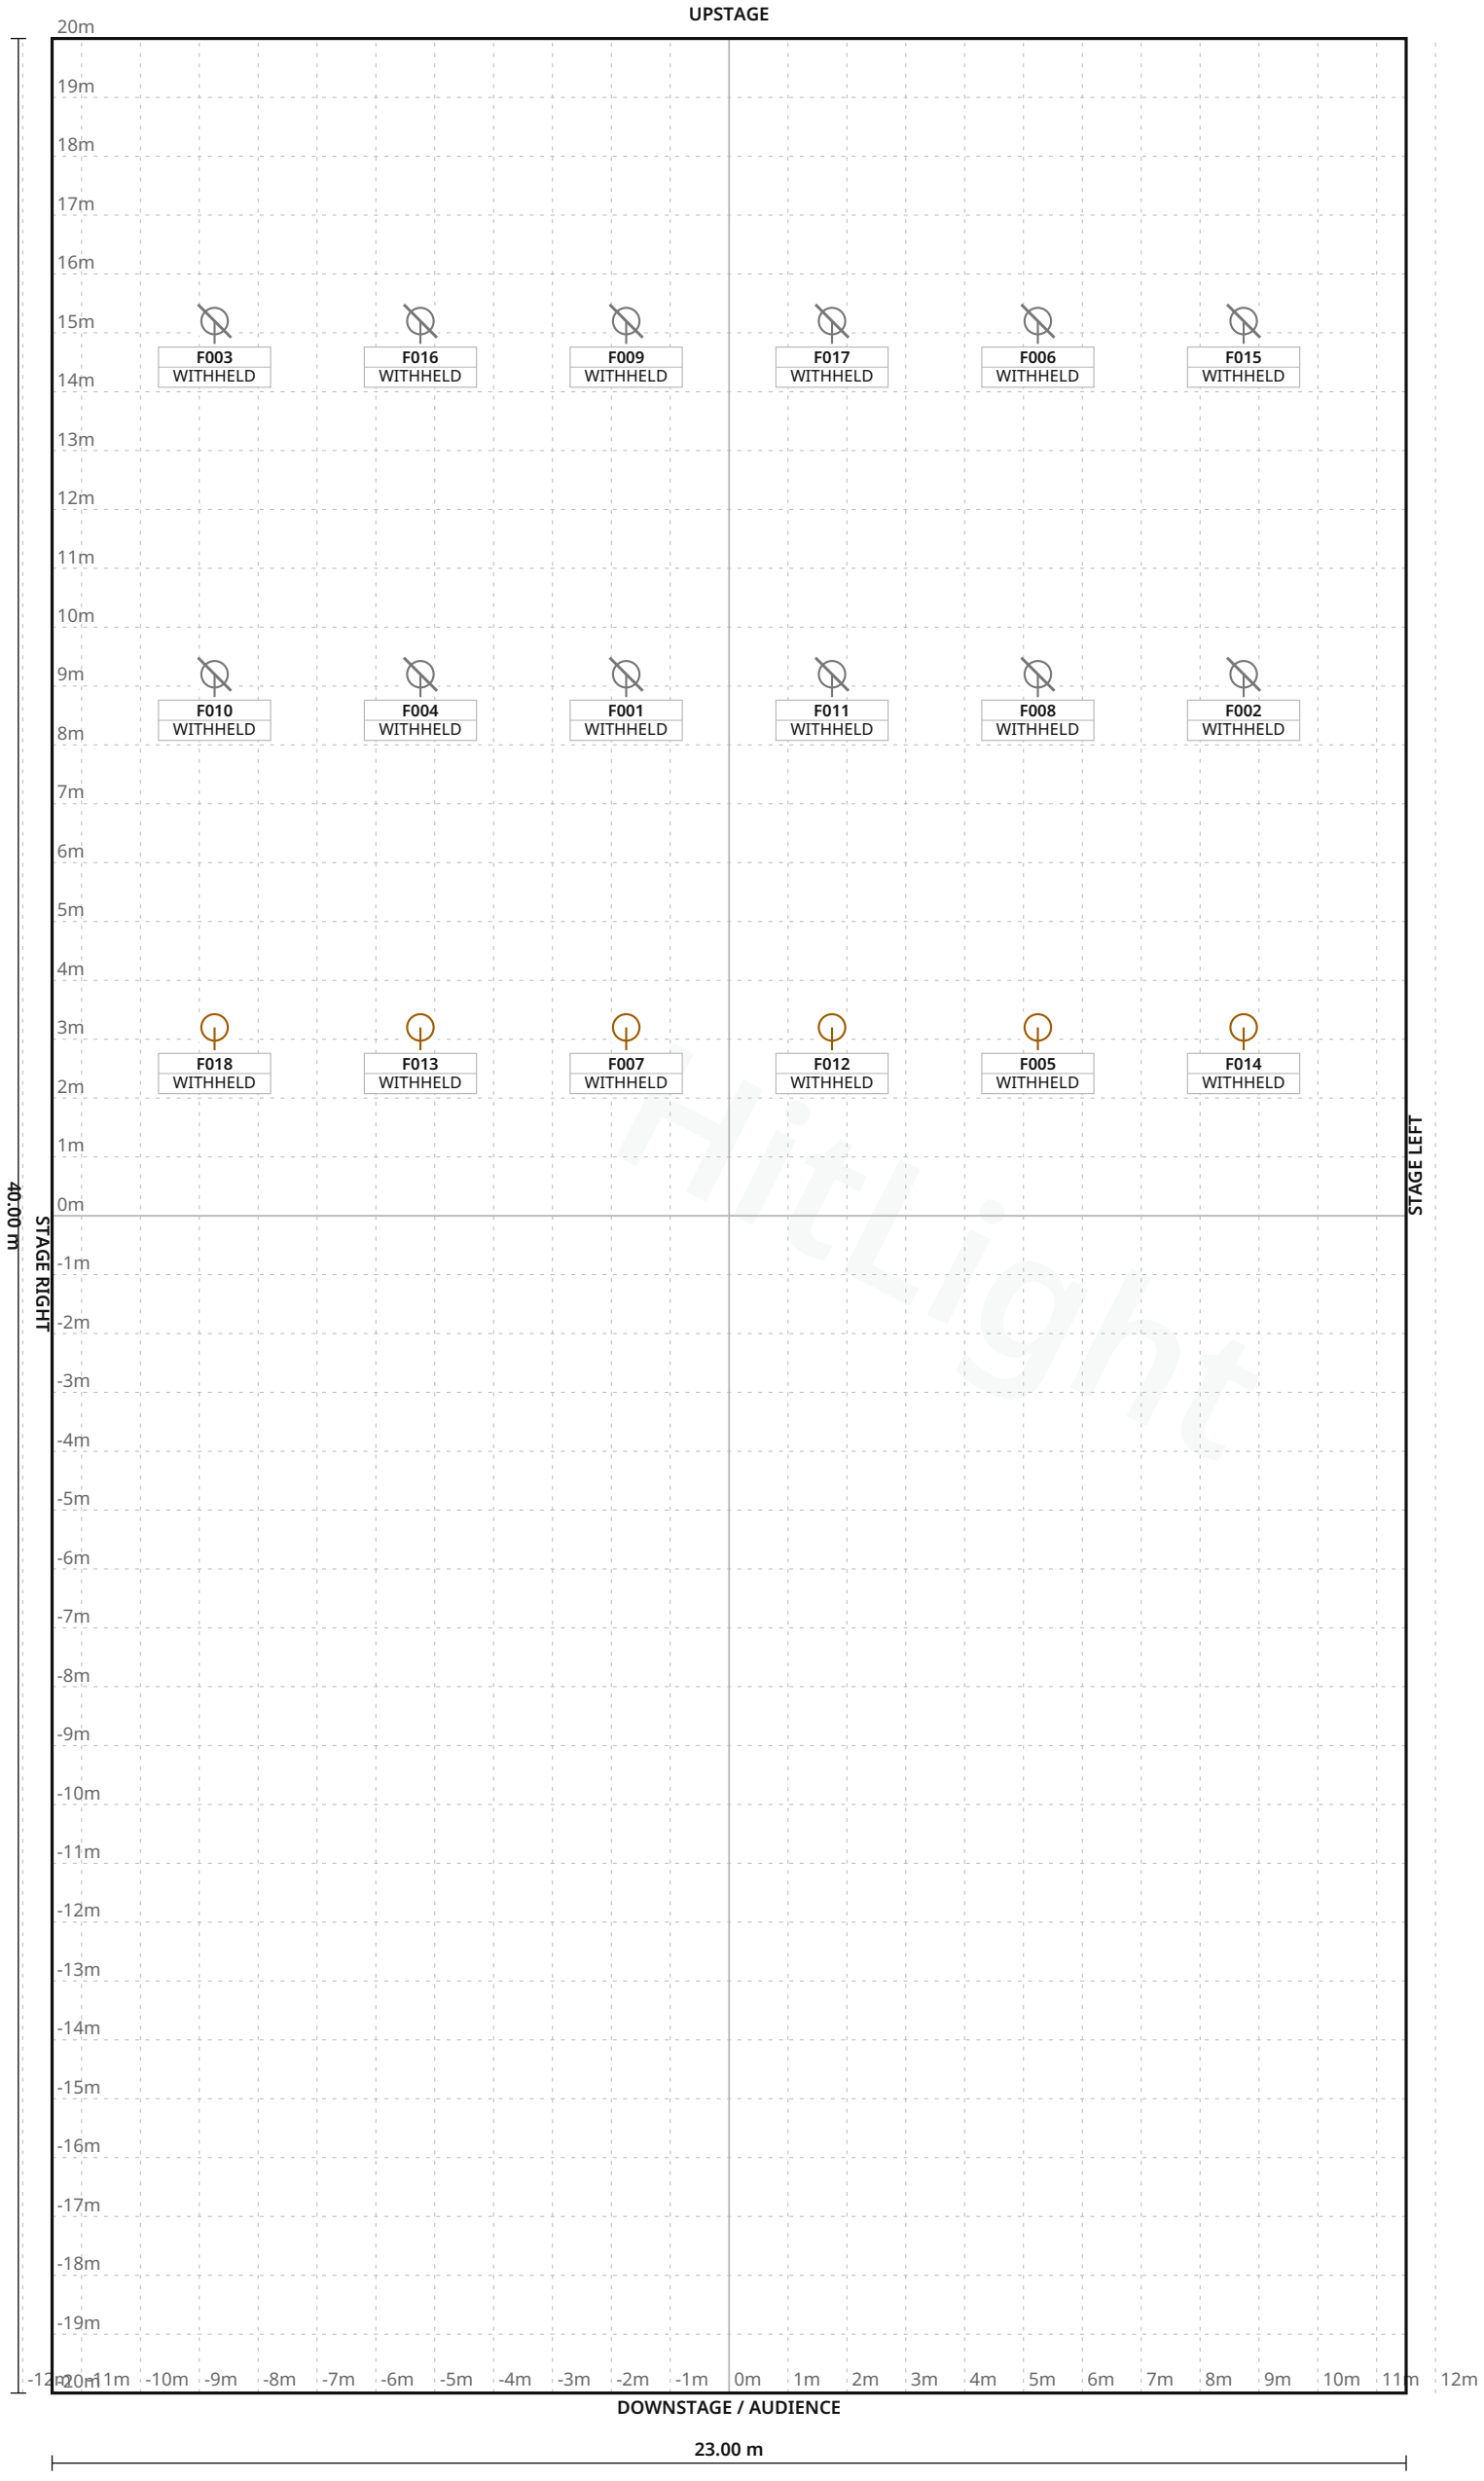

FIXTURE LEGEND

- **ColorSource Par**
  PAR Light · 12×
- **ETCColorSourcePA**
  Rnel
  PAR Light · 6×

Stage 23.00 m W × 40.00 m D · Grid 1 m

Stadthalle Balingen · Documented rig · room assignment unverified

LIGHT PLOT · PLAN · Documented rig · room assignment unverified

HitLight · Stadthalle Balingen

Hirschbergstraße 38, 72336, Balingen, Germany

DWG HL · SCALE 1:125 · metric · PRINT AT 100%

Drawn HitLight

Generated from the saved show

SOURCE 57ff561be85a

SYMBOL LEGEND

2 TYPES · 18 FIXTURES · COLOUR BY TYPE



ETC ColorSource Par

PAR Light · Unverified · TBC ch · category symbol

12 physical · 12 plotted

12 disabled · 0 unplaced



Unverified source fixture ETCColorSourcePARnel

PAR Light · Unverified · TBC ch · category symbol

6 physical · 6 plotted

0 disabled · 0 unplaced

HitLight

Stadthalle Balingen · Documented rig · room assignment unverified

SYMBOL LEGEND · Documented rig · room assignment unverified

HitLight · Stadthalle Balingen

Hirschbergstraße 38, 72336, Balingen, Germany

DWG HL · METRIC

Drawn HitLight

Generated from the saved show

SOURCE 57ff561be85a

GENERAL NOTES

1. Source-based lighting plan. Confirm the current rig with the venue.
2. PARTIAL: included fixtures are not a full physical-unit census.
3. DMX PATCH WITHHELD: provisional or unchecked addresses are not published.
4. The reconstruction retains its documented coverage and geometry assumptions; confirm the current setup with the venue.
5. Source-based reconstruction. Confirm the current installation and equipment availability with the venue.

HitLight

FIXTURE SCHEDULE

Fixture	Manufacturer / model	Position / mount	Mode / output
VISUAL PLANNING · DMX PATCH WITHHELD			
F001	ETC / ColorSource Par	PLOTTED	Unverified · Output excluded
F002	ETC / ColorSource Par	PLOTTED	Unverified · Output excluded
F003	ETC / ColorSource Par	PLOTTED	Unverified · Output excluded
F004	ETC / ColorSource Par	PLOTTED	Unverified · Output excluded
F005	Unverified source fixture / ETCColorSourcePARnel	PLOTTED	Unverified · Output excluded
F006	ETC / ColorSource Par	PLOTTED	Unverified · Output excluded
F007	Unverified source fixture / ETCColorSourcePARnel	PLOTTED	Unverified · Output excluded
F008	ETC / ColorSource Par	PLOTTED	Unverified · Output excluded
F009	ETC / ColorSource Par	PLOTTED	Unverified · Output excluded
F010	ETC / ColorSource Par	PLOTTED	Unverified · Output excluded
F011	ETC / ColorSource Par	PLOTTED	Unverified · Output excluded
F012	Unverified source fixture / ETCColorSourcePARnel	PLOTTED	Unverified · Output excluded
F013	Unverified source fixture / ETCColorSourcePARnel	PLOTTED	Unverified · Output excluded
F014	Unverified source fixture / ETCColorSourcePARnel	PLOTTED	Unverified · Output excluded
F015	ETC / ColorSource Par	PLOTTED	Unverified · Output excluded
F016	ETC / ColorSource Par	PLOTTED	Unverified · Output excluded
F017	ETC / ColorSource Par	PLOTTED	Unverified · Output excluded
F018	Unverified source fixture / ETCColorSourcePARnel	PLOTTED	Unverified · Output excluded

Planning reference only. Confirm installed modes and patch with the venue.

Stadthalle Balingen · Documented rig · room assignment unverified

FIXTURE SCHEDULE · Documented rig · room assignment unverified

HitLight · Stadthalle Balingen

Hirschbergstraße 38, 72336, Balingen, Germany

DWG HL · METRIC

Drawn HitLight

Generated from the saved show

SOURCE 57ff561be85a

VALIDATION APPENDIX

WARNING · PATCH_WITHHELD

DMX patch facts are withheld pending source verification. This planning document cannot be used for hardware output.

Objects: — · Remediation: review the source facts and regenerate.

ERROR · STAGE_DIMENSIONS_UNCONFIRMED

Confirm the stage dimensions before producing a final technical document.

Objects: Documented rig · room assignment unverified · Remediation: review the source facts and regenerate.

WARNING · MODE_UNVERIFIED

DMX modes are unverified; output remains excluded.

Objects: F001–F018 · Remediation: review the source facts and regenerate.

WARNING · FIXTURE_DISABLED

Fixtures are disabled for this visual planning reconstruction.

Objects: F001–F004, F006, F008–F011, F015–F017 · Remediation: review the source facts and regenerate.

WARNING · TITLE_METADATA_INCOMPLETE

Some professional title-block metadata is missing; the document will show an em dash.

Objects: e237137f1c18b553c561d7cb · Remediation: review the source facts and regenerate.

HitLight

VENUE & DRAWING SOURCES

Stadthalle Balingen

Documented rig · room assignment unverified · Unverified source documents

Hirschbergstraße 38, 72336, Balingen, DE

https://www.stadthalle-balingen.de/

Sources checked 2026-10-19

Symbols: HitLight-owned category artwork. No manufacturer model geometry or original source pages included.

Source-based reconstruction. Confirm the current installation and equipment availability with the venue.

Scale, fixture positions, mounting heights and aiming may include estimates; this is not a rigging specification.

Provisional fixture matches are labelled as placeholders. The recorded subset is not a complete physical inventory.

DMX addresses are withheld from public plans until their exact source patch is reconciled.

Partial source-based planning reconstruction; the current installation and complete fixture census are unverified.

Source-matched catalogue bodies are shown where available. Unresolved source identities remain labelled visual markers. Installed modes and DMX patch require verification; visual-only fixtures remain excluded from output.

The reconstruction retains its documented coverage and geometry assumptions; confirm the current setup with the venue.

Source-based reconstruction. Confirm the current installation and equipment availability with the venue.

Scale, fixture positions, mounting heights and aiming may include estimates; this is not a rigging specification.

Provisional fixture matches are labelled as placeholders. The recorded subset is not a complete physical inventory.

DMX addresses are withheld from public plans until their exact source patch is reconciled.

Partial source-based planning reconstruction; the current installation and complete fixture census are unverified.

Source-matched catalogue bodies are shown where available. Unresolved source identities remain labelled visual markers. Installed modes and DMX patch require verification; visual-only fixtures remain excluded from output.

Output remains excluded for visual-only fixtures. Catalogue identity does not verify installed modes, addresses or the current installation.

Official venue information: https://www.stadthalle-balingen.de/ · checked 2026-10-19

Technische%20Einrichtungen%20Gro%C3%9Fer%20Saal%20Stand%2011.03.2026.pdf: https://www.stadthalle-balingen.de/site/Balingen-Stadthalle/get/documents_E1100513971/balingen/Balingen_Stadthalle_Objekte/Veranstalter/Downloads/Technik/Technische%20Einrichtungen%20Gro%C3%9Fer%20Saal%20Stand%2011.03.2026.pdf · checked 2026-10-19

B%C3%BChnenplan%20V3%20Zugstangen%20DIN%20A4.pdf: https://www.stadthalle-balingen.de/site/Balingen-Stadthalle/get/documents_E-662434387/balingen/Balingen_Stadthalle_Objekte/Veranstalter/Downloads/Technik/B%C3%BChnenplan%20V3%20Zugstangen%20DIN%20A4.pdf · checked 2026-10-19

Venue technical reference:

HitLight

VENUE & DRAWING SOURCES

https://www.stadthalle-balingen.de/site/Balingen-Stadthalle/get/documents_E1908722028/balingen/Balingen_Stadthalle_Objekte/Veranstalter/Downloads/Technik/Technische%20Einrichtung%20Kleiner%20Saal%20Stand%2011.03.2026.pdf · checked 2026-10-19

Venue technical reference:
https://www.stadthalle-balingen.de/site/Balingen-Stadthalle/get/documents_E1776073794/balingen/Balingen_Stadthalle_Objekte/Veranstalter/Downloads/Technik/B%C3%BChnenplan%20V1%20Ma%C3%9Fe%20DIN%20A4.pdf · checked 2026-10-19

Venue technical reference:
https://www.stadthalle-balingen.de/site/Balingen-Stadthalle/get/documents_E998877763/balingen/Balingen_Stadthalle_Objekte/Veranstalter/Downloads/Technik/V1%20Sprechtheater%20Induktionsschleife.pdf · checked 2026-10-19

Public venue page: https://www.hitlight.app/venues/germany/stadthalle-balingen-e237137f

HitLight