
UPSTAGE

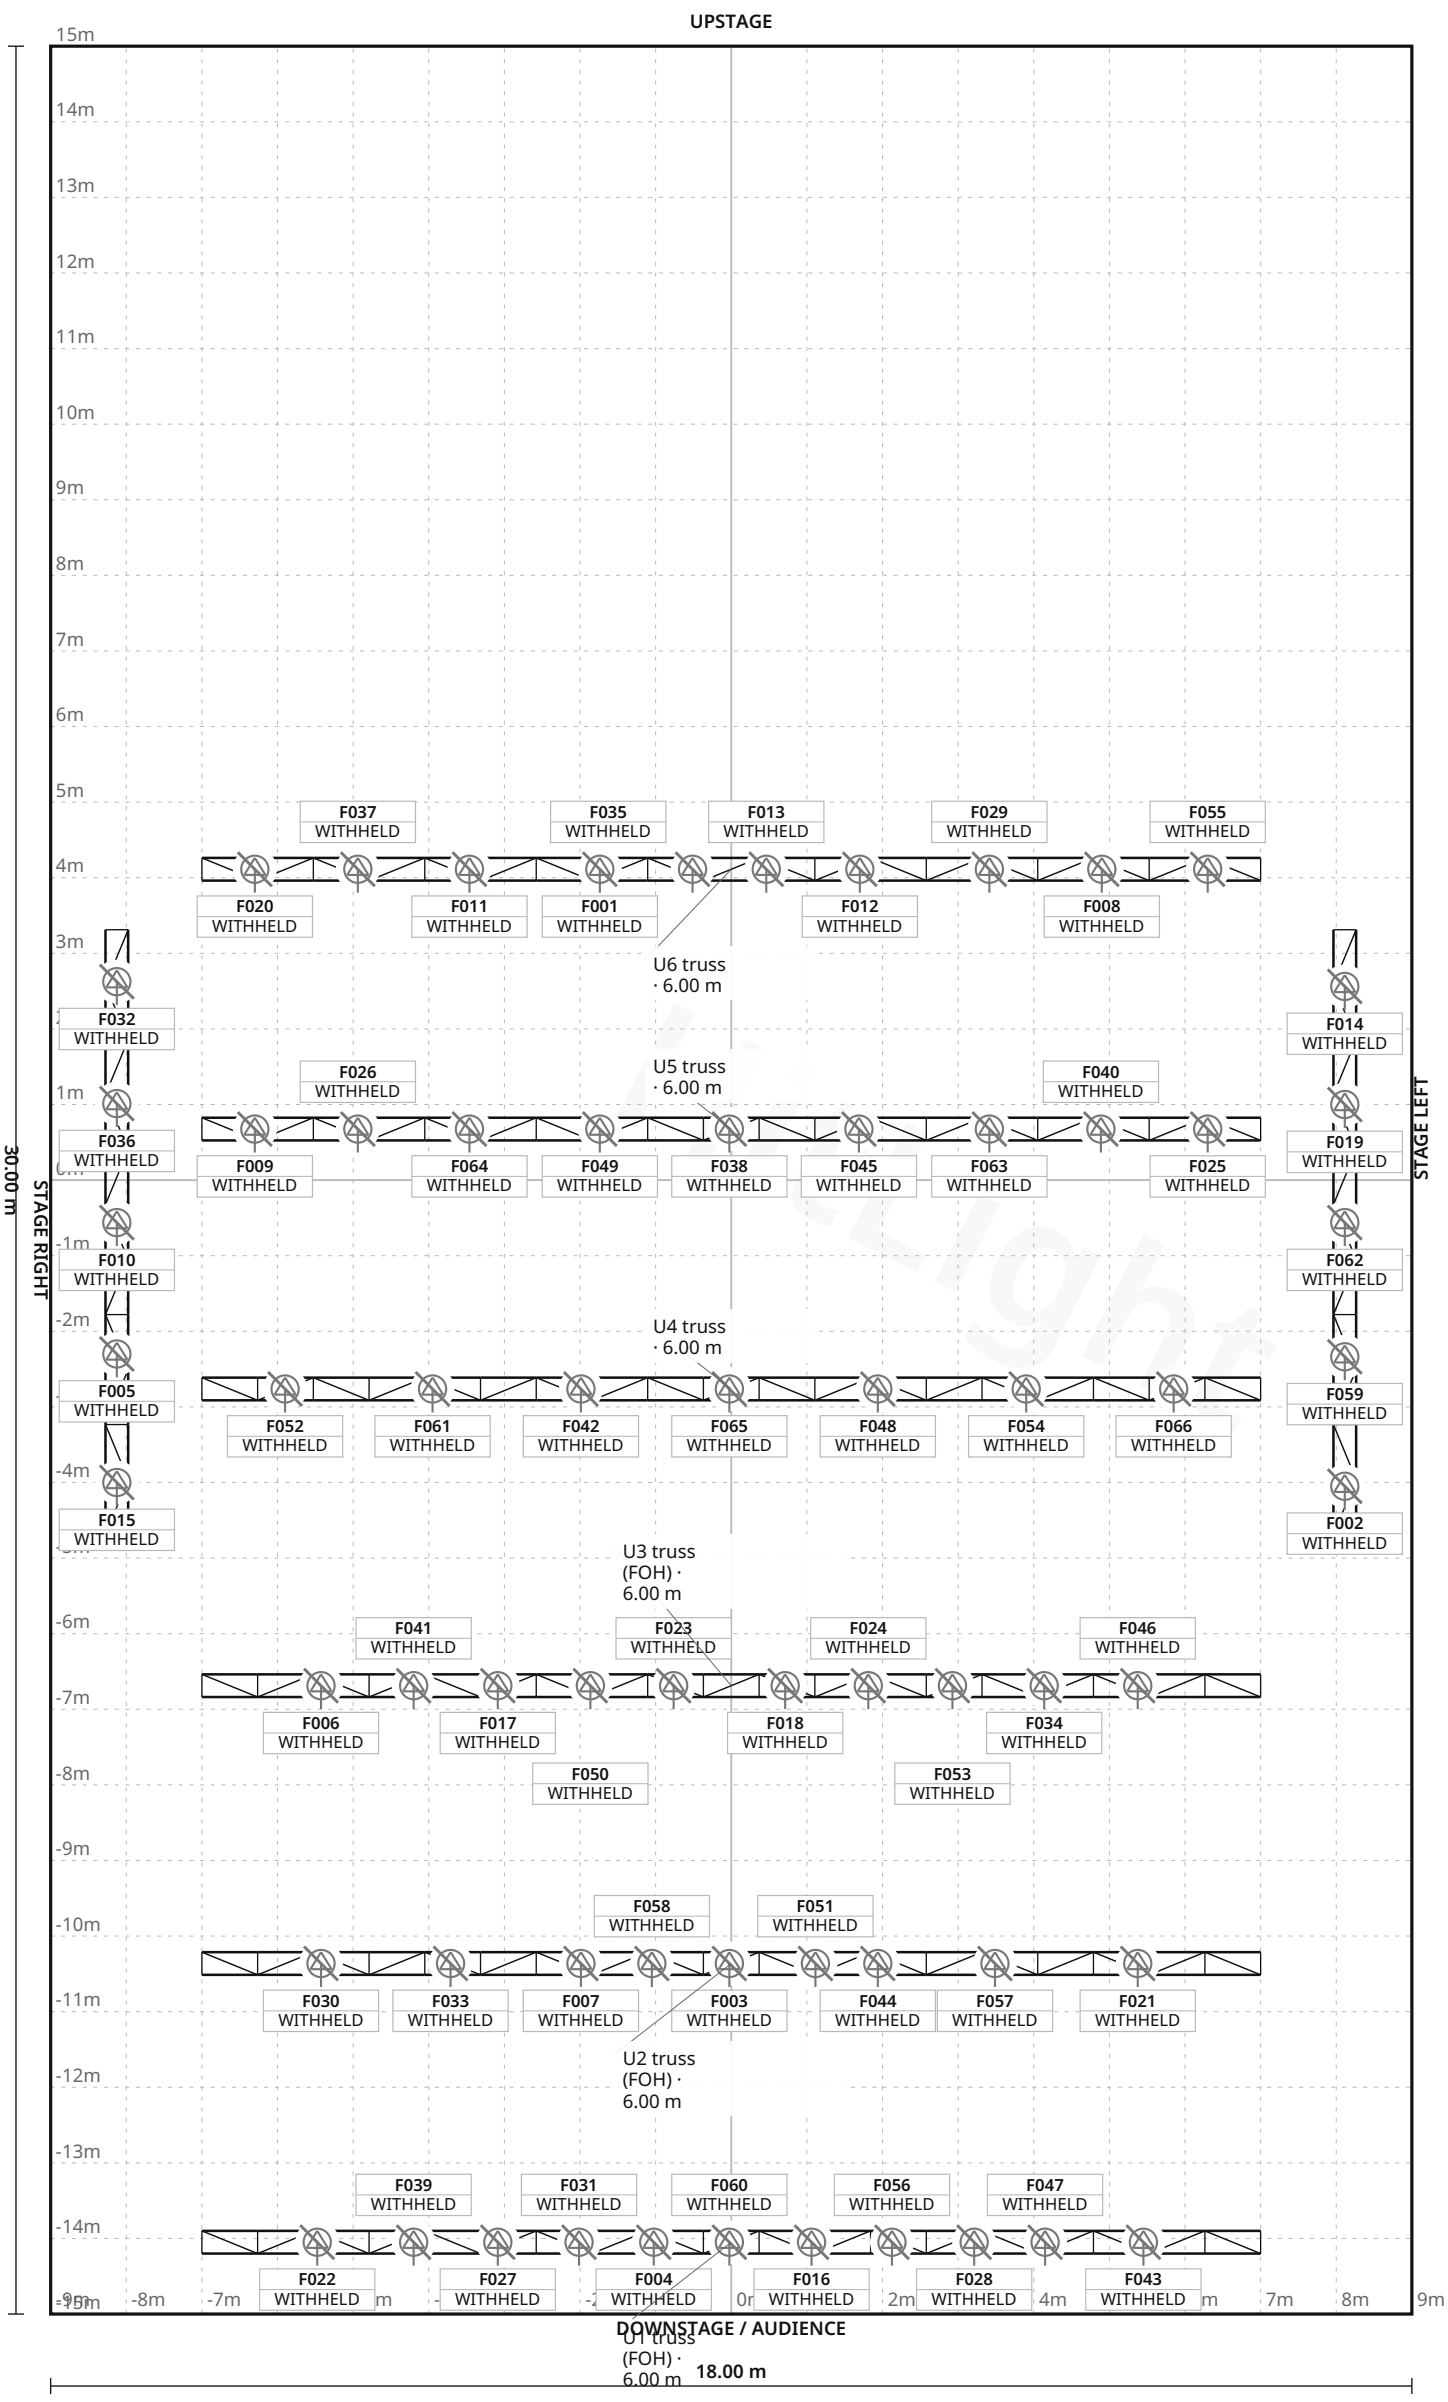


**FIXTURE LEGEND**

- **Robin T1 Fresnel** — Profile Spot · 8×
- **Robin T1 Profile** — Profile Spot · 6×
- **Robe DL4 Profile** — Profile Spot · 29×
- **Robe DL4 Wash** — Profile Spot · 23×

Stage 18.00 m W × 30.00 m D · Grid 1 m

HitLight TECHNICAL LIGHTING REV 897c6de95073 · 1/10

# Eesti Noorsooteater · Ferdinandi saal

**LIGHT PLOT · PLAN · Ferdinandi saal**

HitLight · Eesti Noorsooteater

Tallinn, Estonia

**DWG HL · SCALE 1:100 · metric · PRINT AT 100%**

Drawn HitLight

Generated from the saved show

SOURCE 0c744ec1eeb3

# SYMBOL LEGEND

4 TYPES · 66 FIXTURES · COLOUR BY TYPE

| | | |
|---|---|---|
| **Robe Lighting Robin T1 Fresnel**<br>Profile Spot · Unverified · TBC ch · category symbol | **8 physical · 8 plotted**<br>8 disabled · 0 unplaced |
| **Robe Lighting Robin T1 Profile**<br>Profile Spot · Unverified · TBC ch · category symbol | **6 physical · 6 plotted**<br>6 disabled · 0 unplaced |
| **Unverified source fixture Robe DL4 Profile**<br>Profile Spot · Unverified · TBC ch · category symbol | **29 physical · 29 plotted**<br>29 disabled · 0 unplaced |
| **Unverified source fixture Robe DL4 Wash**<br>Profile Spot · Unverified · TBC ch · category symbol | **23 physical · 23 plotted**<br>23 disabled · 0 unplaced |

HitLight



## Eesti Noorsooteater · Ferdinandi saal

SYMBOL LEGEND · Ferdinandi saal

HitLight · Eesti Noorsooteater

Tallinn, Estonia

DWG HL · METRIC

Drawn HitLight

Generated from the saved show

SOURCE 0c744ec1eeb3

# GENERAL NOTES

1. Source-based lighting plan. Confirm the current rig with the venue.
2. PARTIAL: included fixtures are not a full physical-unit census.
3. DMX PATCH WITHHELD: provisional or unchecked addresses are not published.
4. Approximate planning view; not official venue paperwork or output-ready. Original HitLight symbols only; no source pages, OEM meshes, photos or logos. Original files remain private; modes and patch unverified.

HitLight

# STAGE ELEMENTS

| NAME | TYPE | POSITION | TRIM / SIZE |
|---|---|---|---|
| U1 truss (FOH) | trussStraight | X 0.00 m · Z 14.05 m | 6.00 m · 14.00 m W × 0.30 m D |
| U2 truss (FOH) | trussStraight | X 0.00 m · Z 10.36 m | 6.00 m · 14.00 m W × 0.30 m D |
| U3 truss (FOH) | trussStraight | X 0.00 m · Z 6.69 m | 6.00 m · 14.00 m W × 0.30 m D |
| U5 truss | trussStraight | X 0.00 m · Z -0.68 m | 6.00 m · 14.00 m W × 0.30 m D |
| SR side truss | trussStraight | X 8.11 m · Z 0.69 m | 6.00 m · 8.00 m W × 0.30 m D |
| U6 truss | trussStraight | X 0.00 m · Z -4.11 m | 6.00 m · 14.00 m W × 0.30 m D |
| U4 truss | trussStraight | X 0.00 m · Z 2.76 m | 6.00 m · 14.00 m W × 0.30 m D |
| SL side truss | trussStraight | X -8.13 m · Z 0.69 m | 6.00 m · 8.00 m W × 0.30 m D |



**Eesti Noorsooteater · Ferdinandi saal**

STAGE ELEMENTS · Ferdinandi saal

HitLight · Eesti Noorsooteater

Tallinn, Estonia

DWG HL · METRIC

Drawn HitLight

Generated from the saved show

SOURCE 0c744ec1eeb3

# FIXTURE SCHEDULE



| Fixture | Manufacturer / model | Position / mount | Mode / output |
|---|---|---|---|
| VISUAL PLANNING · DMX PATCH WITHHELD | | | |
| F001 | Unverified source fixture / Robe DL4 Wash | U6 truss | Unverified · Output excluded |
| F002 | Unverified source fixture / Robe DL4 Wash | SR side truss | Unverified · Output excluded |
| F003 | Robe Lighting / Robin T1 Profile | U2 truss (FOH) | Unverified · Output excluded |
| F004 | Robe Lighting / Robin T1 Fresnel | U1 truss (FOH) | Unverified · Output excluded |
| F005 | Unverified source fixture / Robe DL4 Wash | SL side truss | Unverified · Output excluded |
| F006 | Unverified source fixture / Robe DL4 Wash | U3 truss (FOH) | Unverified · Output excluded |
| F007 | Unverified source fixture / Robe DL4 Profile | U2 truss (FOH) | Unverified · Output excluded |
| F008 | Unverified source fixture / Robe DL4 Wash | U6 truss | Unverified · Output excluded |
| F009 | Unverified source fixture / Robe DL4 Profile | U5 truss | Unverified · Output excluded |
| F010 | Unverified source fixture / Robe DL4 Profile | SL side truss | Unverified · Output excluded |
| F011 | Unverified source fixture / Robe DL4 Profile | U6 truss | Unverified · Output excluded |
| F012 | Unverified source fixture / Robe DL4 Wash | U6 truss | Unverified · Output excluded |
| F013 | Unverified source fixture / Robe DL4 Wash | U6 truss | Unverified · Output excluded |
| F014 | Unverified source fixture / Robe DL4 Profile | SR side truss | Unverified · Output excluded |
| F015 | Unverified source fixture / Robe DL4 Profile | SL side truss | Unverified · Output excluded |
| F016 | Robe Lighting / Robin T1 Fresnel | U1 truss (FOH) | Unverified · Output excluded |
| F017 | Unverified source fixture / Robe DL4 Profile | U3 truss (FOH) | Unverified · Output excluded |
| F018 | Unverified source fixture / Robe DL4 Wash | U3 truss (FOH) | Unverified · Output excluded |
| F019 | Unverified source fixture / Robe DL4 Wash | SR side truss | Unverified · Output excluded |
| F020 | Unverified source fixture / Robe DL4 Profile | U6 truss | Unverified · Output excluded |

**Planning reference only. Confirm installed modes and patch with the venue.**

| Fixture | Manufacturer / model | Position / mount | Mode / output |
|---|---|---|---|
| VISUAL PLANNING · DMX PATCH WITHHELD | | | |
| F021 | Unverified source fixture / Robe DL4 Profile | U2 truss (FOH) | Unverified · Output excluded |
| F022 | Robe Lighting / Robin T1 Profile | U1 truss (FOH) | Unverified · Output excluded |
| F023 | Unverified source fixture / Robe DL4 Wash | U3 truss (FOH) | Unverified · Output excluded |
| F024 | Unverified source fixture / Robe DL4 Profile | U3 truss (FOH) | Unverified · Output excluded |
| F025 | Unverified source fixture / Robe DL4 Profile | U5 truss | Unverified · Output excluded |
| F026 | Unverified source fixture / Robe DL4 Profile | U5 truss | Unverified · Output excluded |
| F027 | Robe Lighting / Robin T1 Fresnel | U1 truss (FOH) | Unverified · Output excluded |
| F028 | Robe Lighting / Robin T1 Fresnel | U1 truss (FOH) | Unverified · Output excluded |
| F029 | Unverified source fixture / Robe DL4 Profile | U6 truss | Unverified · Output excluded |
| F030 | Unverified source fixture / Robe DL4 Profile | U2 truss (FOH) | Unverified · Output excluded |
| F031 | Robe Lighting / Robin T1 Profile | U1 truss (FOH) | Unverified · Output excluded |
| F032 | Unverified source fixture / Robe DL4 Profile | SL side truss | Unverified · Output excluded |
| F033 | Robe Lighting / Robin T1 Fresnel | U2 truss (FOH) | Unverified · Output excluded |
| F034 | Unverified source fixture / Robe DL4 Profile | U3 truss (FOH) | Unverified · Output excluded |
| F035 | Unverified source fixture / Robe DL4 Wash | U6 truss | Unverified · Output excluded |
| F036 | Unverified source fixture / Robe DL4 Wash | SL side truss | Unverified · Output excluded |
| F037 | Unverified source fixture / Robe DL4 Wash | U6 truss | Unverified · Output excluded |
| F038 | Unverified source fixture / Robe DL4 Profile | U5 truss | Unverified · Output excluded |
| F039 | Unverified source fixture / Robe DL4 Wash | U1 truss (FOH) | Unverified · Output excluded |
| F040 | Unverified source fixture / Robe DL4 Profile | U5 truss | Unverified · Output excluded |

**Planning reference only. Confirm installed modes and patch with the venue.**

# FIXTURE SCHEDULE · CONTINUED

| Fixture | Manufacturer / model | Position / mount | Mode / output |
|---|---|---|---|
| VISUAL PLANNING · DMX PATCH WITHHELD | | | |
| F041 | Unverified source fixture / Robe DL4 Profile | U3 truss (FOH) | Unverified · Output excluded |
| F042 | Unverified source fixture / Robe DL4 Profile | U4 truss | Unverified · Output excluded |
| F043 | Robe Lighting / Robin T1 Profile | U1 truss (FOH) | Unverified · Output excluded |
| F044 | Unverified source fixture / Robe DL4 Profile | U2 truss (FOH) | Unverified · Output excluded |
| F045 | Unverified source fixture / Robe DL4 Wash | U5 truss | Unverified · Output excluded |
| F046 | Unverified source fixture / Robe DL4 Wash | U3 truss (FOH) | Unverified · Output excluded |
| F047 | Unverified source fixture / Robe DL4 Wash | U1 truss (FOH) | Unverified · Output excluded |
| F048 | Unverified source fixture / Robe DL4 Profile | U4 truss | Unverified · Output excluded |
| F049 | Unverified source fixture / Robe DL4 Wash | U5 truss | Unverified · Output excluded |
| F050 | Unverified source fixture / Robe DL4 Profile | U3 truss (FOH) | Unverified · Output excluded |
| F051 | Robe Lighting / Robin T1 Fresnel | U2 truss (FOH) | Unverified · Output excluded |
| F052 | Unverified source fixture / Robe DL4 Wash | U4 truss | Unverified · Output excluded |
| F053 | Unverified source fixture / Robe DL4 Profile | U3 truss (FOH) | Unverified · Output excluded |
| F054 | Unverified source fixture / Robe DL4 Profile | U4 truss | Unverified · Output excluded |
| F055 | Unverified source fixture / Robe DL4 Profile | U6 truss | Unverified · Output excluded |
| F056 | Robe Lighting / Robin T1 Profile | U1 truss (FOH) | Unverified · Output excluded |
| F057 | Robe Lighting / Robin T1 Fresnel | U2 truss (FOH) | Unverified · Output excluded |
| F058 | Robe Lighting / Robin T1 Fresnel | U2 truss (FOH) | Unverified · Output excluded |
| F059 | Unverified source fixture / Robe DL4 Wash | SR side truss | Unverified · Output excluded |
| F060 | Robe Lighting / Robin T1 Profile | U1 truss (FOH) | Unverified · Output excluded |

**Planning reference only. Confirm installed modes and patch with the venue.**

# FIXTURE SCHEDULE · CONTINUED



| Fixture | Manufacturer / model | Position / mount | Mode / output |
|---|---|---|---|
| VISUAL PLANNING · DMX PATCH WITHHELD | | | |
| F061 | Unverified source fixture / Robe DL4 Profile | U4 truss | Unverified · Output excluded |
| F062 | Unverified source fixture / Robe DL4 Profile | SR side truss | Unverified · Output excluded |
| F063 | Unverified source fixture / Robe DL4 Wash | U5 truss | Unverified · Output excluded |
| F064 | Unverified source fixture / Robe DL4 Wash | U5 truss | Unverified · Output excluded |
| F065 | Unverified source fixture / Robe DL4 Profile | U4 truss | Unverified · Output excluded |
| F066 | Unverified source fixture / Robe DL4 Wash | U4 truss | Unverified · Output excluded |

**Planning reference only. Confirm installed modes and patch with the venue.**

HitLight

# VALIDATION APPENDIX

WARNING · PATCH_WITHHELD

DMX patch facts are withheld pending source verification. This planning document cannot be used for hardware output.

Objects: — · Remediation: review the source facts and regenerate.

WARNING · MODE_UNVERIFIED

DMX modes are unverified; output remains excluded.

Objects: F001–F066 · Remediation: review the source facts and regenerate.

WARNING · FIXTURE_DISABLED

Fixtures are disabled for this visual planning reconstruction.

Objects: F001–F066 · Remediation: review the source facts and regenerate.

WARNING · TITLE_METADATA_INCOMPLETE

Some professional title-block metadata is missing; the document will show an em dash.

Objects: e50457edfce8a8a9995ab7d0 · Remediation: review the source facts and regenerate.

HitLight

# VENUE & DRAWING SOURCES

Eesti Noorsooteater

Ferdinandi saal · Published house plot

Tallinn, EE

https://www.eestinoorsooteater.ee/teater/ruumide-rent/

Sources checked 2026-11-03

Generated by HitLight from the reviewed partial Eesti Noorsooteater reconstruction. Venue sources are cited as facts; their original artwork remains private.

Symbols: HitLight-owned category artwork. No manufacturer model geometry or original source pages included.

Partial reconstruction from the venue’s lighting documentation; the currently installed rig and its complete fixture census are not verified.

ESTIMATED GEOMETRY: the documents give no complete scale or trim heights, so the stage size, fixture positions in metres and hanging heights are best-guess estimates, not measurements.

52 of 66 fixtures are listed as labelled visual placeholders or substitutes under the printed model name; their exact catalogue identity or mode is not confirmed.

Modes and DMX addresses are unverified best guesses; check them with the venue before driving real fixtures.

66 source-based records display 66 approximate public catalogue housings or labelled donors and 0 visual fallbacks. 52 existing Robe references now use the current public bodies. All fixture IDs and records, names/source/donor labels, selected modes, patch/enabled state, saved layouts/mounts and room geometry are unchanged. Body/pivot/aperture data and derived hanging height change; optics, trim and source currency remain unverified.

Approximate planning view; not official venue paperwork or output-ready. Original HitLight symbols only; no source pages, OEM meshes, photos or logos. Original files remain private; modes and patch unverified.

Fixture plot original: https://www.eestinoorsooteater.ee/wp-content/uploads/2026/02/F-saal_valgus_A3.pdf · checked 2026-11-03

Fixture plot original: https://www.eestinoorsooteater.ee/wp-content/uploads/2026/02/Vaike-saal_valgus_A3.pdf · checked 2026-11-03

Published capacity 376 for Ferdinandi saal: https://www.eestinoorsooteater.ee/teater/ruumide-rent/ · checked 2026-11-03

Public venue page: https://www.hitlight.app/venues/estonia/eesti-noorsooteater-e50457ed



HitLight | hitlight.app