
UPSTAGE ↑

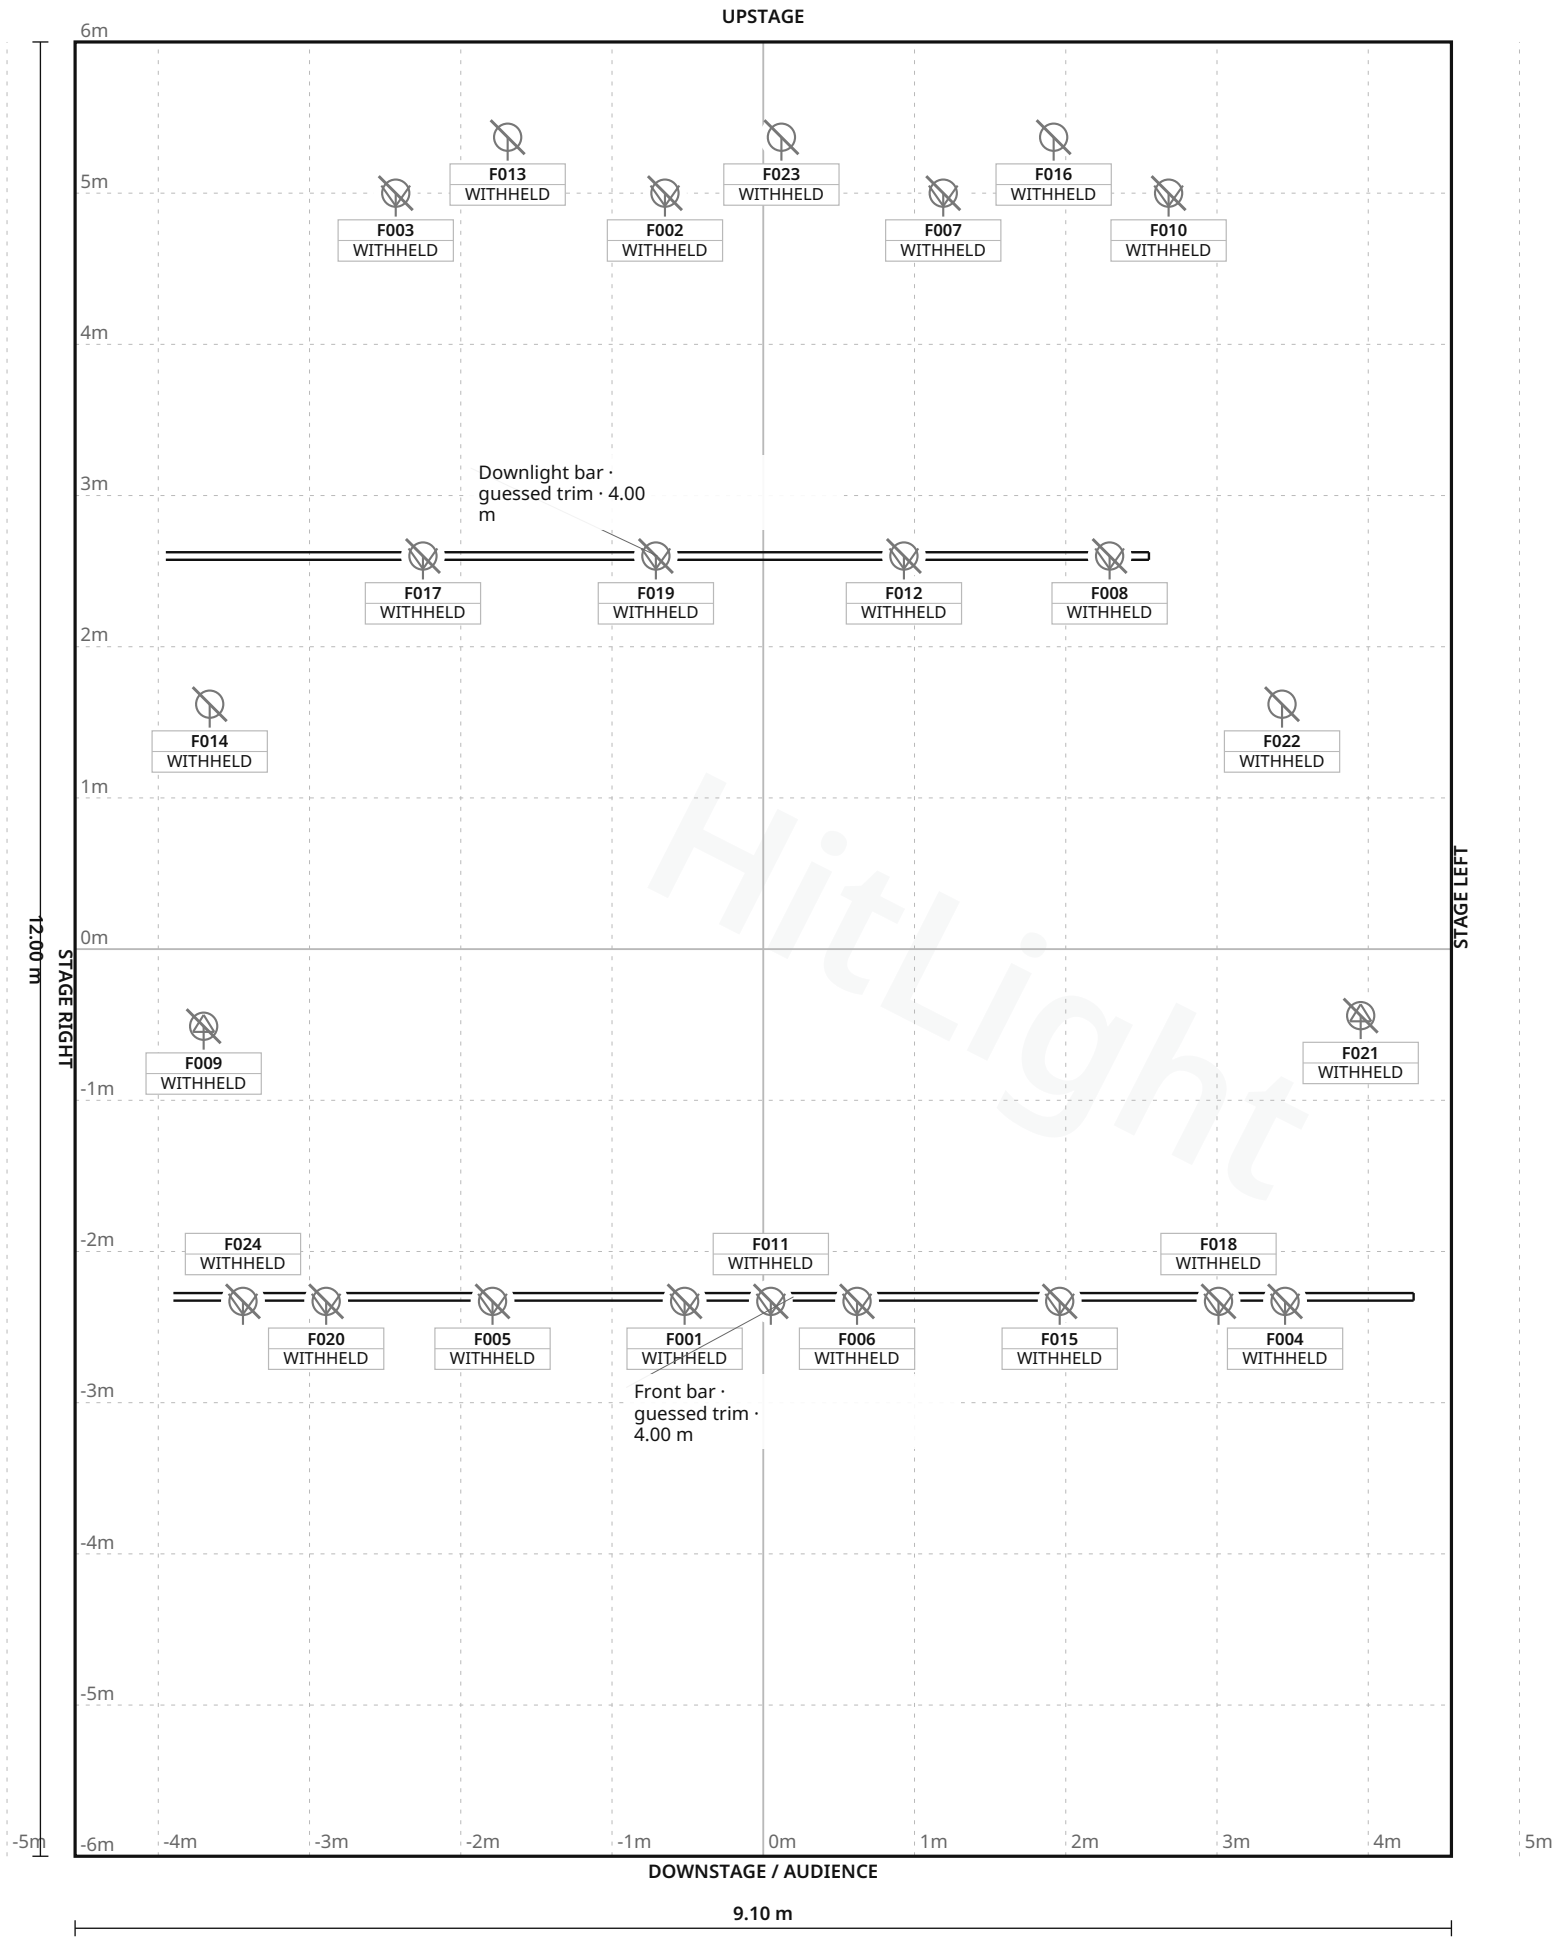

FIXTURE LEGEND

- **Conventional** colour-front light · manufacturer/model unknown — Spot Light · 6×
- **Conventional** downlight · manufacturer/model unknown — Spot Light · 4×
- **Conventional** rear light · manufacturer/model unknown — Spot Light · 4×
- **Conventional** side/front profile · manufacturer/model unknown — Profile Spot · 2×
- **Conventional** white-front light · manufacturer/model unknown — Spot Light · 3×
- **RGB LED PAR** · manufacturer/model unknown — PAR Light · 5×

Stage 9.10 m W × 12.00 m D · Grid 1 m

MJC Étoile · Salle de spectacle

LIGHT PLOT · PLAN · Salle de spectacle

HitLight · MJC Étoile

14 rue d'Amsterdam, 54500 Vandœuvre-lès-Nancy, Vandœuvre-lès-Nancy, France

DWG HL · SCALE 1:50 · metric · PRINT AT 100%

Drawn HitLight

Generated from the saved show

SOURCE 2de22c180508

SYMBOL LEGEND

6 TYPES · 24 FIXTURES · COLOUR BY TYPE



Unverified source fixture Conventional colour-front light · manufacturer/model unknown

Spot Light · Unverified · TBC ch · category symbol

6 physical · 6 plotted

6 disabled · 0 unplaced



Unverified source fixture Conventional downlight · manufacturer/model unknown

Spot Light · Unverified · TBC ch · category symbol

4 physical · 4 plotted

4 disabled · 0 unplaced



Unverified source fixture Conventional rear light · manufacturer/model unknown

Spot Light · Unverified · TBC ch · category symbol

4 physical · 4 plotted

4 disabled · 0 unplaced



Unverified source fixture Conventional side/front profile · manufacturer/model unknown

Profile Spot · Unverified · TBC ch · category symbol

2 physical · 2 plotted

2 disabled · 0 unplaced



Unverified source fixture Conventional white-front light · manufacturer/model unknown

Spot Light · Unverified · TBC ch · category symbol

3 physical · 3 plotted

3 disabled · 0 unplaced



Unverified source fixture RGB LED PAR · manufacturer/model unknown

PAR Light · Unverified · TBC ch · category symbol

5 physical · 5 plotted

5 disabled · 0 unplaced

MJC Étoile · Salle de spectacle

SYMBOL LEGEND · Salle de spectacle

HitLight · MJC Étoile

14 rue d'Amsterdam, 54500 Vandœuvre-lès-Nancy, Vandœuvre-lès-Nancy, France

DWG HL · METRIC

Drawn HitLight

Generated from the saved show

SOURCE 2de22c180508

GENERAL NOTES

1. Source-based lighting plan. Confirm the current rig with the venue.
2. PARTIAL: included fixtures are not a full physical-unit census.
3. DMX PATCH WITHHELD: provisional or unchecked addresses are not published.
4. Geometry and mounting are approximate. Display dimensions and hanging heights include labelled estimates; this is not a measured or control-ready rig.
5. Exact fixture variants, body accuracy, modes and DMX patch remain unverified. Neutral visual placeholders preserve the plotted positions pending review.

HitLight

MJC Étoile · Salle de spectacle

GENERAL NOTES · Salle de spectacle

HitLight · MJC Étoile

14 rue d'Amsterdam, 54500 Vandœuvre-lès-Nancy, Vandœuvre-lès-Nancy, France

DWG HL · METRIC

Drawn HitLight

Generated from the saved show

SOURCE 2de22c180508

STAGE ELEMENTS

NAME	TYPE	POSITION	TRIM / SIZE
Downlight bar · guessed trim	pipe	X -0.70 m · Z -2.60 m	4.00 m · 6.50 m W × 0.05 m D
Front bar · guessed trim	pipe	X 0.20 m · Z 2.30 m	4.00 m · 8.20 m W × 0.05 m D

HitLight

FIXTURE SCHEDULE

Fixture	Manufacturer / model	Position / mount	Mode / output
VISUAL PLANNING · DMX PATCH WITHHELD			
F001	Unverified source fixture / Conventional colour-front light · manufacture…	PLOTTED	Unverified · Output excluded
F002	Unverified source fixture / Conventional rear light · manufacturer/model …	PLOTTED	Unverified · Output excluded
F003	Unverified source fixture / Conventional rear light · manufacturer/model …	PLOTTED	Unverified · Output excluded
F004	Unverified source fixture / Conventional colour-front light · manufacture…	PLOTTED	Unverified · Output excluded
F005	Unverified source fixture / Conventional white-front light · manufacturer…	PLOTTED	Unverified · Output excluded
F006	Unverified source fixture / Conventional colour-front light · manufacture…	PLOTTED	Unverified · Output excluded
F007	Unverified source fixture / Conventional rear light · manufacturer/model …	PLOTTED	Unverified · Output excluded
F008	Unverified source fixture / Conventional downlight · manufacturer/model u…	PLOTTED	Unverified · Output excluded
F009	Unverified source fixture / Conventional side/front profile · manufacture…	PLOTTED	Unverified · Output excluded
F010	Unverified source fixture / Conventional rear light · manufacturer/model …	PLOTTED	Unverified · Output excluded
F011	Unverified source fixture / Conventional white-front light · manufacturer…	PLOTTED	Unverified · Output excluded
F012	Unverified source fixture / Conventional downlight · manufacturer/model u…	PLOTTED	Unverified · Output excluded
F013	Unverified source fixture / RGB LED PAR · manufacturer/model unknown	PLOTTED	Unverified · Output excluded
F014	Unverified source fixture / RGB LED PAR · manufacturer/model unknown	PLOTTED	Unverified · Output excluded
F015	Unverified source fixture / Conventional white-front light · manufacturer…	PLOTTED	Unverified · Output excluded
F016	Unverified source fixture / RGB LED PAR · manufacturer/model unknown	PLOTTED	Unverified · Output excluded
F017	Unverified source fixture / Conventional downlight · manufacturer/model u…	PLOTTED	Unverified · Output excluded
F018	Unverified source fixture / Conventional colour-front light · manufacture…	PLOTTED	Unverified · Output excluded
F019	Unverified source fixture / Conventional downlight · manufacturer/model u…	PLOTTED	Unverified · Output excluded
F020	Unverified source fixture / Conventional colour-front light · manufacture…	PLOTTED	Unverified · Output excluded

Planning reference only. Confirm installed modes and patch with the venue.

MJC Étoile · Salle de spectacle

FIXTURE SCHEDULE · Salle de spectacle

HitLight · MJC Étoile

14 rue d'Amsterdam, 54500 Vandœuvre-lès-Nancy, Vandœuvre-lès-Nancy, France

DWG HL · METRIC

Drawn HitLight

Generated from the saved show

SOURCE 2de22c180508

Fixture	Manufacturer / model	Position / mount	Mode / output
VISUAL PLANNING · DMX PATCH WITHHELD			
F021	Unverified source fixture / Conventional side/front profile · manufacture…	PLOTTED	Unverified · Output excluded
F022	Unverified source fixture / RGB LED PAR · manufacturer/model unknown	PLOTTED	Unverified · Output excluded
F023	Unverified source fixture / RGB LED PAR · manufacturer/model unknown	PLOTTED	Unverified · Output excluded
F024	Unverified source fixture / Conventional colour-front light · manufacture…	PLOTTED	Unverified · Output excluded

Planning reference only. Confirm installed modes and patch with the venue.

HitLight

VALIDATION APPENDIX

WARNING · PATCH_WITHHELD

DMX patch facts are withheld pending source verification. This planning document cannot be used for hardware output.

Objects: — · Remediation: review the source facts and regenerate.

ERROR · STAGE_DIMENSIONS_UNCONFIRMED

Confirm the stage dimensions before producing a final technical document.

Objects: Salle de spectacle · Remediation: review the source facts and regenerate.

WARNING · MODE_UNVERIFIED

DMX modes are unverified; output remains excluded.

Objects: F001–F024 · Remediation: review the source facts and regenerate.

WARNING · FIXTURE_DISABLED

Fixtures are disabled for this visual planning reconstruction.

Objects: F001–F024 · Remediation: review the source facts and regenerate.

WARNING · TITLE_METADATA_INCOMPLETE

Some professional title-block metadata is missing; the document will show an em dash.

Objects: e698e832cd71621f8789b589 · Remediation: review the source facts and regenerate.

HitLight

VENUE & DRAWING SOURCES

MJC Étoile

Salle de spectacle · Published house plot

14 rue d’Amsterdam, 54500 Vandœuvre-lès-Nancy, Vandœuvre-lès-Nancy, FR

https://mjc-etoile.com/index.php/mjc/studio-d-enregistrement

Sources checked 2026-11-03

Generated by HitLight from the saved published venue rig. Source attribution and reconstruction limitations are retained below.

Symbols: HitLight-owned category artwork. No manufacturer model geometry or original source pages included.

Fixture classes/models and modes include clearly labelled visual estimates. Generic bodies represent unknown source products; manufacturer identity, wattage and optics are not asserted by those selections.

Stage dimensions, hanging heights, mounts and focus are approximate; the patch remains unverified. This is a partial visual reconstruction, not a control-ready installation.

Original source dates do not establish current physical presence or a complete venue census.

Exact available catalogue display bodies are restored through verified immutable references. Fixture identities, installed modes, patch and output verification are unchanged; original source qualifications remain authoritative.

Geometry and mounting are approximate. Display dimensions and hanging heights include labelled estimates; this is not a measured or control-ready rig.

Exact fixture variants, body accuracy, modes and DMX patch remain unverified. Neutral visual placeholders preserve the plotted positions pending review.

The dated source does not establish the current installed rig or a complete fixture census.

Generated from the saved published HitLight layout; fixture positions and room geometry are unchanged. Not an official venue drawing.

Fixture classes/models and modes include clearly labelled visual estimates. Generic bodies represent unknown source products; manufacturer identity, wattage and optics are not asserted by those selections.

Stage dimensions, hanging heights, mounts and focus are approximate; the patch remains unverified. This is a partial visual reconstruction, not a control-ready installation.

Original source dates do not establish current physical presence or a complete venue census.

Exact available catalogue display bodies are restored through verified immutable references. Fixture identities, installed modes, patch and output verification are unchanged; original source qualifications remain authoritative.

Output remains excluded for visual-only fixtures. Catalogue identity does not verify installed modes, addresses or the current installation.

MJC Étoile — Salle de spectacle · lighting plot:
https://mjc-etoile.com/index.php/mjc/studio-d-enregistrement · checked 2026-11-03

Public venue page: https://www.hitlight.app/venues/france/mjc-etoile-e698e832

HitLight | hitlight.app