
UPSTAGE

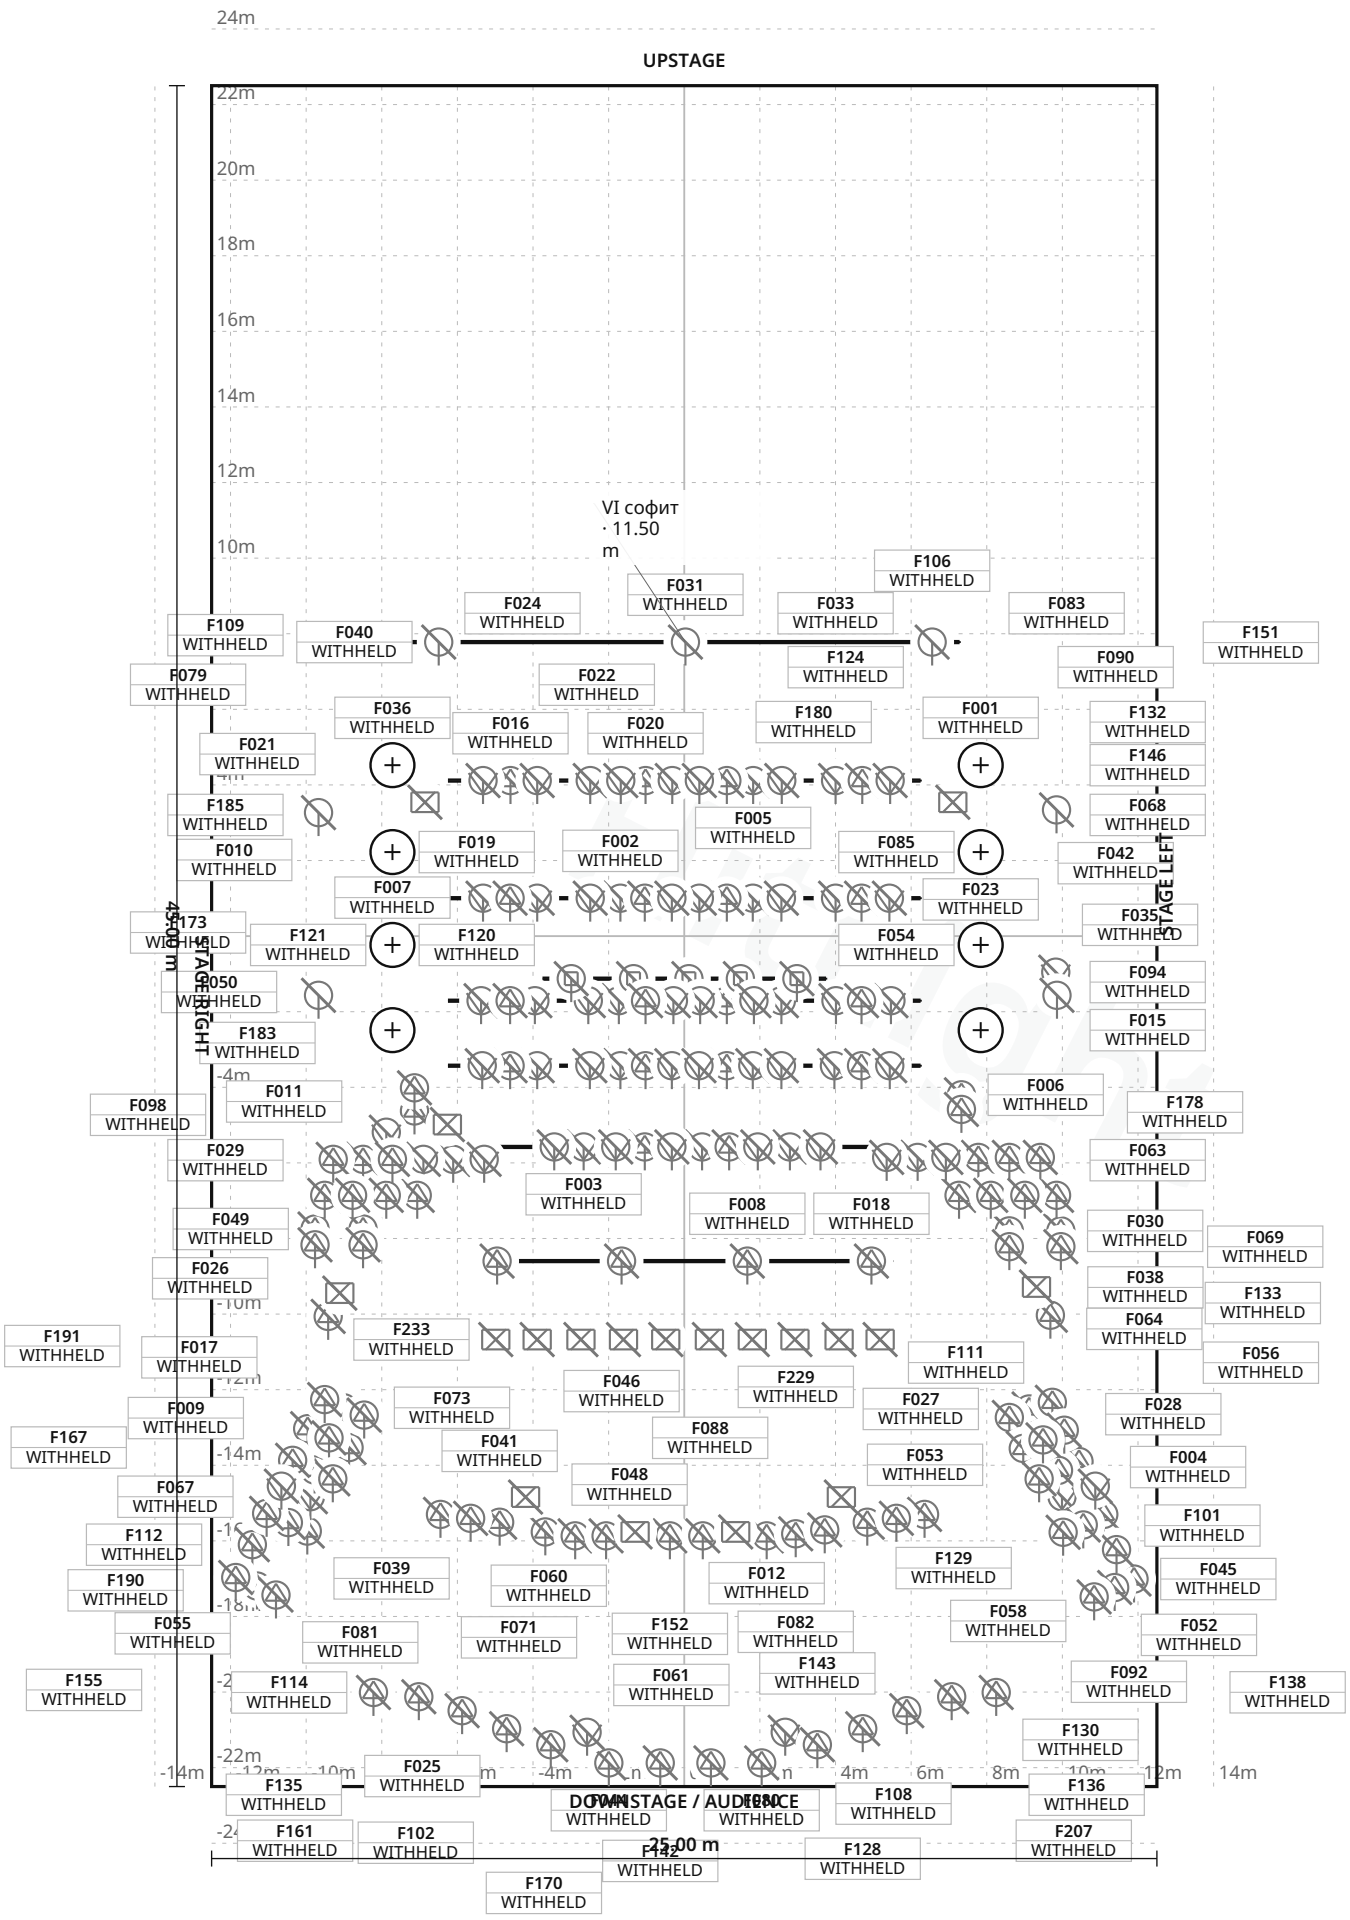

FIXTURE LEGEND

- **K-EYE K20 HCR** — Moving Head · 5×
- **Source Four** PARNel — Spot Light · 4×
- **MAC 700 Wash** — Profile Spot · 8×
- **MAC 2000** Performance II — Profile Spot · 4×
- **MAC 700 Profile** — Profile Spot · 12×
- **Clay Paky Stage** Scan — Other · 2×
- **DIALighting LED** Bar 15 4-in-1 — Other · 10×
- **DTS PAR64 mfl** 1000W — PAR Light · 15×
- **Jem Hazer Pro** — Other · 2×
- **Led Flood 250W** — Other · 1×
- **Martin Mac 2000** Wash XB — Other · 4×
- **Selecon Arena PC** 2500W — Spot Light · 62×
- **Selecon Pacific** zoom 7.5-19 1200W — Profile Spot · 14×
- **Selecon Pacific** zoom 12-28 1000W — Profile Spot · 82×
- **Selecon Pacific** zoom 14-35 1000W — Profile Spot · 12×
- **Selecon Pacific** zoom 23-50 1000W — Spot Light · 6×
- **Selecon Rama PC** 175 1200W — Spot Light · 4×

Stage 25.00 m W × 45.00 m D · Grid 1 m

140 fixture labels omitted in this view due to crowding · see DMX patch

Саратовский академический театр юного зрителя им. Ю.П. Киселева · Большая сцена — Новое здание

LIGHT PLOT · PLAN · Большая сцена — Новое здание

HitLight · Саратовский академический театр юного зрителя им. Ю.П. Киселева

площадь имени Ю. П. Киселёва, 1, Саратов, Russia

DWG HL · SCALE 1:200 · metric · PRINT AT 100%

Drawn HitLight

Generated from the saved show

SOURCE 2e11e7d1a8ea

SYMBOL LEGEND

17 TYPES · 247 FIXTURES · COLOUR BY TYPE



Clay Paky K-EYE K20 HCR

Moving Head · Unverified · TBC ch · category symbol

5 physical · 5 plotted

5 disabled · 0 unplaced



ETC Source Four PARNel

Spot Light · Unverified · TBC ch · category symbol

4 physical · 4 plotted

4 disabled · 0 unplaced



Martin MAC 700 Wash

Profile Spot · Unverified · TBC ch · category symbol

8 physical · 8 plotted

8 disabled · 0 unplaced



Martin MAC 2000 Performance II

Profile Spot · Unverified · TBC ch · category symbol

4 physical · 4 plotted

4 disabled · 0 unplaced



Martin Professional MAC 700 Profile

Profile Spot · Unverified · TBC ch · category symbol

12 physical · 12 plotted

12 disabled · 0 unplaced



Unverified source fixture Clay Paky Stage Scan

Other · Unverified · TBC ch · category symbol

2 physical · 2 plotted

2 disabled · 0 unplaced



Unverified source fixture DIALighting LED Bar 15 4-in-1

Other · Unverified · TBC ch · category symbol

10 physical · 10 plotted

10 disabled · 0 unplaced



Unverified source fixture DTS PAR64 mfl 1000W

PAR Light · Unverified · TBC ch · category symbol

15 physical · 15 plotted

15 disabled · 0 unplaced

SYMBOL LEGEND · CONTINUED



Unverified source fixture Jem Hazer Pro

Other · Unverified · TBC ch · category symbol

2 physical · 2 plotted

2 disabled · 0 unplaced



Unverified source fixture Led Flood 250W

Other · Unverified · TBC ch · category symbol

1 physical · 1 plotted

1 disabled · 0 unplaced



Unverified source fixture Martin Mac 2000 Wash XB

Other · Unverified · TBC ch · category symbol

4 physical · 4 plotted

4 disabled · 0 unplaced



Unverified source fixture Selecon Arena PC 2500W

Spot Light · Unverified · TBC ch · category symbol

62 physical · 62 plotted

62 disabled · 0 unplaced



Unverified source fixture Selecon Pacific zoom 7.5-19 1200W

Profile Spot · Unverified · TBC ch · category symbol

14 physical · 14 plotted

14 disabled · 0 unplaced



Unverified source fixture Selecon Pacific zoom 12-28 1000W

Profile Spot · Unverified · TBC ch · category symbol

82 physical · 82 plotted

82 disabled · 0 unplaced



Unverified source fixture Selecon Pacific zoom 14-35 1000W

Profile Spot · Unverified · TBC ch · category symbol

12 physical · 12 plotted

12 disabled · 0 unplaced



Unverified source fixture Selecon Pacific zoom 23-50 1000W

Spot Light · Unverified · TBC ch · category symbol

6 physical · 6 plotted

6 disabled · 0 unplaced

Саратовский академический театр юного зрителя им. Ю.П. Киселева · Большая сцена — Новое здание

SYMBOL LEGEND · Большая сцена — Новое здание

HitLight · Саратовский академический театр юного зрителя им. Ю.П. Киселева

площадь имени Ю. П. Киселёва, 1, Саратов, Russia

DWG HL · METRIC

Drawn HitLight

Generated from the saved show

SOURCE 2e11e7d1a8ea



Unverified source fixture Selecon Rama PC 175 1200W

Spot Light · Unverified · TBC ch · category symbol

4 physical · 4 plotted

4 disabled · 0 unplaced

HitLight

GENERAL NOTES

1. Source-based lighting plan. Confirm the current rig with the venue.
2. PARTIAL: included fixtures are not a full physical-unit census.
3. DMX PATCH WITHHELD: provisional or unchecked addresses are not published.
4. Approximate planning view; not official venue paperwork or output-ready. Original HitLight symbols only; no source pages, OEM meshes, photos or logos. Original files remain private; modes and patch unverified.

HitLight

STAGE ELEMENTS

NAME	TYPE	POSITION	TRIM / SIZE
V софит	pipe	X 0.00 m · Z -4.12 m	11.50 m · 12.50 m W × 0.05 m D
III софит	pipe	X 0.00 m · Z 1.71 m	11.50 m · 12.50 m W × 0.05 m D
Портал левый, линия у портала	pipe	X -8.29 m · Z 6.86 m	2.50 m · 3.50 m W × 0.05 m D
0 софит (auditorium)	pipe	X 0.00 m · Z 8.60 m	9.50 m · 11.00 m W × 0.05 m D
IV софит	pipe	X 0.00 m · Z -1.00 m	11.50 m · 12.50 m W × 0.05 m D
K-EYE row (upstage of III софит)	pipe	X 0.00 m · Z 1.13 m	11.50 m · 7.50 m W × 0.05 m D
II софит	pipe	X 0.00 m · Z 3.43 m	11.50 m · 12.50 m W × 0.05 m D
I софит	pipe	X 0.00 m · Z 5.58 m	11.50 m · 10.00 m W × 0.05 m D
Портальная башня левая, нижний ряд	pipe	X -7.29 m · Z 5.91 m	3.00 m · 5.00 m W × 0.05 m D
VI софит	pipe	X 0.03 m · Z -7.78 m	11.50 m · 14.50 m W × 0.05 m D
Портальная башня правая, нижний ряд	pipe	X 7.38 m · Z 5.86 m	3.00 m · 5.00 m W × 0.05 m D
Портал правый, линия у портала	pipe	X 8.56 m · Z 6.86 m	2.50 m · 3.50 m W × 0.05 m D

Саратовский академический театр юного зрителя им. Ю.П. Киселева · Большая сцена — Новое здание

STAGE ELEMENTS · Большая сцена — Новое здание

HitLight · Саратовский академический театр юного зрителя им. Ю.П. Киселева

площадь имени Ю. П. Киселёва, 1, Саратов, Russia

DWG HL · METRIC

Drawn HitLight

Generated from the saved show

SOURCE 2e11e7d1a8ea

FIXTURE SCHEDULE

247 FIXTURES · PATCH WITHHELD

Fixture	Manufacturer / model	Position / mount	Mode / output
VISUAL PLANNING · DMX PATCH WITHHELD			
F001	Unverified source fixture / Selecon Arena PC 2500W	PLOTTED	Unverified · Output excluded
F002	Unverified source fixture / Selecon Arena PC 2500W	IV софит	Unverified · Output excluded
F003	Unverified source fixture / Selecon Arena PC 2500W	I софит	Unverified · Output excluded
F004	Unverified source fixture / Selecon Pacific zoom 12-28 1000W	PLOTTED	Unverified · Output excluded
F005	Unverified source fixture / Selecon Arena PC 2500W	V софит	Unverified · Output excluded
F006	Unverified source fixture / Selecon Pacific zoom 14-35 1000W	PLOTTED	Unverified · Output excluded
F007	Unverified source fixture / DTS PAR64 mfl 1000W	PLOTTED	Unverified · Output excluded
F008	Martin / MAC 2000 Performance II	0 софит (auditorium)	Unverified · Output excluded
F009	ETC / Source Four PARNel	PLOTTED	Unverified · Output excluded
F010	Unverified source fixture / DTS PAR64 mfl 1000W	PLOTTED	Unverified · Output excluded
F011	Unverified source fixture / Selecon Arena PC 2500W	PLOTTED	Unverified · Output excluded
F012	Unverified source fixture / Selecon Pacific zoom 12-28 1000W	PLOTTED	Unverified · Output excluded
F013	Martin Professional / MAC 700 Profile	II софит	Unverified · Output excluded
F014	Unverified source fixture / Selecon Arena PC 2500W	II софит	Unverified · Output excluded
F015	Unverified source fixture / Selecon Pacific zoom 12-28 1000W	PLOTTED	Unverified · Output excluded
F016	Martin / MAC 700 Wash	V софит	Unverified · Output excluded
F017	Unverified source fixture / Selecon Pacific zoom 12-28 1000W	PLOTTED	Unverified · Output excluded
F018	Martin Professional / MAC 700 Profile	0 софит (auditorium)	Unverified · Output excluded
F019	Unverified source fixture / Selecon Pacific zoom 12-28 1000W	PLOTTED	Unverified · Output excluded
F020	Martin Professional / MAC 700 Profile	V софит	Unverified · Output excluded

Planning reference only. Confirm installed modes and patch with the venue.

Саратовский академический театр юного зрителя им. Ю.П. Киселева · Большая сцена — Новое здание

FIXTURE SCHEDULE · Большая сцена — Новое здание

HitLight · Саратовский академический театр юного зрителя им. Ю.П. Киселева

площадь имени Ю. П. Киселёва, 1, Саратов, Russia

DWG HL · METRIC

Drawn HitLight

Generated from the saved show

SOURCE 2e11e7d1a8ea

FIXTURE SCHEDULE · CONTINUED

Fixture	Manufacturer / model	Position / mount	Mode / output
VISUAL PLANNING · DMX PATCH WITHHELD			
F021	Unverified source fixture / Selecon Pacific zoom 12-28 1000W	PLOTTED	Unverified · Output excluded
F022	Unverified source fixture / Selecon Arena PC 2500W	PLOTTED	Unverified · Output excluded
F023	Unverified source fixture / Selecon Pacific zoom 12-28 1000W	PLOTTED	Unverified · Output excluded
F024	Martin Professional / MAC 700 Profile	V софит	Unverified · Output excluded
F025	Unverified source fixture / Selecon Pacific zoom 7.5-19 1200W	PLOTTED	Unverified · Output excluded
F026	Unverified source fixture / Selecon Pacific zoom 14-35 1000W	PLOTTED	Unverified · Output excluded
F027	Unverified source fixture / Selecon Pacific zoom 12-28 1000W	PLOTTED	Unverified · Output excluded
F028	Unverified source fixture / Selecon Pacific zoom 12-28 1000W	PLOTTED	Unverified · Output excluded
F029	Unverified source fixture / Selecon Pacific zoom 12-28 1000W	PLOTTED	Unverified · Output excluded
F030	Unverified source fixture / Selecon Pacific zoom 14-35 1000W	PLOTTED	Unverified · Output excluded
F031	Unverified source fixture / DTS PAR64 mfl 1000W	VI софит	Unverified · Output excluded
F032	Martin Professional / MAC 700 Profile	II софит	Unverified · Output excluded
F033	Unverified source fixture / Selecon Arena PC 2500W	V софит	Unverified · Output excluded
F034	Unverified source fixture / Selecon Arena PC 2500W	IV софит	Unverified · Output excluded
F035	Unverified source fixture / Selecon Arena PC 2500W	PLOTTED	Unverified · Output excluded
F036	Unverified source fixture / Selecon Pacific zoom 12-28 1000W	PLOTTED	Unverified · Output excluded
F037	Martin Professional / MAC 700 Profile	I софит	Unverified · Output excluded
F038	Unverified source fixture / Selecon Pacific zoom 12-28 1000W	Портальная башня правая, нижний ряд	Unverified · Output excluded
F039	Unverified source fixture / Selecon Pacific zoom 12-28 1000W	PLOTTED	Unverified · Output excluded
F040	Unverified source fixture / DTS PAR64 mfl 1000W	VI софит	Unverified · Output excluded

Planning reference only. Confirm installed modes and patch with the venue.

FIXTURE SCHEDULE · CONTINUED

Fixture	Manufacturer / model	Position / mount	Mode / output
VISUAL PLANNING · DMX PATCH WITHHELD			
F041	Unverified source fixture / Selecon Pacific zoom 12-28 1000W	PLOTTED	Unverified · Output excluded
F042	Unverified source fixture / Selecon Arena PC 2500W	PLOTTED	Unverified · Output excluded
F043	Unverified source fixture / Selecon Arena PC 2500W	III софит	Unverified · Output excluded
F044	Unverified source fixture / Selecon Pacific zoom 7.5-19 1200W	PLOTTED	Unverified · Output excluded
F045	Unverified source fixture / Selecon Pacific zoom 12-28 1000W	PLOTTED	Unverified · Output excluded
F046	Martin / MAC 2000 Performance II	0 софит (auditorium)	Unverified · Output excluded
F047	Unverified source fixture / Selecon Pacific zoom 23-50 1000W	Портальная башня левая, нижний ряд	Unverified · Output excluded
F048	Unverified source fixture / Selecon Pacific zoom 12-28 1000W	PLOTTED	Unverified · Output excluded
F049	Unverified source fixture / Selecon Pacific zoom 14-35 1000W	PLOTTED	Unverified · Output excluded
F050	Unverified source fixture / Selecon Pacific zoom 23-50 1000W	Портальная башня левая, нижний ряд	Unverified · Output excluded
F051	Unverified source fixture / Selecon Pacific zoom 12-28 1000W	Портальная башня левая, нижний ряд	Unverified · Output excluded
F052	Unverified source fixture / Selecon Pacific zoom 12-28 1000W	PLOTTED	Unverified · Output excluded
F053	Unverified source fixture / Selecon Pacific zoom 12-28 1000W	PLOTTED	Unverified · Output excluded
F054	Unverified source fixture / Selecon Arena PC 2500W	PLOTTED	Unverified · Output excluded
F055	Unverified source fixture / Selecon Pacific zoom 12-28 1000W	PLOTTED	Unverified · Output excluded
F056	Unverified source fixture / Selecon Pacific zoom 12-28 1000W	Портал правый, линия у портала	Unverified · Output excluded
F057	Martin / MAC 700 Wash	III софит	Unverified · Output excluded
F058	Unverified source fixture / Selecon Pacific zoom 12-28 1000W	PLOTTED	Unverified · Output excluded
F059	Unverified source fixture / Selecon Pacific zoom 14-35 1000W	PLOTTED	Unverified · Output excluded
F060	Unverified source fixture / Selecon Pacific zoom 12-28 1000W	PLOTTED	Unverified · Output excluded

Planning reference only. Confirm installed modes and patch with the venue.

FIXTURE SCHEDULE · CONTINUED

Fixture	Manufacturer / model	Position / mount	Mode / output
VISUAL PLANNING · DMX PATCH WITHHELD			
F061	Unverified source fixture / Selecon Rama PC 175 1200W	PLOTTED	Unverified · Output excluded
F062	Unverified source fixture / Selecon Pacific zoom 12-28 1000W	Портал левый, линия у портала	Unverified · Output excluded
F063	Unverified source fixture / DTS PAR64 mfl 1000W	PLOTTED	Unverified · Output excluded
F064	Unverified source fixture / Selecon Pacific zoom 14-35 1000W	PLOTTED	Unverified · Output excluded
F065	Unverified source fixture / Selecon Pacific zoom 12-28 1000W	Портал левый, линия у портала	Unverified · Output excluded
F066	Unverified source fixture / Selecon Arena PC 2500W	III софит	Unverified · Output excluded
F067	ETC / Source Four PARNel	PLOTTED	Unverified · Output excluded
F068	Unverified source fixture / Selecon Pacific zoom 12-28 1000W	PLOTTED	Unverified · Output excluded
F069	Unverified source fixture / Selecon Pacific zoom 14-35 1000W	PLOTTED	Unverified · Output excluded
F070	Clay Paky / K-EYE K20 HCR	K-EYE row (upstage of III софит)	Unverified · Output excluded
F071	Unverified source fixture / Selecon Pacific zoom 12-28 1000W	PLOTTED	Unverified · Output excluded
F072	Unverified source fixture / Selecon Arena PC 2500W	II софит	Unverified · Output excluded
F073	Unverified source fixture / Selecon Pacific zoom 12-28 1000W	PLOTTED	Unverified · Output excluded
F074	Unverified source fixture / Selecon Arena PC 2500W	V софит	Unverified · Output excluded
F075	Unverified source fixture / Selecon Pacific zoom 12-28 1000W	Портальная башня правая, нижний ряд	Unverified · Output excluded
F076	Unverified source fixture / Selecon Arena PC 2500W	V софит	Unverified · Output excluded
F077	Unverified source fixture / Selecon Pacific zoom 12-28 1000W	PLOTTED	Unverified · Output excluded
F078	Unverified source fixture / Selecon Arena PC 2500W	II софит	Unverified · Output excluded
F079	Unverified source fixture / Selecon Pacific zoom 12-28 1000W	PLOTTED	Unverified · Output excluded
F080	Unverified source fixture / Selecon Pacific zoom 7.5-19 1200W	PLOTTED	Unverified · Output excluded

Planning reference only. Confirm installed modes and patch with the venue.

FIXTURE SCHEDULE · CONTINUED

Fixture	Manufacturer / model	Position / mount	Mode / output
VISUAL PLANNING · DMX PATCH WITHHELD			
F081	Unverified source fixture / Selecon Pacific zoom 12-28 1000W	PLOTTED	Unverified · Output excluded
F082	Unverified source fixture / Selecon Pacific zoom 12-28 1000W	PLOTTED	Unverified · Output excluded
F083	Martin / MAC 700 Wash	V софит	Unverified · Output excluded
F084	Martin Professional / MAC 700 Profile	IV софит	Unverified · Output excluded
F085	Unverified source fixture / DTS PAR64 mfl 1000W	PLOTTED	Unverified · Output excluded
F086	Unverified source fixture / DTS PAR64 mfl 1000W	PLOTTED	Unverified · Output excluded
F087	Unverified source fixture / Selecon Arena PC 2500W	II софит	Unverified · Output excluded
F088	Unverified source fixture / Selecon Pacific zoom 12-28 1000W	PLOTTED	Unverified · Output excluded
F089	Unverified source fixture / Selecon Arena PC 2500W	II софит	Unverified · Output excluded
F090	Unverified source fixture / Selecon Pacific zoom 12-28 1000W	PLOTTED	Unverified · Output excluded
F091	Unverified source fixture / Selecon Pacific zoom 12-28 1000W	PLOTTED	Unverified · Output excluded
F092	Unverified source fixture / Selecon Pacific zoom 12-28 1000W	PLOTTED	Unverified · Output excluded
F093	Unverified source fixture / Selecon Pacific zoom 12-28 1000W	PLOTTED	Unverified · Output excluded
F094	Unverified source fixture / Selecon Pacific zoom 12-28 1000W	PLOTTED	Unverified · Output excluded
F095	Martin Professional / MAC 700 Profile	IV софит	Unverified · Output excluded
F096	Unverified source fixture / Selecon Arena PC 2500W	I софит	Unverified · Output excluded
F097	Unverified source fixture / Selecon Pacific zoom 12-28 1000W	Портал левый, линия у портала	Unverified · Output excluded
F098	Unverified source fixture / Selecon Pacific zoom 14-35 1000W	PLOTTED	Unverified · Output excluded
F099	Martin Professional / MAC 700 Profile	III софит	Unverified · Output excluded
F100	Unverified source fixture / Selecon Pacific zoom 12-28 1000W	PLOTTED	Unverified · Output excluded

Planning reference only. Confirm installed modes and patch with the venue.

FIXTURE SCHEDULE · CONTINUED

Fixture	Manufacturer / model	Position / mount	Mode / output
VISUAL PLANNING · DMX PATCH WITHHELD			
F101	Unverified source fixture / Selecon Pacific zoom 12-28 1000W	PLOTTED	Unverified · Output excluded
F102	Unverified source fixture / Selecon Pacific zoom 7.5-19 1200W	PLOTTED	Unverified · Output excluded
F103	Unverified source fixture / Selecon Pacific zoom 14-35 1000W	PLOTTED	Unverified · Output excluded
F104	Unverified source fixture / Selecon Pacific zoom 14-35 1000W	PLOTTED	Unverified · Output excluded
F105	Unverified source fixture / Selecon Pacific zoom 12-28 1000W	Портал правый, линия у портала	Unverified · Output excluded
F106	Unverified source fixture / DTS PAR64 mfl 1000W	VI софит	Unverified · Output excluded
F107	Unverified source fixture / Selecon Arena PC 2500W	III софит	Unverified · Output excluded
F108	Unverified source fixture / Selecon Rama PC 175 1200W	PLOTTED	Unverified · Output excluded
F109	Unverified source fixture / Selecon Arena PC 2500W	PLOTTED	Unverified · Output excluded
F110	ETC / Source Four PARNel	PLOTTED	Unverified · Output excluded
F111	Martin / MAC 2000 Performance II	PLOTTED	Unverified · Output excluded
F112	Unverified source fixture / Selecon Pacific zoom 12-28 1000W	PLOTTED	Unverified · Output excluded
F113	Unverified source fixture / Selecon Arena PC 2500W	IV софит	Unverified · Output excluded
F114	Unverified source fixture / Selecon Pacific zoom 7.5-19 1200W	PLOTTED	Unverified · Output excluded
F115	Unverified source fixture / Selecon Arena PC 2500W	IV софит	Unverified · Output excluded
F116	Unverified source fixture / Selecon Arena PC 2500W	IV софит	Unverified · Output excluded
F117	Unverified source fixture / Selecon Pacific zoom 12-28 1000W	PLOTTED	Unverified · Output excluded
F118	Unverified source fixture / Selecon Arena PC 2500W	II софит	Unverified · Output excluded
F119	Unverified source fixture / Selecon Arena PC 2500W	III софит	Unverified · Output excluded
F120	Unverified source fixture / Selecon Arena PC 2500W	PLOTTED	Unverified · Output excluded

Planning reference only. Confirm installed modes and patch with the venue.

FIXTURE SCHEDULE · CONTINUED

Fixture	Manufacturer / model	Position / mount	Mode / output
VISUAL PLANNING · DMX PATCH WITHHELD			
F121	Unverified source fixture / Selecon Pacific zoom 12-28 1000W	PLOTTED	Unverified · Output excluded
F122	Unverified source fixture / Selecon Arena PC 2500W	III софит	Unverified · Output excluded
F123	Martin Professional / MAC 700 Profile	0 софит (auditorium)	Unverified · Output excluded
F124	Unverified source fixture / Selecon Arena PC 2500W	PLOTTED	Unverified · Output excluded
F125	Unverified source fixture / Selecon Arena PC 2500W	IV софит	Unverified · Output excluded
F126	Unverified source fixture / Selecon Pacific zoom 12-28 1000W	PLOTTED	Unverified · Output excluded
F127	Unverified source fixture / Selecon Arena PC 2500W	V софит	Unverified · Output excluded
F128	Unverified source fixture / Selecon Pacific zoom 7.5-19 1200W	PLOTTED	Unverified · Output excluded
F129	ETC / Source Four PARNel	PLOTTED	Unverified · Output excluded
F130	Unverified source fixture / Selecon Pacific zoom 7.5-19 1200W	PLOTTED	Unverified · Output excluded
F131	Martin Professional / MAC 700 Profile	I софит	Unverified · Output excluded
F132	Unverified source fixture / Selecon Arena PC 2500W	PLOTTED	Unverified · Output excluded
F133	Unverified source fixture / Selecon Pacific zoom 12-28 1000W	PLOTTED	Unverified · Output excluded
F134	Clay Paky / K-EYE K20 HCR	K-EYE row (upstage of III софит)	Unverified · Output excluded
F135	Unverified source fixture / Selecon Pacific zoom 7.5-19 1200W	PLOTTED	Unverified · Output excluded
F136	Unverified source fixture / Selecon Pacific zoom 7.5-19 1200W	PLOTTED	Unverified · Output excluded
F137	Unverified source fixture / Selecon Arena PC 2500W	III софит	Unverified · Output excluded
F138	Unverified source fixture / Selecon Pacific zoom 12-28 1000W	PLOTTED	Unverified · Output excluded
F139	Unverified source fixture / Selecon Arena PC 2500W	I софит	Unverified · Output excluded
F140	Unverified source fixture / Selecon Arena PC 2500W	II софит	Unverified · Output excluded

Planning reference only. Confirm installed modes and patch with the venue.

FIXTURE SCHEDULE · CONTINUED

Fixture	Manufacturer / model	Position / mount	Mode / output
VISUAL PLANNING · DMX PATCH WITHHELD			
F141	Unverified source fixture / Selecon Pacific zoom 12-28 1000W	Портальная башня правая, нижний ряд	Unverified · Output excluded
F142	Unverified source fixture / Selecon Pacific zoom 7.5-19 1200W	PLOTTED	Unverified · Output excluded
F143	Unverified source fixture / Selecon Pacific zoom 7.5-19 1200W	PLOTTED	Unverified · Output excluded
F144	Unverified source fixture / Selecon Arena PC 2500W	III софит	Unverified · Output excluded
F145	Unverified source fixture / Selecon Arena PC 2500W	I софит	Unverified · Output excluded
F146	Unverified source fixture / DTS PAR64 mfl 1000W	PLOTTED	Unverified · Output excluded
F147	Martin Professional / MAC 700 Profile	III софит	Unverified · Output excluded
F148	Unverified source fixture / DTS PAR64 mfl 1000W	PLOTTED	Unverified · Output excluded
F149	Unverified source fixture / Selecon Pacific zoom 12-28 1000W	PLOTTED	Unverified · Output excluded
F150	Unverified source fixture / Selecon Arena PC 2500W	V софит	Unverified · Output excluded
F151	Unverified source fixture / DTS PAR64 mfl 1000W	PLOTTED	Unverified · Output excluded
F152	Unverified source fixture / Selecon Pacific zoom 12-28 1000W	PLOTTED	Unverified · Output excluded
F153	Unverified source fixture / Selecon Arena PC 2500W	V софит	Unverified · Output excluded
F154	Unverified source fixture / Selecon Pacific zoom 23-50 1000W	Портальная башня правая, нижний ряд	Unverified · Output excluded
F155	Unverified source fixture / Selecon Pacific zoom 12-28 1000W	PLOTTED	Unverified · Output excluded
F156	Unverified source fixture / DTS PAR64 mfl 1000W	PLOTTED	Unverified · Output excluded
F157	Unverified source fixture / Selecon Arena PC 2500W	II софит	Unverified · Output excluded
F158	Unverified source fixture / Selecon Arena PC 2500W	PLOTTED	Unverified · Output excluded
F159	Unverified source fixture / Selecon Pacific zoom 23-50 1000W	Портальная башня правая, нижний ряд	Unverified · Output excluded
F160	Unverified source fixture / Selecon Pacific zoom 12-28 1000W	PLOTTED	Unverified · Output excluded

Planning reference only. Confirm installed modes and patch with the venue.

FIXTURE SCHEDULE · CONTINUED

Fixture	Manufacturer / model	Position / mount	Mode / output
VISUAL PLANNING · DMX PATCH WITHHELD			
F161	Unverified source fixture / Selecon Pacific zoom 7.5-19 1200W	PLOTTED	Unverified · Output excluded
F162	Unverified source fixture / Selecon Arena PC 2500W	I софит	Unverified · Output excluded
F163	Unverified source fixture / Selecon Pacific zoom 12-28 1000W	PLOTTED	Unverified · Output excluded
F164	Unverified source fixture / Selecon Rama PC 175 1200W	PLOTTED	Unverified · Output excluded
F165	Martin / MAC 2000 Performance II	PLOTTED	Unverified · Output excluded
F166	Martin / MAC 700 Wash	II софит	Unverified · Output excluded
F167	Unverified source fixture / Selecon Pacific zoom 12-28 1000W	PLOTTED	Unverified · Output excluded
F168	Unverified source fixture / Selecon Pacific zoom 12-28 1000W	PLOTTED	Unverified · Output excluded
F169	Unverified source fixture / Selecon Pacific zoom 12-28 1000W	Портал правый, линия у портала	Unverified · Output excluded
F170	Unverified source fixture / Selecon Pacific zoom 7.5-19 1200W	PLOTTED	Unverified · Output excluded
F171	Unverified source fixture / Selecon Pacific zoom 14-35 1000W	PLOTTED	Unverified · Output excluded
F172	Unverified source fixture / Selecon Arena PC 2500W	IV софит	Unverified · Output excluded
F173	Unverified source fixture / DTS PAR64 mfl 1000W	PLOTTED	Unverified · Output excluded
F174	Unverified source fixture / Selecon Arena PC 2500W	I софит	Unverified · Output excluded
F175	Clay Paky / K-EYE K20 HCR	K-EYE row (upstage of III софит)	Unverified · Output excluded
F176	Unverified source fixture / Selecon Arena PC 2500W	V софит	Unverified · Output excluded
F177	Unverified source fixture / DTS PAR64 mfl 1000W	PLOTTED	Unverified · Output excluded
F178	Unverified source fixture / Selecon Pacific zoom 12-28 1000W	PLOTTED	Unverified · Output excluded
F179	Unverified source fixture / Selecon Pacific zoom 12-28 1000W	PLOTTED	Unverified · Output excluded
F180	Unverified source fixture / Selecon Pacific zoom 12-28 1000W	PLOTTED	Unverified · Output excluded

Planning reference only. Confirm installed modes and patch with the venue.

Саратовский академический театр юного зрителя им. Ю.П. Киселева · Большая сцена — Новое здание

FIXTURE SCHEDULE · Большая сцена — Новое здание

HitLight · Саратовский академический театр юного зрителя им. Ю.П. Киселева

площадь имени Ю. П. Киселёва, 1, Саратов, Russia

DWG HL · METRIC

Drawn HitLight

Generated from the saved show

SOURCE 2e11e7d1a8ea

FIXTURE SCHEDULE · CONTINUED

Fixture	Manufacturer / model	Position / mount	Mode / output
VISUAL PLANNING · DMX PATCH WITHHELD			
F181	Unverified source fixture / Selecon Pacific zoom 12-28 1000W	PLOTTED	Unverified · Output excluded
F182	Martin / MAC 700 Wash	IV софит	Unverified · Output excluded
F183	Unverified source fixture / Selecon Pacific zoom 12-28 1000W	PLOTTED	Unverified · Output excluded
F184	Unverified source fixture / Selecon Pacific zoom 12-28 1000W	PLOTTED	Unverified · Output excluded
F185	Unverified source fixture / Selecon Pacific zoom 12-28 1000W	PLOTTED	Unverified · Output excluded
F186	Unverified source fixture / Selecon Arena PC 2500W	PLOTTED	Unverified · Output excluded
F187	Unverified source fixture / Selecon Arena PC 2500W	V софит	Unverified · Output excluded
F188	Clay Paky / K-EYE K20 HCR	K-EYE row (upstage of III софит)	Unverified · Output excluded
F189	Unverified source fixture / Selecon Pacific zoom 12-28 1000W	PLOTTED	Unverified · Output excluded
F190	Unverified source fixture / Selecon Pacific zoom 12-28 1000W	PLOTTED	Unverified · Output excluded
F191	Unverified source fixture / Selecon Pacific zoom 12-28 1000W	PLOTTED	Unverified · Output excluded
F192	Unverified source fixture / Selecon Pacific zoom 12-28 1000W	PLOTTED	Unverified · Output excluded
F193	Unverified source fixture / Selecon Pacific zoom 12-28 1000W	PLOTTED	Unverified · Output excluded
F194	Unverified source fixture / Selecon Arena PC 2500W	II софит	Unverified · Output excluded
F195	Unverified source fixture / Selecon Pacific zoom 14-35 1000W	PLOTTED	Unverified · Output excluded
F196	Unverified source fixture / Selecon Pacific zoom 12-28 1000W	PLOTTED	Unverified · Output excluded
F197	Unverified source fixture / Selecon Pacific zoom 12-28 1000W	Портальная башня левая, нижний ряд	Unverified · Output excluded
F198	Unverified source fixture / Selecon Arena PC 2500W	III софит	Unverified · Output excluded
F199	Unverified source fixture / Selecon Arena PC 2500W	III софит	Unverified · Output excluded
F200	Unverified source fixture / DTS PAR64 mfl 1000W	PLOTTED	Unverified · Output excluded

Planning reference only. Confirm installed modes and patch with the venue.

FIXTURE SCHEDULE · CONTINUED

Fixture	Manufacturer / model	Position / mount	Mode / output
VISUAL PLANNING · DMX PATCH WITHHELD			
F201	Martin / MAC 700 Wash	II софит	Unverified · Output excluded
F202	Unverified source fixture / Selecon Pacific zoom 12-28 1000W	PLOTTED	Unverified · Output excluded
F203	Unverified source fixture / Selecon Arena PC 2500W	I софит	Unverified · Output excluded
F204	Unverified source fixture / Selecon Pacific zoom 12-28 1000W	Портальная башня левая, нижний ряд	Unverified · Output excluded
F205	Unverified source fixture / Selecon Pacific zoom 12-28 1000W	PLOTTED	Unverified · Output excluded
F206	Unverified source fixture / Selecon Rama PC 175 1200W	PLOTTED	Unverified · Output excluded
F207	Unverified source fixture / Selecon Pacific zoom 7.5-19 1200W	PLOTTED	Unverified · Output excluded
F208	Unverified source fixture / Selecon Arena PC 2500W	IV софит	Unverified · Output excluded
F209	Unverified source fixture / Selecon Arena PC 2500W	PLOTTED	Unverified · Output excluded
F210	Unverified source fixture / Selecon Pacific zoom 12-28 1000W	PLOTTED	Unverified · Output excluded
F211	Unverified source fixture / Selecon Pacific zoom 12-28 1000W	PLOTTED	Unverified · Output excluded
F212	Unverified source fixture / Selecon Pacific zoom 23-50 1000W	Портальная башня правая, нижний ряд	Unverified · Output excluded
F213	Unverified source fixture / Selecon Arena PC 2500W	III софит	Unverified · Output excluded
F214	Unverified source fixture / Selecon Pacific zoom 12-28 1000W	PLOTTED	Unverified · Output excluded
F215	Unverified source fixture / Selecon Arena PC 2500W	IV софит	Unverified · Output excluded
F216	Unverified source fixture / Selecon Arena PC 2500W	I софит	Unverified · Output excluded
F217	Unverified source fixture / Selecon Arena PC 2500W	PLOTTED	Unverified · Output excluded
F218	Unverified source fixture / Selecon Pacific zoom 12-28 1000W	Портал левый, линия у портала	Unverified · Output excluded
F219	Unverified source fixture / Selecon Pacific zoom 23-50 1000W	Портальная башня левая, нижний ряд	Unverified · Output excluded
F220	Clay Paky / K-EYE K20 HCR	K-EYE row (upstage of III софит)	Unverified · Output excluded

Planning reference only. Confirm installed modes and patch with the venue.

FIXTURE SCHEDULE · CONTINUED

Fixture	Manufacturer / model	Position / mount	Mode / output
VISUAL PLANNING · DMX PATCH WITHHELD			
F221	Unverified source fixture / Selecon Pacific zoom 12-28 1000W	PLOTTED	Unverified · Output excluded
F222	Martin / MAC 700 Wash	IV софит	Unverified · Output excluded
F223	Unverified source fixture / Selecon Arena PC 2500W	II софит	Unverified · Output excluded
F224	Martin / MAC 700 Wash	III софит	Unverified · Output excluded
F225	Unverified source fixture / Selecon Pacific zoom 12-28 1000W	Портал правый, линия у портала	Unverified · Output excluded
F226	Unverified source fixture / Selecon Arena PC 2500W	IV софит	Unverified · Output excluded
F227	Unverified source fixture / Selecon Arena PC 2500W	V софит	Unverified · Output excluded
F228	Unverified source fixture / Selecon Pacific zoom 12-28 1000W	PLOTTED	Unverified · Output excluded
F229	Unverified source fixture / DIALighting LED Bar 15 4-in-1	PLOTTED	Unverified · Output excluded
F230	Unverified source fixture / Clay Paky Stage Scan	PLOTTED	Unverified · Output excluded
F231	Unverified source fixture / Jem Hazer Pro	PLOTTED	Unverified · Output excluded
F232	Unverified source fixture / DIALighting LED Bar 15 4-in-1	PLOTTED	Unverified · Output excluded
F233	Unverified source fixture / DIALighting LED Bar 15 4-in-1	PLOTTED	Unverified · Output excluded
F234	Unverified source fixture / Clay Paky Stage Scan	PLOTTED	Unverified · Output excluded
F235	Unverified source fixture / Jem Hazer Pro	PLOTTED	Unverified · Output excluded
F236	Unverified source fixture / Martin Mac 2000 Wash XB	PLOTTED	Unverified · Output excluded
F237	Unverified source fixture / DIALighting LED Bar 15 4-in-1	PLOTTED	Unverified · Output excluded
F238	Unverified source fixture / Martin Mac 2000 Wash XB	PLOTTED	Unverified · Output excluded
F239	Unverified source fixture / DIALighting LED Bar 15 4-in-1	PLOTTED	Unverified · Output excluded
F240	Unverified source fixture / DIALighting LED Bar 15 4-in-1	PLOTTED	Unverified · Output excluded

Planning reference only. Confirm installed modes and patch with the venue.

Саратовский академический театр юного зрителя им. Ю.П. Киселева · Большая сцена — Новое здание

FIXTURE SCHEDULE · Большая сцена — Новое здание

HitLight · Саратовский академический театр юного зрителя им. Ю.П. Киселева

площадь имени Ю. П. Киселёва, 1, Саратов, Russia

DWG HL · METRIC

Drawn HitLight

Generated from the saved show

SOURCE 2e11e7d1a8ea

FIXTURE SCHEDULE · CONTINUED

Fixture	Manufacturer / model	Position / mount	Mode / output
VISUAL PLANNING · DMX PATCH WITHHELD			
F241	Unverified source fixture / DIALighting LED Bar 15 4-in-1	PLOTTED	Unverified · Output excluded
F242	Unverified source fixture / Led Flood 250W	PLOTTED	Unverified · Output excluded
F243	Unverified source fixture / DIALighting LED Bar 15 4-in-1	PLOTTED	Unverified · Output excluded
F244	Unverified source fixture / Martin Mac 2000 Wash XB	PLOTTED	Unverified · Output excluded
F245	Unverified source fixture / DIALighting LED Bar 15 4-in-1	PLOTTED	Unverified · Output excluded
F246	Unverified source fixture / DIALighting LED Bar 15 4-in-1	PLOTTED	Unverified · Output excluded
F247	Unverified source fixture / Martin Mac 2000 Wash XB	PLOTTED	Unverified · Output excluded

Planning reference only. Confirm installed modes and patch with the venue.

HitLight

Саратовский академический театр юного зрителя им. Ю.П. Киселева · Большая сцена — Новое здание

FIXTURE SCHEDULE · Большая сцена — Новое здание

HitLight · Саратовский академический театр юного зрителя им. Ю.П. Киселева

площадь имени Ю. П. Киселёва, 1, Саратов, Russia

DWG HL · METRIC

Drawn HitLight

Generated from the saved show

SOURCE 2e11e7d1a8ea

VALIDATION APPENDIX

WARNING · PATCH_WITHHELD

DMX patch facts are withheld pending source verification. This planning document cannot be used for hardware output.

Objects: — · Remediation: review the source facts and regenerate.

WARNING · MODE_UNVERIFIED

DMX modes are unverified; output remains excluded.

Objects: F001–F247 · Remediation: review the source facts and regenerate.

WARNING · FIXTURE_DISABLED

Fixtures are disabled for this visual planning reconstruction.

Objects: F001–F247 · Remediation: review the source facts and regenerate.

WARNING · TITLE_METADATA_INCOMPLETE

Some professional title-block metadata is missing; the document will show an em dash.

Objects: e6ce02b708d0379c1ba4ea30 · Remediation: review the source facts and regenerate.

HitLight

VENUE & DRAWING SOURCES

Саратовский академический театр юного зрителя им. Ю.П. Киселева

Большая сцена — Новое здание · Published source configuration; current approved setup unconfirmed

площадь имени Ю. П. Киселёва, 1, Саратов, RU

http://www.tuz-saratov.ru/

Sources checked 2026-10-20

Generated by HitLight from the reviewed partial Саратовский академический театр юного зрителя им. Ю.П. Киселева reconstruction. Venue sources are cited as facts; their original artwork remains private.

Symbols: HitLight-owned category artwork. No manufacturer model geometry or original source pages included.

Partial reconstruction from the venue’s lighting documentation; the currently installed rig and its complete fixture census are not verified.

ESTIMATED GEOMETRY: the documents give no complete scale or trim heights, so the stage size, fixture positions in metres and hanging heights are best-guess estimates, not measurements.

Modes and DMX addresses are unverified best guesses; check them with the venue before driving real fixtures.

Exact available catalogue display bodies are restored through verified immutable references. Fixture identities, installed modes, patch and output verification are unchanged; original source qualifications remain authoritative.

Earlier draft reviews recorded 226 and 218 of 247 source-labelled records as provisional. Exact installed identities or modes remain unconfirmed; these historical qualification counts are not current body/marker counts.

5 existing K-EYE K20 HCR references use an original public HitLight housing. Native channel/default tables, existing control restrictions and source optics/pivots retained; actual visual bounds corrected and supported source-motor articulation added. Fixture IDs, source labels, selected modes, enabled state, patch, layouts and mounts unchanged. Body detail estimated; existing source/control qualifications retained. No hardware, photometric or rigging acceptance.

8 existing fixture references now show approved public catalogue housings. Native profile/control bytes, source or donor labels, modes, enabled/patch state and exact layouts/mounts are unchanged. Original identity, optics, source and geometry qualifications remain; no hardware, photometric or rigging acceptance.

Approximate planning view; not official venue paperwork or output-ready. Original HitLight symbols only; no source pages, OEM meshes, photos or logos. Original files remain private; modes and patch unverified.

Lighting plot or drawing:
http://www.tuz-saratov.ru/upload/iblock/42d/dwr0sd2zjio3evsa4xdj2n742xonafk3/Razrez-Bolshoy-stseny.png · checked 2026-10-20

Lighting plot or drawing:
http://www.tuz-saratov.ru/upload/iblock/f97/vbgv49sgmyzr2jq8m2atgf1hk5ulnx6q/Svetovaya-planirovka-Bolshoy-stseny.pdf · checked 2026-10-20

Technical information:
http://www.tuz-saratov.ru/upload/iblock/609/yzvfwvvyro9r7z7pt4yx3mds7inqpgug/Spisok-svetovogo-oborudovaniya-Bolshoy-stseny.pdf · checked 2026-10-20

Source page: http://www.tuz-saratov.ru/ · checked 2026-10-20

Official Bakhrushin theatre archive profile: Саратовский академический театр юного зрителя им:
https://theatre-museum.ru/theater/18288 · checked 2026-10-20

Lighting plot or drawing:
http://www.tuz-saratov.ru/upload/iblock/d16/44idiz84b99q37cubf6l4z3zeirxxzc5/Plan-Bolshoy-stseny.jpg

HitLight | hitlight.app

VENUE & DRAWING SOURCES

· checked 2026-10-20

Lighting plot or drawing:
http://www.tuz-saratov.ru/upload/iblock/94f/my2eg2j7kcfslwesooi3yqffj9y936ld/Malaya-stsena-plan.jpg
· checked 2026-10-20

Lighting plot or drawing:
http://www.tuz-saratov.ru/upload/iblock/252/j7t3enhqm8yeh5gx7hl5tekd6qgwv06q/Malaya-stsena-razrez.jp
g · checked 2026-10-20

Technical information: http://www.tuz-saratov.ru/teatr/plan-zalov/ · checked 2026-10-20

Public venue page:
https://www.hitlight.app/venues/russia/саратовскии-академическии-театр-юного-зрителя-им-ю-п-киселева
-e6ce02b7

HitLight