
UPSTAGE

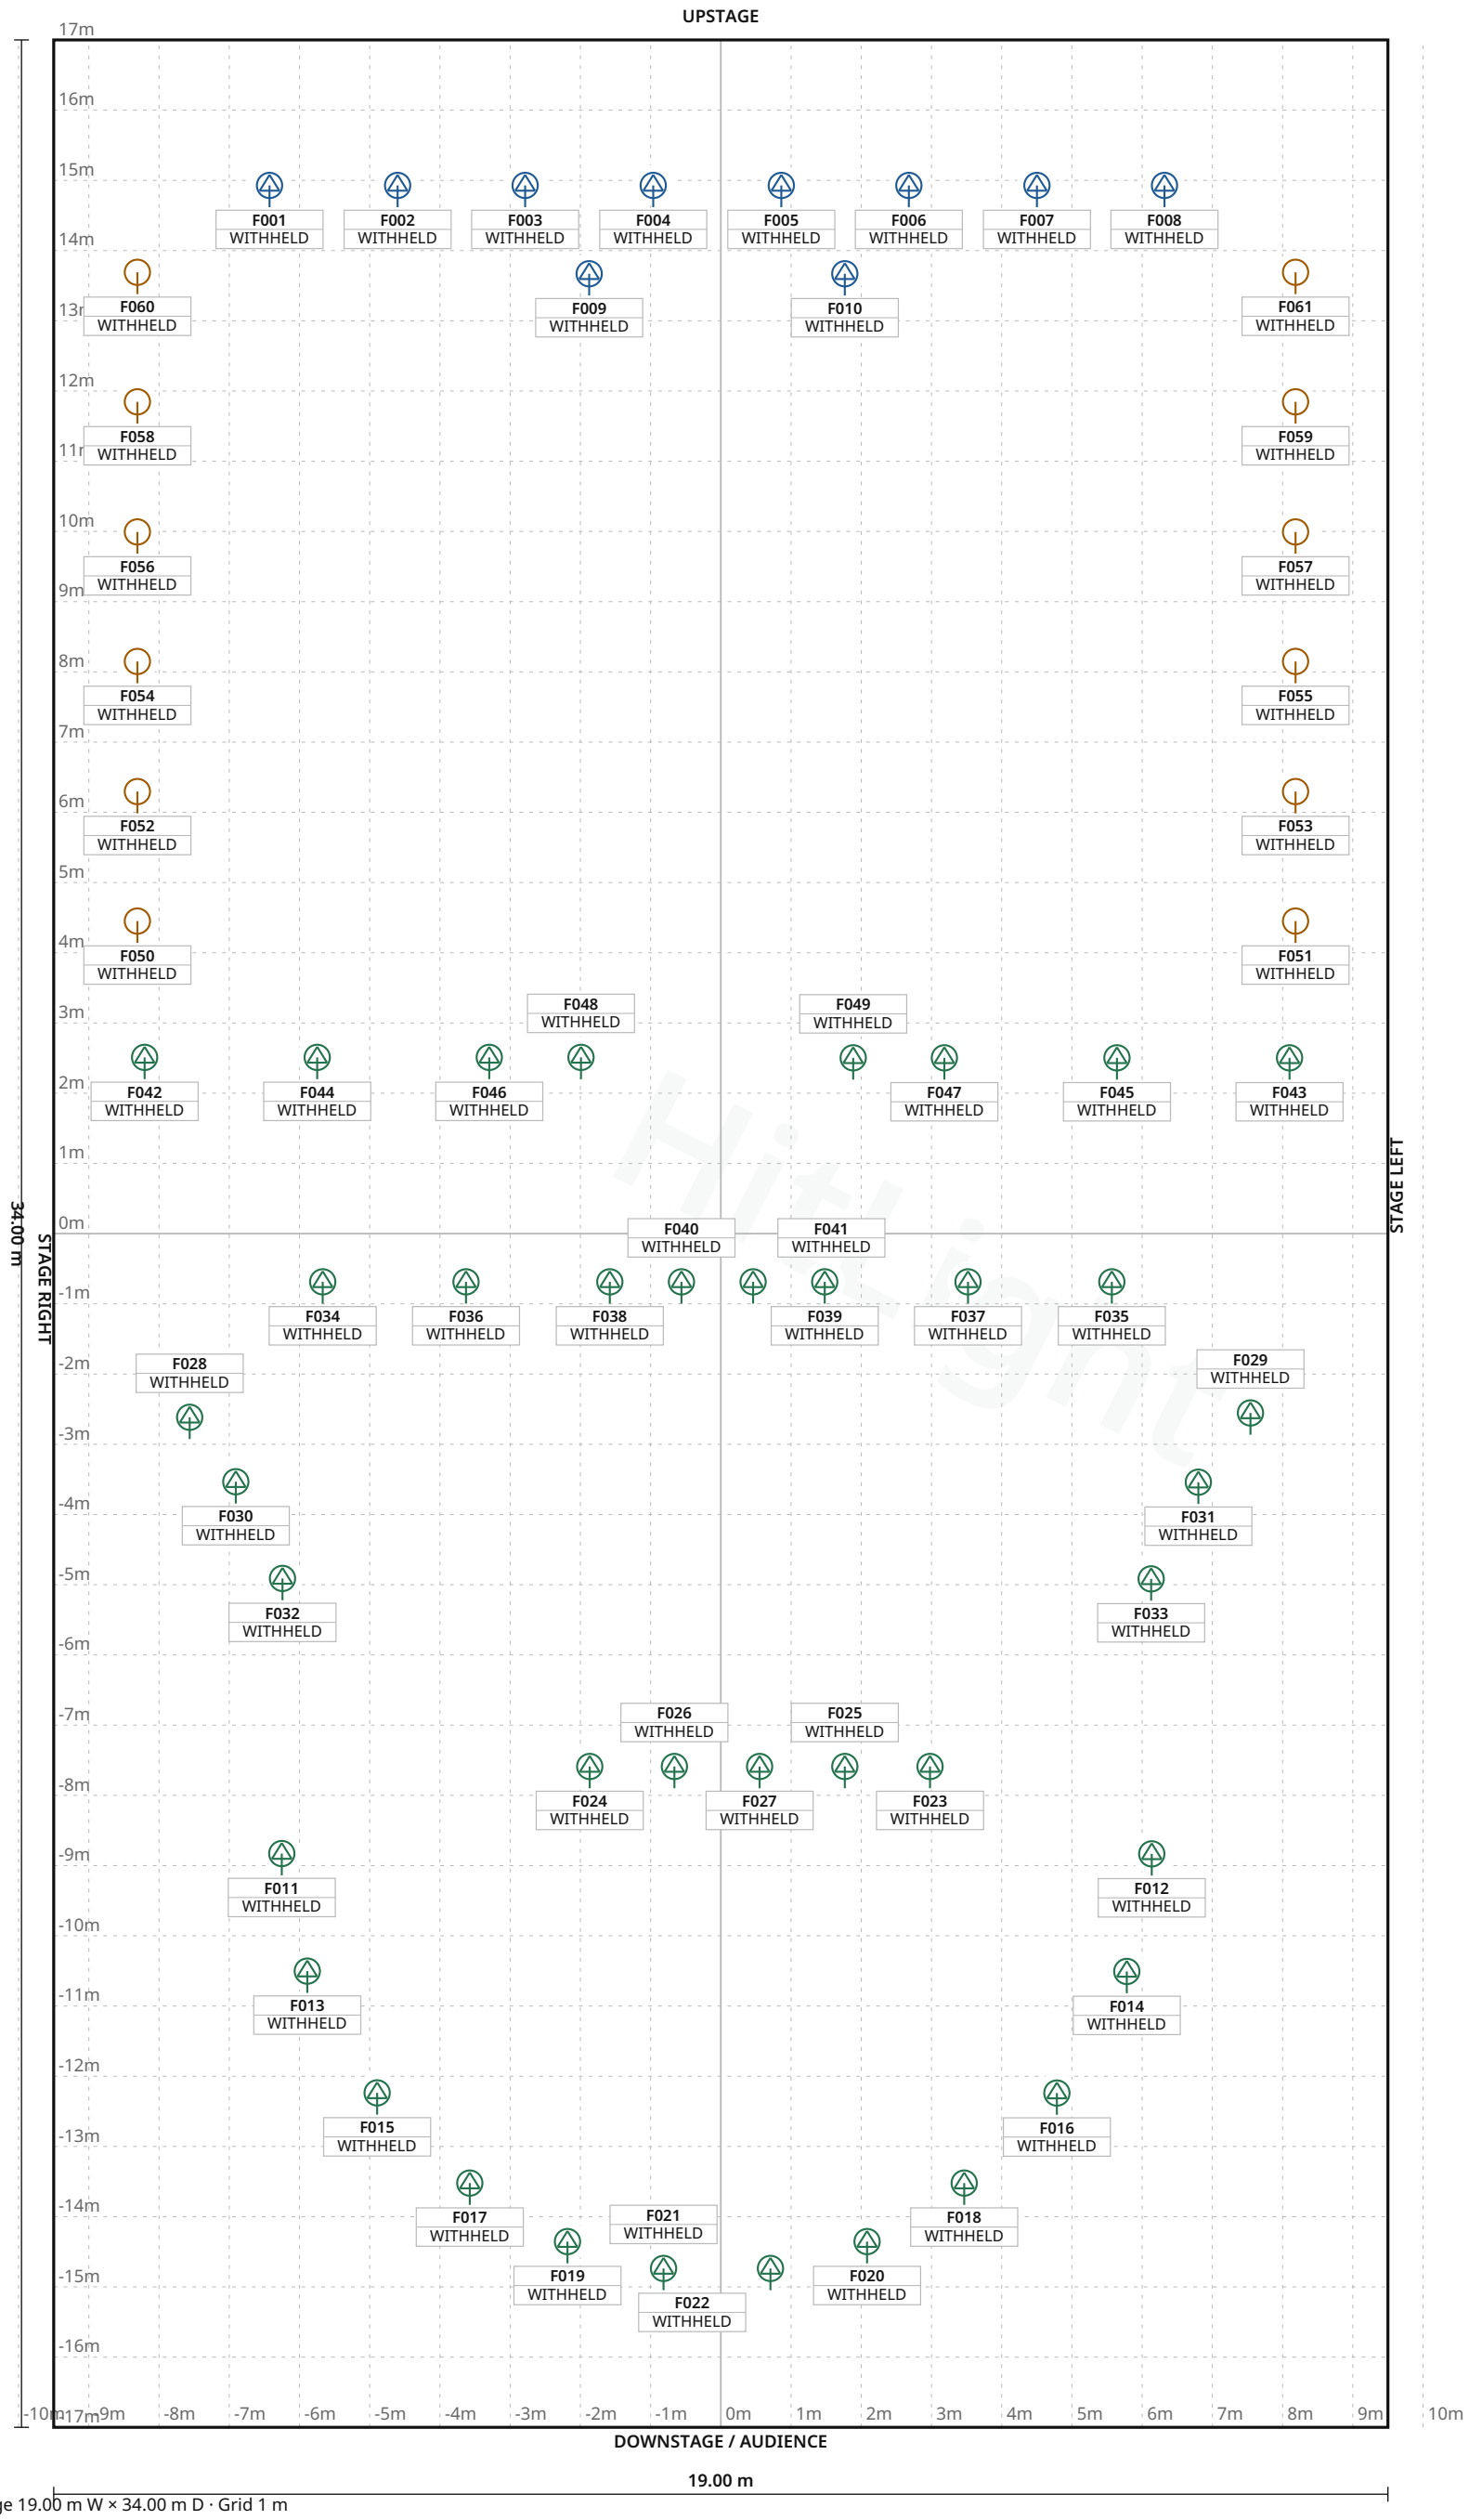

FIXTURE LEGEND

- **Ovation CYC 3 FC** — Profile Spot · 10×
- **Visual** substitute · Basic Conventional — PAR Light · 12×
- **P10 Profile HC** — Profile Spot · 39×

Stage 19.00 m W × 34.00 m D · Grid 1 m

Leidse Schouwburg- Stadsgehoorzaal · Leidse Schouwburg

LIGHT PLOT · PLAN · Leidse Schouwburg

HitLight · Leidse Schouwburg- Stadsgehoorzaal

Oude Vest 43, 2312 XS, Leiden, Netherlands

DWG HL · SCALE 1:100 · metric · PRINT AT 100%

Drawn HitLight

Generated from the saved show

SOURCE 3150b77d5135

SYMBOL LEGEND

3 TYPES · 61 FIXTURES · COLOUR BY TYPE



Chauvet Professional Ovation CYC 3 FC

Profile Spot · 33Ch Mode · 33 ch · category symbol

10 physical · 10 plotted

0 disabled · 0 unplaced



HitLight placeholder Visual substitute · Basic Conventional

PAR Light · Default · 1 ch · category symbol

12 physical · 12 plotted

0 disabled · 0 unplaced



JB-Lighting P10 Profile HC

Profile Spot · Mode 2 (60 ch) · 60 ch · category symbol

39 physical · 39 plotted

0 disabled · 0 unplaced

HitLight

Leidse Schouwburg- Stadsgehoorzaal · Leidse Schouwburg

SYMBOL LEGEND · Leidse Schouwburg

HitLight · Leidse Schouwburg- Stadsgehoorzaal

Oude Vest 43, 2312 XS, Leiden, Netherlands

DWG HL · METRIC

Drawn HitLight

Generated from the saved show

SOURCE 3150b77d5135

GENERAL NOTES

1. Source-based lighting plan. Confirm the current rig with the venue.
2. PARTIAL: included fixtures are not a full physical-unit census.
3. DMX PATCH WITHHELD: provisional or unchecked addresses are not published.
4. The reconstruction retains its documented coverage and geometry assumptions; confirm the current setup with the venue.

HitLight

DMX PATCH

61 FIXTURES · 0 UNIVERSES

Fixture / name	Manufacturer / model	Mode	Ch	DMX	Range	Position / mount	Status / notes
UNPATCHED / INVALID							
F001 · Chauvet Ovation CYC3FC · 4...	Chauvet Professional / Ovation CYC 3 FC	33Ch Mode	33	WITHHELD	TBC	UNPLACED	Enabled
F002 · Chauvet Ovation CYC3FC · 4...	Chauvet Professional / Ovation CYC 3 FC	33Ch Mode	33	WITHHELD	TBC	UNPLACED	Enabled
F003 · Chauvet Ovation CYC3FC · 4...	Chauvet Professional / Ovation CYC 3 FC	33Ch Mode	33	WITHHELD	TBC	UNPLACED	Enabled
F004 · Chauvet Ovation CYC3FC · 4...	Chauvet Professional / Ovation CYC 3 FC	33Ch Mode	33	WITHHELD	TBC	UNPLACED	Enabled
F005 · Chauvet Ovation CYC3FC · 4...	Chauvet Professional / Ovation CYC 3 FC	33Ch Mode	33	WITHHELD	TBC	UNPLACED	Enabled
F006 · Chauvet Ovation CYC3FC · 4...	Chauvet Professional / Ovation CYC 3 FC	33Ch Mode	33	WITHHELD	TBC	UNPLACED	Enabled
F007 · Chauvet Ovation CYC3FC · 4...	Chauvet Professional / Ovation CYC 3 FC	33Ch Mode	33	WITHHELD	TBC	UNPLACED	Enabled
F008 · Chauvet Ovation CYC3FC · 4...	Chauvet Professional / Ovation CYC 3 FC	33Ch Mode	33	WITHHELD	TBC	UNPLACED	Enabled
F009 · Chauvet Ovation CYC3FC · 4...	Chauvet Professional / Ovation CYC 3 FC	33Ch Mode	33	WITHHELD	TBC	UNPLACED	Enabled
F010 · Chauvet Ovation CYC3FC · 4...	Chauvet Professional / Ovation CYC 3 FC	33Ch Mode	33	WITHHELD	TBC	UNPLACED	Enabled
F011 · JB-Lighting P10ProfileHC ·...	JB-Lighting / P10 Profile HC	Mode 2 (60 ch)	60	WITHHELD	TBC	UNPLACED	Enabled
F012 · JB-Lighting P10ProfileHC ·...	JB-Lighting / P10 Profile HC	Mode 2 (60 ch)	60	WITHHELD	TBC	UNPLACED	Enabled
F013 · JB-Lighting P10ProfileHC ·...	JB-Lighting / P10 Profile HC	Mode 2 (60 ch)	60	WITHHELD	TBC	UNPLACED	Enabled
F014 · JB-Lighting P10ProfileHC ·...	JB-Lighting / P10 Profile HC	Mode 2 (60 ch)	60	WITHHELD	TBC	UNPLACED	Enabled
F015 · JB-Lighting P10ProfileHC ·...	JB-Lighting / P10 Profile HC	Mode 2 (60 ch)	60	WITHHELD	TBC	UNPLACED	Enabled
F016 · JB-Lighting P10ProfileHC ·...	JB-Lighting / P10 Profile HC	Mode 2 (60 ch)	60	WITHHELD	TBC	UNPLACED	Enabled
F017 · JB-Lighting P10ProfileHC ·...	JB-Lighting / P10 Profile HC	Mode 2 (60 ch)	60	WITHHELD	TBC	UNPLACED	Enabled
F018 · JB-Lighting P10ProfileHC ·...	JB-Lighting / P10 Profile HC	Mode 2 (60 ch)	60	WITHHELD	TBC	UNPLACED	Enabled
F019 · JB-Lighting P10ProfileHC ·...	JB-Lighting / P10 Profile HC	Mode 2 (60 ch)	60	WITHHELD	TBC	UNPLACED	Enabled
F020 · JB-Lighting P10ProfileHC ·...	JB-Lighting / P10 Profile HC	Mode 2 (60 ch)	60	WITHHELD	TBC	UNPLACED	Enabled

No patched universes

Leidse Schouwburg- Stadsgehoorzaal · Leidse Schouwburg

DMX PATCH · Leidse Schouwburg

HitLight · Leidse Schouwburg- Stadsgehoorzaal

Oude Vest 43, 2312 XS, Leiden, Netherlands

DWG HL · METRIC

Drawn HitLight

Generated from the saved show

SOURCE 3150b77d5135

DMX PATCH · CONTINUED

61 FIXTURES · 0 UNIVERSES

Fixture / name	Manufacturer / model	Mode	Ch	DMX	Range	Position / mount	Status / notes
UNPATCHED / INVALID							
F021 · JB-Lighting P10ProfileHC ·...	JB-Lighting / P10 Profile HC	Mode 2 (60 ch)	60	WITHHELD	TBC	UNPLACED	Enabled
F022 · JB-Lighting P10ProfileHC ·...	JB-Lighting / P10 Profile HC	Mode 2 (60 ch)	60	WITHHELD	TBC	UNPLACED	Enabled
F023 · JB-Lighting P10ProfileHC ·...	JB-Lighting / P10 Profile HC	Mode 2 (60 ch)	60	WITHHELD	TBC	UNPLACED	Enabled
F024 · JB-Lighting P10ProfileHC ·...	JB-Lighting / P10 Profile HC	Mode 2 (60 ch)	60	WITHHELD	TBC	UNPLACED	Enabled
F025 · JB-Lighting P10ProfileHC ·...	JB-Lighting / P10 Profile HC	Mode 2 (60 ch)	60	WITHHELD	TBC	UNPLACED	Enabled
F026 · JB-Lighting P10ProfileHC ·...	JB-Lighting / P10 Profile HC	Mode 2 (60 ch)	60	WITHHELD	TBC	UNPLACED	Enabled
F027 · JB-Lighting P10ProfileHC ·...	JB-Lighting / P10 Profile HC	Mode 2 (60 ch)	60	WITHHELD	TBC	UNPLACED	Enabled
F028 · JB-Lighting P10ProfileHC ·...	JB-Lighting / P10 Profile HC	Mode 2 (60 ch)	60	WITHHELD	TBC	UNPLACED	Enabled
F029 · JB-Lighting P10ProfileHC ·...	JB-Lighting / P10 Profile HC	Mode 2 (60 ch)	60	WITHHELD	TBC	UNPLACED	Enabled
F030 · JB-Lighting P10ProfileHC ·...	JB-Lighting / P10 Profile HC	Mode 2 (60 ch)	60	WITHHELD	TBC	UNPLACED	Enabled
F031 · JB-Lighting P10ProfileHC ·...	JB-Lighting / P10 Profile HC	Mode 2 (60 ch)	60	WITHHELD	TBC	UNPLACED	Enabled
F032 · JB-Lighting P10ProfileHC ·...	JB-Lighting / P10 Profile HC	Mode 2 (60 ch)	60	WITHHELD	TBC	UNPLACED	Enabled
F033 · JB-Lighting P10ProfileHC ·...	JB-Lighting / P10 Profile HC	Mode 2 (60 ch)	60	WITHHELD	TBC	UNPLACED	Enabled
F034 · JB-Lighting P10ProfileHC ·...	JB-Lighting / P10 Profile HC	Mode 2 (60 ch)	60	WITHHELD	TBC	UNPLACED	Enabled
F035 · JB-Lighting P10ProfileHC ·...	JB-Lighting / P10 Profile HC	Mode 2 (60 ch)	60	WITHHELD	TBC	UNPLACED	Enabled
F036 · JB-Lighting P10ProfileHC ·...	JB-Lighting / P10 Profile HC	Mode 2 (60 ch)	60	WITHHELD	TBC	UNPLACED	Enabled
F037 · JB-Lighting P10ProfileHC ·...	JB-Lighting / P10 Profile HC	Mode 2 (60 ch)	60	WITHHELD	TBC	UNPLACED	Enabled
F038 · JB-Lighting P10ProfileHC ·...	JB-Lighting / P10 Profile HC	Mode 2 (60 ch)	60	WITHHELD	TBC	UNPLACED	Enabled
F039 · JB-Lighting P10ProfileHC ·...	JB-Lighting / P10 Profile HC	Mode 2 (60 ch)	60	WITHHELD	TBC	UNPLACED	Enabled
F040 · JB-Lighting P10ProfileHC ·...	JB-Lighting / P10 Profile HC	Mode 2 (60 ch)	60	WITHHELD	TBC	UNPLACED	Enabled

No patched universes

Leidse Schouwburg- Stadsgehoorzaal · Leidse Schouwburg

DMX PATCH · Leidse Schouwburg

HitLight · Leidse Schouwburg- Stadsgehoorzaal

Oude Vest 43, 2312 XS, Leiden, Netherlands

DWG HL · METRIC

Drawn HitLight

Generated from the saved show

SOURCE 3150b77d5135

DMX PATCH · CONTINUED

61 FIXTURES · 0 UNIVERSES

Fixture / name	Manufacturer / model	Mode	Ch	DMX	Range	Position / mount	Status / notes
UNPATCHED / INVALID							
F041 · JB-Lighting P10ProfileHC ·...	JB-Lighting / P10 Profile HC	Mode 2 (60 ch)	60	WITHHELD	TBC	UNPLACED	Enabled
F042 · JB-Lighting P10ProfileHC ·...	JB-Lighting / P10 Profile HC	Mode 2 (60 ch)	60	WITHHELD	TBC	UNPLACED	Enabled
F043 · JB-Lighting P10ProfileHC ·...	JB-Lighting / P10 Profile HC	Mode 2 (60 ch)	60	WITHHELD	TBC	UNPLACED	Enabled
F044 · JB-Lighting P10ProfileHC ·...	JB-Lighting / P10 Profile HC	Mode 2 (60 ch)	60	WITHHELD	TBC	UNPLACED	Enabled
F045 · JB-Lighting P10ProfileHC ·...	JB-Lighting / P10 Profile HC	Mode 2 (60 ch)	60	WITHHELD	TBC	UNPLACED	Enabled
F046 · JB-Lighting P10ProfileHC ·...	JB-Lighting / P10 Profile HC	Mode 2 (60 ch)	60	WITHHELD	TBC	UNPLACED	Enabled
F047 · JB-Lighting P10ProfileHC ·...	JB-Lighting / P10 Profile HC	Mode 2 (60 ch)	60	WITHHELD	TBC	UNPLACED	Enabled
F048 · JB-Lighting P10ProfileHC ·...	JB-Lighting / P10 Profile HC	Mode 2 (60 ch)	60	WITHHELD	TBC	UNPLACED	Enabled
F049 · JB-Lighting P10ProfileHC ·...	JB-Lighting / P10 Profile HC	Mode 2 (60 ch)	60	WITHHELD	TBC	UNPLACED	Enabled
F050 · PLACEHOLDER · ETC SourceFo...	HitLight placeholder / Visual substitute ...	Default	1	WITHHELD	TBC	UNPLACED	Enabled
F051 · PLACEHOLDER · ETC SourceFo...	HitLight placeholder / Visual substitute ...	Default	1	WITHHELD	TBC	UNPLACED	Enabled
F052 · PLACEHOLDER · ETC SourceFo...	HitLight placeholder / Visual substitute ...	Default	1	WITHHELD	TBC	UNPLACED	Enabled
F053 · PLACEHOLDER · ETC SourceFo...	HitLight placeholder / Visual substitute ...	Default	1	WITHHELD	TBC	UNPLACED	Enabled
F054 · PLACEHOLDER · ETC SourceFo...	HitLight placeholder / Visual substitute ...	Default	1	WITHHELD	TBC	UNPLACED	Enabled
F055 · PLACEHOLDER · ETC SourceFo...	HitLight placeholder / Visual substitute ...	Default	1	WITHHELD	TBC	UNPLACED	Enabled
F056 · PLACEHOLDER · ETC SourceFo...	HitLight placeholder / Visual substitute ...	Default	1	WITHHELD	TBC	UNPLACED	Enabled
F057 · PLACEHOLDER · ETC SourceFo...	HitLight placeholder / Visual substitute ...	Default	1	WITHHELD	TBC	UNPLACED	Enabled
F058 · PLACEHOLDER · ETC SourceFo...	HitLight placeholder / Visual substitute ...	Default	1	WITHHELD	TBC	UNPLACED	Enabled
F059 · PLACEHOLDER · ETC SourceFo...	HitLight placeholder / Visual substitute ...	Default	1	WITHHELD	TBC	UNPLACED	Enabled
F060 · PLACEHOLDER · ETC SourceFo...	HitLight placeholder / Visual substitute ...	Default	1	WITHHELD	TBC	UNPLACED	Enabled

No patched universes

Leidse Schouwburg- Stadsgehoorzaal · Leidse Schouwburg

DMX PATCH · Leidse Schouwburg

HitLight · Leidse Schouwburg- Stadsgehoorzaal

Oude Vest 43, 2312 XS, Leiden, Netherlands

DWG HL · METRIC

Drawn HitLight

Generated from the saved show

SOURCE 3150b77d5135

DMX PATCH · CONTINUED

Fixture / name	Manufacturer / model	Mode	Ch	DMX	Range	Position / mount	Status / notes
UNPATCHED / INVALID							
F061 · PLACEHOLDER · ETC SourceFo…	HitLight placeholder / Visual substitute …	Default	1	WITHHELD	TBC	UNPLACED	Enabled

No patched universes

HitLight

Leidse Schouwburg- Stadsgehoorzaal · Leidse Schouwburg

DMX PATCH · Leidse Schouwburg

HitLight · Leidse Schouwburg- Stadsgehoorzaal

Oude Vest 43, 2312 XS, Leiden, Netherlands

DWG HL · METRIC

Drawn HitLight

Generated from the saved show

SOURCE 3150b77d5135

VALIDATION APPENDIX

WARNING · PATCH_WITHHELD

DMX patch facts are withheld pending source verification. This planning document cannot be used for hardware output.

Objects: — · Remediation: correct the saved show data and regenerate.

ERROR · STAGE_DIMENSIONS_UNCONFIRMED

Confirm the stage dimensions before producing a final technical document.

Objects: 48ADD561-2F87-499A-8CAE-C1EE69B6F2CA · Remediation: correct the saved show data and regenerate.

WARNING · TITLE_METADATA_INCOMPLETE

Some professional title-block metadata is missing; the document will show an em dash.

Objects: e7cfa86c5ef2fb24d9fa5a10 · Remediation: correct the saved show data and regenerate.

HitLight

VENUE & DRAWING SOURCES

Leidse Schouwburg- Stadsgehoorzaal

Leidse Schouwburg · House rig

Oude Vest 43, 2312 XS, Leiden, NL

https://leidseschouwburg-stadsgehoorzaal.nl/technische-informatie/

Sources checked 2026-10-23

Symbols: HitLight-owned category artwork. No manufacturer model geometry or original source pages included.

Source-based reconstruction. Confirm the current installation and equipment availability with the venue.

Scale, fixture positions, mounting heights and aiming may include estimates; this is not a rigging specification.

Provisional fixture matches are labelled as placeholders. The recorded subset is not a complete physical inventory.

DMX addresses are withheld from public plans until their exact source patch is reconciled.

The reconstruction retains its documented coverage and geometry assumptions; confirm the current setup with the venue.

Official venue information: https://leidseschouwburg-stadsgehoorzaal.nl/technische-informatie/ · checked 2026-10-19

Physical venue location: https://leidseschouwburg-stadsgehoorzaal.nl/contact/ · checked 2026-10-23

Lichtplan-Leidse-Schouwburg-Extended-V3.pdf: https://leidseschouwburg-stadsgehoorzaal.nl/assets/uploads/2026/09/Lichtplan-Leidse-Schouwburg-Extended-V3.pdf · checked 2026-10-19

Public venue page: https://www.hitlight.app/venues/netherlands/leidse-schouwburg-stadsgehoorzaal-e7cfa86c

HitLight