
UPSTAGE

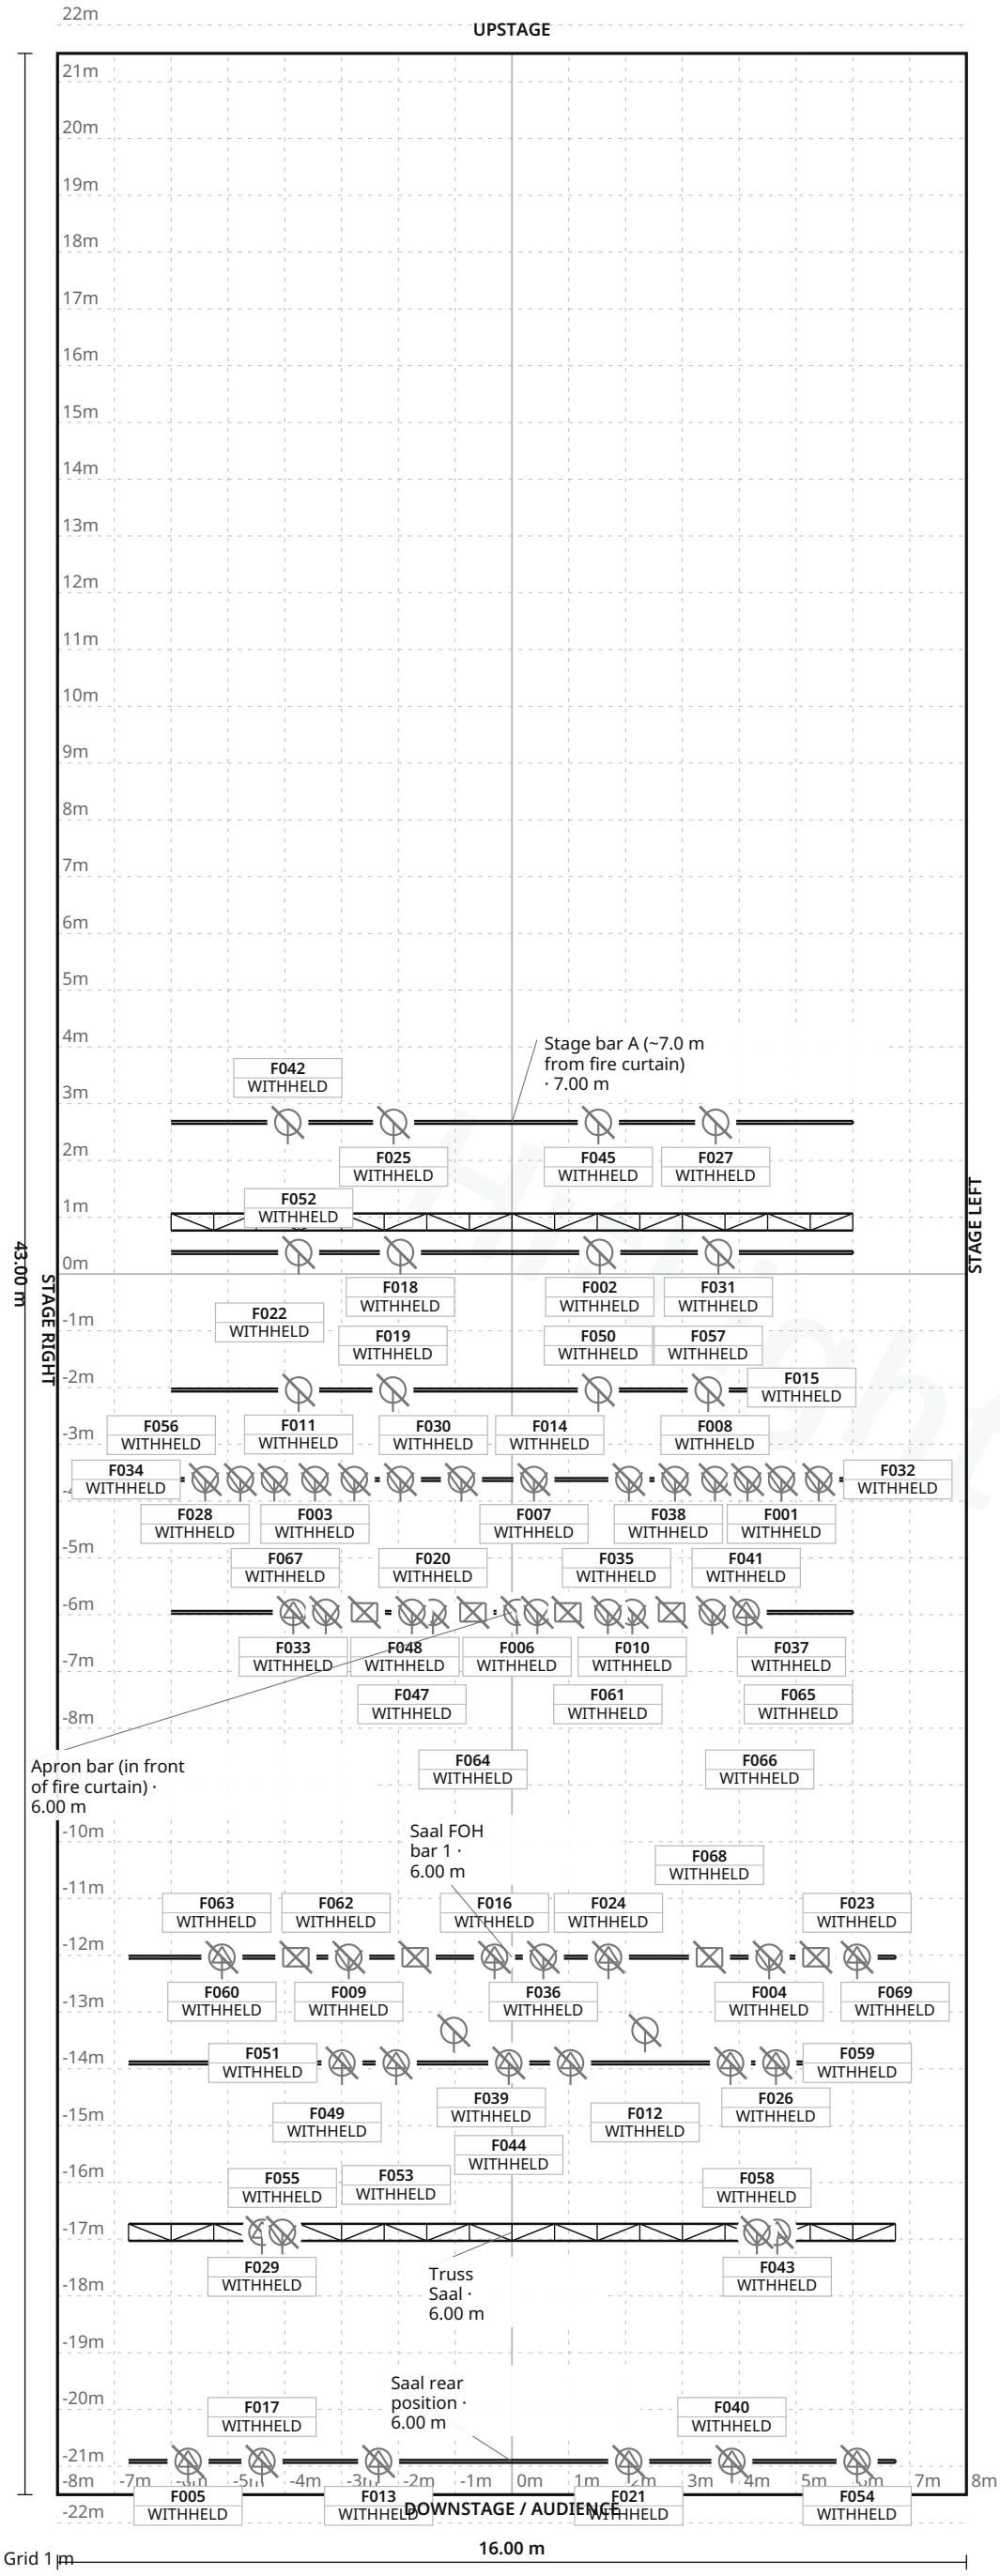

FIXTURE LEGEND

- **C101** — Spot Light · 8×
- **Source Four Zoom** — 15-30 — Spot Light · 3×
- **Cantata F** — Spot Light · 2×
- **ADB WARP 1230** — 800W — Profile Spot · 6×
- **Altman Phoenix** — 36 750W — Profile Spot · 4×
- **ARRI Flood** — Single 1.25kW — PAR Light · 14×
- **Clay Paky ALEDA** — Wash K10 — Other · 4×
- **De Sisti** — Leonardo 1000-PO — 1kW — Spot Light · 14×
- **ETC Source4** — LED2LS 25-50deg Zoom — Other · 4×
- **Strand Optique** — 15/42 1.2kW — Profile Spot · 8×
- **Strand Toccata** — 10/26 2/2.5kW — Profile Spot · 2×

Stage 16.00 m W × 43.00 m D · Grid 1 m

1 fixture labels omitted in this view due to crowding · see DMX patch

Bürgerhaus Sprendlingen · Connected large/small/double hall, stage and foyer

LIGHT PLOT · PLAN · Connected large/small/double hall, stage and foyer

HitLight · Bürgerhaus Sprendlingen

Fichtestraße 50, 63303, Dreieich, Germany

DWG HL · SCALE 1:125 · metric · PRINT AT 100%

Drawn HitLight

Generated from the saved show

SOURCE 45c427c0baa6

SYMBOL LEGEND

11 TYPES · 69 FIXTURES · COLOUR BY TYPE



ADB C101

Spot Light · Unverified · TBC ch · category symbol

8 physical · 8 plotted

8 disabled · 0 unplaced



ETC Source Four Zoom 15-30

Spot Light · Unverified · TBC ch · category symbol

3 physical · 3 plotted

3 disabled · 0 unplaced



Strand Lighting Cantata F

Spot Light · Unverified · TBC ch · category symbol

2 physical · 2 plotted

2 disabled · 0 unplaced



Unverified source fixture ADB WARP 1230 800W

Profile Spot · Unverified · TBC ch · category symbol

6 physical · 6 plotted

6 disabled · 0 unplaced



Unverified source fixture Altman Phoenix 36 750W

Profile Spot · Unverified · TBC ch · category symbol

4 physical · 4 plotted

4 disabled · 0 unplaced



Unverified source fixture ARRI Flood Single 1.25kW

PAR Light · Unverified · TBC ch · category symbol

14 physical · 14 plotted

14 disabled · 0 unplaced



Unverified source fixture Clay Paky ALEDA Wash K10

Other · Unverified · TBC ch · category symbol

4 physical · 4 plotted

4 disabled · 0 unplaced



Unverified source fixture De Sisti Leonardo 1000-PO 1kW

Spot Light · Unverified · TBC ch · category symbol

14 physical · 14 plotted

14 disabled · 0 unplaced

Bürgerhaus Sprendlingen · Connected large/small/double hall, stage and foyer

SYMBOL LEGEND · Connected large/small/double hall, stage and foyer

HitLight · Bürgerhaus Sprendlingen

Fichtestraße 50, 63303, Dreieich, Germany

DWG HL · METRIC

Drawn HitLight

Generated from the saved show

SOURCE 45c427c0baa6

SYMBOL LEGEND · CONTINUED



Unverified source fixture ETC Source4 LED2LS 25-50deg Zoom

Other · Unverified · TBC ch · category symbol

4 physical · 4 plotted

4 disabled · 0 unplaced



Unverified source fixture Strand Optique 15/42 1.2kW

Profile Spot · Unverified · TBC ch · category symbol

8 physical · 8 plotted

8 disabled · 0 unplaced



Unverified source fixture Strand Toccata 10/26 2/2.5kW

Profile Spot · Unverified · TBC ch · category symbol

2 physical · 2 plotted

2 disabled · 0 unplaced

HitLight

GENERAL NOTES

1. Source-based lighting plan. Confirm the current rig with the venue.
2. PARTIAL: included fixtures are not a full physical-unit census.
3. DMX PATCH WITHHELD: provisional or unchecked addresses are not published.
4. Approximate planning view; not official venue paperwork or output-ready. Original HitLight symbols only; no source pages, OEM meshes, photos or logos. Original files remain private; modes and patch unverified.

HitLight

STAGE ELEMENTS

NAME	TYPE	POSITION	TRIM / SIZE
Stage bar C	pipe	X 0.00 m · Z 2.04 m	7.00 m · 12.00 m W × 0.05 m D
Stage bar A (~7.0 m from fire curtain)	pipe	X 0.00 m · Z -2.67 m	7.00 m · 12.00 m W × 0.05 m D
Apron bar (in front of fire curtain)	pipe	X 0.00 m · Z 5.96 m	6.00 m · 12.00 m W × 0.05 m D
Saal rear position	pipe	X 0.00 m · Z 20.91 m	6.00 m · 13.50 m W × 0.05 m D
Stage bar D (first bar behind fire curtain)	pipe	X 0.00 m · Z 3.62 m	7.00 m · 12.00 m W × 0.05 m D
Saal FOH bar 1	pipe	X 0.00 m · Z 12.03 m	6.00 m · 13.50 m W × 0.05 m D
Back Truss (stage)	trussStraight	X 0.00 m · Z -0.92 m	7.00 m · 12.00 m W × 0.30 m D
Stage bar B	pipe	X 0.00 m · Z -0.38 m	7.00 m · 12.00 m W × 0.05 m D
Saal FOH bar 2	pipe	X 0.00 m · Z 13.90 m	6.00 m · 13.50 m W × 0.05 m D
Truss Saal	trussStraight	X 0.00 m · Z 16.88 m	6.00 m · 13.50 m W × 0.30 m D

Bürgerhaus Sprendlingen · Connected large/small/double hall, stage and foyer

STAGE ELEMENTS · Connected large/small/double hall, stage and foyer

HitLight · Bürgerhaus Sprendlingen

Fichtestraße 50, 63303, Dreieich, Germany

DWG HL · METRIC

Drawn HitLight

Generated from the saved show

SOURCE 45c427c0baa6

FIXTURE SCHEDULE

Fixture	Manufacturer / model	Position / mount	Mode / output
VISUAL PLANNING · DMX PATCH WITHHELD			
F001	ADB / C101	Stage bar D (first bar behind fire curtain)	Unverified · Output excluded
F002	Unverified source fixture / ARRI Flood Single 1.25kW	Stage bar B	Unverified · Output excluded
F003	ADB / C101	Stage bar D (first bar behind fire curtain)	Unverified · Output excluded
F004	ETC / Source Four Zoom 15-30	Saal FOH bar 1	Unverified · Output excluded
F005	Unverified source fixture / Strand Optique 15/42 1.2kW	Saal rear position	Unverified · Output excluded
F006	Unverified source fixture / De Sisti Leonardo 1000-PO 1kW	Apron bar (in front of fire curtain)	Unverified · Output excluded
F007	ADB / C101	Stage bar D (first bar behind fire curtain)	Unverified · Output excluded
F008	ADB / C101	Stage bar D (first bar behind fire curtain)	Unverified · Output excluded
F009	ETC / Source Four Zoom 15-30	Saal FOH bar 1	Unverified · Output excluded
F010	Unverified source fixture / De Sisti Leonardo 1000-PO 1kW	Apron bar (in front of fire curtain)	Unverified · Output excluded
F011	Unverified source fixture / ARRI Flood Single 1.25kW	Stage bar C	Unverified · Output excluded
F012	Unverified source fixture / ARRI Flood Single 1.25kW	PLOTTED	Unverified · Output excluded
F013	Unverified source fixture / Strand Optique 15/42 1.2kW	Saal rear position	Unverified · Output excluded
F014	ADB / C101	Stage bar D (first bar behind fire curtain)	Unverified · Output excluded
F015	Unverified source fixture / De Sisti Leonardo 1000-PO 1kW	Stage bar D (first bar behind fire curtain)	Unverified · Output excluded
F016	Unverified source fixture / ADB WARP 1230 800W	Saal FOH bar 1	Unverified · Output excluded
F017	Unverified source fixture / Altman Phoenix 36 750W	Saal rear position	Unverified · Output excluded
F018	Unverified source fixture / ARRI Flood Single 1.25kW	Stage bar B	Unverified · Output excluded
F019	Unverified source fixture / ARRI Flood Single 1.25kW	Stage bar C	Unverified · Output excluded
F020	Unverified source fixture / De Sisti Leonardo 1000-PO 1kW	Apron bar (in front of fire curtain)	Unverified · Output excluded

Planning reference only. Confirm installed modes and patch with the venue.

Bürgerhaus Sprendlingen · Connected large/small/double hall, stage and foyer

FIXTURE SCHEDULE · Connected large/small/double hall, stage and foyer

HitLight · Bürgerhaus Sprendlingen

Fichtestraße 50, 63303, Dreieich, Germany

DWG HL · METRIC

Drawn HitLight

Generated from the saved show

SOURCE 45c427c0baa6

Fixture	Manufacturer / model	Position / mount	Mode / output
VISUAL PLANNING · DMX PATCH WITHHELD			
F021	Unverified source fixture / Strand Optique 15/42 1.2kW	Saal rear position	Unverified · Output excluded
F022	ADB / C101	Stage bar D (first bar behind fire curtain)	Unverified · Output excluded
F023	Unverified source fixture / Strand Optique 15/42 1.2kW	Saal FOH bar 1	Unverified · Output excluded
F024	Unverified source fixture / ADB WARP 1230 800W	Saal FOH bar 1	Unverified · Output excluded
F025	Unverified source fixture / ARRI Flood Single 1.25kW	Stage bar A (~7.0 m from fire curtain)	Unverified · Output excluded
F026	Unverified source fixture / ADB WARP 1230 800W	Saal FOH bar 2	Unverified · Output excluded
F027	Unverified source fixture / ARRI Flood Single 1.25kW	Stage bar A (~7.0 m from fire curtain)	Unverified · Output excluded
F028	Unverified source fixture / De Sisti Leonardo 1000-PO 1kW	Stage bar D (first bar behind fire curtain)	Unverified · Output excluded
F029	Unverified source fixture / Altman Phoenix 36 750W	Truss Saal	Unverified · Output excluded
F030	Unverified source fixture / De Sisti Leonardo 1000-PO 1kW	Stage bar D (first bar behind fire curtain)	Unverified · Output excluded
F031	Unverified source fixture / ARRI Flood Single 1.25kW	Stage bar B	Unverified · Output excluded
F032	Strand Lighting / Cantata F	Stage bar D (first bar behind fire curtain)	Unverified · Output excluded
F033	Unverified source fixture / Strand Optique 15/42 1.2kW	Apron bar (in front of fire curtain)	Unverified · Output excluded
F034	Strand Lighting / Cantata F	Stage bar D (first bar behind fire curtain)	Unverified · Output excluded
F035	Unverified source fixture / De Sisti Leonardo 1000-PO 1kW	Apron bar (in front of fire curtain)	Unverified · Output excluded
F036	ETC / Source Four Zoom 15-30	Saal FOH bar 1	Unverified · Output excluded
F037	Unverified source fixture / De Sisti Leonardo 1000-PO 1kW	Apron bar (in front of fire curtain)	Unverified · Output excluded
F038	Unverified source fixture / De Sisti Leonardo 1000-PO 1kW	Stage bar D (first bar behind fire curtain)	Unverified · Output excluded
F039	Unverified source fixture / ADB WARP 1230 800W	Saal FOH bar 2	Unverified · Output excluded
F040	Unverified source fixture / Altman Phoenix 36 750W	Saal rear position	Unverified · Output excluded

Planning reference only. Confirm installed modes and patch with the venue.

Fixture	Manufacturer / model	Position / mount	Mode / output
VISUAL PLANNING · DMX PATCH WITHHELD			
F041	Unverified source fixture / Strand Optique 15/42 1.2kW	Apron bar (in front of fire curtain)	Unverified · Output excluded
F042	Unverified source fixture / ARRI Flood Single 1.25kW	Stage bar A (~7.0 m from fire curtain)	Unverified · Output excluded
F043	Unverified source fixture / Altman Phoenix 36 750W	Truss Saal	Unverified · Output excluded
F044	Unverified source fixture / ADB WARP 1230 800W	Saal FOH bar 2	Unverified · Output excluded
F045	Unverified source fixture / ARRI Flood Single 1.25kW	Stage bar A (~7.0 m from fire curtain)	Unverified · Output excluded
F046	ADB / C101	Stage bar D (first bar behind fire curtain)	Unverified · Output excluded
F047	Unverified source fixture / De Sisti Leonardo 1000-PO 1kW	Apron bar (in front of fire curtain)	Unverified · Output excluded
F048	Unverified source fixture / De Sisti Leonardo 1000-PO 1kW	Apron bar (in front of fire curtain)	Unverified · Output excluded
F049	Unverified source fixture / ARRI Flood Single 1.25kW	PLOTTED	Unverified · Output excluded
F050	Unverified source fixture / ARRI Flood Single 1.25kW	Stage bar C	Unverified · Output excluded
F051	Unverified source fixture / ADB WARP 1230 800W	Saal FOH bar 2	Unverified · Output excluded
F052	Unverified source fixture / ARRI Flood Single 1.25kW	Stage bar B	Unverified · Output excluded
F053	Unverified source fixture / Strand Toccata 10/26 2/2.5kW	Saal FOH bar 2	Unverified · Output excluded
F054	Unverified source fixture / Strand Optique 15/42 1.2kW	Saal rear position	Unverified · Output excluded
F055	Unverified source fixture / De Sisti Leonardo 1000-PO 1kW	Truss Saal	Unverified · Output excluded
F056	ADB / C101	Stage bar D (first bar behind fire curtain)	Unverified · Output excluded
F057	Unverified source fixture / ARRI Flood Single 1.25kW	Stage bar C	Unverified · Output excluded
F058	Unverified source fixture / De Sisti Leonardo 1000-PO 1kW	Truss Saal	Unverified · Output excluded
F059	Unverified source fixture / Strand Toccata 10/26 2/2.5kW	Saal FOH bar 2	Unverified · Output excluded
F060	Unverified source fixture / Strand Optique 15/42 1.2kW	Saal FOH bar 1	Unverified · Output excluded

Planning reference only. Confirm installed modes and patch with the venue.

Fixture	Manufacturer / model	Position / mount	Mode / output
VISUAL PLANNING · DMX PATCH WITHHELD			
F061	Unverified source fixture / De Sisti Leonardo 1000-PO 1kW	Apron bar (in front of fire curtain)	Unverified · Output excluded
F062	Unverified source fixture / ETC Source4 LED2LS 25-50deg Zoom	Saal FOH bar 1	Unverified · Output excluded
F063	Unverified source fixture / ETC Source4 LED2LS 25-50deg Zoom	Saal FOH bar 1	Unverified · Output excluded
F064	Unverified source fixture / Clay Paky ALEDA Wash K10	Apron bar (in front of fire curtain)	Unverified · Output excluded
F065	Unverified source fixture / Clay Paky ALEDA Wash K10	Apron bar (in front of fire curtain)	Unverified · Output excluded
F066	Unverified source fixture / Clay Paky ALEDA Wash K10	Apron bar (in front of fire curtain)	Unverified · Output excluded
F067	Unverified source fixture / Clay Paky ALEDA Wash K10	Apron bar (in front of fire curtain)	Unverified · Output excluded
F068	Unverified source fixture / ETC Source4 LED2LS 25-50deg Zoom	Saal FOH bar 1	Unverified · Output excluded
F069	Unverified source fixture / ETC Source4 LED2LS 25-50deg Zoom	Saal FOH bar 1	Unverified · Output excluded

Planning reference only. Confirm installed modes and patch with the venue.

VALIDATION APPENDIX

WARNING · PATCH_WITHHELD

DMX patch facts are withheld pending source verification. This planning document cannot be used for hardware output.

Objects: — · Remediation: review the source facts and regenerate.

WARNING · MODE_UNVERIFIED

DMX modes are unverified; output remains excluded.

Objects: F001–F069 · Remediation: review the source facts and regenerate.

WARNING · FIXTURE_DISABLED

Fixtures are disabled for this visual planning reconstruction.

Objects: F001–F069 · Remediation: review the source facts and regenerate.

WARNING · TITLE_METADATA_INCOMPLETE

Some professional title-block metadata is missing; the document will show an em dash.

Objects: e99694f3b2dd5ef649a922ad · Remediation: review the source facts and regenerate.

HitLight

VENUE & DRAWING SOURCES

Bürgerhaus Sprendlingen

Connected large/small/double hall, stage and foyer · Published roomcontext; installed/current event configuration unconfirmed

Fichtestraße 50, 63303, Dreieich, DE

https://www.buergerhaeuser-dreieich.de/

Sources checked 2026-10-20

Generated by HitLight from the reviewed partial Bürgerhaus Sprendlingen reconstruction. Venue sources are cited as facts; their original artwork remains private.

Symbols: HitLight-owned category artwork. No manufacturer model geometry or original source pages included.

Partial reconstruction from the venue’s lighting documentation; the currently installed rig and its complete fixture census are not verified.

ESTIMATED GEOMETRY: the documents give no complete scale or trim heights, so the stage size, fixture positions in metres and hanging heights are best-guess estimates, not measurements.

69 of 69 source-labelled fixture records retain unconfirmed exact installed identities or modes; original printed names and display substitutions remain qualified.

Modes and DMX addresses are unverified best guesses; check them with the venue before driving real fixtures.

69 records display 55 approximate public catalogue housings or labelled donors and 14 visual fallbacks. 14 display references use newly authored generic flood/PAR class housings. These do not identify installed products or verify wattage, optics, native DMX, dimming, rigging or hardware. Original source, geometry, mode, patch and output-exclusion qualifications remain.

Approximate planning view; not official venue paperwork or output-ready. Original HitLight symbols only; no source pages, OEM meshes, photos or logos. Original files remain private; modes and patch unverified.

Lighting plot or drawing: https://www.buergerhaeuser-dreieich.de/raumvermietung/buergerhaus · checked 2026-10-20

Official venue page: https://www.buergerhaeuser-dreieich.de/ · checked 2026-10-19

Discovery source: https://www.evvc.org/uebersicht-der-mitglieder?page=3 · checked 2026-10-19

Lighting plot or drawing: https://www.buergerhaeuser-dreieich.de/raumvermietung · checked 2026-10-20

Lighting plot or drawing: https://www.buergerhaeuser-dreieich.de/anfahrt · checked 2026-10-20

Lighting plot or drawing: https://www.buergerhaeuser-dreieich.de/kontakt · checked 2026-10-20

Lighting plot or drawing: https://www.buergerhaeuser-dreieich.de/ueber-uns · checked 2026-10-20

Public venue page: https://www.hitlight.app/venues/germany/burgerhaus-sprendlingen-e99694f3

HitLight | hitlight.app