
UPSTAGE ↑

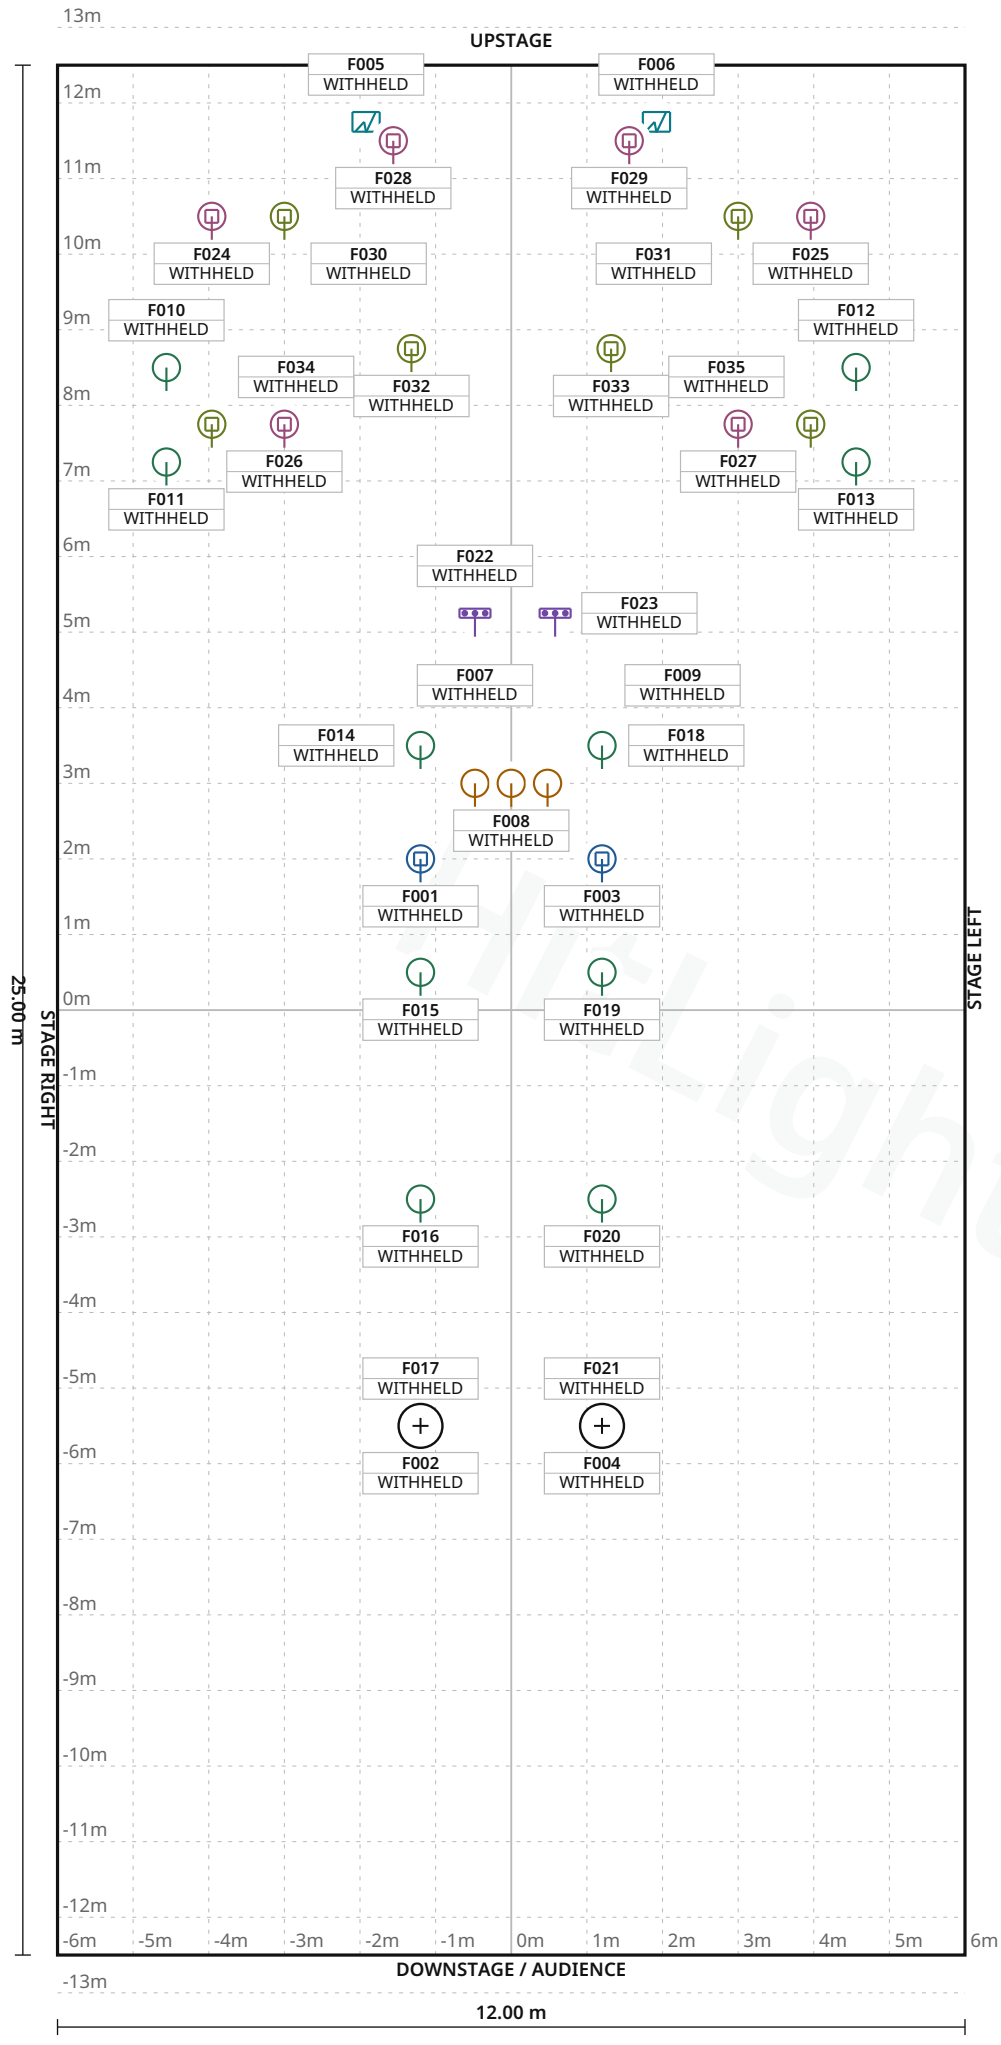

FIXTURE LEGEND

- **Rogue R1 FX-B** — Moving Head · 4×
- **Visual** substitute · Basic Conventional — PAR Light · 3×
- **Visual** substitute · Basic LED PAR RGBDim — PAR Light · 12×
- **Visual** substitute · LED BAR 6 CH - H — LED Bar · 2×
- **Atomic 3000 DMX** — Strobe · 2×
- **Robin LEDBeam** 150 RGBW — Moving Head · 6×
- **Robin Spote** — Moving Head · 6×

Stage 12.00 m W × 25.00 m D · Grid 1 m

Beursschouwburg · Main room

LIGHT PLOT · PLAN · Main room

HitLight · Beursschouwburg

Auguste Ortsstraat 20 - 28, 1000, Brussels, Belgium

DWG HL · SCALE 1:100 · metric · PRINT AT 100%

Drawn HitLight

Generated from the saved show

SOURCE 470770a4b1c3

SYMBOL LEGEND

7 TYPES · 35 FIXTURES · COLOUR BY TYPE



Chauvet Professional Rogue R1 FX-B

Moving Head · Advanced Mode · 47 ch · category symbol

4 physical · 4 plotted

0 disabled · 0 unplaced



HitLight placeholder Visual substitute · Basic Conventional

PAR Light · Default · 1 ch · category symbol

3 physical · 3 plotted

0 disabled · 0 unplaced



HitLight placeholder Visual substitute · Basic LED PAR RGBDim

PAR Light · Standard mode · 4 ch · category symbol

12 physical · 12 plotted

0 disabled · 0 unplaced



HitLight placeholder Visual substitute · LED BAR 6 CH - H

LED Bar · 9 CH · 6 ch · category symbol

2 physical · 2 plotted

0 disabled · 0 unplaced



Martin Professional Atomic 3000 DMX

Strobe · 4 Channel · 4 ch · category symbol

2 physical · 2 plotted

0 disabled · 0 unplaced



Robe Lighting Robin LEDBeam 150 RGBW

Moving Head · Mode 1 - Standard 16 - bit · 22 ch · category symbol

6 physical · 6 plotted

0 disabled · 0 unplaced



Robe Lighting Robin Spote

Moving Head · Mode 1 - Standard · 25 ch · category symbol

6 physical · 6 plotted

0 disabled · 0 unplaced

Beursschouwburg · Main room

SYMBOL LEGEND · Main room

HitLight · Beursschouwburg

Auguste Ortsstraat 20 - 28, 1000, Brussels, Belgium

DWG HL · METRIC

Drawn HitLight

Generated from the saved show

SOURCE 470770a4b1c3

GENERAL NOTES

1. Source-based lighting plan. Confirm the current rig with the venue.
2. PARTIAL: included fixtures are not a full physical-unit census.
3. DMX PATCH WITHHELD: provisional or unchecked addresses are not published.
4. The reconstruction retains its documented coverage and geometry assumptions; confirm the current setup with the venue.

HitLight

DMX PATCH

35 FIXTURES · 0 UNIVERSES

Fixture / name	Manufacturer / model	Mode	Ch	DMX	Range	Position / mount	Status / notes
UNPATCHED / INVALID							
F001 · ChauvetRogueR1FXB · 21	Chauvet Professional / Rogue R1 FX-B	Advanced Mode	47	WITHHELD	TBC	UNPLACED	Enabled
F002 · ChauvetRogueR1FXB · 22	Chauvet Professional / Rogue R1 FX-B	Advanced Mode	47	WITHHELD	TBC	UNPLACED	Enabled
F003 · ChauvetRogueR1FXB · 27	Chauvet Professional / Rogue R1 FX-B	Advanced Mode	47	WITHHELD	TBC	UNPLACED	Enabled
F004 · ChauvetRogueR1FXB · 28	Chauvet Professional / Rogue R1 FX-B	Advanced Mode	47	WITHHELD	TBC	UNPLACED	Enabled
F005 · MartinAtomic3000DMX · 32	Martin Professional / Atomic 3000 DMX	4 Channel	4	WITHHELD	TBC	UNPLACED	Enabled
F006 · MartinAtomic3000DMX · 33	Martin Professional / Atomic 3000 DMX	4 Channel	4	WITHHELD	TBC	UNPLACED	Enabled
F007 · PLACEHOLDER · BriteqBTThea...	HitLight placeholder / Visual substitute ...	Default	1	WITHHELD	TBC	UNPLACED	Enabled
F008 · PLACEHOLDER · BriteqBTThea...	HitLight placeholder / Visual substitute ...	Default	1	WITHHELD	TBC	UNPLACED	Enabled
F009 · PLACEHOLDER · BriteqBTThea...	HitLight placeholder / Visual substitute ...	Default	1	WITHHELD	TBC	UNPLACED	Enabled
F010 · PLACEHOLDER · RobeParFect1...	HitLight placeholder / Visual substitute ...	Standard mode	4	WITHHELD	TBC	UNPLACED	Enabled
F011 · PLACEHOLDER · RobeParFect1...	HitLight placeholder / Visual substitute ...	Standard mode	4	WITHHELD	TBC	UNPLACED	Enabled
F012 · PLACEHOLDER · RobeParFect1...	HitLight placeholder / Visual substitute ...	Standard mode	4	WITHHELD	TBC	UNPLACED	Enabled
F013 · PLACEHOLDER · RobeParFect1...	HitLight placeholder / Visual substitute ...	Standard mode	4	WITHHELD	TBC	UNPLACED	Enabled
F014 · PLACEHOLDER · RoshLedPAR ...	HitLight placeholder / Visual substitute ...	Standard mode	4	WITHHELD	TBC	UNPLACED	Enabled
F015 · PLACEHOLDER · RoshLedPAR ...	HitLight placeholder / Visual substitute ...	Standard mode	4	WITHHELD	TBC	UNPLACED	Enabled
F016 · PLACEHOLDER · RoshLedPAR ...	HitLight placeholder / Visual substitute ...	Standard mode	4	WITHHELD	TBC	UNPLACED	Enabled
F017 · PLACEHOLDER · RoshLedPAR ...	HitLight placeholder / Visual substitute ...	Standard mode	4	WITHHELD	TBC	UNPLACED	Enabled
F018 · PLACEHOLDER · RoshLedPAR ...	HitLight placeholder / Visual substitute ...	Standard mode	4	WITHHELD	TBC	UNPLACED	Enabled
F019 · PLACEHOLDER · RoshLedPAR ...	HitLight placeholder / Visual substitute ...	Standard mode	4	WITHHELD	TBC	UNPLACED	Enabled
F020 · PLACEHOLDER · RoshLedPAR ...	HitLight placeholder / Visual substitute ...	Standard mode	4	WITHHELD	TBC	UNPLACED	Enabled

No patched universes

Beursschouwburg · Main room

DMX PATCH · Main room

HitLight · Beursschouwburg

Auguste Ortsstraat 20 - 28, 1000, Brussels, Belgium

DWG HL · METRIC

Drawn HitLight

Generated from the saved show

SOURCE 470770a4b1c3

DMX PATCH · CONTINUED

35 FIXTURES · 0 UNIVERSES

Fixture / name	Manufacturer / model	Mode	Ch	DMX	Range	Position / mount	Status / notes
UNPATCHED / INVALID							
F021 · PLACEHOLDER · RoshLedPAR ...	HitLight placeholder / Visual substitute ...	Standard mode	4	WITHHELD	TBC	UNPLACED	Enabled
F022 · PLACEHOLDER · SunstripBlin...	HitLight placeholder / Visual substitute ...	9 CH	6	WITHHELD	TBC	UNPLACED	Enabled
F023 · PLACEHOLDER · SunstripBlin...	HitLight placeholder / Visual substitute ...	9 CH	6	WITHHELD	TBC	UNPLACED	Enabled
F024 · RobeRobinLEDBeam150RGBW...	Robe Lighting / Robin LEDBeam 150 RGBW	Mode 1 - Standard 16 -...	22	WITHHELD	TBC	UNPLACED	Enabled
F025 · RobeRobinLEDBeam150RGBW...	Robe Lighting / Robin LEDBeam 150 RGBW	Mode 1 - Standard 16 -...	22	WITHHELD	TBC	UNPLACED	Enabled
F026 · RobeRobinLEDBeam150RGBW...	Robe Lighting / Robin LEDBeam 150 RGBW	Mode 1 - Standard 16 -...	22	WITHHELD	TBC	UNPLACED	Enabled
F027 · RobeRobinLEDBeam150RGBW...	Robe Lighting / Robin LEDBeam 150 RGBW	Mode 1 - Standard 16 -...	22	WITHHELD	TBC	UNPLACED	Enabled
F028 · RobeRobinLEDBeam150RGBW...	Robe Lighting / Robin LEDBeam 150 RGBW	Mode 1 - Standard 16 -...	22	WITHHELD	TBC	UNPLACED	Enabled
F029 · RobeRobinLEDBeam150RGBW...	Robe Lighting / Robin LEDBeam 150 RGBW	Mode 1 - Standard 16 -...	22	WITHHELD	TBC	UNPLACED	Enabled
F030 · RobeRobinSpote · 1	Robe Lighting / Robin Spote	Mode 1 - Standard	25	WITHHELD	TBC	UNPLACED	Enabled
F031 · RobeRobinSpote · 2	Robe Lighting / Robin Spote	Mode 1 - Standard	25	WITHHELD	TBC	UNPLACED	Enabled
F032 · RobeRobinSpote · 3	Robe Lighting / Robin Spote	Mode 1 - Standard	25	WITHHELD	TBC	UNPLACED	Enabled
F033 · RobeRobinSpote · 4	Robe Lighting / Robin Spote	Mode 1 - Standard	25	WITHHELD	TBC	UNPLACED	Enabled
F034 · RobeRobinSpote · 5	Robe Lighting / Robin Spote	Mode 1 - Standard	25	WITHHELD	TBC	UNPLACED	Enabled
F035 · RobeRobinSpote · 6	Robe Lighting / Robin Spote	Mode 1 - Standard	25	WITHHELD	TBC	UNPLACED	Enabled

No patched universes

Beursschouwburg · Main room

DMX PATCH · Main room

HitLight · Beursschouwburg

Auguste Ortsstraat 20 - 28, 1000, Brussels, Belgium

DWG HL · METRIC

Drawn HitLight

Generated from the saved show

SOURCE 470770a4b1c3

VALIDATION APPENDIX

WARNING · PATCH_WITHHELD

DMX patch facts are withheld pending source verification. This planning document cannot be used for hardware output.

Objects: — · Remediation: correct the saved show data and regenerate.

ERROR · STAGE_DIMENSIONS_UNCONFIRMED

Confirm the stage dimensions before producing a final technical document.

Objects: 8A77A9A3-9326-49F5-8DDC-51B54B17D197 · Remediation: correct the saved show data and regenerate.

WARNING · TITLE_METADATA_INCOMPLETE

Some professional title-block metadata is missing; the document will show an em dash.

Objects: eb1b9c44b414af4105b33606 · Remediation: correct the saved show data and regenerate.

HitLight

VENUE & DRAWING SOURCES

Beursschouwburg

Main room · House rig

Auguste Ortsstraat 20 - 28, 1000, Brussels, BE

https://beursschouwburg.be/en/

Sources checked 2026-10-23

Symbols: HitLight-owned category artwork. No manufacturer model geometry or original source pages included.

Source-based reconstruction. Confirm the current installation and equipment availability with the venue.

Scale, fixture positions, mounting heights and aiming may include estimates; this is not a rigging specification.

Provisional fixture matches are labelled as placeholders. The recorded subset is not a complete physical inventory.

DMX addresses are withheld from public plans until their exact source patch is reconciled.

The reconstruction retains its documented coverage and geometry assumptions; confirm the current setup with the venue.

Official venue information: https://beursschouwburg.be/en/ · checked 2026-10-19

Physical venue location: https://beursschouwburg.be/en/contact/ · checked 2026-10-23

silverspace-technical-rider-plan.pdf: https://beursschouwburg.be/site/assets/files/103187/silverspace-technical-rider-plan.pdf · checked 2026-10-19

Public venue page: https://www.hitlight.app/venues/belgium/beursschouwburg-eb1b9c44

HitLight