
UPSTAGE ↑

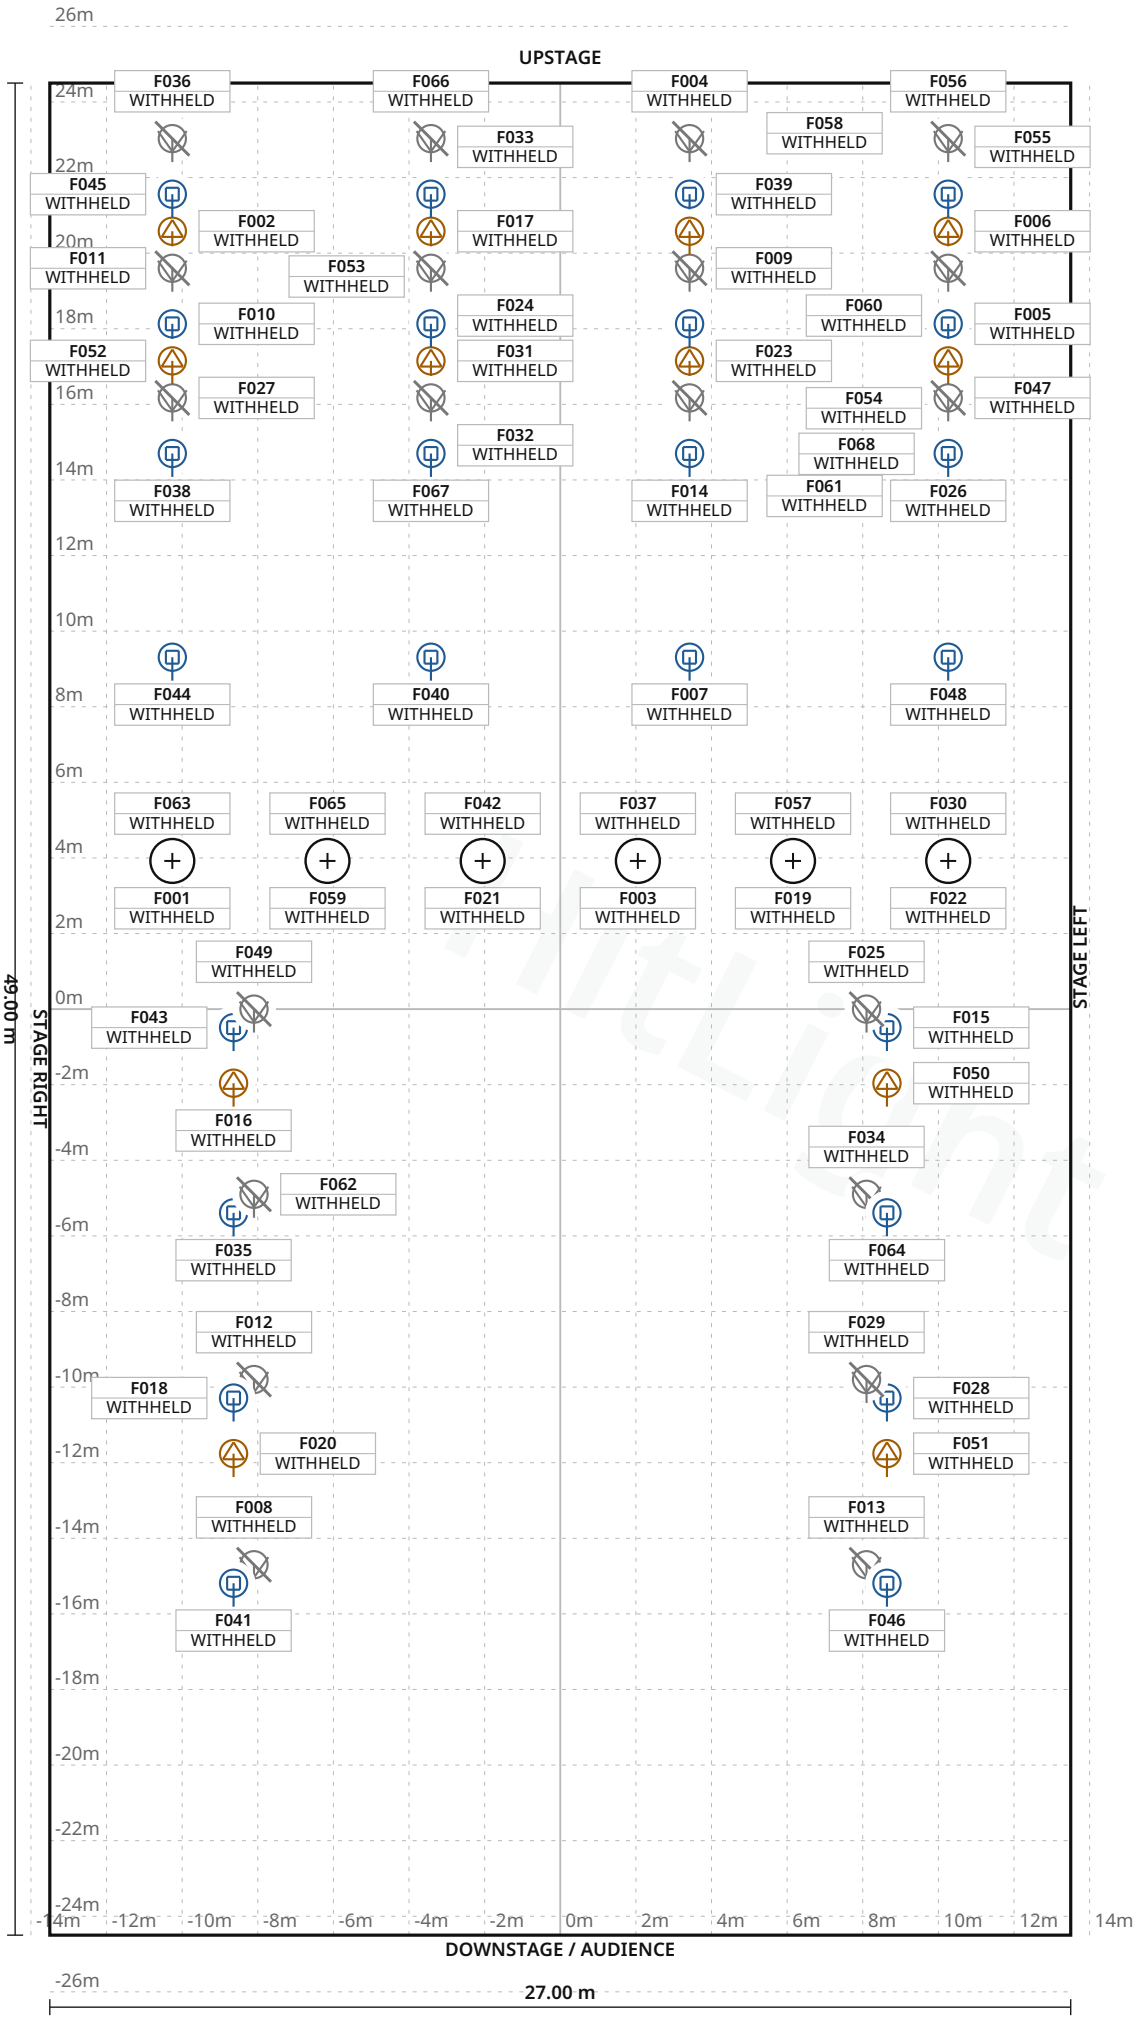

FIXTURE LEGEND

- **MAC Aura PXL** — Moving Head · 24×
- **MAC Encore** — Performance CLD, Profile Spot · 18×
- **EclFresnel2KTW** — Spot Light · 4×
- **EclFresnelTW** — Spot Light · 16×
- **ProlightsECLCTPL** — US15–30, PAR Light · 6×

Stage 27.00 m W × 49.00 m D · Grid 1 m

VILCO — Stadthalle und Kurhaus Bad Vilbel · Großer Saal / Saal1

LIGHT PLOT · PLAN · Großer Saal / Saal1

HitLight · VILCO — Stadthalle und Kurhaus Bad Vilbel

Günther-Biwer-Platz 1, 61118, Bad Vilbel, Germany

DWG HL · SCALE 1:200 · metric · PRINT AT 100%

Drawn HitLight

Generated from the saved show

SOURCE 4a9876f2bf9f

SYMBOL LEGEND

5 TYPES · 68 FIXTURES · COLOUR BY TYPE



Martin Professional MAC Aura PXL

Moving Head · Basic · 32 ch · category symbol

24 physical · 24 plotted

0 disabled · 0 unplaced



Martin Professional MAC Encore Performance CLD

Profile Spot · Basic · 38 ch · category symbol

18 physical · 18 plotted

0 disabled · 0 unplaced



Prolights EclFresnel2KTW

Spot Light · Unverified · TBC ch · category symbol

4 physical · 4 plotted

4 disabled · 0 unplaced



Prolights EclFresnelTW

Spot Light · Unverified · TBC ch · category symbol

16 physical · 16 plotted

16 disabled · 0 unplaced



Unverified source fixture ProlightsECLCTPLUS15–30

PAR Light · Unverified · TBC ch · category symbol

6 physical · 6 plotted

6 disabled · 0 unplaced

VILCO — Stadthalle und Kurhaus Bad Vilbel · Großer Saal / Saal1

SYMBOL LEGEND · Großer Saal / Saal1

HitLight · VILCO — Stadthalle und Kurhaus Bad Vilbel

Günther-Biwer-Platz 1, 61118, Bad Vilbel, Germany

DWG HL · METRIC

Drawn HitLight

Generated from the saved show

SOURCE 4a9876f2bf9f

GENERAL NOTES

1. Source-based lighting plan. Confirm the current rig with the venue.
2. PARTIAL: included fixtures are not a full physical-unit census.
3. DMX PATCH WITHHELD: provisional or unchecked addresses are not published.
4. The reconstruction retains its documented coverage and geometry assumptions; confirm the current setup with the venue.
5. Output remains excluded for visual-only fixtures. Catalogue identity does not verify installed modes, addresses or the current installation.

HitLight

FIXTURE SCHEDULE

Fixture	Manufacturer / model	Position / mount	Mode / output
VISUAL PLANNING · DMX PATCH WITHHELD			
F001	Unverified source fixture / ProlightsECLCTPLUS15–30	UNPLACED	Unverified · Output excluded
F002	Martin Professional / MAC Encore Performance CLD	UNPLACED	Unverified · Output excluded
F003	Unverified source fixture / ProlightsECLCTPLUS15–30	UNPLACED	Unverified · Output excluded
F004	Prolights / EclFresnelTW	UNPLACED	Unverified · Output excluded
F005	Martin Professional / MAC Aura PXL	UNPLACED	Unverified · Output excluded
F006	Martin Professional / MAC Encore Performance CLD	UNPLACED	Unverified · Output excluded
F007	Martin Professional / MAC Aura PXL	UNPLACED	Unverified · Output excluded
F008	Prolights / EclFresnelTW	UNPLACED	Unverified · Output excluded
F009	Prolights / EclFresnelTW	UNPLACED	Unverified · Output excluded
F010	Martin Professional / MAC Aura PXL	UNPLACED	Unverified · Output excluded
F011	Prolights / EclFresnelTW	UNPLACED	Unverified · Output excluded
F012	Prolights / EclFresnelTW	UNPLACED	Unverified · Output excluded
F013	Prolights / EclFresnelTW	UNPLACED	Unverified · Output excluded
F014	Martin Professional / MAC Aura PXL	UNPLACED	Unverified · Output excluded
F015	Martin Professional / MAC Aura PXL	UNPLACED	Unverified · Output excluded
F016	Martin Professional / MAC Encore Performance CLD	UNPLACED	Unverified · Output excluded
F017	Martin Professional / MAC Encore Performance CLD	UNPLACED	Unverified · Output excluded
F018	Martin Professional / MAC Aura PXL	UNPLACED	Unverified · Output excluded
F019	Martin Professional / MAC Encore Performance CLD	UNPLACED	Unverified · Output excluded
F020	Martin Professional / MAC Encore Performance CLD	UNPLACED	Unverified · Output excluded

Planning reference only. Confirm installed modes and patch with the venue.

VILCO — Stadthalle und Kurhaus Bad Vilbel · Großer Saal / Saal1

FIXTURE SCHEDULE · Großer Saal / Saal1

HitLight · VILCO — Stadthalle und Kurhaus Bad Vilbel

Günther-Biwer-Platz 1, 61118, Bad Vilbel, Germany

DWG HL · METRIC

Drawn HitLight

Generated from the saved show

SOURCE 4a9876f2bf9f

Fixture	Manufacturer / model	Position / mount	Mode / output
VISUAL PLANNING · DMX PATCH WITHHELD			
F021	Martin Professional / MAC Encore Performance CLD	UNPLACED	Unverified · Output excluded
F022	Martin Professional / MAC Encore Performance CLD	UNPLACED	Unverified · Output excluded
F023	Martin Professional / MAC Encore Performance CLD	UNPLACED	Unverified · Output excluded
F024	Prolights / EclFresnelTW	UNPLACED	Unverified · Output excluded
F025	Prolights / EclFresnelTW	UNPLACED	Unverified · Output excluded
F026	Martin Professional / MAC Aura PXL	UNPLACED	Unverified · Output excluded
F027	Prolights / EclFresnel2KTW	UNPLACED	Unverified · Output excluded
F028	Martin Professional / MAC Aura PXL	UNPLACED	Unverified · Output excluded
F029	Prolights / EclFresnelTW	UNPLACED	Unverified · Output excluded
F030	Unverified source fixture / ProlightsECLCTPLUS15–30	UNPLACED	Unverified · Output excluded
F031	Martin Professional / MAC Encore Performance CLD	UNPLACED	Unverified · Output excluded
F032	Prolights / EclFresnel2KTW	UNPLACED	Unverified · Output excluded
F033	Martin Professional / MAC Aura PXL	UNPLACED	Unverified · Output excluded
F034	Prolights / EclFresnelTW	UNPLACED	Unverified · Output excluded
F035	Martin Professional / MAC Aura PXL	UNPLACED	Unverified · Output excluded
F036	Prolights / EclFresnelTW	UNPLACED	Unverified · Output excluded
F037	Martin Professional / MAC Encore Performance CLD	UNPLACED	Unverified · Output excluded
F038	Martin Professional / MAC Aura PXL	UNPLACED	Unverified · Output excluded
F039	Martin Professional / MAC Aura PXL	UNPLACED	Unverified · Output excluded
F040	Martin Professional / MAC Aura PXL	UNPLACED	Unverified · Output excluded

Planning reference only. Confirm installed modes and patch with the venue.

Fixture	Manufacturer / model	Position / mount	Mode / output
VISUAL PLANNING · DMX PATCH WITHHELD			
F041	Martin Professional / MAC Aura PXL	UNPLACED	Unverified · Output excluded
F042	Unverified source fixture / ProlightsECLCTPLUS15–30	UNPLACED	Unverified · Output excluded
F043	Martin Professional / MAC Aura PXL	UNPLACED	Unverified · Output excluded
F044	Martin Professional / MAC Aura PXL	UNPLACED	Unverified · Output excluded
F045	Martin Professional / MAC Aura PXL	UNPLACED	Unverified · Output excluded
F046	Martin Professional / MAC Aura PXL	UNPLACED	Unverified · Output excluded
F047	Prolights / EclFresnel2KTW	UNPLACED	Unverified · Output excluded
F048	Martin Professional / MAC Aura PXL	UNPLACED	Unverified · Output excluded
F049	Prolights / EclFresnelTW	UNPLACED	Unverified · Output excluded
F050	Martin Professional / MAC Encore Performance CLD	UNPLACED	Unverified · Output excluded
F051	Martin Professional / MAC Encore Performance CLD	UNPLACED	Unverified · Output excluded
F052	Martin Professional / MAC Encore Performance CLD	UNPLACED	Unverified · Output excluded
F053	Martin Professional / MAC Aura PXL	UNPLACED	Unverified · Output excluded
F054	Martin Professional / MAC Encore Performance CLD	UNPLACED	Unverified · Output excluded
F055	Martin Professional / MAC Aura PXL	UNPLACED	Unverified · Output excluded
F056	Prolights / EclFresnelTW	UNPLACED	Unverified · Output excluded
F057	Unverified source fixture / ProlightsECLCTPLUS15–30	UNPLACED	Unverified · Output excluded
F058	Martin Professional / MAC Encore Performance CLD	UNPLACED	Unverified · Output excluded
F059	Martin Professional / MAC Encore Performance CLD	UNPLACED	Unverified · Output excluded
F060	Prolights / EclFresnelTW	UNPLACED	Unverified · Output excluded

Planning reference only. Confirm installed modes and patch with the venue.

Fixture	Manufacturer / model	Position / mount	Mode / output
VISUAL PLANNING · DMX PATCH WITHHELD			
F061	Prolights / EclFresnel2KTW	UNPLACED	Unverified · Output excluded
F062	Prolights / EclFresnelTW	UNPLACED	Unverified · Output excluded
F063	Martin Professional / MAC Encore Performance CLD	UNPLACED	Unverified · Output excluded
F064	Martin Professional / MAC Aura PXL	UNPLACED	Unverified · Output excluded
F065	Unverified source fixture / ProlightsECLCTPLUS15–30	UNPLACED	Unverified · Output excluded
F066	Prolights / EclFresnelTW	UNPLACED	Unverified · Output excluded
F067	Martin Professional / MAC Aura PXL	UNPLACED	Unverified · Output excluded
F068	Martin Professional / MAC Aura PXL	UNPLACED	Unverified · Output excluded

Planning reference only. Confirm installed modes and patch with the venue.

HitLight

VALIDATION APPENDIX

WARNING · PATCH_WITHHELD

DMX patch facts are withheld pending source verification. This planning document cannot be used for hardware output.

Objects: — · Remediation: review the source facts and regenerate.

ERROR · STAGE_DIMENSIONS_UNCONFIRMED

Confirm the stage dimensions before producing a final technical document.

Objects: Großer Saal / Saal1 · Remediation: review the source facts and regenerate.

WARNING · MODE_UNVERIFIED

DMX modes are unverified; output remains excluded.

Objects: F001, F003, F004, F008, F009, F011–F013, F024, F025, F027, F029, F030, F032, F034, F036, F042, F047, F049, F056, F057, F060–F062, F065, F066 · Remediation: review the source facts and regenerate.

WARNING · FIXTURE_DISABLED

Fixtures are disabled for this visual planning reconstruction.

Objects: F001, F003, F004, F008, F009, F011–F013, F024, F025, F027, F029, F030, F032, F034, F036, F042, F047, F049, F056, F057, F060–F062, F065, F066 · Remediation: review the source facts and regenerate.

WARNING · TITLE_METADATA_INCOMPLETE

Some professional title-block metadata is missing; the document will show an em dash.

Objects: eb6af56356024443118f3df7 · Remediation: review the source facts and regenerate.

HitLight

VENUE & DRAWING SOURCES

VILCO — Stadthalle und Kurhaus Bad Vilbel

Großer Saal / Saal1 · Published house context; exact actual setup to confirm

Günther-Biwer-Platz 1, 61118, Bad Vilbel, DE

https://spaces-management.de/vilco/

Sources checked 2026-10-20

Symbols: HitLight-owned category artwork. No manufacturer model geometry or original source pages included.

Source-based reconstruction. Confirm the current installation and equipment availability with the venue.

Scale, fixture positions, mounting heights and aiming may include estimates; this is not a rigging specification.

Provisional fixture matches are labelled as placeholders. The recorded subset is not a complete physical inventory.

DMX addresses are withheld from public plans until their exact source patch is reconciled.

Catalogue identities corrected in place; installed modes, patch, geometry and source currency remain unverified.

The reconstruction retains its documented coverage and geometry assumptions; confirm the current setup with the venue.

Output remains excluded for visual-only fixtures. Catalogue identity does not verify installed modes, addresses or the current installation.

Official venue information: https://spaces-management.de/vilco/ · checked 2026-10-19

20260302_Lichtplan.pdf: https://spaces-management.de/vilco/venue-specs/ · checked 2026-10-20

Public venue page:
https://www.hitlight.app/venues/germany/vilco-stadthalle-und-kurhaus-bad-vilbel-eb6af563

HitLight