
UPSTAGE

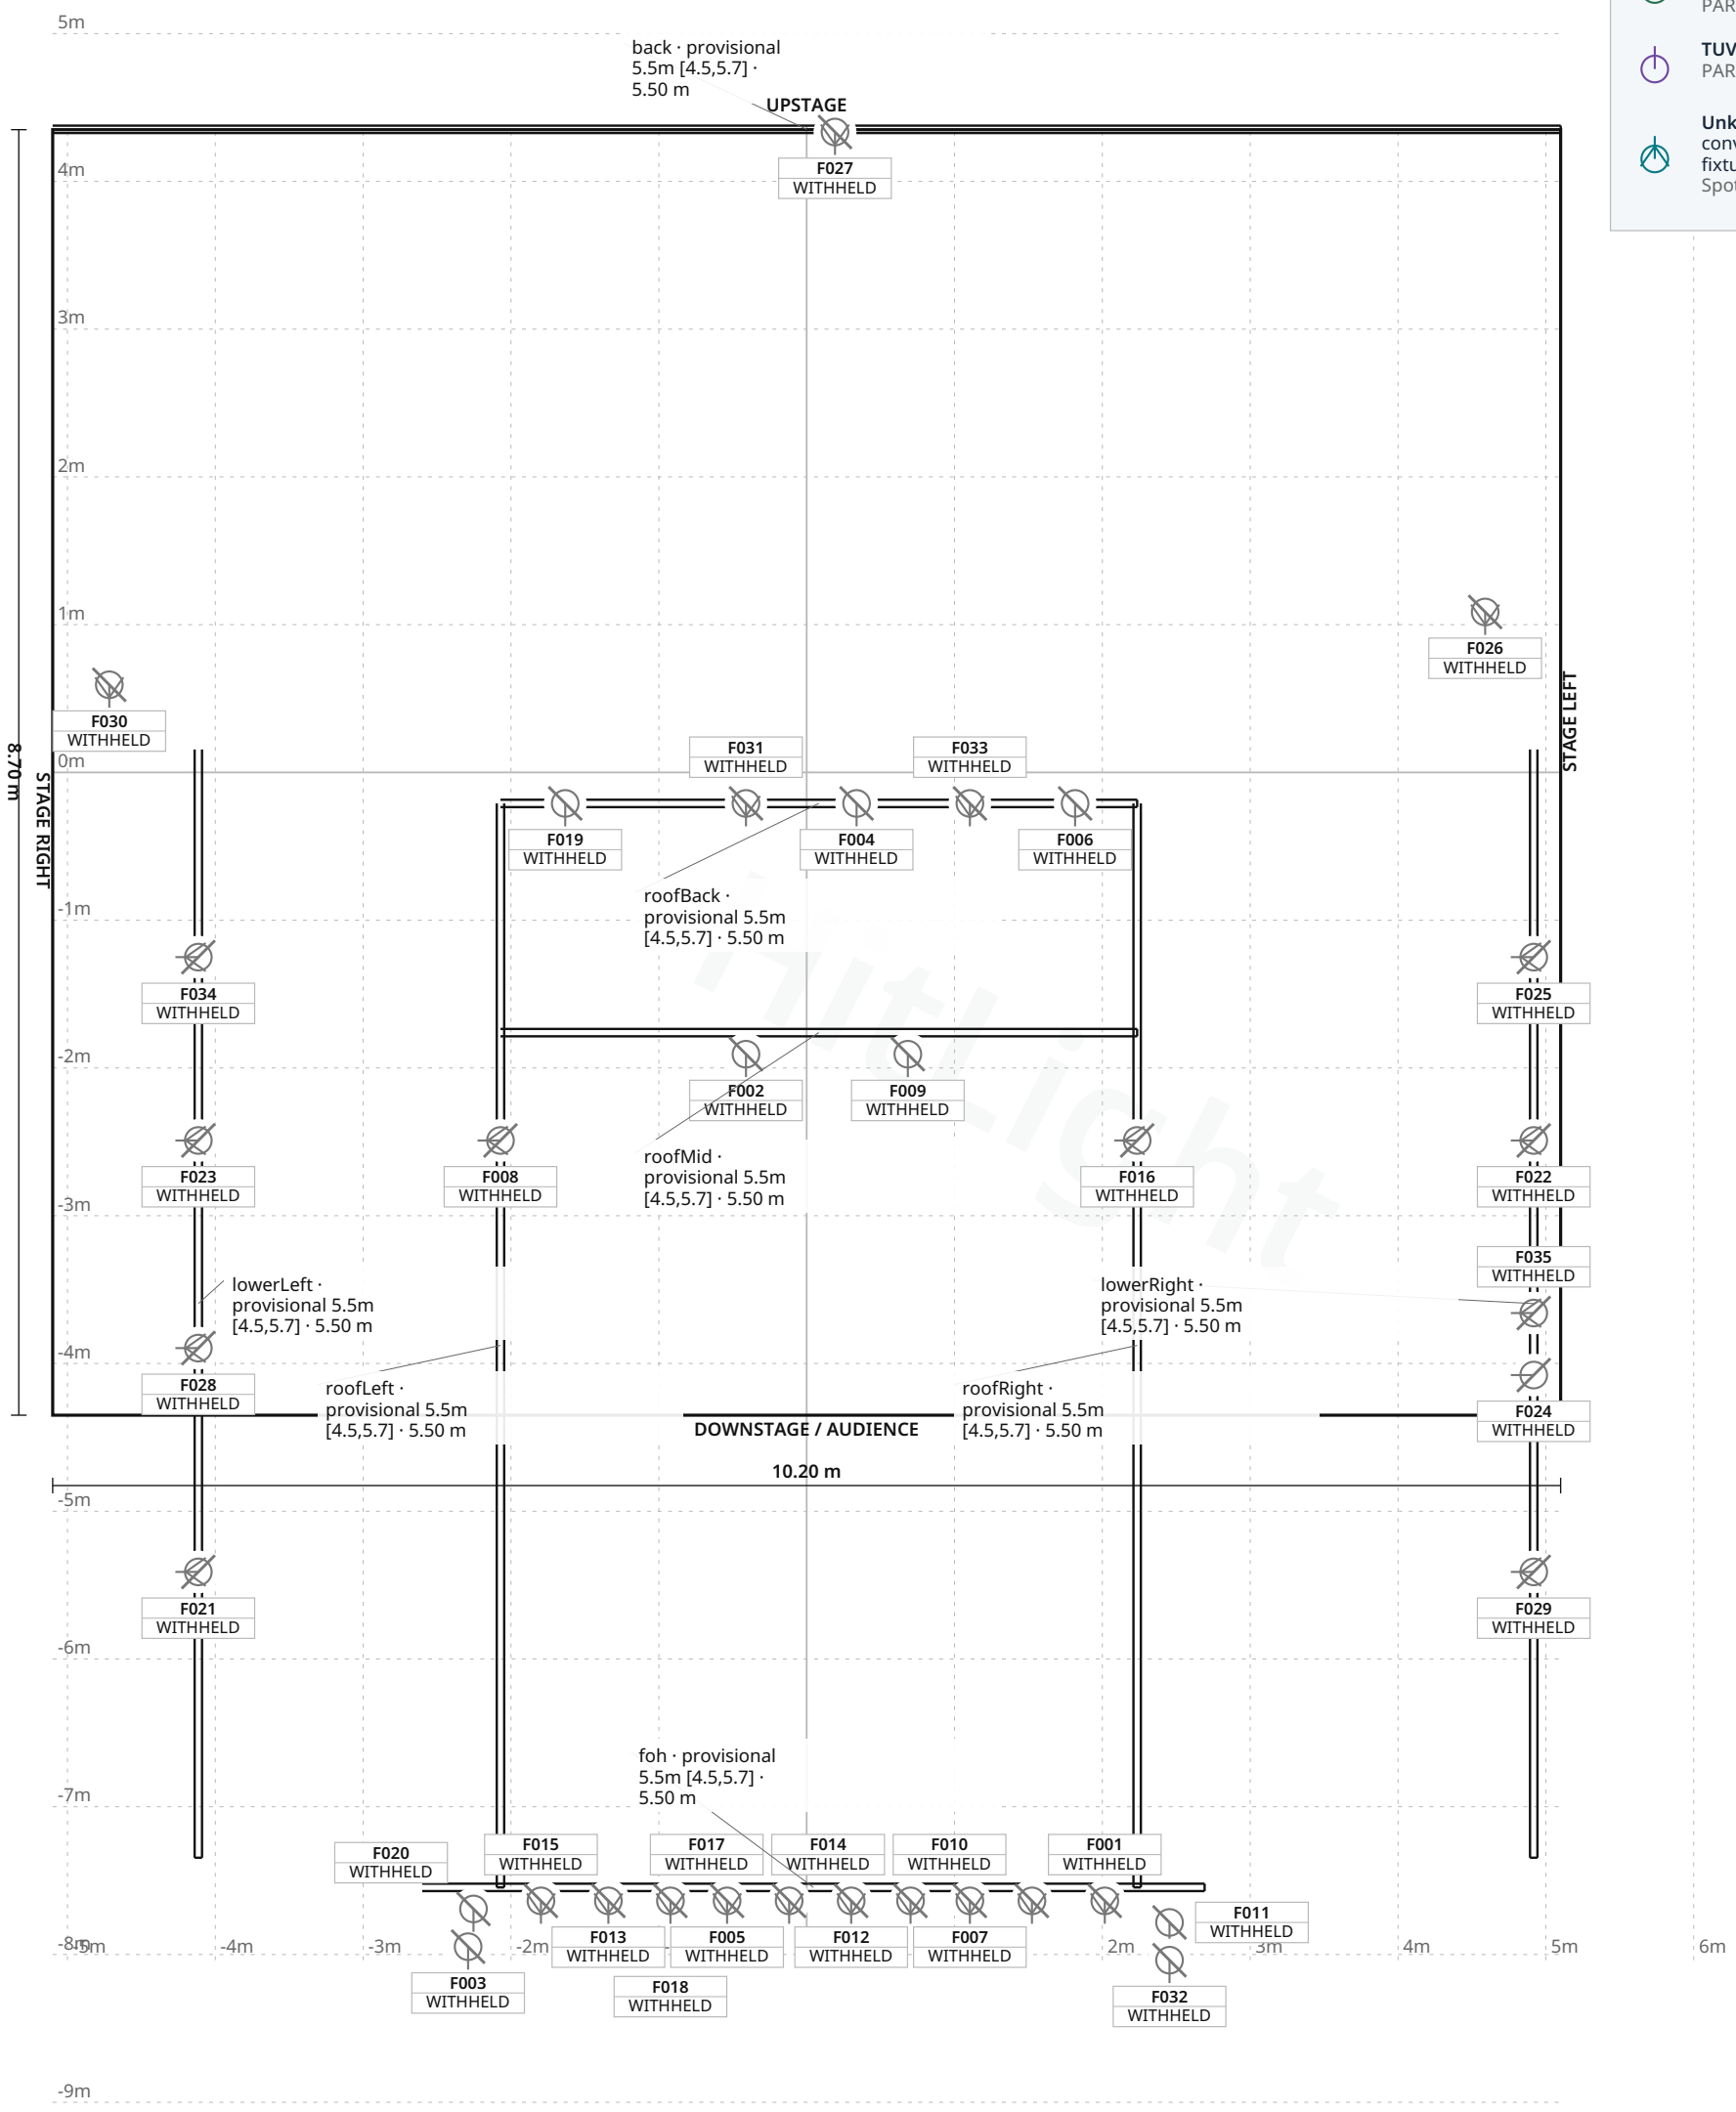


**FIXTURE LEGEND**

- **Aria F1000 Plus** — Spot Light · 6×
- **Quartet PC** — Spot Light · 3×
- **Prolite PAR64** — 1000W PAR Light · 5×
- **TUV Flood 500W** — PAR Light · 5×
- **Unknown** conventional fixture — Spot Light · 16×

Stage 10.20 m W × 8.70 m D · Grid 1 m



## Skillinge Teater · Stora scen

**LIGHT PLOT · PLAN · Stora scen**

HitLight · Skillinge Teater

Möllevångsgatan 7, 27660, Skillinge, Sweden

**DWG HL · SCALE 1:50 · metric · PRINT AT 100%**

Drawn HitLight

Generated from the saved show

SOURCE f6f78f39595d

# SYMBOL LEGEND

5 TYPES · 35 FIXTURES · COLOUR BY TYPE



**LDR Aria F1000 Plus**

Spot Light · Unverified · TBC ch · category symbol

**6 physical · 6 plotted**

6 disabled · 0 unplaced



**Strand Quartet PC**

Spot Light · Unverified · TBC ch · category symbol

**3 physical · 3 plotted**

3 disabled · 0 unplaced



**Unverified source fixture Prolite PAR64 1000W**

PAR Light · Unverified · TBC ch · category symbol

**5 physical · 5 plotted**

5 disabled · 0 unplaced



**Unverified source fixture TUV Flood 500W**

PAR Light · Unverified · TBC ch · category symbol

**5 physical · 5 plotted**

5 disabled · 0 unplaced



**Unverified source fixture Unknown conventional fixture**

Spot Light · Unverified · TBC ch · category symbol

**16 physical · 16 plotted**

16 disabled · 0 unplaced



## Skillinge Teater · Stora scen

SYMBOL LEGEND · Stora scen

HitLight · Skillinge Teater

Möllevångsgatan 7, 27660, Skillinge, Sweden

DWG HL · METRIC

Drawn HitLight

Generated from the saved show

SOURCE f6f78f39595d

# GENERAL NOTES

1. Source-based lighting plan. Confirm the current rig with the venue.
2. PARTIAL: included fixtures are not a full physical-unit census.
3. DMX PATCH WITHHELD: provisional or unchecked addresses are not published.
4. Approximate planning view; not official venue paperwork or output-ready. Original HitLight symbols only; no source pages, OEM meshes, photos or logos. Original files remain private; modes and patch unverified.

HitLight

# STAGE ELEMENTS

| NAME | TYPE | POSITION | TRIM / SIZE |
|---|---|---|---|
| back · provisional 5.5m [4.5,5.7] | pipe | X 0.00 m · Z -4.35 m | 5.50 m · 10.20 m W × 0.05 m D |
| foh · provisional 5.5m [4.5,5.7] | pipe | X 0.05 m · Z 7.55 m | 5.50 m · 5.29 m W × 0.05 m D |
| lowerLeft · provisional 5.5m [4.5,5.7] | pipe | X -4.11 m · Z 3.59 m | 5.50 m · 7.50 m W × 0.05 m D |
| lowerRight · provisional 5.5m [4.5,5.7] | pipe | X 4.92 m · Z 3.59 m | 5.50 m · 7.50 m W × 0.05 m D |
| roofBack · provisional 5.5m [4.5,5.7] | pipe | X 0.08 m · Z 0.21 m | 5.50 m · 4.31 m W × 0.05 m D |
| roofLeft · provisional 5.5m [4.5,5.7] | pipe | X -2.07 m · Z 3.88 m | 5.50 m · 7.34 m W × 0.05 m D |
| roofMid · provisional 5.5m [4.5,5.7] | pipe | X 0.08 m · Z 1.76 m | 5.50 m · 4.31 m W × 0.05 m D |
| roofRight · provisional 5.5m [4.5,5.7] | pipe | X 2.24 m · Z 3.88 m | 5.50 m · 7.34 m W × 0.05 m D |



## Skillinge Teater · Stora scen

STAGE ELEMENTS · Stora scen

HitLight · Skillinge Teater

Möllevångsgatan 7, 27660, Skillinge, Sweden

DWG HL · METRIC

Drawn HitLight

Generated from the saved show

SOURCE f6f78f39595d

# FIXTURE SCHEDULE



| Fixture | Manufacturer / model | Position / mount | Mode / output |
|---|---|---|---|
| VISUAL PLANNING · DMX PATCH WITHHELD | | | |
| F001 | LDR / Aria F1000 Plus | foh · provisional 5.5m [4.5,5.7] | Unverified · Output excluded |
| F002 | Unverified source fixture / Prolite PAR64 1000W | roofMid · provisional 5.5m [4.5,5.7] | Unverified · Output excluded |
| F003 | Unverified source fixture / TUV Flood 500W | foh · provisional 5.5m [4.5,5.7] | Unverified · Output excluded |
| F004 | Unverified source fixture / Prolite PAR64 1000W | roofBack · provisional 5.5m [4.5,5.7] | Unverified · Output excluded |
| F005 | Unverified source fixture / Unknown conventional fixture | foh · provisional 5.5m [4.5,5.7] | Unverified · Output excluded |
| F006 | Unverified source fixture / Prolite PAR64 1000W | roofBack · provisional 5.5m [4.5,5.7] | Unverified · Output excluded |
| F007 | Unverified source fixture / Unknown conventional fixture | foh · provisional 5.5m [4.5,5.7] | Unverified · Output excluded |
| F008 | LDR / Aria F1000 Plus | roofLeft · provisional 5.5m [4.5,5.7] | Unverified · Output excluded |
| F009 | Unverified source fixture / Prolite PAR64 1000W | roofMid · provisional 5.5m [4.5,5.7] | Unverified · Output excluded |
| F010 | Unverified source fixture / Unknown conventional fixture | foh · provisional 5.5m [4.5,5.7] | Unverified · Output excluded |
| F011 | Unverified source fixture / TUV Flood 500W | foh · provisional 5.5m [4.5,5.7] | Unverified · Output excluded |
| F012 | LDR / Aria F1000 Plus | foh · provisional 5.5m [4.5,5.7] | Unverified · Output excluded |
| F013 | Unverified source fixture / Unknown conventional fixture | foh · provisional 5.5m [4.5,5.7] | Unverified · Output excluded |
| F014 | Unverified source fixture / Unknown conventional fixture | foh · provisional 5.5m [4.5,5.7] | Unverified · Output excluded |
| F015 | LDR / Aria F1000 Plus | foh · provisional 5.5m [4.5,5.7] | Unverified · Output excluded |
| F016 | LDR / Aria F1000 Plus | roofRight · provisional 5.5m [4.5,5.7] | Unverified · Output excluded |
| F017 | LDR / Aria F1000 Plus | foh · provisional 5.5m [4.5,5.7] | Unverified · Output excluded |
| F018 | Unverified source fixture / Unknown conventional fixture | foh · provisional 5.5m [4.5,5.7] | Unverified · Output excluded |
| F019 | Unverified source fixture / Prolite PAR64 1000W | roofBack · provisional 5.5m [4.5,5.7] | Unverified · Output excluded |
| F020 | Unverified source fixture / TUV Flood 500W | foh · provisional 5.5m [4.5,5.7] | Unverified · Output excluded |

**Planning reference only. Confirm installed modes and patch with the venue.**



## Skillinge Teater · Stora scen

FIXTURE SCHEDULE · Stora scen

HitLight · Skillinge Teater

Möllevångsgatan 7, 27660, Skillinge, Sweden

**DWG HL · METRIC**

Drawn HitLight

Generated from the saved show

SOURCE f6f78f39595d

# FIXTURE SCHEDULE · CONTINUED



| Fixture | Manufacturer / model | Position / mount | Mode / output |
|---|---|---|---|
| VISUAL PLANNING · DMX PATCH WITHHELD | | | |
| F021 | Strand / Quartet PC | lowerLeft · provisional 5.5m [4.5,5.7] | Unverified · Output excluded |
| F022 | Unverified source fixture / Unknown conventional fixture | lowerRight · provisional 5.5m [4.5,5.7] | Unverified · Output excluded |
| F023 | Unverified source fixture / Unknown conventional fixture | lowerLeft · provisional 5.5m [4.5,5.7] | Unverified · Output excluded |
| F024 | Unverified source fixture / TUV Flood 500W | lowerRight · provisional 5.5m [4.5,5.7] | Unverified · Output excluded |
| F025 | Unverified source fixture / Unknown conventional fixture | lowerRight · provisional 5.5m [4.5,5.7] | Unverified · Output excluded |
| F026 | Unverified source fixture / Unknown conventional fixture | PLOTTED | Unverified · Output excluded |
| F027 | Strand / Quartet PC | back · provisional 5.5m [4.5,5.7] | Unverified · Output excluded |
| F028 | Unverified source fixture / Unknown conventional fixture | lowerLeft · provisional 5.5m [4.5,5.7] | Unverified · Output excluded |
| F029 | Strand / Quartet PC | lowerRight · provisional 5.5m [4.5,5.7] | Unverified · Output excluded |
| F030 | Unverified source fixture / Unknown conventional fixture | PLOTTED | Unverified · Output excluded |
| F031 | Unverified source fixture / Unknown conventional fixture | roofBack · provisional 5.5m [4.5,5.7] | Unverified · Output excluded |
| F032 | Unverified source fixture / TUV Flood 500W | foh · provisional 5.5m [4.5,5.7] | Unverified · Output excluded |
| F033 | Unverified source fixture / Unknown conventional fixture | roofBack · provisional 5.5m [4.5,5.7] | Unverified · Output excluded |
| F034 | Unverified source fixture / Unknown conventional fixture | lowerLeft · provisional 5.5m [4.5,5.7] | Unverified · Output excluded |
| F035 | Unverified source fixture / Unknown conventional fixture | lowerRight · provisional 5.5m [4.5,5.7] | Unverified · Output excluded |

**Planning reference only. Confirm installed modes and patch with the venue.**

# VALIDATION APPENDIX

WARNING · PATCH_WITHHELD

DMX patch facts are withheld pending source verification. This planning document cannot be used for hardware output.

Objects: — · Remediation: review the source facts and regenerate.

ERROR · STAGE_DIMENSIONS_UNCONFIRMED

Confirm the stage dimensions before producing a final technical document.

Objects: Stora scen · Remediation: review the source facts and regenerate.

WARNING · MODE_UNVERIFIED

DMX modes are unverified; output remains excluded.

Objects: F001–F035 · Remediation: review the source facts and regenerate.

WARNING · FIXTURE_DISABLED

Fixtures are disabled for this visual planning reconstruction.

Objects: F001–F035 · Remediation: review the source facts and regenerate.

WARNING · TITLE_METADATA_INCOMPLETE

Some professional title-block metadata is missing; the document will show an em dash.

Objects: ec5b2f8f975b8731a6f36274 · Remediation: review the source facts and regenerate.

HitLight

# VENUE & DRAWING SOURCES

Skillinge Teater

Stora scen · Published reference (rig unverified)

Möllevångsgatan 7, 27660, Skillinge, SE

http://www.skillingeteater.com/

Sources checked 2026-11-02

Generated by HitLight from the reviewed partial Skillinge Teater reconstruction. Venue sources are cited as facts; their original artwork remains private.

Symbols: HitLight-owned category artwork. No manufacturer model geometry or original source pages included.

35 individually plotted assemblies from the cited source configuration; partial reconstruction, not a complete current venue census.

See the current legend and fixture schedule for fixture coverage. Source identities remain separate from display models.

Scale, height, support and body-envelope assumptions are approximate. Current equipment, source freshness and physical rigging have not been verified.

All fixtures are disabled and have no DMX allocation. Selected display modes do not establish the installed personality, circuit, universe or address.

Public 3D previews display approximate approved catalogue housings where available and labelled visual markers elsewhere. Editable copies retain labelled visual-only fixtures; this page grants no reuse rights to original drawings or manufacturer models.

Partial source-based planning reconstruction; the current installation and complete fixture census are unverified.

Source-matched catalogue bodies are shown where available. Unresolved source identities remain labelled visual markers. Installed modes and DMX patch require verification; visual-only fixtures remain excluded from output.

35 source-based records in this scenario display 35 approximate public catalogue housings and 0 labelled visual fallbacks. 5 existing display references now use their available approved bodies. Source identities, labelled donors, modes, patch and output exclusions remain unchanged; current installation and optics are unverified.

35 records display 35 approximate public catalogue housings or labelled donors and 0 visual fallbacks. 5 display references use newly authored generic flood/PAR class housings. These do not identify installed products or verify wattage, optics, native DMX, dimming, rigging or hardware. Original source, geometry, mode, patch and output-exclusion qualifications remain.

Approximate planning view; not official venue paperwork or output-ready. Original HitLight symbols only; no source pages, OEM meshes, photos or logos. Original files remain private; modes and patch unverified.

skillinge_teater_plot_uppifran.pdf: https://scenrum.se/application/handling/a221c087-bd1c-4ce2-832d-364df81dae1f/laddaner · checked 2026-10-19

Scenrum-public-record-20261102.json.gz: https://scenrum.se/application/spelplats/9a9218ea-2eb0-5c50-e8da-3a033695f066 · checked 2026-11-02

Public venue page: https://www.hitlight.app/venues/sweden/skillinge-teater-ec5b2f8f

HitLight