
UPSTAGE

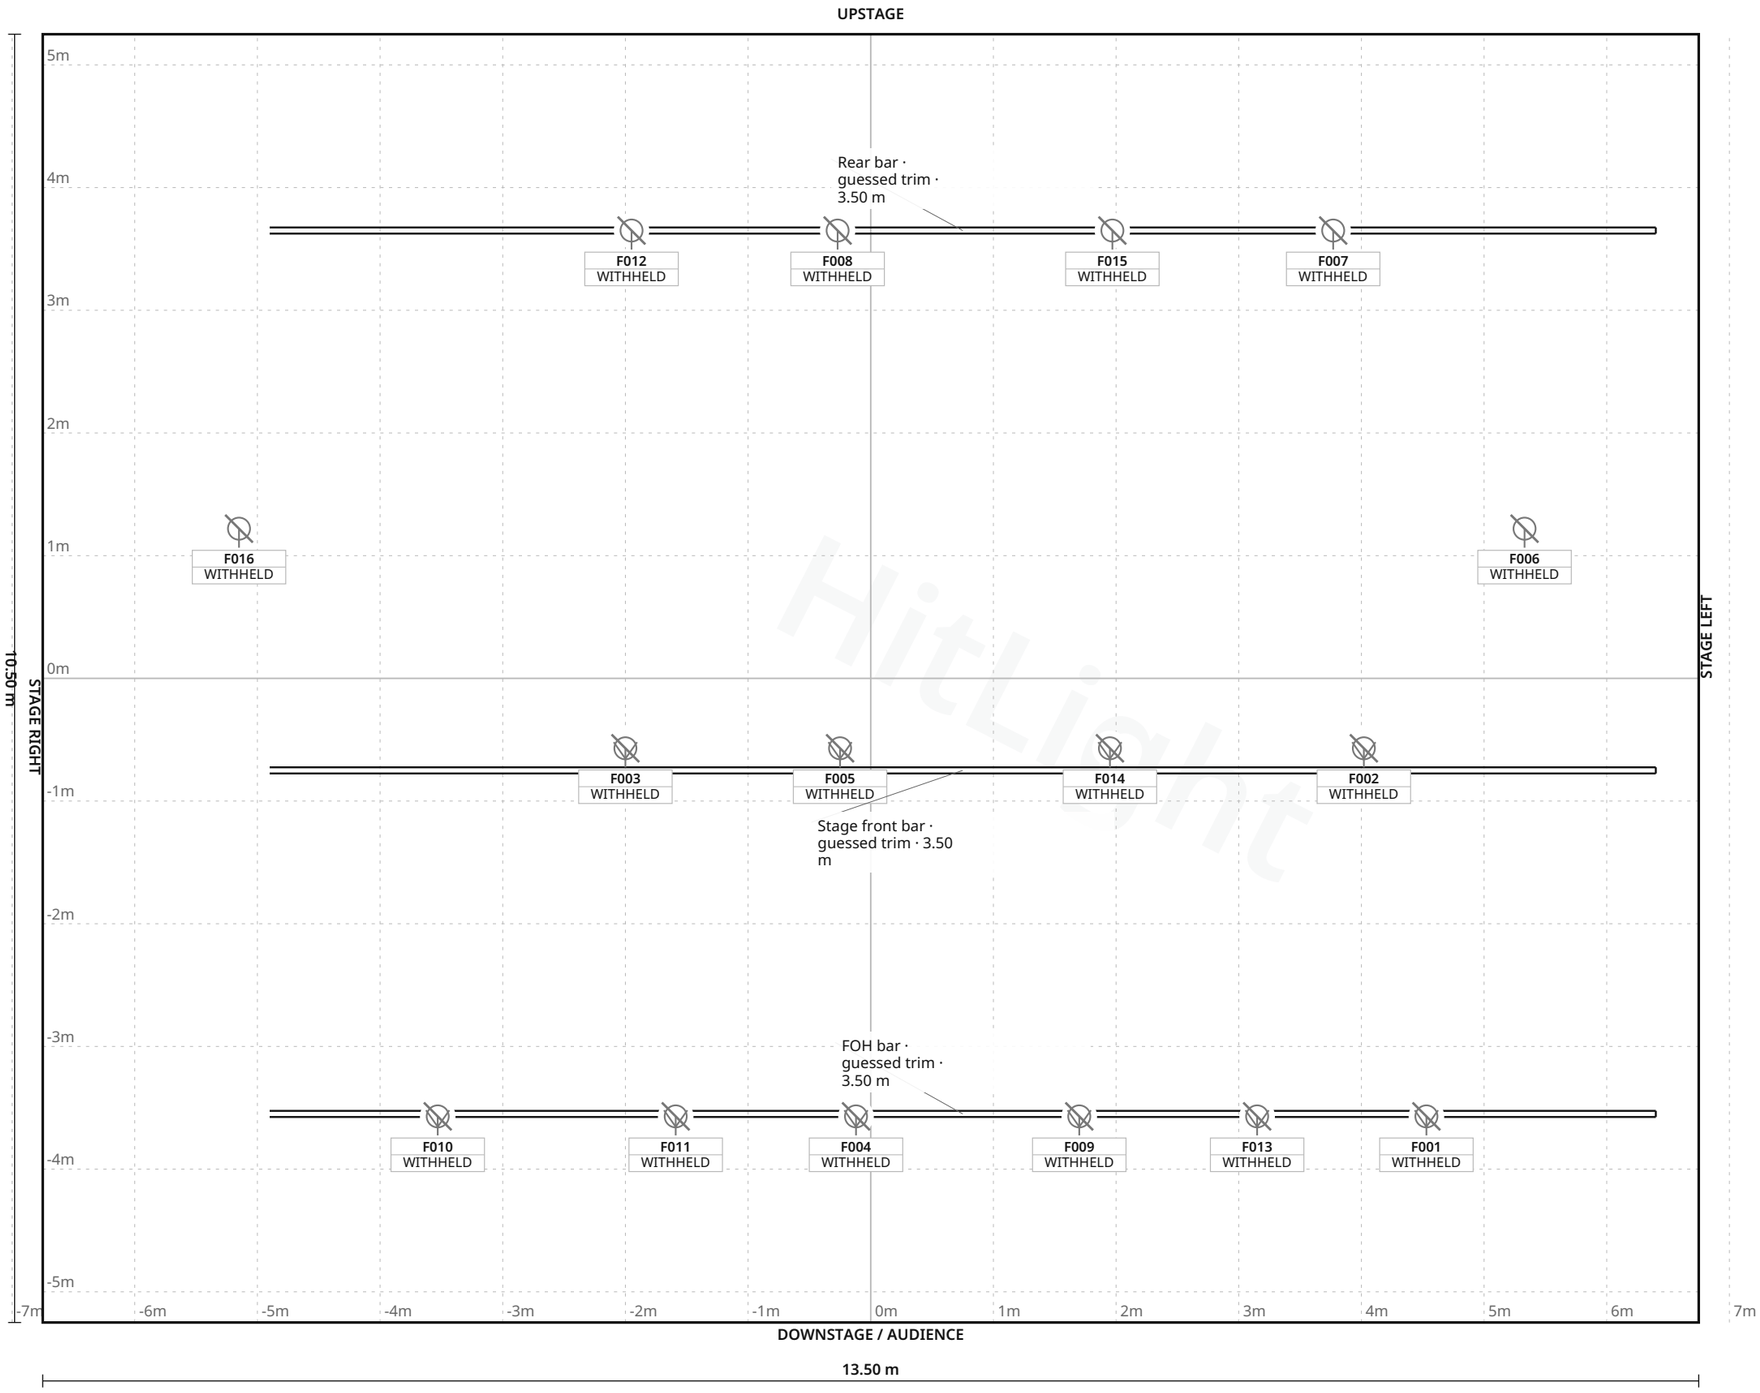

Stage 13.50 m W × 10.50 m D · Grid 1 m

FIXTURE LEGEND

- **Martin RUSH LED** — PAR — PAR Light · 6×
- **PC 650 W** — Spot Light · 10×

Hitlight

Théâtre La Luna · Salle 1

LIGHT PLOT · PLAN · Salle 1

HitLight · Théâtre La Luna

1 rue Séverine, 84000 Avignon, Avignon, France

DWG HL · SCALE 1:50 · metric · PRINT AT 100%

Drawn HitLight

Generated from the saved show

SOURCE a742ccf62033

SYMBOL LEGEND

2 TYPES · 16 FIXTURES · COLOUR BY TYPE



Unverified source fixture Martin RUSH LED PAR

PAR Light · Unverified · TBC ch · category symbol

6 physical · 6 plotted

6 disabled · 0 unplaced



Unverified source fixture PC 650 W

Spot Light · Unverified · TBC ch · category symbol

10 physical · 10 plotted

10 disabled · 0 unplaced

HitLight

Théâtre La Luna · Salle 1

SYMBOL LEGEND · Salle 1

HitLight · Théâtre La Luna

1 rue Séverine, 84000 Avignon, Avignon, France

DWG HL · METRIC

Drawn HitLight

Generated from the saved show

SOURCE a742ccf62033

GENERAL NOTES

1. Source-based lighting plan. Confirm the current rig with the venue.
2. PARTIAL: included fixtures are not a full physical-unit census.
3. DMX PATCH WITHHELD: provisional or unchecked addresses are not published.
4. Approximate planning view; not official venue paperwork or output-ready. Original HitLight symbols only; no source pages, OEM meshes, photos or logos. Original files remain private; modes and patch unverified.

HitLight

Théâtre La Luna · Salle 1

GENERAL NOTES · Salle 1

HitLight · Théâtre La Luna

1 rue Séverine, 84000 Avignon, Avignon, France

DWG HL · METRIC

Drawn HitLight

Generated from the saved show

SOURCE a742ccf62033

STAGE ELEMENTS

NAME	TYPE	POSITION	TRIM / SIZE
Rear bar · guessed trim	pipe	X 0.75 m · Z -3.65 m	3.50 m · 11.30 m W × 0.05 m D
FOH bar · guessed trim	pipe	X 0.75 m · Z 3.55 m	3.50 m · 11.30 m W × 0.05 m D
Stage front bar · guessed trim	pipe	X 0.75 m · Z 0.75 m	3.50 m · 11.30 m W × 0.05 m D

HitLight

Théâtre La Luna · Salle 1

STAGE ELEMENTS · Salle 1

HitLight · Théâtre La Luna

1 rue Séverine, 84000 Avignon, Avignon, France

DWG HL · METRIC

Drawn HitLight

Generated from the saved show

SOURCE a742ccf62033

FIXTURE SCHEDULE

Fixture	Manufacturer / model	Position / mount	Mode / output
VISUAL PLANNING · DMX PATCH WITHHELD			
F001	Unverified source fixture / PC 650 W	PLOTTED	Unverified · Output excluded
F002	Unverified source fixture / PC 650 W	PLOTTED	Unverified · Output excluded
F003	Unverified source fixture / PC 650 W	PLOTTED	Unverified · Output excluded
F004	Unverified source fixture / PC 650 W	PLOTTED	Unverified · Output excluded
F005	Unverified source fixture / PC 650 W	PLOTTED	Unverified · Output excluded
F006	Unverified source fixture / Martin RUSH LED PAR	PLOTTED	Unverified · Output excluded
F007	Unverified source fixture / Martin RUSH LED PAR	PLOTTED	Unverified · Output excluded
F008	Unverified source fixture / Martin RUSH LED PAR	PLOTTED	Unverified · Output excluded
F009	Unverified source fixture / PC 650 W	PLOTTED	Unverified · Output excluded
F010	Unverified source fixture / PC 650 W	PLOTTED	Unverified · Output excluded
F011	Unverified source fixture / PC 650 W	PLOTTED	Unverified · Output excluded
F012	Unverified source fixture / Martin RUSH LED PAR	PLOTTED	Unverified · Output excluded
F013	Unverified source fixture / PC 650 W	PLOTTED	Unverified · Output excluded
F014	Unverified source fixture / PC 650 W	PLOTTED	Unverified · Output excluded
F015	Unverified source fixture / Martin RUSH LED PAR	PLOTTED	Unverified · Output excluded
F016	Unverified source fixture / Martin RUSH LED PAR	PLOTTED	Unverified · Output excluded

Planning reference only. Confirm installed modes and patch with the venue.

Théâtre La Luna · Salle 1

FIXTURE SCHEDULE · Salle 1

HitLight · Théâtre La Luna

1 rue Séverine, 84000 Avignon, Avignon, France

DWG HL · METRIC

Drawn HitLight

Generated from the saved show

SOURCE a742ccf62033

VALIDATION APPENDIX

WARNING · PATCH_WITHHELD

DMX patch facts are withheld pending source verification. This planning document cannot be used for hardware output.

Objects: — · Remediation: review the source facts and regenerate.

ERROR · STAGE_DIMENSIONS_UNCONFIRMED

Confirm the stage dimensions before producing a final technical document.

Objects: Salle 1 · Remediation: review the source facts and regenerate.

WARNING · MODE_UNVERIFIED

DMX modes are unverified; output remains excluded.

Objects: F001–F016 · Remediation: review the source facts and regenerate.

WARNING · FIXTURE_DISABLED

Fixtures are disabled for this visual planning reconstruction.

Objects: F001–F016 · Remediation: review the source facts and regenerate.

WARNING · TITLE_METADATA_INCOMPLETE

Some professional title-block metadata is missing; the document will show an em dash.

Objects: ecb2f95289853d05c4eedcef · Remediation: review the source facts and regenerate.

HitLight

VENUE & DRAWING SOURCES

Théâtre La Luna

Salle 1 · Published house plot

1 rue Séverine, 84000 Avignon, Avignon, FR

https://www.luna-theatres.fr/theatre-la-luna-19

Sources checked 2026-11-03

Generated by HitLight from the reviewed partial Théâtre La Luna reconstruction. Venue sources are cited as facts; their original artwork remains private.

Symbols: HitLight-owned category artwork. No manufacturer model geometry or original source pages included.

Fixture classes/models and modes include clearly labelled visual estimates. Generic bodies represent unknown source products; manufacturer identity, wattage and optics are not asserted by those selections.

Stage dimensions, hanging heights, mounts and focus are approximate; the patch remains unverified. This is a partial visual reconstruction, not a control-ready installation.

Original source dates do not establish current physical presence or a complete venue census.

Exact available catalogue display bodies are restored through verified immutable references. Fixture identities, installed modes, patch and output verification are unchanged; original source qualifications remain authoritative.

6 existing RUSH PAR 1 display references use its repaired original public body. Fixture records, native controls, source/donor labels, existing output exclusions and patch state and stored placements/mounts are unchanged. Different-model donors, unknown identities and unspecified Martin PAR labels remain qualified visual substitutes. Small details are estimated; installed identity, source currency and geometry remain unverified.

Approximate planning view; not official venue paperwork or output-ready. Original HitLight symbols only; no source pages, OEM meshes, photos or logos. Original files remain private; modes and patch unverified.

Théâtre La Luna — Salle 1 · lighting plot: https://www.luna-theatres.fr/theatre-la-luna-19 · checked 2026-11-03

Public venue page: https://www.hitlight.app/venues/france/theatre-la-luna-ecb2f952

HitLight