
UPSTAGE

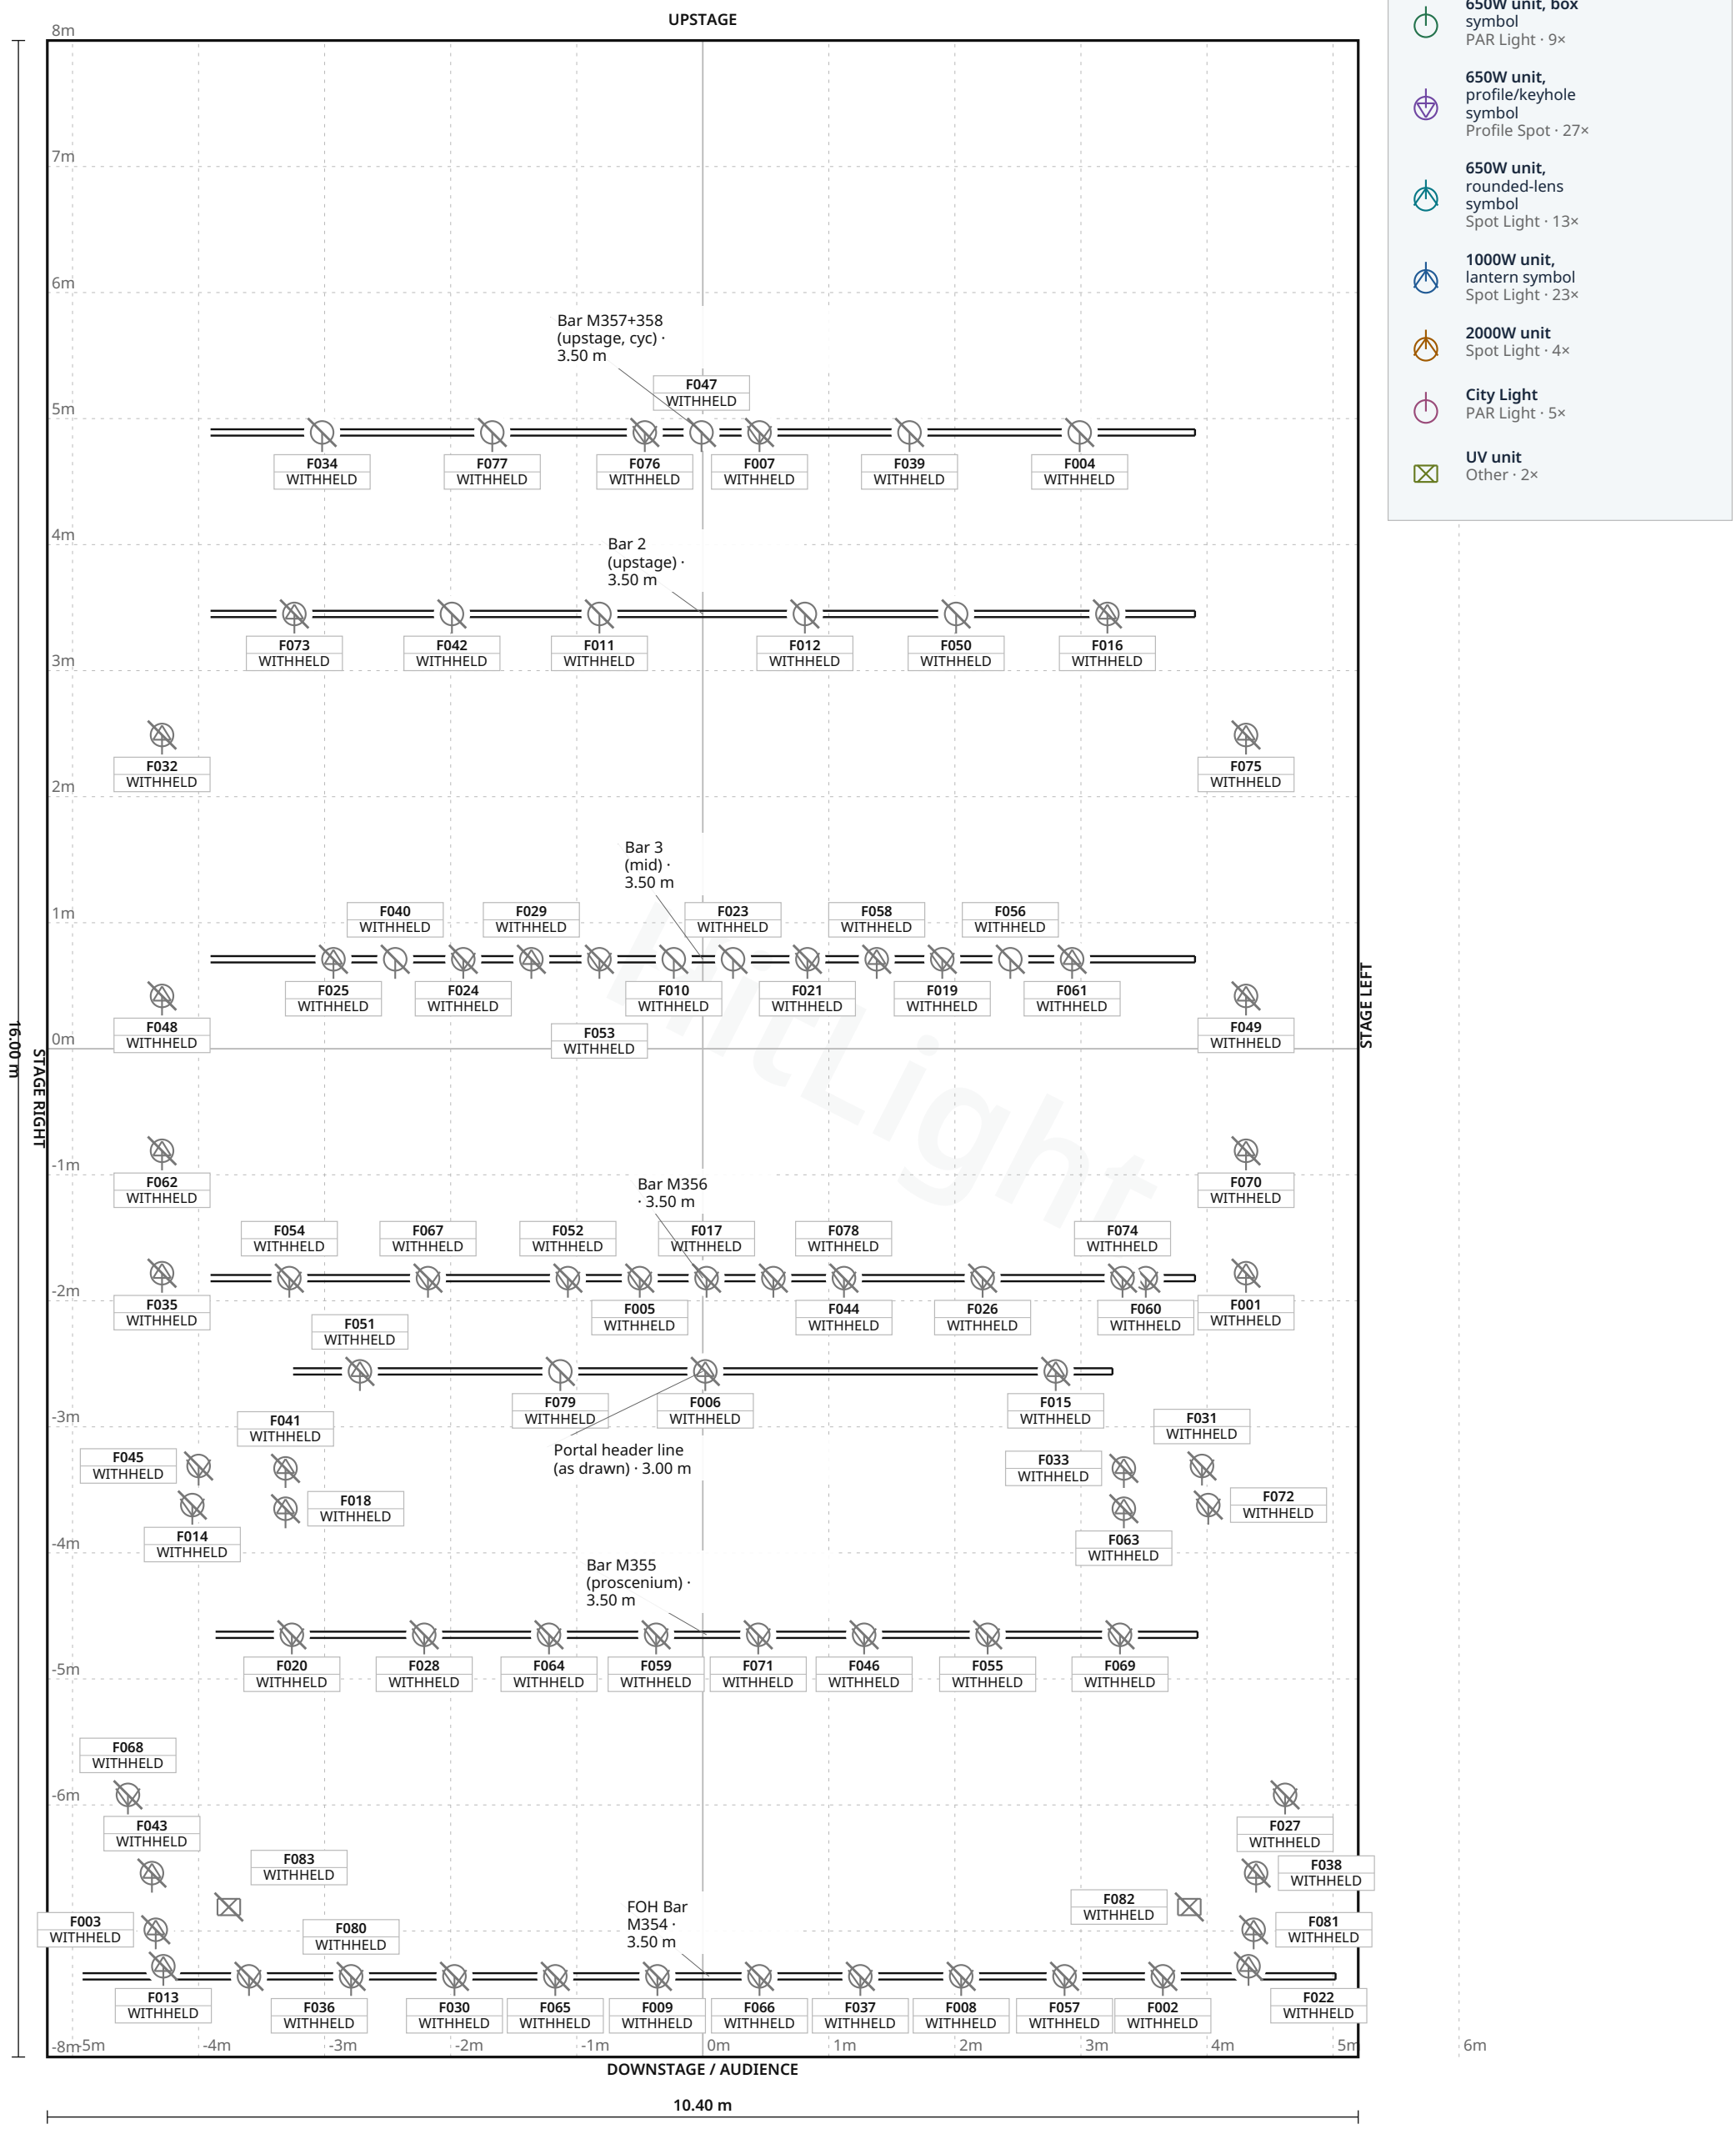

FIXTURE LEGEND

- **650W unit, box** symbol — PAR Light · 9×
- **650W unit,** profile/keyhole symbol — Profile Spot · 27×
- **650W unit,** rounded-lens symbol — Spot Light · 13×
- **1000W unit,** lantern symbol — Spot Light · 23×
- **2000W unit** — Spot Light · 4×
- **City Light** — PAR Light · 5×
- **UV unit** — Other · 2×

Stage 10.40 m W × 16.00 m D · Grid 1 m

Gradsko kazalište lutaka Split · Main performance space

LIGHT PLOT · PLAN · Main performance space

HitLight · Gradsko kazalište lutaka Split

Tončićeva 1, Split, Croatia

DWG HL · SCALE 1:50 · metric · PRINT AT 100%

Drawn HitLight

Generated from the saved show

SOURCE 6298b0de5dcd

SYMBOL LEGEND

7 TYPES · 83 FIXTURES · COLOUR BY TYPE



Unverified source fixture 650W unit, box symbol

PAR Light · Unverified · TBC ch · category symbol

9 physical · 9 plotted

9 disabled · 0 unplaced



Unverified source fixture 650W unit, profile/keyhole symbol

Profile Spot · Unverified · TBC ch · category symbol

27 physical · 27 plotted

27 disabled · 0 unplaced



Unverified source fixture 650W unit, rounded-lens symbol

Spot Light · Unverified · TBC ch · category symbol

13 physical · 13 plotted

13 disabled · 0 unplaced



Unverified source fixture 1000W unit, lantern symbol

Spot Light · Unverified · TBC ch · category symbol

23 physical · 23 plotted

23 disabled · 0 unplaced



Unverified source fixture 2000W unit

Spot Light · Unverified · TBC ch · category symbol

4 physical · 4 plotted

4 disabled · 0 unplaced



Unverified source fixture City Light

PAR Light · Unverified · TBC ch · category symbol

5 physical · 5 plotted

5 disabled · 0 unplaced



Unverified source fixture UV unit

Other · Unverified · TBC ch · category symbol

2 physical · 2 plotted

2 disabled · 0 unplaced

Gradsko kazalište lutaka Split · Main performance space

SYMBOL LEGEND · Main performance space

HitLight · Gradsko kazalište lutaka Split

Tončićeva 1, Split, Croatia

DWG HL · METRIC

Drawn HitLight

Generated from the saved show

SOURCE 6298b0de5dcd

GENERAL NOTES

1. Source-based lighting plan. Confirm the current rig with the venue.
2. PARTIAL: included fixtures are not a full physical-unit census.
3. DMX PATCH WITHHELD: provisional or unchecked addresses are not published.
4. Approximate planning view; not official venue paperwork or output-ready. Original HitLight symbols only; no source pages, OEM meshes, photos or logos. Original files remain private; modes and patch unverified.

HitLight

STAGE ELEMENTS

NAME	TYPE	POSITION	TRIM / SIZE
Portal header line (as drawn)	pipe	X 0.00 m · Z 2.56 m	3.00 m · 6.50 m W × 0.05 m D
FOH Bar M354	pipe	X 0.05 m · Z 7.36 m	3.50 m · 9.94 m W × 0.05 m D
Bar M356	pipe	X 0.00 m · Z 1.82 m	3.50 m · 7.81 m W × 0.05 m D
Bar 3 (mid)	pipe	X 0.00 m · Z -0.71 m	3.50 m · 7.81 m W × 0.05 m D
Bar 2 (upstage)	pipe	X 0.00 m · Z -3.45 m	3.50 m · 7.81 m W × 0.05 m D
Bar M357+358 (upstage, cyc)	pipe	X 0.00 m · Z -4.89 m	3.50 m · 7.81 m W × 0.05 m D
Bar M355 (proscenium)	pipe	X 0.03 m · Z 4.65 m	3.50 m · 7.79 m W × 0.05 m D

Gradsko kazalište lutaka Split · Main performance space

STAGE ELEMENTS · Main performance space

HitLight · Gradsko kazalište lutaka Split

Tončićeva 1, Split, Croatia

DWG HL · METRIC

Drawn HitLight

Generated from the saved show

SOURCE 6298b0de5dcd

FIXTURE SCHEDULE

Fixture	Manufacturer / model	Position / mount	Mode / output
VISUAL PLANNING · DMX PATCH WITHHELD			
F001	Unverified source fixture / 650W unit, profile/keyhole symbol	PLOTTED	Unverified · Output excluded
F002	Unverified source fixture / 2000W unit	FOH Bar M354	Unverified · Output excluded
F003	Unverified source fixture / 650W unit, profile/keyhole symbol	PLOTTED	Unverified · Output excluded
F004	Unverified source fixture / City Light	Bar M357+358 (upstage, cyc)	Unverified · Output excluded
F005	Unverified source fixture / 2000W unit	Bar M356	Unverified · Output excluded
F006	Unverified source fixture / 650W unit, profile/keyhole symbol	Portal header line (as drawn)	Unverified · Output excluded
F007	Unverified source fixture / 650W unit, rounded-lens symbol	Bar M357+358 (upstage, cyc)	Unverified · Output excluded
F008	Unverified source fixture / 1000W unit, lantern symbol	FOH Bar M354	Unverified · Output excluded
F009	Unverified source fixture / 1000W unit, lantern symbol	FOH Bar M354	Unverified · Output excluded
F010	Unverified source fixture / 650W unit, box symbol	Bar 3 (mid)	Unverified · Output excluded
F011	Unverified source fixture / 650W unit, box symbol	Bar 2 (upstage)	Unverified · Output excluded
F012	Unverified source fixture / 650W unit, box symbol	Bar 2 (upstage)	Unverified · Output excluded
F013	Unverified source fixture / 650W unit, profile/keyhole symbol	PLOTTED	Unverified · Output excluded
F014	Unverified source fixture / 650W unit, rounded-lens symbol	PLOTTED	Unverified · Output excluded
F015	Unverified source fixture / 650W unit, profile/keyhole symbol	Portal header line (as drawn)	Unverified · Output excluded
F016	Unverified source fixture / 650W unit, profile/keyhole symbol	Bar 2 (upstage)	Unverified · Output excluded
F017	Unverified source fixture / 1000W unit, lantern symbol	Bar M356	Unverified · Output excluded
F018	Unverified source fixture / 650W unit, profile/keyhole symbol	PLOTTED	Unverified · Output excluded
F019	Unverified source fixture / 650W unit, rounded-lens symbol	Bar 3 (mid)	Unverified · Output excluded
F020	Unverified source fixture / 1000W unit, lantern symbol	Bar M355 (proscenium)	Unverified · Output excluded

Planning reference only. Confirm installed modes and patch with the venue.

Gradsko kazalište lutaka Split · Main performance space

FIXTURE SCHEDULE · Main performance space

HitLight · Gradsko kazalište lutaka Split

Tončićeva 1, Split, Croatia

DWG HL · METRIC

Drawn HitLight

Generated from the saved show

SOURCE 6298b0de5dcd

Fixture	Manufacturer / model	Position / mount	Mode / output
VISUAL PLANNING · DMX PATCH WITHHELD			
F021	Unverified source fixture / 650W unit, rounded-lens symbol	Bar 3 (mid)	Unverified · Output excluded
F022	Unverified source fixture / 650W unit, profile/keyhole symbol	PLOTTED	Unverified · Output excluded
F023	Unverified source fixture / 650W unit, box symbol	Bar 3 (mid)	Unverified · Output excluded
F024	Unverified source fixture / 650W unit, rounded-lens symbol	Bar 3 (mid)	Unverified · Output excluded
F025	Unverified source fixture / 650W unit, profile/keyhole symbol	Bar 3 (mid)	Unverified · Output excluded
F026	Unverified source fixture / 1000W unit, lantern symbol	Bar M356	Unverified · Output excluded
F027	Unverified source fixture / 650W unit, rounded-lens symbol	PLOTTED	Unverified · Output excluded
F028	Unverified source fixture / 1000W unit, lantern symbol	Bar M355 (proscenium)	Unverified · Output excluded
F029	Unverified source fixture / 650W unit, profile/keyhole symbol	Bar 3 (mid)	Unverified · Output excluded
F030	Unverified source fixture / 1000W unit, lantern symbol	FOH Bar M354	Unverified · Output excluded
F031	Unverified source fixture / 650W unit, rounded-lens symbol	PLOTTED	Unverified · Output excluded
F032	Unverified source fixture / 650W unit, profile/keyhole symbol	PLOTTED	Unverified · Output excluded
F033	Unverified source fixture / 650W unit, profile/keyhole symbol	PLOTTED	Unverified · Output excluded
F034	Unverified source fixture / City Light	Bar M357+358 (upstage, cyc)	Unverified · Output excluded
F035	Unverified source fixture / 650W unit, profile/keyhole symbol	PLOTTED	Unverified · Output excluded
F036	Unverified source fixture / 2000W unit	FOH Bar M354	Unverified · Output excluded
F037	Unverified source fixture / 1000W unit, lantern symbol	FOH Bar M354	Unverified · Output excluded
F038	Unverified source fixture / 650W unit, profile/keyhole symbol	PLOTTED	Unverified · Output excluded
F039	Unverified source fixture / City Light	Bar M357+358 (upstage, cyc)	Unverified · Output excluded
F040	Unverified source fixture / 650W unit, box symbol	Bar 3 (mid)	Unverified · Output excluded

Planning reference only. Confirm installed modes and patch with the venue.

Fixture	Manufacturer / model	Position / mount	Mode / output
VISUAL PLANNING · DMX PATCH WITHHELD			
F041	Unverified source fixture / 650W unit, profile/keyhole symbol	PLOTTED	Unverified · Output excluded
F042	Unverified source fixture / 650W unit, box symbol	Bar 2 (upstage)	Unverified · Output excluded
F043	Unverified source fixture / 650W unit, profile/keyhole symbol	PLOTTED	Unverified · Output excluded
F044	Unverified source fixture / 1000W unit, lantern symbol	Bar M356	Unverified · Output excluded
F045	Unverified source fixture / 650W unit, rounded-lens symbol	PLOTTED	Unverified · Output excluded
F046	Unverified source fixture / 1000W unit, lantern symbol	Bar M355 (proscenium)	Unverified · Output excluded
F047	Unverified source fixture / City Light	Bar M357+358 (upstage, cyc)	Unverified · Output excluded
F048	Unverified source fixture / 650W unit, profile/keyhole symbol	PLOTTED	Unverified · Output excluded
F049	Unverified source fixture / 650W unit, profile/keyhole symbol	PLOTTED	Unverified · Output excluded
F050	Unverified source fixture / 650W unit, box symbol	Bar 2 (upstage)	Unverified · Output excluded
F051	Unverified source fixture / 650W unit, profile/keyhole symbol	Portal header line (as drawn)	Unverified · Output excluded
F052	Unverified source fixture / 1000W unit, lantern symbol	Bar M356	Unverified · Output excluded
F053	Unverified source fixture / 650W unit, rounded-lens symbol	Bar 3 (mid)	Unverified · Output excluded
F054	Unverified source fixture / 1000W unit, lantern symbol	Bar M356	Unverified · Output excluded
F055	Unverified source fixture / 1000W unit, lantern symbol	Bar M355 (proscenium)	Unverified · Output excluded
F056	Unverified source fixture / 650W unit, box symbol	Bar 3 (mid)	Unverified · Output excluded
F057	Unverified source fixture / 1000W unit, lantern symbol	FOH Bar M354	Unverified · Output excluded
F058	Unverified source fixture / 650W unit, profile/keyhole symbol	Bar 3 (mid)	Unverified · Output excluded
F059	Unverified source fixture / 1000W unit, lantern symbol	Bar M355 (proscenium)	Unverified · Output excluded
F060	Unverified source fixture / 650W unit, rounded-lens symbol	Bar M356	Unverified · Output excluded

Planning reference only. Confirm installed modes and patch with the venue.

Fixture	Manufacturer / model	Position / mount	Mode / output
VISUAL PLANNING · DMX PATCH WITHHELD			
F061	Unverified source fixture / 650W unit, profile/keyhole symbol	Bar 3 (mid)	Unverified · Output excluded
F062	Unverified source fixture / 650W unit, profile/keyhole symbol	PLOTTED	Unverified · Output excluded
F063	Unverified source fixture / 650W unit, profile/keyhole symbol	PLOTTED	Unverified · Output excluded
F064	Unverified source fixture / 1000W unit, lantern symbol	Bar M355 (proscenium)	Unverified · Output excluded
F065	Unverified source fixture / 1000W unit, lantern symbol	FOH Bar M354	Unverified · Output excluded
F066	Unverified source fixture / 1000W unit, lantern symbol	FOH Bar M354	Unverified · Output excluded
F067	Unverified source fixture / 1000W unit, lantern symbol	Bar M356	Unverified · Output excluded
F068	Unverified source fixture / 650W unit, rounded-lens symbol	PLOTTED	Unverified · Output excluded
F069	Unverified source fixture / 1000W unit, lantern symbol	Bar M355 (proscenium)	Unverified · Output excluded
F070	Unverified source fixture / 650W unit, profile/keyhole symbol	PLOTTED	Unverified · Output excluded
F071	Unverified source fixture / 1000W unit, lantern symbol	Bar M355 (proscenium)	Unverified · Output excluded
F072	Unverified source fixture / 650W unit, rounded-lens symbol	PLOTTED	Unverified · Output excluded
F073	Unverified source fixture / 650W unit, profile/keyhole symbol	Bar 2 (upstage)	Unverified · Output excluded
F074	Unverified source fixture / 1000W unit, lantern symbol	Bar M356	Unverified · Output excluded
F075	Unverified source fixture / 650W unit, profile/keyhole symbol	PLOTTED	Unverified · Output excluded
F076	Unverified source fixture / 650W unit, rounded-lens symbol	Bar M357+358 (upstage, cyc)	Unverified · Output excluded
F077	Unverified source fixture / City Light	Bar M357+358 (upstage, cyc)	Unverified · Output excluded
F078	Unverified source fixture / 2000W unit	Bar M356	Unverified · Output excluded
F079	Unverified source fixture / 650W unit, box symbol	Portal header line (as drawn)	Unverified · Output excluded
F080	Unverified source fixture / 1000W unit, lantern symbol	FOH Bar M354	Unverified · Output excluded

Planning reference only. Confirm installed modes and patch with the venue.

Fixture	Manufacturer / model	Position / mount	Mode / output
VISUAL PLANNING · DMX PATCH WITHHELD			
F081	Unverified source fixture / 650W unit, profile/keyhole symbol	PLOTTED	Unverified · Output excluded
F082	Unverified source fixture / UV unit	PLOTTED	Unverified · Output excluded
F083	Unverified source fixture / UV unit	PLOTTED	Unverified · Output excluded

Planning reference only. Confirm installed modes and patch with the venue.

HitLight

VALIDATION APPENDIX

WARNING · PATCH_WITHHELD

DMX patch facts are withheld pending source verification. This planning document cannot be used for hardware output.

Objects: — · Remediation: review the source facts and regenerate.

WARNING · MODE_UNVERIFIED

DMX modes are unverified; output remains excluded.

Objects: F001–F083 · Remediation: review the source facts and regenerate.

WARNING · FIXTURE_DISABLED

Fixtures are disabled for this visual planning reconstruction.

Objects: F001–F083 · Remediation: review the source facts and regenerate.

WARNING · TITLE_METADATA_INCOMPLETE

Some professional title-block metadata is missing; the document will show an em dash.

Objects: edab9c8d03ee775ee8a6f0f7 · Remediation: review the source facts and regenerate.

HitLight

VENUE & DRAWING SOURCES

Gradsko kazalište lutaka Split

Main performance space · Published house technical data — current rig unconfirmed

Tončićeva 1, Split, HR

https://gkl-split.hr/

Sources checked 2026-10-19

Generated by HitLight from the reviewed partial Gradsko kazalište lutaka Split reconstruction. Venue sources are cited as facts; their original artwork remains private.

Symbols: HitLight-owned category artwork. No manufacturer model geometry or original source pages included.

Partial reconstruction from the venue’s lighting documentation; the currently installed rig and its complete fixture census are not verified.

ESTIMATED GEOMETRY: the documents give no complete scale or trim heights, so the stage size, fixture positions in metres and hanging heights are best-guess estimates, not measurements.

83 of 83 source-labelled fixture records retain unconfirmed exact installed identities or modes; original printed names and display substitutions remain qualified.

Modes and DMX addresses are unverified best guesses; check them with the venue before driving real fixtures.

1 documented unit is not shown because its position is not drawn to scale or not located in the documents.

83 records display 81 approximate public catalogue housings or labelled donors and 2 visual fallbacks. 14 display references use newly authored generic flood/PAR class housings. These do not identify installed products or verify wattage, optics, native DMX, dimming, rigging or hardware. Original source, geometry, mode, patch and output-exclusion qualifications remain.

Approximate planning view; not official venue paperwork or output-ready. Original HitLight symbols only; no source pages, OEM meshes, photos or logos. Original files remain private; modes and patch unverified.

Shema rasvjete: https://gkl-split.hr/wp-content/uploads/2024/01/GKL-Split-shema-rasvjete2.pdf · checked 2026-10-19

Nacrt scene: https://gkl-split.hr/wp-content/uploads/2024/01/Nacrt-scene-GKL1.pdf · checked 2026-10-19

Official venue/operator page: https://gkl-split.hr/osnovni-podatci/ · checked 2026-10-19

Nacrt gledališta: https://gkl-split.hr/wp-content/uploads/2024/03/GLEDALISTE-pdf.pdf · checked 2026-10-19

Official theatre registry, institution entry: https://data.gov.hr/ckan/dataset/a847169c-c6d6-46a7-aaba-d85d6e19b40d/resource/9af93987-3399-4dcd-9dce-a2222d76b47c/download/data.json · checked 2026-10-19

Public venue page: https://www.hitlight.app/venues/croatia/gradsko-kazaliste-lutaka-split-edab9c8d

HitLight | hitlight.app