
UPSTAGE ↑

FIXTURE LEGEND

- **Visual** substitute · Basic Conventional — PAR Light · 4×
- **Visual** substitute · Basic LED PAR RGBDim — PAR Light · 5×

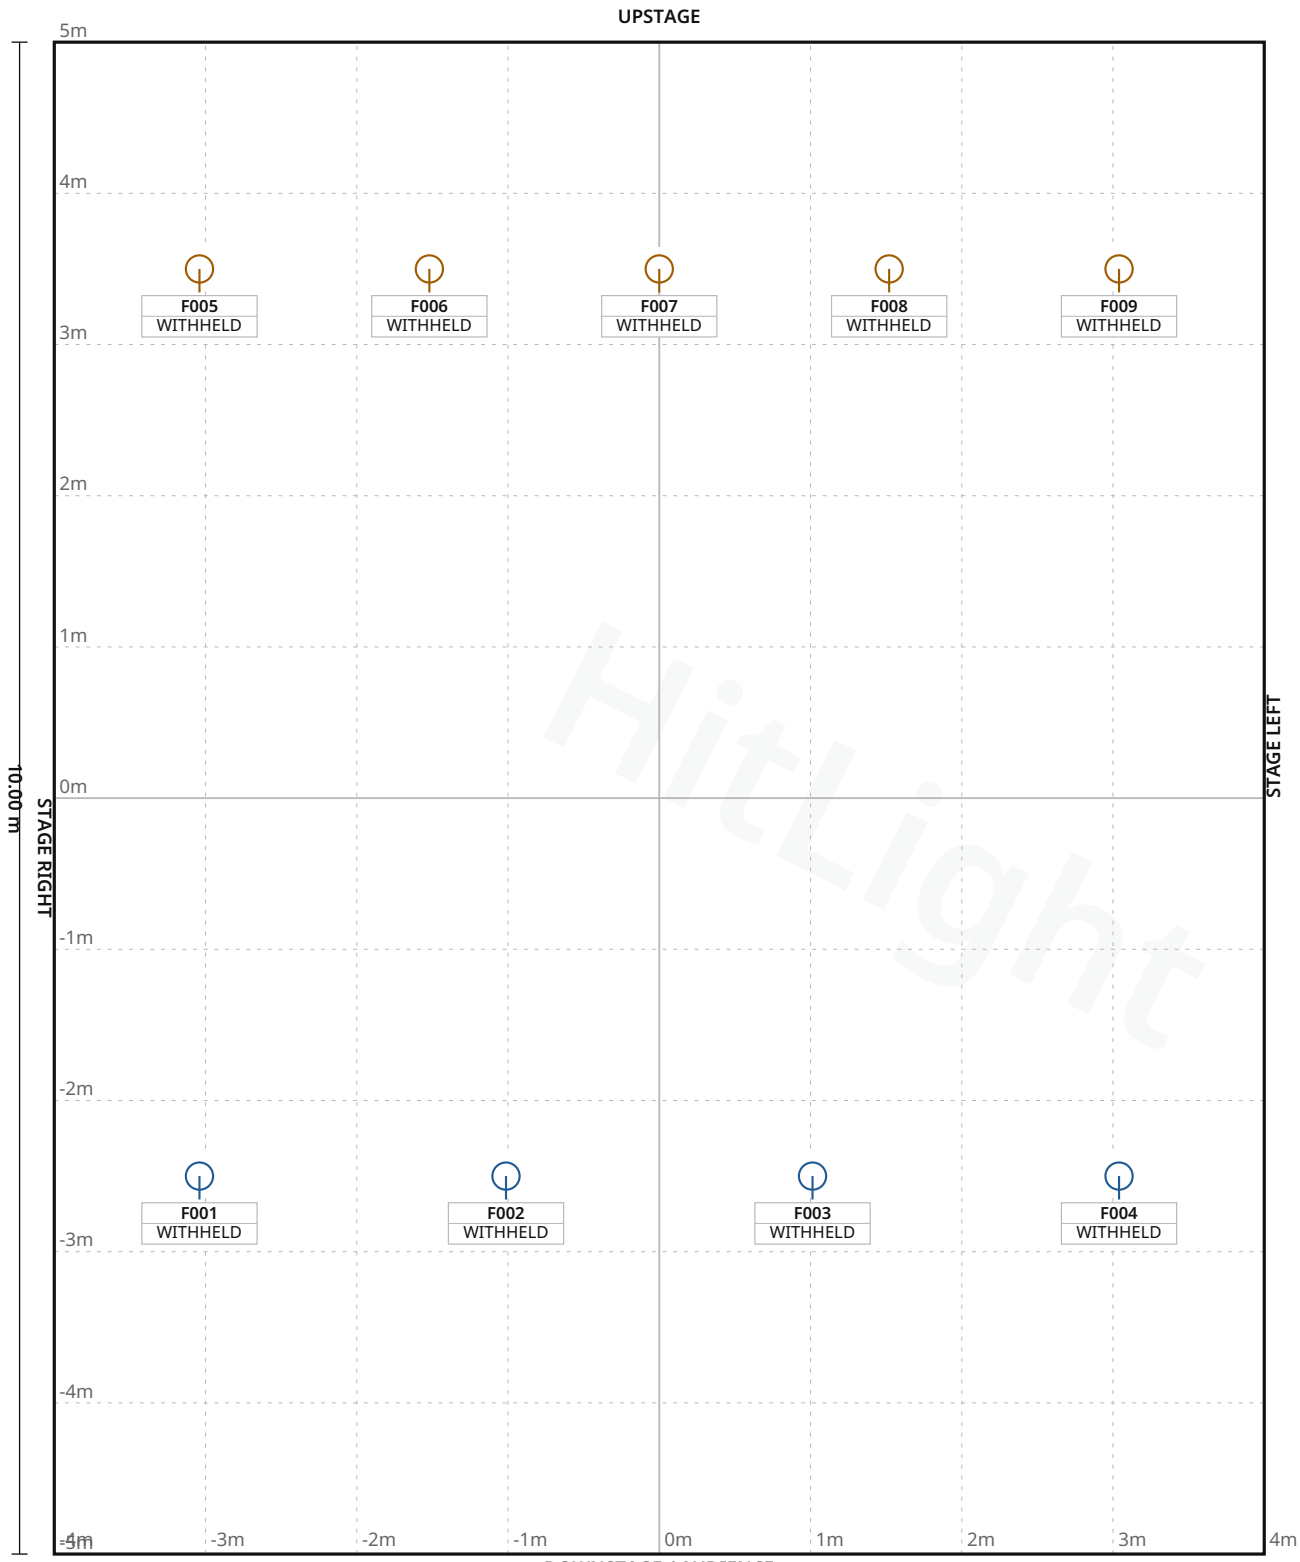

Hitlight

Stage 8.00 m W × 10.00 m D · Grid 1 m

Caprera Openluchttheater & Wandelpark · Klein Caprera

LIGHT PLOT · PLAN · Klein Caprera

HitLight · Caprera Openluchttheater & Wandelpark

Hoge Duin en Daalseweg 2, 2061 AG, Bloemendaal, Netherlands

DWG HL · SCALE 1:50 · metric · PRINT AT 100%

Drawn HitLight

Generated from the saved show

SOURCE 77ce5da28ef7

SYMBOL LEGEND

2 TYPES · 9 FIXTURES · COLOUR BY TYPE



HitLight placeholder Visual substitute · Basic Conventional

PAR Light · Default · 1 ch · category symbol

4 physical · 4 plotted

0 disabled · 0 unplaced



HitLight placeholder Visual substitute · Basic LED PAR RGBDim

PAR Light · Standard mode · 4 ch · category symbol

5 physical · 5 plotted

0 disabled · 0 unplaced

HitLight

Caprera Openluchttheater & Wandelpark · Klein Caprera

SYMBOL LEGEND · Klein Caprera

HitLight · Caprera Openluchttheater & Wandelpark

Hoge Duin en Daalseweg 2, 2061 AG, Bloemendaal, Netherlands

DWG HL · METRIC

Drawn HitLight

Generated from the saved show

SOURCE 77ce5da28ef7

GENERAL NOTES

1. Source-based lighting plan. Confirm the current rig with the venue.
2. PARTIAL: included fixtures are not a full physical-unit census.
3. DMX PATCH WITHHELD: provisional or unchecked addresses are not published.
4. The reconstruction retains its documented coverage and geometry assumptions; confirm the current setup with the venue.

HitLight

Caprera Openluchttheater & Wandelpark · Klein Caprera

GENERAL NOTES · Klein Caprera

HitLight · Caprera Openluchttheater & Wandelpark

Hoge Duin en Daalseweg 2, 2061 AG, Bloemendaal, Netherlands

DWG HL · METRIC

Drawn HitLight

Generated from the saved show

SOURCE 77ce5da28ef7

DMX PATCH

9 FIXTURES · 0 UNIVERSES

Fixture / name	Manufacturer / model	Mode	Ch	DMX	Range	Position / mount	Status / notes
UNPATCHED / INVALID							
F001 · PLACEHOLDER · BriteqLEDfro...	HitLight placeholder / Visual substitute ...	Default	1	WITHHELD	TBC	UNPLACED	Enabled
F002 · PLACEHOLDER · BriteqLEDfro...	HitLight placeholder / Visual substitute ...	Default	1	WITHHELD	TBC	UNPLACED	Enabled
F003 · PLACEHOLDER · BriteqLEDfro...	HitLight placeholder / Visual substitute ...	Default	1	WITHHELD	TBC	UNPLACED	Enabled
F004 · PLACEHOLDER · BriteqLEDfro...	HitLight placeholder / Visual substitute ...	Default	1	WITHHELD	TBC	UNPLACED	Enabled
F005 · PLACEHOLDER · QledRGB/RGB...	HitLight placeholder / Visual substitute ...	Standard mode	4	WITHHELD	TBC	UNPLACED	Enabled
F006 · PLACEHOLDER · QledRGB/RGB...	HitLight placeholder / Visual substitute ...	Standard mode	4	WITHHELD	TBC	UNPLACED	Enabled
F007 · PLACEHOLDER · QledRGB/RGB...	HitLight placeholder / Visual substitute ...	Standard mode	4	WITHHELD	TBC	UNPLACED	Enabled
F008 · PLACEHOLDER · QledRGB/RGB...	HitLight placeholder / Visual substitute ...	Standard mode	4	WITHHELD	TBC	UNPLACED	Enabled
F009 · PLACEHOLDER · QledRGB/RGB...	HitLight placeholder / Visual substitute ...	Standard mode	4	WITHHELD	TBC	UNPLACED	Enabled

No patched universes

Caprera Openluchttheater & Wandelpark · Klein Caprera

DMX PATCH · Klein Caprera

HitLight · Caprera Openluchttheater & Wandelpark

Hoge Duin en Daalseweg 2, 2061 AG, Bloemendaal, Netherlands

DWG HL · METRIC

Drawn HitLight

Generated from the saved show

SOURCE 77ce5da28ef7

VALIDATION APPENDIX

WARNING · PATCH_WITHHELD

DMX patch facts are withheld pending source verification. This planning document cannot be used for hardware output.

Objects: — · Remediation: correct the saved show data and regenerate.

ERROR · STAGE_DIMENSIONS_UNCONFIRMED

Confirm the stage dimensions before producing a final technical document.

Objects: F47FC805-DFE0-4689-8A00-B6128C1688BC · Remediation: correct the saved show data and regenerate.

WARNING · TITLE_METADATA_INCOMPLETE

Some professional title-block metadata is missing; the document will show an em dash.

Objects: ee13a234e5a09e87c21e8752 · Remediation: correct the saved show data and regenerate.

HitLight

VENUE & DRAWING SOURCES

Caprera Openluchttheater & Wandelpark

Klein Caprera · Published house documentation (unverified)

Hoge Duin en Daalseweg 2, 2061 AG, Bloemendaal, NL

https://caprera.nu/

Sources checked 2026-10-19

Symbols: HitLight-owned category artwork. No manufacturer model geometry or original source pages included.

Source-based reconstruction. Confirm the current installation and equipment availability with the venue.

Scale, fixture positions, mounting heights and aiming may include estimates; this is not a rigging specification.

Provisional fixture matches are labelled as placeholders. The recorded subset is not a complete physical inventory.

DMX addresses are withheld from public plans until their exact source patch is reconciled.

The reconstruction retains its documented coverage and geometry assumptions; confirm the current setup with the venue.

Official venue information: https://caprera.nu/ · checked 2026-10-19

Physical venue location: https://caprera.nu/organisatie/techniek/ · checked 2026-10-19

Physical venue location: https://caprera.nu/contact/ · checked 2026-10-19

Public venue page:
https://www.hitlight.app/venues/netherlands/caprera-openluchttheater-wandelpark-ee13a234

HitLight