
UPSTAGE

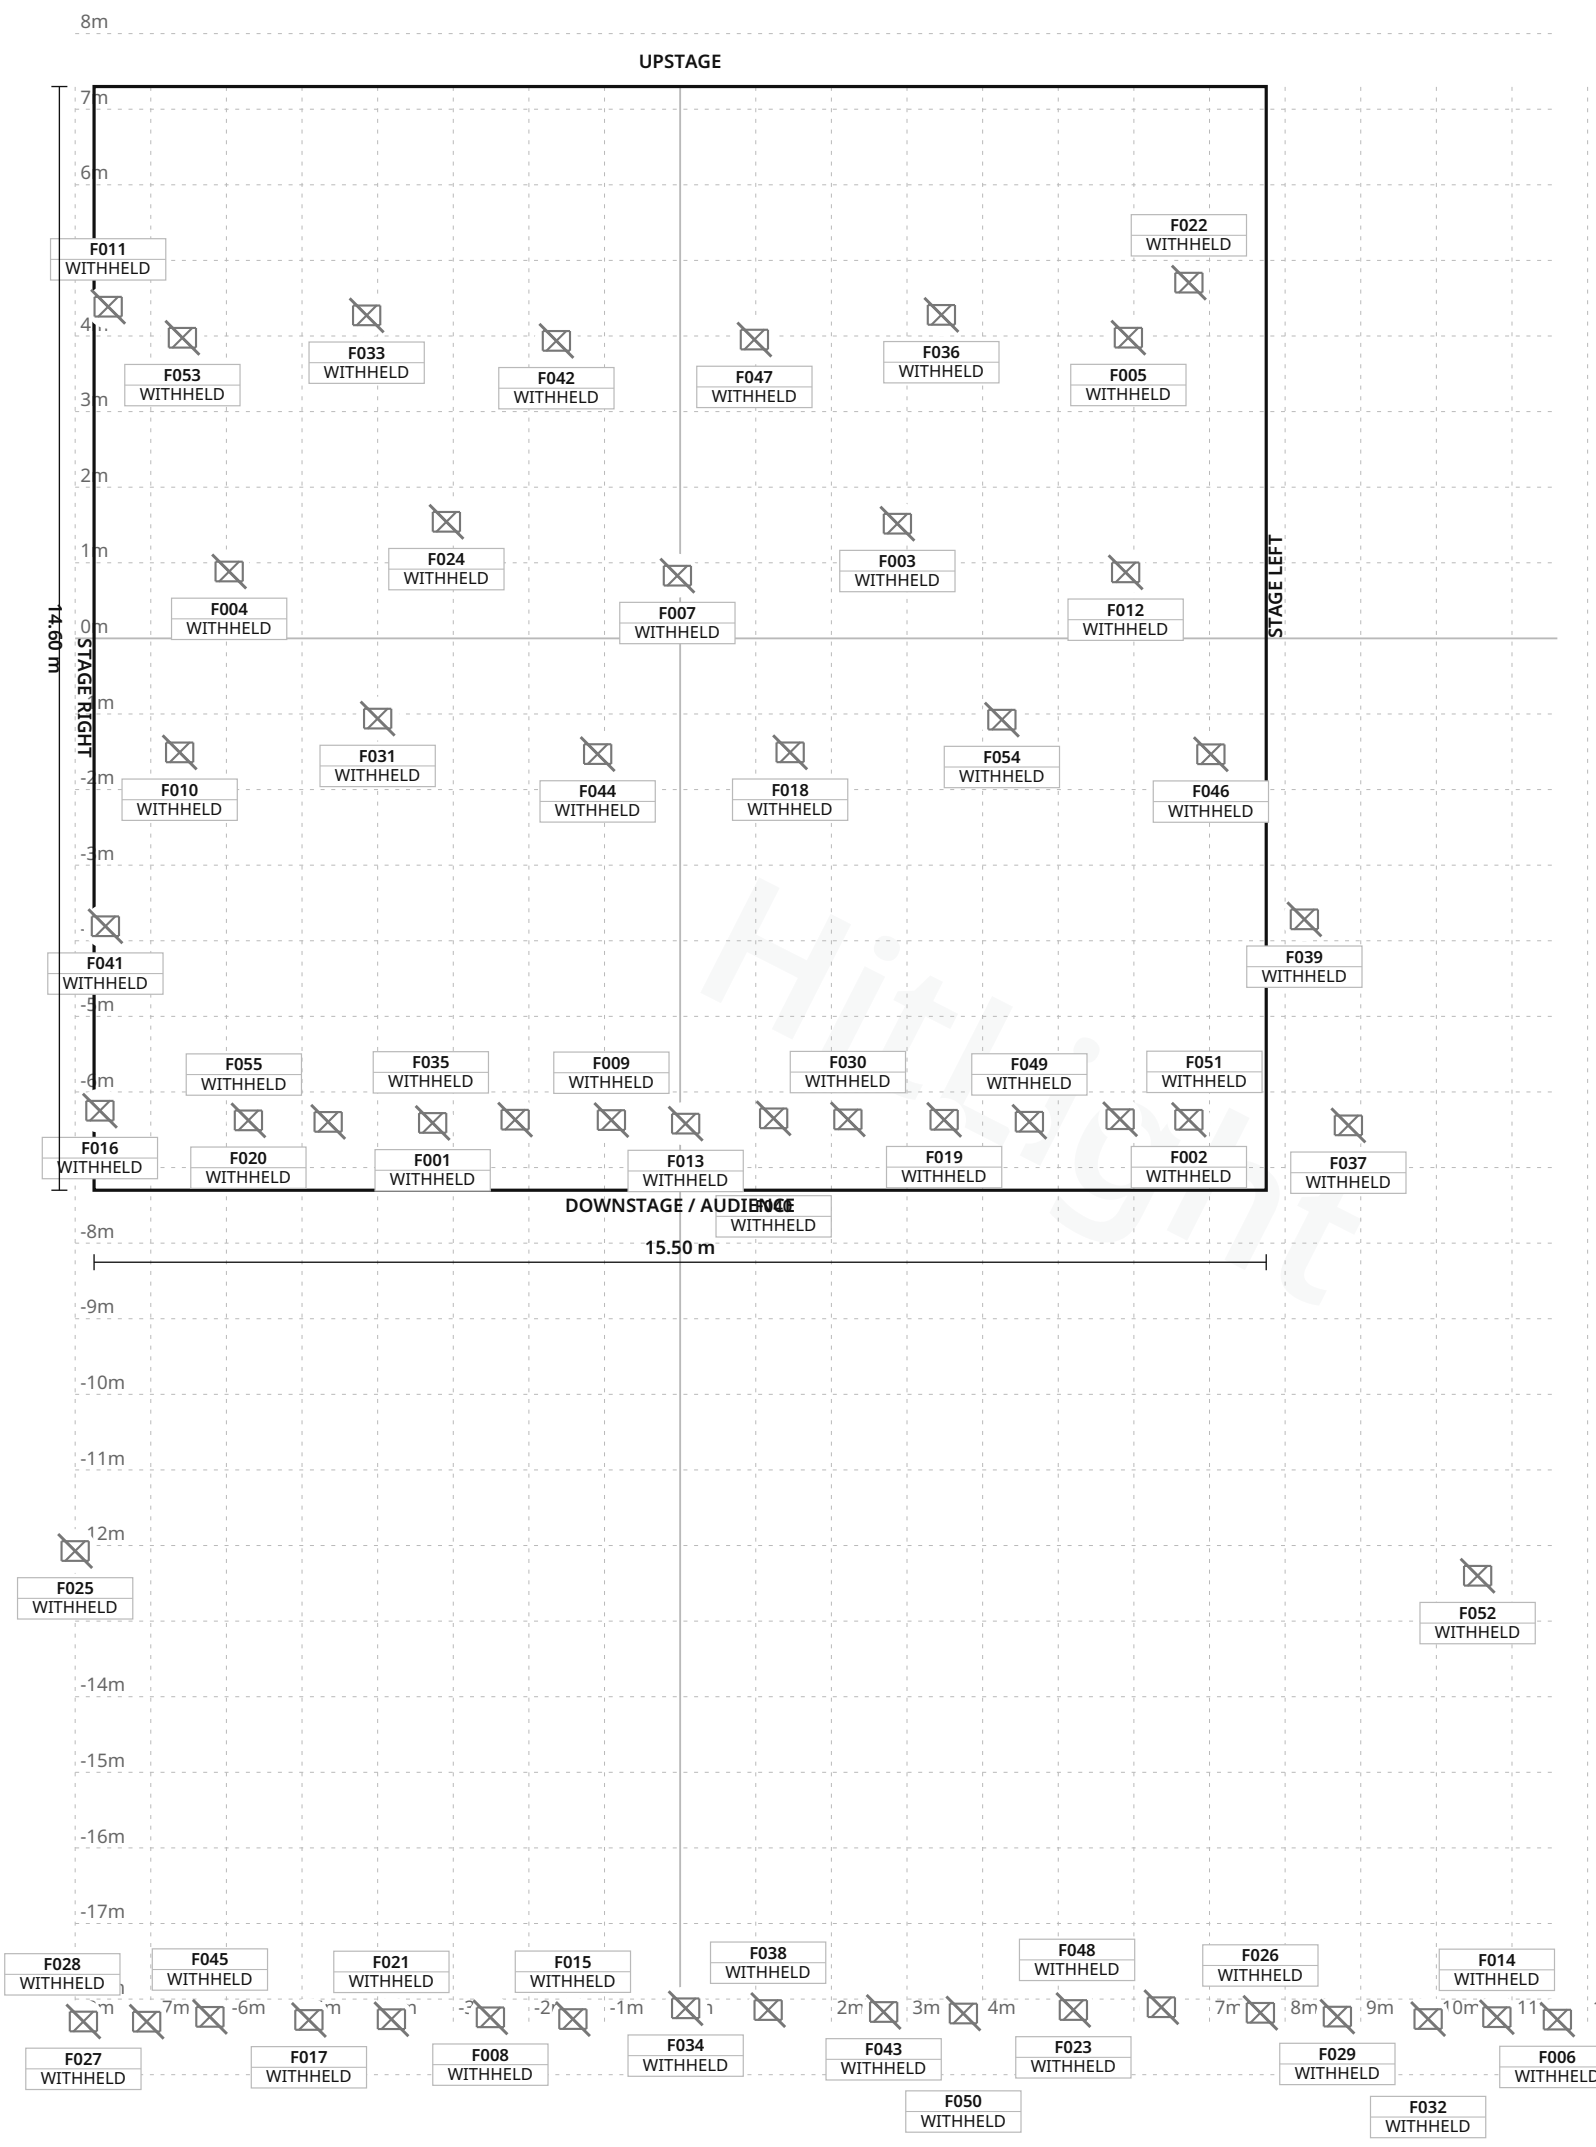

FIXTURE LEGEND

- **ADB Enizoom2kW** HPZ211x 10–22degree (plot) — Other · 28×
- **ADB Enizoom2kW** HPZ215x 15–40degree (plot) — Other · 6×
- **ADB2kW PC** (C203;8–58degree , plot) — Other · 4×
- **Orchesterpendell** euchte2kW Sonderbau (plot) — Other · 17×

Stage 15.50 m W × 14.60 m D · Grid 1 m

Nikolaisaal Potsdam · Main room

LIGHT PLOT · PLAN · Main room

HitLight · Nikolaisaal Potsdam

14467, Potsdam, Germany

DWG HL · SCALE 1:100 · metric · PRINT AT 100%

Drawn HitLight

Generated from the saved show

SOURCE 0f95bbba34ba

SYMBOL LEGEND

4 TYPES · 55 FIXTURES · COLOUR BY TYPE



Unverified source fixture ADB Enizoom2kW HPZ211x 10–22degree (plot)

Other · Unverified · TBC ch · category symbol

28 physical · 28 plotted

28 disabled · 0 unplaced



Unverified source fixture ADB Enizoom2kW HPZ215x 15–40degree (plot)

Other · Unverified · TBC ch · category symbol

6 physical · 6 plotted

6 disabled · 0 unplaced



Unverified source fixture ADB2kW PC (C203;8–58degree, plot)

Other · Unverified · TBC ch · category symbol

4 physical · 4 plotted

4 disabled · 0 unplaced



Unverified source fixture Orchesterpendelleuchte2kW Sonderbau (plot)

Other · Unverified · TBC ch · category symbol

17 physical · 17 plotted

17 disabled · 0 unplaced

HitLight

Nikolaisaal Potsdam · Main room

SYMBOL LEGEND · Main room

HitLight · Nikolaisaal Potsdam

14467, Potsdam, Germany

DWG HL · METRIC

Drawn HitLight

Generated from the saved show

SOURCE 0f95bbba34ba

GENERAL NOTES

1. Source-based lighting plan. Confirm the current rig with the venue.
2. PARTIAL: included fixtures are not a full physical-unit census.
3. DMX PATCH WITHHELD: provisional or unchecked addresses are not published.
4. Fixture positions follow the venue’s published lighting plot; the currently installed rig is not verified.
5. The plot gives no full scale or trim heights, so scale and heights are estimated.

HitLight

FIXTURE SCHEDULE

Fixture	Manufacturer / model	Position / mount	Mode / output
VISUAL PLANNING · DMX PATCH WITHHELD			
F001	Unverified source fixture / ADB Enizoom2kW HPZ211x 10–22degree (plot)	PLOTTED	Unverified · Output excluded
F002	Unverified source fixture / ADB Enizoom2kW HPZ215x 15–40degree (plot)	PLOTTED	Unverified · Output excluded
F003	Unverified source fixture / Orchesterpendelleuchte2kW Sonderbau (plot)	PLOTTED	Unverified · Output excluded
F004	Unverified source fixture / Orchesterpendelleuchte2kW Sonderbau (plot)	PLOTTED	Unverified · Output excluded
F005	Unverified source fixture / Orchesterpendelleuchte2kW Sonderbau (plot)	PLOTTED	Unverified · Output excluded
F006	Unverified source fixture / ADB Enizoom2kW HPZ211x 10–22degree (plot)	PLOTTED	Unverified · Output excluded
F007	Unverified source fixture / Orchesterpendelleuchte2kW Sonderbau (plot)	PLOTTED	Unverified · Output excluded
F008	Unverified source fixture / ADB Enizoom2kW HPZ211x 10–22degree (plot)	PLOTTED	Unverified · Output excluded
F009	Unverified source fixture / ADB Enizoom2kW HPZ215x 15–40degree (plot)	PLOTTED	Unverified · Output excluded
F010	Unverified source fixture / Orchesterpendelleuchte2kW Sonderbau (plot)	PLOTTED	Unverified · Output excluded
F011	Unverified source fixture / ADB2kW PC (C203;8–58degree, plot)	PLOTTED	Unverified · Output excluded
F012	Unverified source fixture / Orchesterpendelleuchte2kW Sonderbau (plot)	PLOTTED	Unverified · Output excluded
F013	Unverified source fixture / ADB Enizoom2kW HPZ211x 10–22degree (plot)	PLOTTED	Unverified · Output excluded
F014	Unverified source fixture / ADB Enizoom2kW HPZ211x 10–22degree (plot)	PLOTTED	Unverified · Output excluded
F015	Unverified source fixture / ADB Enizoom2kW HPZ211x 10–22degree (plot)	PLOTTED	Unverified · Output excluded
F016	Unverified source fixture / ADB Enizoom2kW HPZ211x 10–22degree (plot)	PLOTTED	Unverified · Output excluded
F017	Unverified source fixture / ADB Enizoom2kW HPZ211x 10–22degree (plot)	PLOTTED	Unverified · Output excluded
F018	Unverified source fixture / Orchesterpendelleuchte2kW Sonderbau (plot)	PLOTTED	Unverified · Output excluded
F019	Unverified source fixture / ADB Enizoom2kW HPZ215x 15–40degree (plot)	PLOTTED	Unverified · Output excluded
F020	Unverified source fixture / ADB Enizoom2kW HPZ215x 15–40degree (plot)	PLOTTED	Unverified · Output excluded

Planning reference only. Confirm installed modes and patch with the venue.

Nikolaisaal Potsdam · Main room

FIXTURE SCHEDULE · Main room

HitLight · Nikolaisaal Potsdam

14467, Potsdam, Germany

DWG HL · METRIC

Drawn HitLight

Generated from the saved show

SOURCE 0f95bbba34ba

Fixture	Manufacturer / model	Position / mount	Mode / output
VISUAL PLANNING · DMX PATCH WITHHELD			
F021	Unverified source fixture / ADB Enizoom2kW HPZ211x 10–22degree (plot)	PLOTTED	Unverified · Output excluded
F022	Unverified source fixture / ADB2kW PC (C203;8–58degree, plot)	PLOTTED	Unverified · Output excluded
F023	Unverified source fixture / ADB Enizoom2kW HPZ211x 10–22degree (plot)	PLOTTED	Unverified · Output excluded
F024	Unverified source fixture / Orchesterpendelleuchte2kW Sonderbau (plot)	PLOTTED	Unverified · Output excluded
F025	Unverified source fixture / ADB Enizoom2kW HPZ215x 15–40degree (plot)	PLOTTED	Unverified · Output excluded
F026	Unverified source fixture / ADB Enizoom2kW HPZ211x 10–22degree (plot)	PLOTTED	Unverified · Output excluded
F027	Unverified source fixture / ADB Enizoom2kW HPZ211x 10–22degree (plot)	PLOTTED	Unverified · Output excluded
F028	Unverified source fixture / ADB Enizoom2kW HPZ211x 10–22degree (plot)	PLOTTED	Unverified · Output excluded
F029	Unverified source fixture / ADB Enizoom2kW HPZ211x 10–22degree (plot)	PLOTTED	Unverified · Output excluded
F030	Unverified source fixture / ADB Enizoom2kW HPZ211x 10–22degree (plot)	PLOTTED	Unverified · Output excluded
F031	Unverified source fixture / Orchesterpendelleuchte2kW Sonderbau (plot)	PLOTTED	Unverified · Output excluded
F032	Unverified source fixture / ADB Enizoom2kW HPZ211x 10–22degree (plot)	PLOTTED	Unverified · Output excluded
F033	Unverified source fixture / Orchesterpendelleuchte2kW Sonderbau (plot)	PLOTTED	Unverified · Output excluded
F034	Unverified source fixture / ADB Enizoom2kW HPZ211x 10–22degree (plot)	PLOTTED	Unverified · Output excluded
F035	Unverified source fixture / ADB Enizoom2kW HPZ211x 10–22degree (plot)	PLOTTED	Unverified · Output excluded
F036	Unverified source fixture / Orchesterpendelleuchte2kW Sonderbau (plot)	PLOTTED	Unverified · Output excluded
F037	Unverified source fixture / ADB Enizoom2kW HPZ211x 10–22degree (plot)	PLOTTED	Unverified · Output excluded
F038	Unverified source fixture / ADB Enizoom2kW HPZ211x 10–22degree (plot)	PLOTTED	Unverified · Output excluded
F039	Unverified source fixture / ADB2kW PC (C203;8–58degree, plot)	PLOTTED	Unverified · Output excluded
F040	Unverified source fixture / ADB Enizoom2kW HPZ211x 10–22degree (plot)	PLOTTED	Unverified · Output excluded

Planning reference only. Confirm installed modes and patch with the venue.

FIXTURE SCHEDULE · CONTINUED

Fixture	Manufacturer / model	Position / mount	Mode / output
VISUAL PLANNING · DMX PATCH WITHHELD			
F041	Unverified source fixture / ADB2kW PC (C203;8–58degree, plot)	PLOTTED	Unverified · Output excluded
F042	Unverified source fixture / Orchesterpendelleuchte2kW Sonderbau (plot)	PLOTTED	Unverified · Output excluded
F043	Unverified source fixture / ADB Enizoom2kW HPZ211x 10–22degree (plot)	PLOTTED	Unverified · Output excluded
F044	Unverified source fixture / Orchesterpendelleuchte2kW Sonderbau (plot)	PLOTTED	Unverified · Output excluded
F045	Unverified source fixture / ADB Enizoom2kW HPZ211x 10–22degree (plot)	PLOTTED	Unverified · Output excluded
F046	Unverified source fixture / Orchesterpendelleuchte2kW Sonderbau (plot)	PLOTTED	Unverified · Output excluded
F047	Unverified source fixture / Orchesterpendelleuchte2kW Sonderbau (plot)	PLOTTED	Unverified · Output excluded
F048	Unverified source fixture / ADB Enizoom2kW HPZ211x 10–22degree (plot)	PLOTTED	Unverified · Output excluded
F049	Unverified source fixture / ADB Enizoom2kW HPZ211x 10–22degree (plot)	PLOTTED	Unverified · Output excluded
F050	Unverified source fixture / ADB Enizoom2kW HPZ211x 10–22degree (plot)	PLOTTED	Unverified · Output excluded
F051	Unverified source fixture / ADB Enizoom2kW HPZ211x 10–22degree (plot)	PLOTTED	Unverified · Output excluded
F052	Unverified source fixture / ADB Enizoom2kW HPZ215x 15–40degree (plot)	PLOTTED	Unverified · Output excluded
F053	Unverified source fixture / Orchesterpendelleuchte2kW Sonderbau (plot)	PLOTTED	Unverified · Output excluded
F054	Unverified source fixture / Orchesterpendelleuchte2kW Sonderbau (plot)	PLOTTED	Unverified · Output excluded
F055	Unverified source fixture / ADB Enizoom2kW HPZ211x 10–22degree (plot)	PLOTTED	Unverified · Output excluded

Planning reference only. Confirm installed modes and patch with the venue.

VALIDATION APPENDIX

WARNING · PATCH_WITHHELD

DMX patch facts are withheld pending source verification. This planning document cannot be used for hardware output.

Objects: — · Remediation: review the source facts and regenerate.

WARNING · MODE_UNVERIFIED

DMX modes are unverified; output remains excluded.

Objects: F001–F055 · Remediation: review the source facts and regenerate.

WARNING · FIXTURE_DISABLED

Fixtures are disabled for this visual planning reconstruction.

Objects: F001–F055 · Remediation: review the source facts and regenerate.

WARNING · TITLE_METADATA_INCOMPLETE

Some professional title-block metadata is missing; the document will show an em dash.

Objects: eeff945460855cd605e744bb · Remediation: review the source facts and regenerate.

HitLight

VENUE & DRAWING SOURCES

Nikolaisaal Potsdam

Main room · House rig

14467, Potsdam, DE

https://www.nikolaisaal.de/

Sources checked 2026-10-19

Generated by HitLight from the saved published venue rig. Source attribution and reconstruction limitations are retained below.

Symbols: HitLight-owned category artwork. No manufacturer model geometry or original source pages included.

Fixture positions follow the venue’s published lighting plot; the currently installed rig is not verified.

Fixture labels retain the printed source model names; exact profiles, modes and the DMX patch are not included.

The plot gives no full scale or trim heights, so scale and heights are estimated.

Fixture positions follow the venue’s published lighting plot; the currently installed rig is not verified.

The plot gives no full scale or trim heights, so scale and heights are estimated.

Generated from the saved published HitLight layout; fixture positions and room geometry are unchanged. Not an official venue drawing.

Output remains excluded for visual-only fixtures. Catalogue identity does not verify installed modes, addresses or the current installation.

Venue discovery/identity evidence; see local packet for uncertainties.:
https://www.evvc.org/uebersicht-der-mitglieder?page=19 · checked 2026-10-19

Physical venue/city qualification evidence:
https://www.nikolaisaal.de/vermietung/technische-ausstattung.html · checked 2026-10-19

Official or directory-listed venue/operator website; not current-rig verification.:
https://www.nikolaisaal.de/ · checked 2026-10-19

Original venue technical file. Reuse permission and current rig remain unverified.:
https://www.nikolaisaal.de/fileadmin/content_nikolaisaal/files/vermietung/NSP-Saal-Grundrisse.pdf · checked 2026-10-19

Original venue technical file. Reuse permission and current rig remain unverified.:
https://www.nikolaisaal.de/fileadmin/content_nikolaisaal/files/vermietung/NSP-Foyer-Grundrisse.pdf · checked 2026-10-19

Original venue technical file. Reuse permission and current rig remain unverified.:
https://www.nikolaisaal.de/fileadmin/content_nikolaisaal/files/vermietung/NSP-Technik-Inventarliste.pdf · checked 2026-10-19

Official house/contact/technical page checked2026-10-20:
https://www.nikolaisaal.de/vermietung/vermietungskontakt.html · checked 2026-10-19

Official house/contact/technical page checked2026-10-20:
https://www.nikolaisaal.de/vermietung/gastronomie.html · checked 2026-10-19

Official house/contact/technical page checked2026-10-20:
https://www.nikolaisaal.de/vermietung/download-formulare.html · checked 2026-10-19

Official house/contact/technical page checked2026-10-20:
https://www.nikolaisaal.de/vermietung/digitale-hybride-formate.html · checked 2026-10-19

HitLight

VENUE & DRAWING SOURCES

Official house/contact/technical page checked2026-10-20: https://www.nikolaisaal.de/kontakt.html · checked 2026-10-19

Public venue page: https://www.hitlight.app/venues/germany/nikolaisaal-potsdam-eeff9454

HitLight