
UPSTAGE

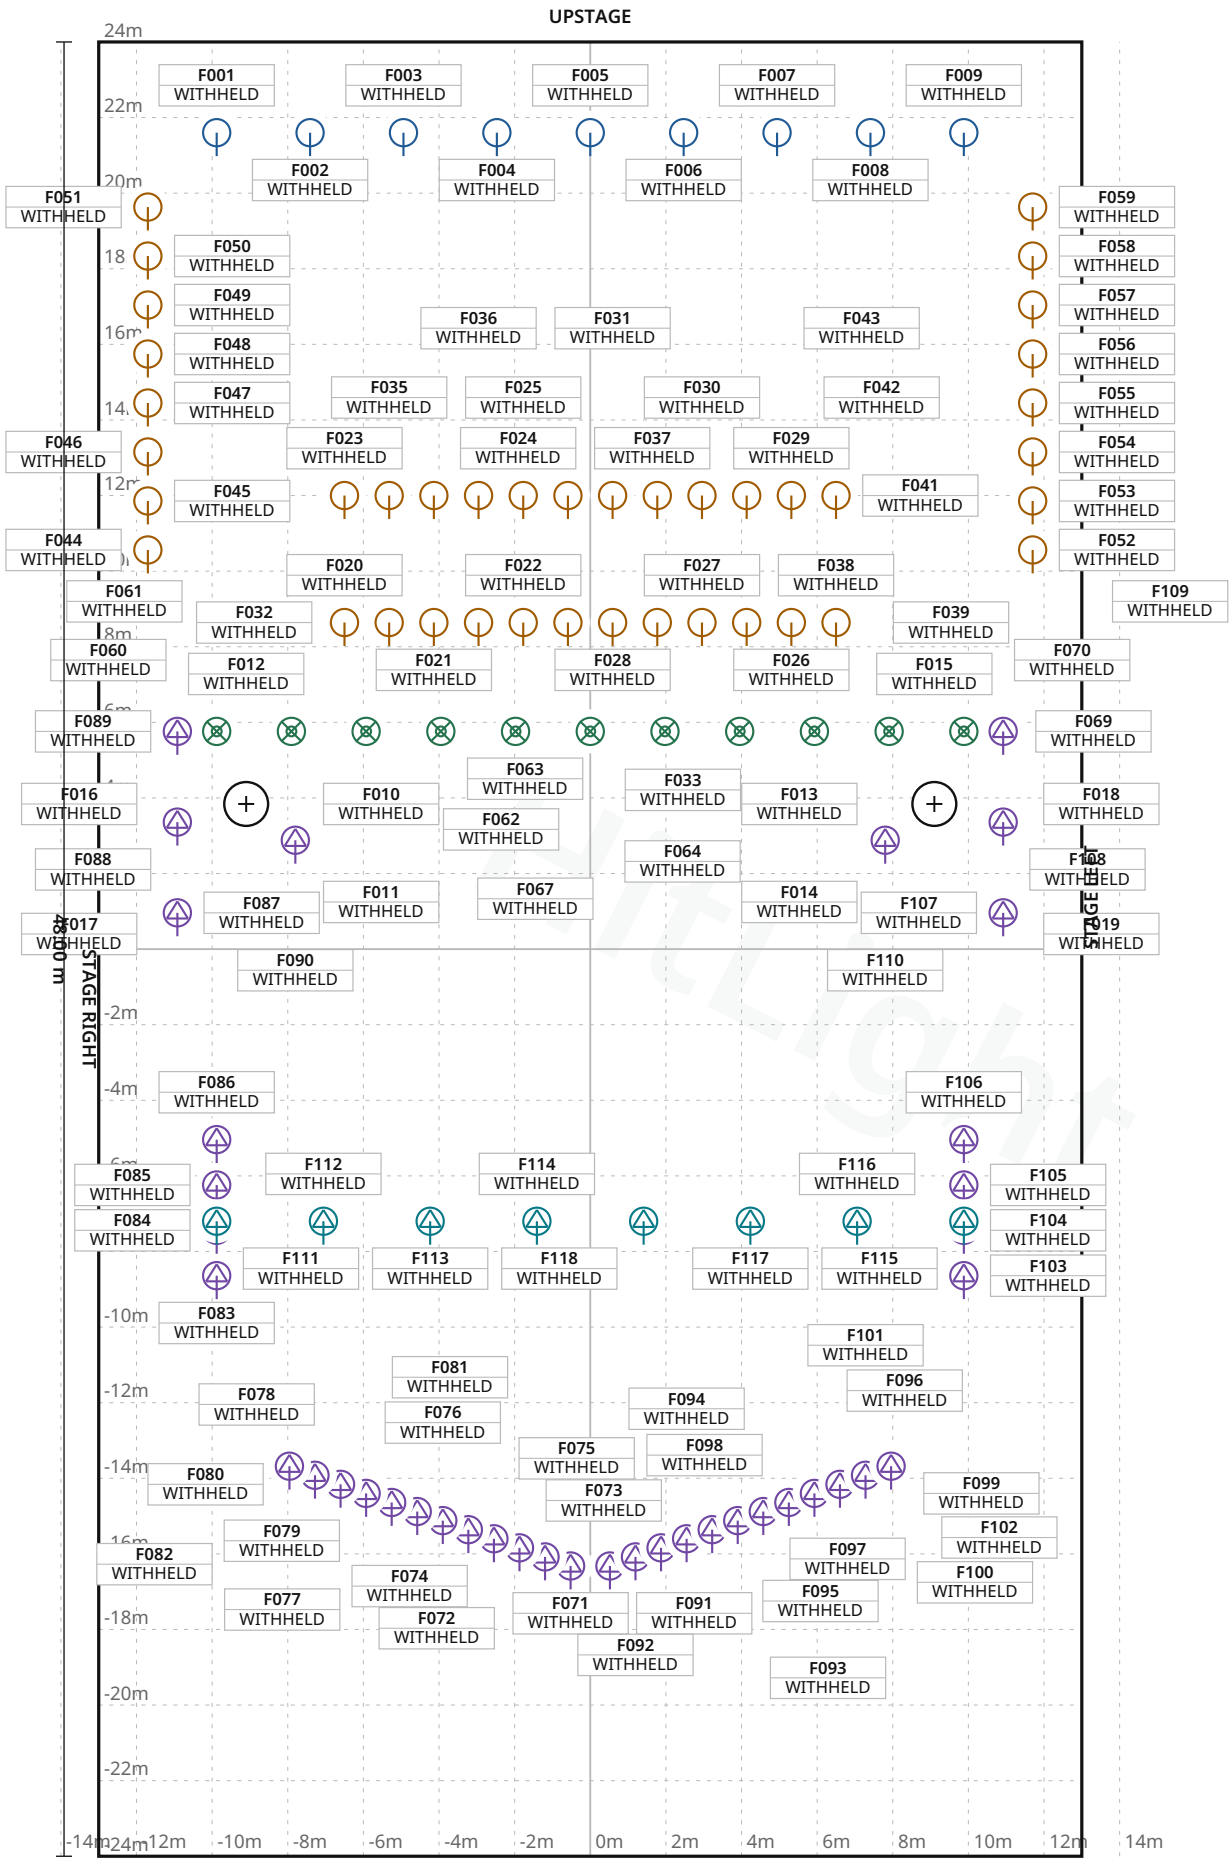

FIXTURE LEGEND

- **Colorsource CYC**
  PAR Light · 9×
- **Visual**
  substitute · Basic Conventional
  PAR Light · 50×
- **Robin CycBar 15**
  Effect · 11×
- **Robin T11**
  Profile
  Profile Spot · 40×
- **Robin TX1**
  PosiProfile
  Profile Spot · 8×

Stage 26.00 m W × 48.00 m D · Grid 1 m

5 fixture labels omitted in this view due to crowding · see DMX patch

Stadsschouwburg Haarlem · Main room

LIGHT PLOT · PLAN · Main room

HitLight · Stadsschouwburg Haarlem

Wilsonsplein 23, 2011 VG, Haarlem, Netherlands

DWG HL · SCALE 1:200 · metric · PRINT AT 100%

Drawn HitLight

Generated from the saved show

SOURCE ddc736f6ce5c

SYMBOL LEGEND

5 TYPES · 118 FIXTURES · COLOUR BY TYPE



ETC Colorsource CYC

PAR Light · Direct · 7 ch · category symbol

9 physical · 9 plotted

0 disabled · 0 unplaced



HitLight placeholder Visual substitute · Basic Conventional

PAR Light · Default · 1 ch · category symbol

50 physical · 50 plotted

0 disabled · 0 unplaced



Robe Lighting Robin CycBar 15

Effect · Mode 1 - Standard 16 - bit · 16 ch · category symbol

11 physical · 11 plotted

0 disabled · 0 unplaced



Robe Lighting Robin T11 Profile

Profile Spot · Mode 3 - 16-bit RGBAL · 22 ch · category symbol

40 physical · 40 plotted

0 disabled · 0 unplaced



Robe Lighting Robin TX1 PosiProfile

Profile Spot · Mode 6 - RGBAL + Gobo module · 52 ch · category symbol

8 physical · 8 plotted

0 disabled · 0 unplaced

Stadsschouwburg Haarlem · Main room

SYMBOL LEGEND · Main room

HitLight · Stadsschouwburg Haarlem

Wilsonsplein 23, 2011 VG, Haarlem, Netherlands

DWG HL · METRIC

Drawn HitLight

Generated from the saved show

SOURCE ddc736f6ce5c

GENERAL NOTES

1. Source-based lighting plan. Confirm the current rig with the venue.
2. PARTIAL: included fixtures are not a full physical-unit census.
3. DMX PATCH WITHHELD: provisional or unchecked addresses are not published.
4. The reconstruction retains its documented coverage and geometry assumptions; confirm the current setup with the venue.

HitLight

DMX PATCH

118 FIXTURES · 0 UNIVERSES

Fixture / name	Manufacturer / model	Mode	Ch	DMX	Range	Position / mount	Status / notes
UNPATCHED / INVALID							
F001 · ETCColorSourceCYC · 104.1	ETC / Colorsource CYC	Direct	7	WITHHELD	TBC	UNPLACED	Enabled
F002 · ETCColorSourceCYC · 104.8	ETC / Colorsource CYC	Direct	7	WITHHELD	TBC	UNPLACED	Enabled
F003 · ETCColorSourceCYC · 104.15	ETC / Colorsource CYC	Direct	7	WITHHELD	TBC	UNPLACED	Enabled
F004 · ETCColorSourceCYC · 104.22	ETC / Colorsource CYC	Direct	7	WITHHELD	TBC	UNPLACED	Enabled
F005 · ETCColorSourceCYC · 104.29	ETC / Colorsource CYC	Direct	7	WITHHELD	TBC	UNPLACED	Enabled
F006 · ETCColorSourceCYC · 104.36	ETC / Colorsource CYC	Direct	7	WITHHELD	TBC	UNPLACED	Enabled
F007 · ETCColorSourceCYC · 104.43	ETC / Colorsource CYC	Direct	7	WITHHELD	TBC	UNPLACED	Enabled
F008 · ETCColorSourceCYC · 104.50	ETC / Colorsource CYC	Direct	7	WITHHELD	TBC	UNPLACED	Enabled
F009 · ETCColorSourceCYC · 104.57	ETC / Colorsource CYC	Direct	7	WITHHELD	TBC	UNPLACED	Enabled
F010 · PLACEHOLDER · Unknownman...	HitLight placeholder / Visual substitute ...	Default	1	WITHHELD	TBC	UNPLACED	Enabled
F011 · PLACEHOLDER · Unknownman...	HitLight placeholder / Visual substitute ...	Default	1	WITHHELD	TBC	UNPLACED	Enabled
F012 · PLACEHOLDER · Unknownman...	HitLight placeholder / Visual substitute ...	Default	1	WITHHELD	TBC	UNPLACED	Enabled
F013 · PLACEHOLDER · Unknownman...	HitLight placeholder / Visual substitute ...	Default	1	WITHHELD	TBC	UNPLACED	Enabled
F014 · PLACEHOLDER · Unknownman...	HitLight placeholder / Visual substitute ...	Default	1	WITHHELD	TBC	UNPLACED	Enabled
F015 · PLACEHOLDER · Unknownman...	HitLight placeholder / Visual substitute ...	Default	1	WITHHELD	TBC	UNPLACED	Enabled
F016 · PLACEHOLDER · Unknownman...	HitLight placeholder / Visual substitute ...	Default	1	WITHHELD	TBC	UNPLACED	Enabled
F017 · PLACEHOLDER · Unknownman...	HitLight placeholder / Visual substitute ...	Default	1	WITHHELD	TBC	UNPLACED	Enabled
F018 · PLACEHOLDER · Unknownman...	HitLight placeholder / Visual substitute ...	Default	1	WITHHELD	TBC	UNPLACED	Enabled
F019 · PLACEHOLDER · Unknownman...	HitLight placeholder / Visual substitute ...	Default	1	WITHHELD	TBC	UNPLACED	Enabled
F020 · PLACEHOLDER · Unknownport...	HitLight placeholder / Visual substitute ...	Default	1	WITHHELD	TBC	UNPLACED	Enabled

No patched universes

Stadsschouwburg Haarlem · Main room

DMX PATCH · Main room

HitLight · Stadsschouwburg Haarlem

Wilsonsplein 23, 2011 VG, Haarlem, Netherlands

DWG HL · METRIC

Drawn HitLight

Generated from the saved show

SOURCE ddc736f6ce5c

DMX PATCH · CONTINUED

Fixture / name	Manufacturer / model	Mode	Ch	DMX	Range	Position / mount	Status / notes
UNPATCHED / INVALID							
F021 · PLACEHOLDER · Unknownport...	HitLight placeholder / Visual substitute ...	Default	1	WITHHELD	TBC	UNPLACED	Enabled
F022 · PLACEHOLDER · Unknownport...	HitLight placeholder / Visual substitute ...	Default	1	WITHHELD	TBC	UNPLACED	Enabled
F023 · PLACEHOLDER · Unknownport...	HitLight placeholder / Visual substitute ...	Default	1	WITHHELD	TBC	UNPLACED	Enabled
F024 · PLACEHOLDER · Unknownport...	HitLight placeholder / Visual substitute ...	Default	1	WITHHELD	TBC	UNPLACED	Enabled
F025 · PLACEHOLDER · Unknownport...	HitLight placeholder / Visual substitute ...	Default	1	WITHHELD	TBC	UNPLACED	Enabled
F026 · PLACEHOLDER · Unknownport...	HitLight placeholder / Visual substitute ...	Default	1	WITHHELD	TBC	UNPLACED	Enabled
F027 · PLACEHOLDER · Unknownport...	HitLight placeholder / Visual substitute ...	Default	1	WITHHELD	TBC	UNPLACED	Enabled
F028 · PLACEHOLDER · Unknownport...	HitLight placeholder / Visual substitute ...	Default	1	WITHHELD	TBC	UNPLACED	Enabled
F029 · PLACEHOLDER · Unknownport...	HitLight placeholder / Visual substitute ...	Default	1	WITHHELD	TBC	UNPLACED	Enabled
F030 · PLACEHOLDER · Unknownport...	HitLight placeholder / Visual substitute ...	Default	1	WITHHELD	TBC	UNPLACED	Enabled
F031 · PLACEHOLDER · Unknownport...	HitLight placeholder / Visual substitute ...	Default	1	WITHHELD	TBC	UNPLACED	Enabled
F032 · PLACEHOLDER · Unknownport...	HitLight placeholder / Visual substitute ...	Default	1	WITHHELD	TBC	UNPLACED	Enabled
F033 · PLACEHOLDER · Unknownport...	HitLight placeholder / Visual substitute ...	Default	1	WITHHELD	TBC	UNPLACED	Enabled
F034 · PLACEHOLDER · Unknownport...	HitLight placeholder / Visual substitute ...	Default	1	WITHHELD	TBC	UNPLACED	Enabled
F035 · PLACEHOLDER · Unknownport...	HitLight placeholder / Visual substitute ...	Default	1	WITHHELD	TBC	UNPLACED	Enabled
F036 · PLACEHOLDER · Unknownport...	HitLight placeholder / Visual substitute ...	Default	1	WITHHELD	TBC	UNPLACED	Enabled
F037 · PLACEHOLDER · Unknownport...	HitLight placeholder / Visual substitute ...	Default	1	WITHHELD	TBC	UNPLACED	Enabled
F038 · PLACEHOLDER · Unknownport...	HitLight placeholder / Visual substitute ...	Default	1	WITHHELD	TBC	UNPLACED	Enabled
F039 · PLACEHOLDER · Unknownport...	HitLight placeholder / Visual substitute ...	Default	1	WITHHELD	TBC	UNPLACED	Enabled
F040 · PLACEHOLDER · Unknownport...	HitLight placeholder / Visual substitute ...	Default	1	WITHHELD	TBC	UNPLACED	Enabled

No patched universes

Stadsschouwburg Haarlem · Main room

DMX PATCH · Main room

HitLight · Stadsschouwburg Haarlem

Wilsonsplein 23, 2011 VG, Haarlem, Netherlands

DWG HL · METRIC

Drawn HitLight

Generated from the saved show

SOURCE ddc736f6ce5c

DMX PATCH · CONTINUED

Fixture / name	Manufacturer / model	Mode	Ch	DMX	Range	Position / mount	Status / notes
UNPATCHED / INVALID							
F041 · PLACEHOLDER · Unknownport...	HitLight placeholder / Visual substitute ...	Default	1	WITHHELD	TBC	UNPLACED	Enabled
F042 · PLACEHOLDER · Unknownport...	HitLight placeholder / Visual substitute ...	Default	1	WITHHELD	TBC	UNPLACED	Enabled
F043 · PLACEHOLDER · Unknownport...	HitLight placeholder / Visual substitute ...	Default	1	WITHHELD	TBC	UNPLACED	Enabled
F044 · PLACEHOLDER · Unknownzoo...	HitLight placeholder / Visual substitute ...	Default	1	WITHHELD	TBC	UNPLACED	Enabled
F045 · PLACEHOLDER · Unknownzoo...	HitLight placeholder / Visual substitute ...	Default	1	WITHHELD	TBC	UNPLACED	Enabled
F046 · PLACEHOLDER · Unknownzoo...	HitLight placeholder / Visual substitute ...	Default	1	WITHHELD	TBC	UNPLACED	Enabled
F047 · PLACEHOLDER · Unknownzoo...	HitLight placeholder / Visual substitute ...	Default	1	WITHHELD	TBC	UNPLACED	Enabled
F048 · PLACEHOLDER · Unknownzoo...	HitLight placeholder / Visual substitute ...	Default	1	WITHHELD	TBC	UNPLACED	Enabled
F049 · PLACEHOLDER · Unknownzoo...	HitLight placeholder / Visual substitute ...	Default	1	WITHHELD	TBC	UNPLACED	Enabled
F050 · PLACEHOLDER · Unknownzoo...	HitLight placeholder / Visual substitute ...	Default	1	WITHHELD	TBC	UNPLACED	Enabled
F051 · PLACEHOLDER · Unknownzoo...	HitLight placeholder / Visual substitute ...	Default	1	WITHHELD	TBC	UNPLACED	Enabled
F052 · PLACEHOLDER · Unknownzoo...	HitLight placeholder / Visual substitute ...	Default	1	WITHHELD	TBC	UNPLACED	Enabled
F053 · PLACEHOLDER · Unknownzoo...	HitLight placeholder / Visual substitute ...	Default	1	WITHHELD	TBC	UNPLACED	Enabled
F054 · PLACEHOLDER · Unknownzoo...	HitLight placeholder / Visual substitute ...	Default	1	WITHHELD	TBC	UNPLACED	Enabled
F055 · PLACEHOLDER · Unknownzoo...	HitLight placeholder / Visual substitute ...	Default	1	WITHHELD	TBC	UNPLACED	Enabled
F056 · PLACEHOLDER · Unknownzoo...	HitLight placeholder / Visual substitute ...	Default	1	WITHHELD	TBC	UNPLACED	Enabled
F057 · PLACEHOLDER · Unknownzoo...	HitLight placeholder / Visual substitute ...	Default	1	WITHHELD	TBC	UNPLACED	Enabled
F058 · PLACEHOLDER · Unknownzoo...	HitLight placeholder / Visual substitute ...	Default	1	WITHHELD	TBC	UNPLACED	Enabled
F059 · PLACEHOLDER · Unknownzoo...	HitLight placeholder / Visual substitute ...	Default	1	WITHHELD	TBC	UNPLACED	Enabled
F060 · RobeRobinCycbar15 · 105.1	Robe Lighting / Robin CycBar 15	Mode 1 - Standard 16 -...	16	WITHHELD	TBC	UNPLACED	Enabled

No patched universes

Stadsschouwburg Haarlem · Main room

DMX PATCH · Main room

HitLight · Stadsschouwburg Haarlem

Wilsonsplein 23, 2011 VG, Haarlem, Netherlands

DWG HL · METRIC

Drawn HitLight

Generated from the saved show

SOURCE ddc736f6ce5c

DMX PATCH · CONTINUED

Fixture / name	Manufacturer / model	Mode	Ch	DMX	Range	Position / mount	Status / notes
UNPATCHED / INVALID							
F061 · RobeRobinCycbar15 · 105.17	Robe Lighting / Robin CycBar 15	Mode 1 - Standard 16 -...	16	WITHHELD	TBC	UNPLACED	Enabled
F062 · RobeRobinCycbar15 · 105.33	Robe Lighting / Robin CycBar 15	Mode 1 - Standard 16 -...	16	WITHHELD	TBC	UNPLACED	Enabled
F063 · RobeRobinCycbar15 · 105.49	Robe Lighting / Robin CycBar 15	Mode 1 - Standard 16 -...	16	WITHHELD	TBC	UNPLACED	Enabled
F064 · RobeRobinCycbar15 · 105.65	Robe Lighting / Robin CycBar 15	Mode 1 - Standard 16 -...	16	WITHHELD	TBC	UNPLACED	Enabled
F065 · RobeRobinCycbar15 · 105.81	Robe Lighting / Robin CycBar 15	Mode 1 - Standard 16 -...	16	WITHHELD	TBC	UNPLACED	Enabled
F066 · RobeRobinCycbar15 · 105.97	Robe Lighting / Robin CycBar 15	Mode 1 - Standard 16 -...	16	WITHHELD	TBC	UNPLACED	Enabled
F067 · RobeRobinCycbar15 · 105.113	Robe Lighting / Robin CycBar 15	Mode 1 - Standard 16 -...	16	WITHHELD	TBC	UNPLACED	Enabled
F068 · RobeRobinCycbar15 · 105.129	Robe Lighting / Robin CycBar 15	Mode 1 - Standard 16 -...	16	WITHHELD	TBC	UNPLACED	Enabled
F069 · RobeRobinCycbar15 · 105.145	Robe Lighting / Robin CycBar 15	Mode 1 - Standard 16 -...	16	WITHHELD	TBC	UNPLACED	Enabled
F070 · RobeRobinCycbar15 · 105.161	Robe Lighting / Robin CycBar 15	Mode 1 - Standard 16 -...	16	WITHHELD	TBC	UNPLACED	Enabled
F071 · RobeT11Profile · L-1	Robe Lighting / Robin T11 Profile	Mode 3 - 16-bit RGBAL	22	WITHHELD	TBC	UNPLACED	Enabled
F072 · RobeT11Profile · L-2	Robe Lighting / Robin T11 Profile	Mode 3 - 16-bit RGBAL	22	WITHHELD	TBC	UNPLACED	Enabled
F073 · RobeT11Profile · L-3	Robe Lighting / Robin T11 Profile	Mode 3 - 16-bit RGBAL	22	WITHHELD	TBC	UNPLACED	Enabled
F074 · RobeT11Profile · L-4	Robe Lighting / Robin T11 Profile	Mode 3 - 16-bit RGBAL	22	WITHHELD	TBC	UNPLACED	Enabled
F075 · RobeT11Profile · L-5	Robe Lighting / Robin T11 Profile	Mode 3 - 16-bit RGBAL	22	WITHHELD	TBC	UNPLACED	Enabled
F076 · RobeT11Profile · L-6	Robe Lighting / Robin T11 Profile	Mode 3 - 16-bit RGBAL	22	WITHHELD	TBC	UNPLACED	Enabled
F077 · RobeT11Profile · L-7	Robe Lighting / Robin T11 Profile	Mode 3 - 16-bit RGBAL	22	WITHHELD	TBC	UNPLACED	Enabled
F078 · RobeT11Profile · L-8	Robe Lighting / Robin T11 Profile	Mode 3 - 16-bit RGBAL	22	WITHHELD	TBC	UNPLACED	Enabled
F079 · RobeT11Profile · L-9	Robe Lighting / Robin T11 Profile	Mode 3 - 16-bit RGBAL	22	WITHHELD	TBC	UNPLACED	Enabled
F080 · RobeT11Profile · L-10	Robe Lighting / Robin T11 Profile	Mode 3 - 16-bit RGBAL	22	WITHHELD	TBC	UNPLACED	Enabled

No patched universes

Stadsschouwburg Haarlem · Main room

DMX PATCH · Main room

HitLight · Stadsschouwburg Haarlem

Wilsonsplein 23, 2011 VG, Haarlem, Netherlands

DWG HL · METRIC

Drawn HitLight

Generated from the saved show

SOURCE ddc736f6ce5c

DMX PATCH · CONTINUED

Fixture / name	Manufacturer / model	Mode	Ch	DMX	Range	Position / mount	Status / notes
UNPATCHED / INVALID							
F081 · RobeT11Profile · L-11	Robe Lighting / Robin T11 Profile	Mode 3 - 16-bit RGBAL	22	WITHHELD	TBC	UNPLACED	Enabled
F082 · RobeT11Profile · L-12	Robe Lighting / Robin T11 Profile	Mode 3 - 16-bit RGBAL	22	WITHHELD	TBC	UNPLACED	Enabled
F083 · RobeT11Profile · L-31	Robe Lighting / Robin T11 Profile	Mode 3 - 16-bit RGBAL	22	WITHHELD	TBC	UNPLACED	Enabled
F084 · RobeT11Profile · L-32	Robe Lighting / Robin T11 Profile	Mode 3 - 16-bit RGBAL	22	WITHHELD	TBC	UNPLACED	Enabled
F085 · RobeT11Profile · L-33	Robe Lighting / Robin T11 Profile	Mode 3 - 16-bit RGBAL	22	WITHHELD	TBC	UNPLACED	Enabled
F086 · RobeT11Profile · L-34	Robe Lighting / Robin T11 Profile	Mode 3 - 16-bit RGBAL	22	WITHHELD	TBC	UNPLACED	Enabled
F087 · RobeT11Profile · L-35	Robe Lighting / Robin T11 Profile	Mode 3 - 16-bit RGBAL	22	WITHHELD	TBC	UNPLACED	Enabled
F088 · RobeT11Profile · L-36	Robe Lighting / Robin T11 Profile	Mode 3 - 16-bit RGBAL	22	WITHHELD	TBC	UNPLACED	Enabled
F089 · RobeT11Profile · L-37	Robe Lighting / Robin T11 Profile	Mode 3 - 16-bit RGBAL	22	WITHHELD	TBC	UNPLACED	Enabled
F090 · RobeT11Profile · L-41	Robe Lighting / Robin T11 Profile	Mode 3 - 16-bit RGBAL	22	WITHHELD	TBC	UNPLACED	Enabled
F091 · RobeT11Profile · R-1	Robe Lighting / Robin T11 Profile	Mode 3 - 16-bit RGBAL	22	WITHHELD	TBC	UNPLACED	Enabled
F092 · RobeT11Profile · R-2	Robe Lighting / Robin T11 Profile	Mode 3 - 16-bit RGBAL	22	WITHHELD	TBC	UNPLACED	Enabled
F093 · RobeT11Profile · R-3	Robe Lighting / Robin T11 Profile	Mode 3 - 16-bit RGBAL	22	WITHHELD	TBC	UNPLACED	Enabled
F094 · RobeT11Profile · R-4	Robe Lighting / Robin T11 Profile	Mode 3 - 16-bit RGBAL	22	WITHHELD	TBC	UNPLACED	Enabled
F095 · RobeT11Profile · R-5	Robe Lighting / Robin T11 Profile	Mode 3 - 16-bit RGBAL	22	WITHHELD	TBC	UNPLACED	Enabled
F096 · RobeT11Profile · R-6	Robe Lighting / Robin T11 Profile	Mode 3 - 16-bit RGBAL	22	WITHHELD	TBC	UNPLACED	Enabled
F097 · RobeT11Profile · R-7	Robe Lighting / Robin T11 Profile	Mode 3 - 16-bit RGBAL	22	WITHHELD	TBC	UNPLACED	Enabled
F098 · RobeT11Profile · R-8	Robe Lighting / Robin T11 Profile	Mode 3 - 16-bit RGBAL	22	WITHHELD	TBC	UNPLACED	Enabled
F099 · RobeT11Profile · R-9	Robe Lighting / Robin T11 Profile	Mode 3 - 16-bit RGBAL	22	WITHHELD	TBC	UNPLACED	Enabled
F100 · RobeT11Profile · R-10	Robe Lighting / Robin T11 Profile	Mode 3 - 16-bit RGBAL	22	WITHHELD	TBC	UNPLACED	Enabled

No patched universes

Stadsschouwburg Haarlem · Main room

DMX PATCH · Main room

HitLight · Stadsschouwburg Haarlem

Wilsonsplein 23, 2011 VG, Haarlem, Netherlands

DWG HL · METRIC

Drawn HitLight

Generated from the saved show

SOURCE ddc736f6ce5c

DMX PATCH · CONTINUED

Fixture / name	Manufacturer / model	Mode	Ch	DMX	Range	Position / mount	Status / notes
UNPATCHED / INVALID							
F101 · RobeT11Profile · R-11	Robe Lighting / Robin T11 Profile	Mode 3 - 16-bit RGBAL	22	WITHHELD	TBC	UNPLACED	Enabled
F102 · RobeT11Profile · R-12	Robe Lighting / Robin T11 Profile	Mode 3 - 16-bit RGBAL	22	WITHHELD	TBC	UNPLACED	Enabled
F103 · RobeT11Profile · R-31	Robe Lighting / Robin T11 Profile	Mode 3 - 16-bit RGBAL	22	WITHHELD	TBC	UNPLACED	Enabled
F104 · RobeT11Profile · R-32	Robe Lighting / Robin T11 Profile	Mode 3 - 16-bit RGBAL	22	WITHHELD	TBC	UNPLACED	Enabled
F105 · RobeT11Profile · R-33	Robe Lighting / Robin T11 Profile	Mode 3 - 16-bit RGBAL	22	WITHHELD	TBC	UNPLACED	Enabled
F106 · RobeT11Profile · R-34	Robe Lighting / Robin T11 Profile	Mode 3 - 16-bit RGBAL	22	WITHHELD	TBC	UNPLACED	Enabled
F107 · RobeT11Profile · R-35	Robe Lighting / Robin T11 Profile	Mode 3 - 16-bit RGBAL	22	WITHHELD	TBC	UNPLACED	Enabled
F108 · RobeT11Profile · R-36	Robe Lighting / Robin T11 Profile	Mode 3 - 16-bit RGBAL	22	WITHHELD	TBC	UNPLACED	Enabled
F109 · RobeT11Profile · R-37	Robe Lighting / Robin T11 Profile	Mode 3 - 16-bit RGBAL	22	WITHHELD	TBC	UNPLACED	Enabled
F110 · RobeT11Profile · R-41	Robe Lighting / Robin T11 Profile	Mode 3 - 16-bit RGBAL	22	WITHHELD	TBC	UNPLACED	Enabled
F111 · RobeTX1PosiProfile · 21	Robe Lighting / Robin TX1 PosiProfile	Mode 6 - RGBAL + Gobo ...	52	WITHHELD	TBC	UNPLACED	Enabled
F112 · RobeTX1PosiProfile · 22	Robe Lighting / Robin TX1 PosiProfile	Mode 6 - RGBAL + Gobo ...	52	WITHHELD	TBC	UNPLACED	Enabled
F113 · RobeTX1PosiProfile · 23	Robe Lighting / Robin TX1 PosiProfile	Mode 6 - RGBAL + Gobo ...	52	WITHHELD	TBC	UNPLACED	Enabled
F114 · RobeTX1PosiProfile · 24	Robe Lighting / Robin TX1 PosiProfile	Mode 6 - RGBAL + Gobo ...	52	WITHHELD	TBC	UNPLACED	Enabled
F115 · RobeTX1PosiProfile · 121	Robe Lighting / Robin TX1 PosiProfile	Mode 6 - RGBAL + Gobo ...	52	WITHHELD	TBC	UNPLACED	Enabled
F116 · RobeTX1PosiProfile · 122	Robe Lighting / Robin TX1 PosiProfile	Mode 6 - RGBAL + Gobo ...	52	WITHHELD	TBC	UNPLACED	Enabled
F117 · RobeTX1PosiProfile · 123	Robe Lighting / Robin TX1 PosiProfile	Mode 6 - RGBAL + Gobo ...	52	WITHHELD	TBC	UNPLACED	Enabled
F118 · RobeTX1PosiProfile · 124	Robe Lighting / Robin TX1 PosiProfile	Mode 6 - RGBAL + Gobo ...	52	WITHHELD	TBC	UNPLACED	Enabled

No patched universes

VALIDATION APPENDIX

WARNING · PATCH_WITHHELD

DMX patch facts are withheld pending source verification. This planning document cannot be used for hardware output.

Objects: — · Remediation: correct the saved show data and regenerate.

ERROR · STAGE_DIMENSIONS_UNCONFIRMED

Confirm the stage dimensions before producing a final technical document.

Objects: 747F2B86-46AE-420D-975D-51C5A39A77B7 · Remediation: correct the saved show data and regenerate.

WARNING · TITLE_METADATA_INCOMPLETE

Some professional title-block metadata is missing; the document will show an em dash.

Objects: ef0f9def9b1893bcb9768155 · Remediation: correct the saved show data and regenerate.

HitLight

VENUE & DRAWING SOURCES

Stadsschouwburg Haarlem

Main room · House rig

Wilsonsplein 23, 2011 VG, Haarlem, NL

https://stadsschouwburghaarlem.nl/techniek

Sources checked 2026-10-23

Symbols: HitLight-owned category artwork. No manufacturer model geometry or original source pages included.

Source-based reconstruction. Confirm the current installation and equipment availability with the venue.

Scale, fixture positions, mounting heights and aiming may include estimates; this is not a rigging specification.

Provisional fixture matches are labelled as placeholders. The recorded subset is not a complete physical inventory.

DMX addresses are withheld from public plans until their exact source patch is reconciled.

The reconstruction retains its documented coverage and geometry assumptions; confirm the current setup with the venue.

Official venue information: https://stadsschouwburghaarlem.nl/techniek · checked 2026-10-19

Physical venue location: https://stadsschouwburghaarlem.nl/contact · checked 2026-10-23

lichtplan-ssb-nieuw-v09-2026-info.pdf: https://media.ssphaarlem.nl/01a0e75e-1989-7941-a7e0-7f22ec07027f/lichtplan-ssb-nieuw-v09-2026-info.pdf · checked 2026-10-19

Public venue page: https://www.hitlight.app/venues/netherlands/stadsschouwburg-haarlem-ef0f9def

HitLight