
UPSTAGE

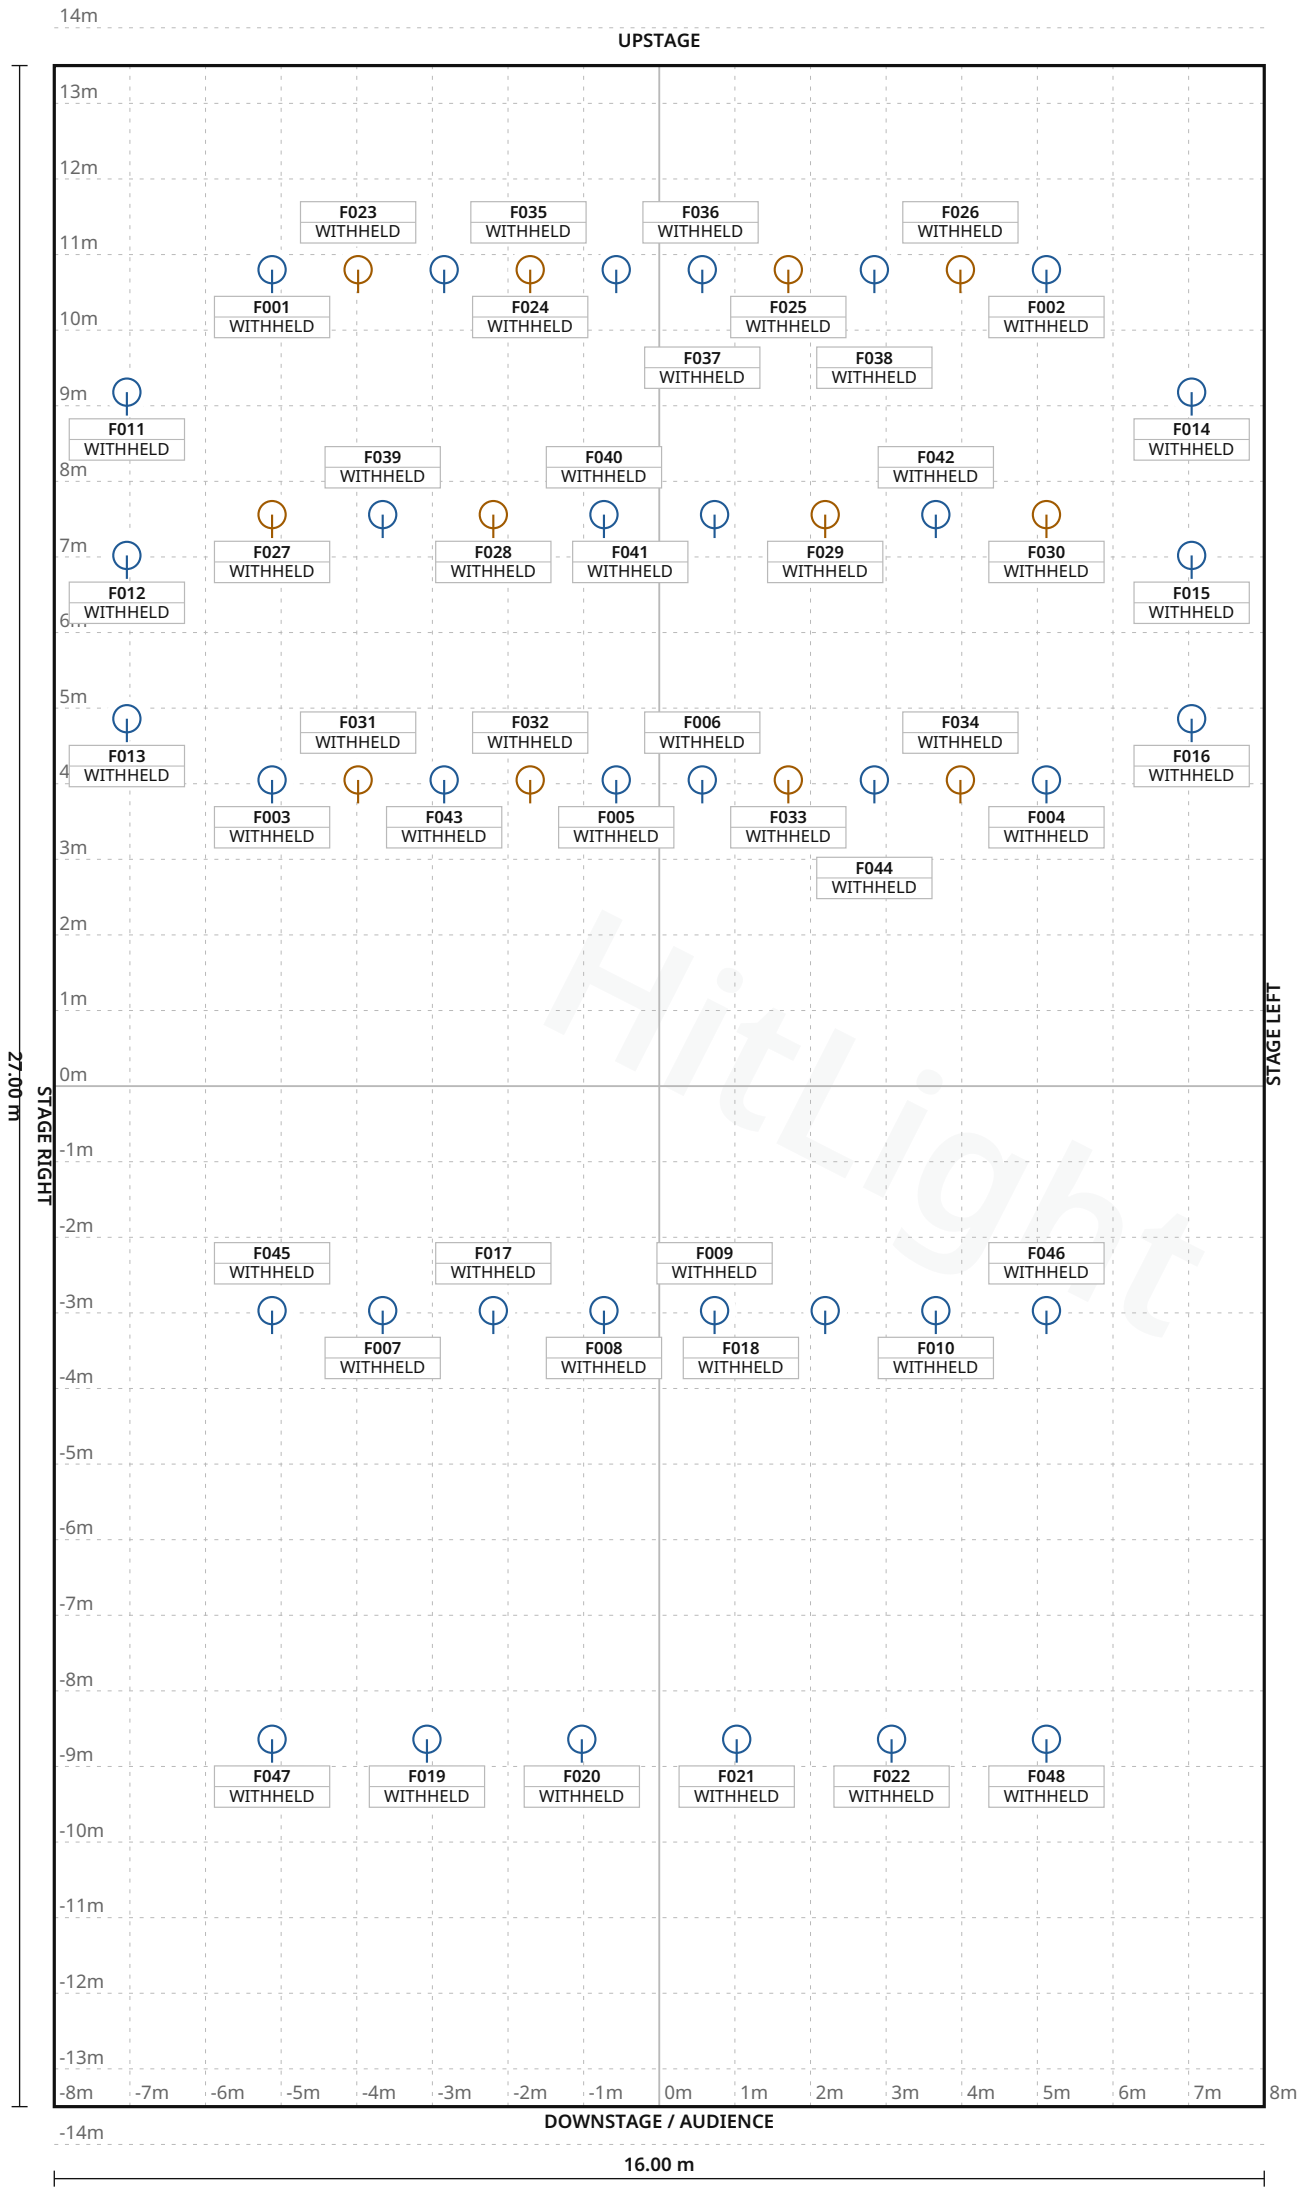

FIXTURE LEGEND

- **Visual** substitute · Basic Conventional — PAR Light · 36×
- **Visual** substitute · Basic LED PAR RGBDim — PAR Light · 12×

Stage 16.00 m W × 27.00 m D · Grid 1 m

SiTi Teater BTC — Dvorana Mercurius · Published main-stage references

LIGHT PLOT · PLAN · Published main-stage references

HitLight · SiTi Teater BTC — Dvorana Mercurius

Ameriška ulica 3, 1000, Ljubljana, Slovenia

DWG HL · SCALE 1:100 · metric · PRINT AT 100%

Drawn HitLight

Generated from the saved show

SOURCE 167fdaee1954

SYMBOL LEGEND

2 TYPES · 48 FIXTURES · COLOUR BY TYPE



HitLight placeholder Visual substitute · Basic Conventional

PAR Light · Default · 1 ch · category symbol

36 physical · 36 plotted

0 disabled · 0 unplaced



HitLight placeholder Visual substitute · Basic LED PAR RGBDim

PAR Light · Standard mode · 4 ch · category symbol

12 physical · 12 plotted

0 disabled · 0 unplaced

HitLight

SiTi Teater BTC — Dvorana Mercurius · Published main-stage references

SYMBOL LEGEND · Published main-stage references

HitLight · SiTi Teater BTC — Dvorana Mercurius

Ameriška ulica 3, 1000, Ljubljana, Slovenia

DWG HL · METRIC

Drawn HitLight

Generated from the saved show

SOURCE 167fdaee1954

GENERAL NOTES

1. Source-based lighting plan. Confirm the current rig with the venue.
2. PARTIAL: included fixtures are not a full physical-unit census.
3. DMX PATCH WITHHELD: provisional or unchecked addresses are not published.
4. The reconstruction retains its documented coverage and geometry assumptions; confirm the current setup with the venue.

HitLight

DMX PATCH

48 FIXTURES · 0 UNIVERSES

Fixture / name	Manufacturer / model	Mode	Ch	DMX	Range	Position / mount	Status / notes
UNPATCHED / INVALID							
F001 · PLACEHOLDER · Blue profile...	HitLight placeholder / Visual substitute ...	Default	1	WITHHELD	TBC	UNPLACED	Enabled
F002 · PLACEHOLDER · Blue profile...	HitLight placeholder / Visual substitute ...	Default	1	WITHHELD	TBC	UNPLACED	Enabled
F003 · PLACEHOLDER · Blue profile...	HitLight placeholder / Visual substitute ...	Default	1	WITHHELD	TBC	UNPLACED	Enabled
F004 · PLACEHOLDER · Blue profile...	HitLight placeholder / Visual substitute ...	Default	1	WITHHELD	TBC	UNPLACED	Enabled
F005 · PLACEHOLDER · BluePC symb...	HitLight placeholder / Visual substitute ...	Default	1	WITHHELD	TBC	UNPLACED	Enabled
F006 · PLACEHOLDER · BluePC symb...	HitLight placeholder / Visual substitute ...	Default	1	WITHHELD	TBC	UNPLACED	Enabled
F007 · PLACEHOLDER · BluePC symb...	HitLight placeholder / Visual substitute ...	Default	1	WITHHELD	TBC	UNPLACED	Enabled
F008 · PLACEHOLDER · BluePC symb...	HitLight placeholder / Visual substitute ...	Default	1	WITHHELD	TBC	UNPLACED	Enabled
F009 · PLACEHOLDER · BluePC symb...	HitLight placeholder / Visual substitute ...	Default	1	WITHHELD	TBC	UNPLACED	Enabled
F010 · PLACEHOLDER · BluePC symb...	HitLight placeholder / Visual substitute ...	Default	1	WITHHELD	TBC	UNPLACED	Enabled
F011 · PLACEHOLDER · Cyan juniorp...	HitLight placeholder / Visual substitute ...	Default	1	WITHHELD	TBC	UNPLACED	Enabled
F012 · PLACEHOLDER · Cyan juniorp...	HitLight placeholder / Visual substitute ...	Default	1	WITHHELD	TBC	UNPLACED	Enabled
F013 · PLACEHOLDER · Cyan juniorp...	HitLight placeholder / Visual substitute ...	Default	1	WITHHELD	TBC	UNPLACED	Enabled
F014 · PLACEHOLDER · Cyan juniorp...	HitLight placeholder / Visual substitute ...	Default	1	WITHHELD	TBC	UNPLACED	Enabled
F015 · PLACEHOLDER · Cyan juniorp...	HitLight placeholder / Visual substitute ...	Default	1	WITHHELD	TBC	UNPLACED	Enabled
F016 · PLACEHOLDER · Cyan juniorp...	HitLight placeholder / Visual substitute ...	Default	1	WITHHELD	TBC	UNPLACED	Enabled
F017 · PLACEHOLDER · Green zoomp...	HitLight placeholder / Visual substitute ...	Default	1	WITHHELD	TBC	UNPLACED	Enabled
F018 · PLACEHOLDER · Green zoomp...	HitLight placeholder / Visual substitute ...	Default	1	WITHHELD	TBC	UNPLACED	Enabled
F019 · PLACEHOLDER · Green zoomp...	HitLight placeholder / Visual substitute ...	Default	1	WITHHELD	TBC	UNPLACED	Enabled
F020 · PLACEHOLDER · Green zoomp...	HitLight placeholder / Visual substitute ...	Default	1	WITHHELD	TBC	UNPLACED	Enabled

No patched universes

SiTi Teater BTC — Dvorana Mercurius · Published main-stage references

DMX PATCH · Published main-stage references

HitLight · SiTi Teater BTC — Dvorana Mercurius

Ameriška ulica 3, 1000, Ljubljana, Slovenia

DWG HL · METRIC

Drawn HitLight

Generated from the saved show

SOURCE 167fdaee1954

DMX PATCH · CONTINUED

48 FIXTURES · 0 UNIVERSES

Fixture / name	Manufacturer / model	Mode	Ch	DMX	Range	Position / mount	Status / notes
UNPATCHED / INVALID							
F021 · PLACEHOLDER · Green zoomp…	HitLight placeholder / Visual substitute …	Default	1	WITHHELD	TBC	UNPLACED	Enabled
F022 · PLACEHOLDER · Green zoomp…	HitLight placeholder / Visual substitute …	Default	1	WITHHELD	TBC	UNPLACED	Enabled
F023 · PLACEHOLDER · LED PAR — ex…	HitLight placeholder / Visual substitute …	Standard mode	4	WITHHELD	TBC	UNPLACED	Enabled
F024 · PLACEHOLDER · LED PAR — ex…	HitLight placeholder / Visual substitute …	Standard mode	4	WITHHELD	TBC	UNPLACED	Enabled
F025 · PLACEHOLDER · LED PAR — ex…	HitLight placeholder / Visual substitute …	Standard mode	4	WITHHELD	TBC	UNPLACED	Enabled
F026 · PLACEHOLDER · LED PAR — ex…	HitLight placeholder / Visual substitute …	Standard mode	4	WITHHELD	TBC	UNPLACED	Enabled
F027 · PLACEHOLDER · LED PAR — ex…	HitLight placeholder / Visual substitute …	Standard mode	4	WITHHELD	TBC	UNPLACED	Enabled
F028 · PLACEHOLDER · LED PAR — ex…	HitLight placeholder / Visual substitute …	Standard mode	4	WITHHELD	TBC	UNPLACED	Enabled
F029 · PLACEHOLDER · LED PAR — ex…	HitLight placeholder / Visual substitute …	Standard mode	4	WITHHELD	TBC	UNPLACED	Enabled
F030 · PLACEHOLDER · LED PAR — ex…	HitLight placeholder / Visual substitute …	Standard mode	4	WITHHELD	TBC	UNPLACED	Enabled
F031 · PLACEHOLDER · LED PAR — ex…	HitLight placeholder / Visual substitute …	Standard mode	4	WITHHELD	TBC	UNPLACED	Enabled
F032 · PLACEHOLDER · LED PAR — ex…	HitLight placeholder / Visual substitute …	Standard mode	4	WITHHELD	TBC	UNPLACED	Enabled
F033 · PLACEHOLDER · LED PAR — ex…	HitLight placeholder / Visual substitute …	Standard mode	4	WITHHELD	TBC	UNPLACED	Enabled
F034 · PLACEHOLDER · LED PAR — ex…	HitLight placeholder / Visual substitute …	Standard mode	4	WITHHELD	TBC	UNPLACED	Enabled
F035 · PLACEHOLDER · OrangePC sy…	HitLight placeholder / Visual substitute …	Default	1	WITHHELD	TBC	UNPLACED	Enabled
F036 · PLACEHOLDER · OrangePC sy…	HitLight placeholder / Visual substitute …	Default	1	WITHHELD	TBC	UNPLACED	Enabled
F037 · PLACEHOLDER · OrangePC sy…	HitLight placeholder / Visual substitute …	Default	1	WITHHELD	TBC	UNPLACED	Enabled
F038 · PLACEHOLDER · OrangePC sy…	HitLight placeholder / Visual substitute …	Default	1	WITHHELD	TBC	UNPLACED	Enabled
F039 · PLACEHOLDER · OrangePC sy…	HitLight placeholder / Visual substitute …	Default	1	WITHHELD	TBC	UNPLACED	Enabled
F040 · PLACEHOLDER · OrangePC sy…	HitLight placeholder / Visual substitute …	Default	1	WITHHELD	TBC	UNPLACED	Enabled

No patched universes

SiTi Teater BTC — Dvorana Mercurius · Published main-stage references

DMX PATCH · Published main-stage references

HitLight · SiTi Teater BTC — Dvorana Mercurius

Ameriška ulica 3, 1000, Ljubljana, Slovenia

DWG HL · METRIC

Drawn HitLight

Generated from the saved show

SOURCE 167fdaee1954

DMX PATCH · CONTINUED

Fixture / name	Manufacturer / model	Mode	Ch	DMX	Range	Position / mount	Status / notes
UNPATCHED / INVALID							
F041 · PLACEHOLDER · OrangePC sy…	HitLight placeholder / Visual substitute …	Default	1	WITHHELD	TBC	UNPLACED	Enabled
F042 · PLACEHOLDER · OrangePC sy…	HitLight placeholder / Visual substitute …	Default	1	WITHHELD	TBC	UNPLACED	Enabled
F043 · PLACEHOLDER · OrangePC sy…	HitLight placeholder / Visual substitute …	Default	1	WITHHELD	TBC	UNPLACED	Enabled
F044 · PLACEHOLDER · OrangePC sy…	HitLight placeholder / Visual substitute …	Default	1	WITHHELD	TBC	UNPLACED	Enabled
F045 · PLACEHOLDER · OrangePC sy…	HitLight placeholder / Visual substitute …	Default	1	WITHHELD	TBC	UNPLACED	Enabled
F046 · PLACEHOLDER · OrangePC sy…	HitLight placeholder / Visual substitute …	Default	1	WITHHELD	TBC	UNPLACED	Enabled
F047 · PLACEHOLDER · Red zoomprof…	HitLight placeholder / Visual substitute …	Default	1	WITHHELD	TBC	UNPLACED	Enabled
F048 · PLACEHOLDER · Red zoomprof…	HitLight placeholder / Visual substitute …	Default	1	WITHHELD	TBC	UNPLACED	Enabled

No patched universes

HitLight

SiTi Teater BTC — Dvorana Mercurius · Published main-stage references

DMX PATCH · Published main-stage references

HitLight · SiTi Teater BTC — Dvorana Mercurius

Ameriška ulica 3, 1000, Ljubljana, Slovenia

DWG HL · METRIC

Drawn HitLight

Generated from the saved show

SOURCE 167fdaee1954

VALIDATION APPENDIX

WARNING · PATCH_WITHHELD

DMX patch facts are withheld pending source verification. This planning document cannot be used for hardware output.

Objects: — · Remediation: correct the saved show data and regenerate.

ERROR · STAGE_DIMENSIONS_UNCONFIRMED

Confirm the stage dimensions before producing a final technical document.

Objects: AC0E065F-88A2-4C07-A9E0-1CB1182FBF2E · Remediation: correct the saved show data and regenerate.

WARNING · TITLE_METADATA_INCOMPLETE

Some professional title-block metadata is missing; the document will show an em dash.

Objects: efa297453ff400b78b00ff54 · Remediation: correct the saved show data and regenerate.

HitLight

VENUE & DRAWING SOURCES

SiTi Teater BTC — Dvorana Mercurius

Published main-stage references · Published reference; current configuration unverified

Ameriška ulica 3, 1000, Ljubljana, SI

https://www.sititeater.si/dvorana-mercurius/

Sources checked 2026-10-19

Symbols: HitLight-owned category artwork. No manufacturer model geometry or original source pages included.

Source-based reconstruction. Confirm the current installation and equipment availability with the venue.

Scale, fixture positions, mounting heights and aiming may include estimates; this is not a rigging specification.

Provisional fixture matches are labelled as placeholders. The recorded subset is not a complete physical inventory.

DMX addresses are withheld from public plans until their exact source patch is reconciled.

The reconstruction retains its documented coverage and geometry assumptions; confirm the current setup with the venue.

Official venue information: https://www.sititeater.si/dvorana-mercurius/ · checked 2026-10-19

SiTi_Lighting_PLOT_b.jpg: https://www.sititeater.si/f/pics/dvorana_mercurius/SiTi_Lighting_PLOT_b.jpg · checked 2026-10-19

SiTi_Lights_ISO_b.jpg: https://www.sititeater.si/f/pics/dvorana_mercurius/SiTi_Lights_ISO_b.jpg · checked 2026-10-19

Public venue page: https://www.hitlight.app/venues/slovenia/siti-teater-btc-dvorana-mercurius-efa29745

HitLight