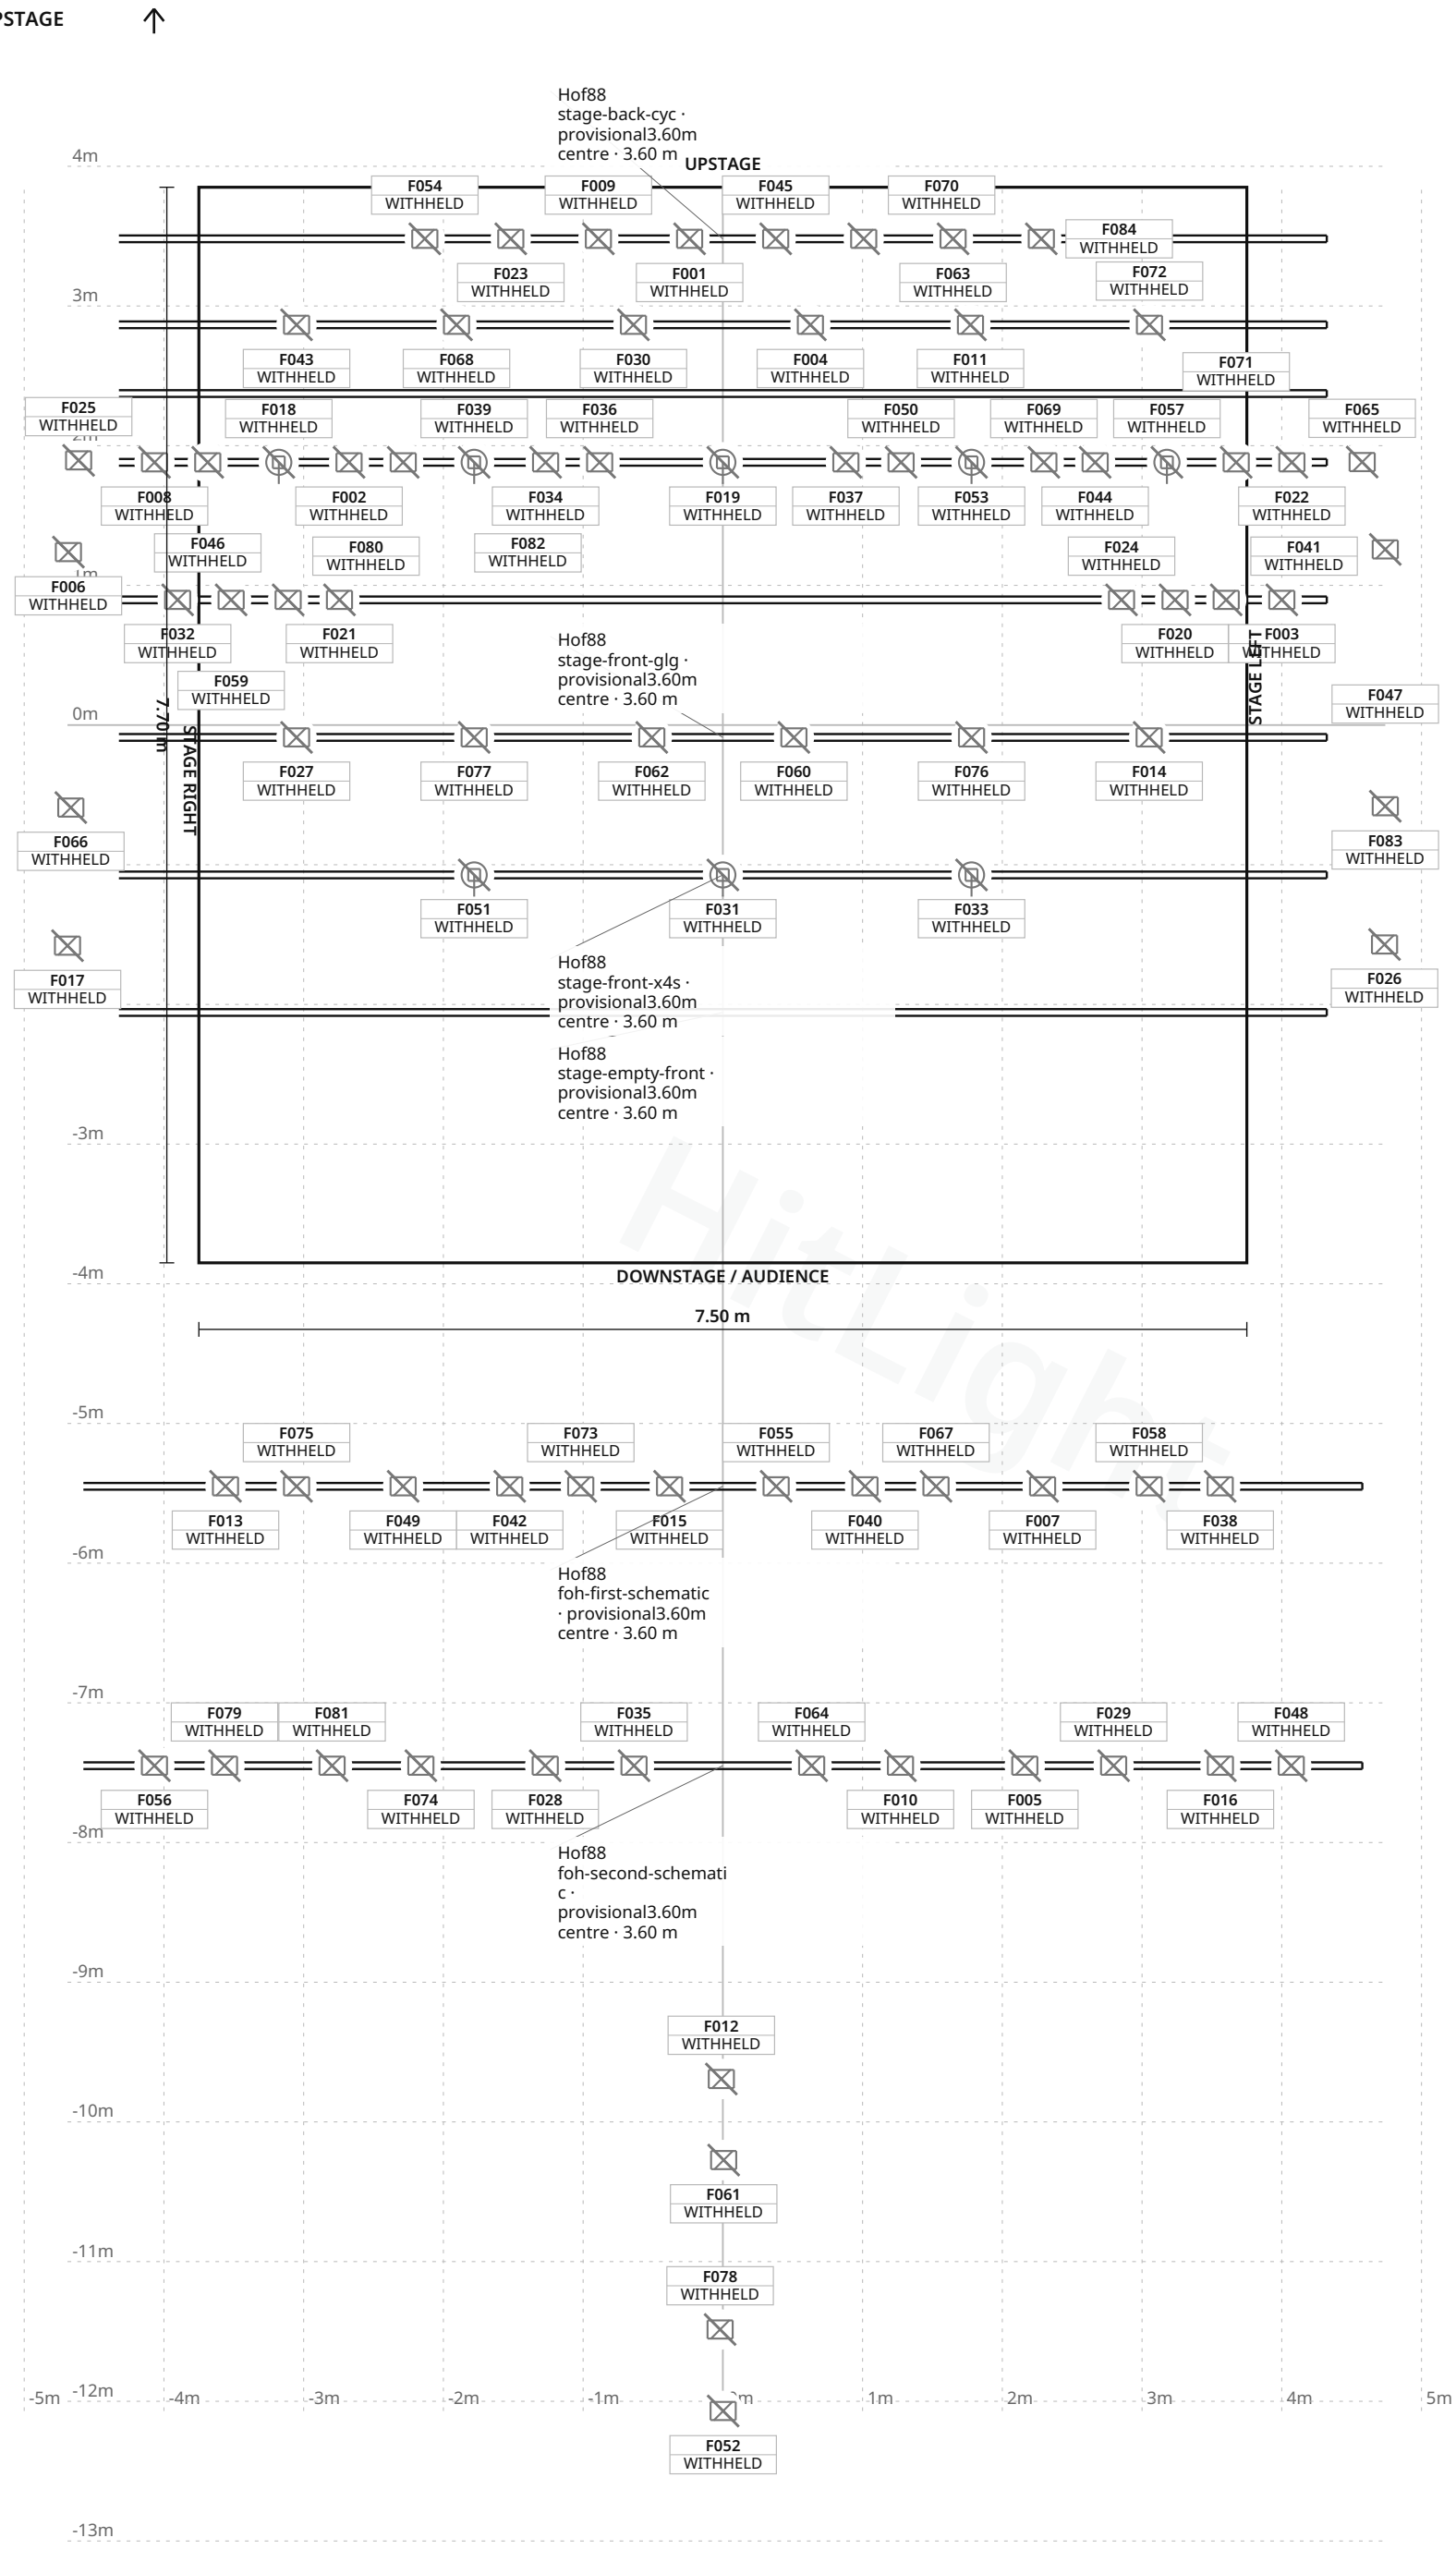


Stage 7.50 m W × 7.70 m D · Grid 1 m

FIXTURE LEGEND

- **impression X 4 s** — Moving Head · 8×
- **1kW front** — profile unspecified · 5 — Other · 1×
- **1kW front** — profile unspecified · 6 — Other · 1×
- **1kW front** — profile unspecified · 7 — Other · 1×
- **1kW front** — profile unspecified · 8 — Other · 1×
- **1kW front** — profile unspecified · 9 — Other · 1×
- **1kW front** — profile unspecified · 10 — Other · 1×
- **1kW frontPC** — unspecified · 1 — Other · 1×
- **1kW frontPC** — unspecified · 2 — Other · 1×
- **1kW frontPC** — unspecified · 3 — Other · 1×
- **1kW frontPC** — unspecified · 4 — Other · 1×
- **1kW frontPC** — unspecified · 13 — Other · 1×
- **1kW frontPC** — unspecified · 14 — Other · 1×
- **1kW frontPC** — unspecified · 15 — Other · 1×
- **1kW frontPC** — unspecified · 16 — Other · 1×
- **1kW frontPC** — unspecified · 17 — Other · 1×
- **1kW frontPC** — unspecified · 18 — Other · 1×
- **1kW frontPC** — unspecified · 19 — Other · 1×
- **1kW frontPC** — unspecified · 20 — Other · 1×
- **ETC** — SourceFourJr575W · 21 — Other · 1×
- **ETC** — SourceFourJr575W · 22 — Other · 1×
- **ETC** — SourceFourJr575W · 23 — Other · 1×
- **ETC** — SourceFourJr575W · 24 — Other · 1×
- **GLG CreatorDLX** · 301 — Other · 1×
- **GLG CreatorDLX** · 302 — Other · 1×
- **GLG CreatorDLX** · 303 — Other · 1×

+51 types on legend sheet

Hitlight

HitLight TECHNICAL LIGHTING REV 645274ee92e8 · 1/20

Theater Hof 88 · Main room

LIGHT PLOT · PLAN · Main room

HitLight · Theater Hof 88

Elisabethhof 4, 7607 ZD, Almelo, Netherlands

DWG HL · SCALE 1:50 · metric · PRINT AT 100%

Drawn HitLight

Generated from the saved show

SOURCE 55b57f07aa46

SYMBOL LEGEND

77 TYPES · 84 FIXTURES · COLOUR BY TYPE

	**GLP impression X 4 s** Moving Head · Unverified · TBC ch · category symbol	**8 physical · 8 plotted** 8 disabled · 0 unplaced
	**Unverified source fixture 1kW front profile unspecified · 5** Other · Unverified · TBC ch · category symbol	**1 physical · 1 plotted** 1 disabled · 0 unplaced
	**Unverified source fixture 1kW front profile unspecified · 6** Other · Unverified · TBC ch · category symbol	**1 physical · 1 plotted** 1 disabled · 0 unplaced
	**Unverified source fixture 1kW front profile unspecified · 7** Other · Unverified · TBC ch · category symbol	**1 physical · 1 plotted** 1 disabled · 0 unplaced
	**Unverified source fixture 1kW front profile unspecified · 8** Other · Unverified · TBC ch · category symbol	**1 physical · 1 plotted** 1 disabled · 0 unplaced
	**Unverified source fixture 1kW front profile unspecified · 9** Other · Unverified · TBC ch · category symbol	**1 physical · 1 plotted** 1 disabled · 0 unplaced
	**Unverified source fixture 1kW front profile unspecified · 10** Other · Unverified · TBC ch · category symbol	**1 physical · 1 plotted** 1 disabled · 0 unplaced
	**Unverified source fixture 1kW frontPC unspecified · 1** Other · Unverified · TBC ch · category symbol	**1 physical · 1 plotted** 1 disabled · 0 unplaced

Theater Hof 88 · Main room

SYMBOL LEGEND · Main room

HitLight · Theater Hof 88

Elisabethhof 4, 7607 ZD, Almelo, Netherlands

DWG HL · METRIC

Drawn HitLight

Generated from the saved show

SOURCE 55b57f07aa46

SYMBOL LEGEND · CONTINUED

	**Unverified source fixture 1kW frontPC unspecified · 2** Other · Unverified · TBC ch · category symbol	**1 physical · 1 plotted** 1 disabled · 0 unplaced
	**Unverified source fixture 1kW frontPC unspecified · 3** Other · Unverified · TBC ch · category symbol	**1 physical · 1 plotted** 1 disabled · 0 unplaced
	**Unverified source fixture 1kW frontPC unspecified · 4** Other · Unverified · TBC ch · category symbol	**1 physical · 1 plotted** 1 disabled · 0 unplaced
	**Unverified source fixture 1kW frontPC unspecified · 13** Other · Unverified · TBC ch · category symbol	**1 physical · 1 plotted** 1 disabled · 0 unplaced
	**Unverified source fixture 1kW frontPC unspecified · 14** Other · Unverified · TBC ch · category symbol	**1 physical · 1 plotted** 1 disabled · 0 unplaced
	**Unverified source fixture 1kW frontPC unspecified · 15** Other · Unverified · TBC ch · category symbol	**1 physical · 1 plotted** 1 disabled · 0 unplaced
	**Unverified source fixture 1kW frontPC unspecified · 16** Other · Unverified · TBC ch · category symbol	**1 physical · 1 plotted** 1 disabled · 0 unplaced
	**Unverified source fixture 1kW frontPC unspecified · 17** Other · Unverified · TBC ch · category symbol	**1 physical · 1 plotted** 1 disabled · 0 unplaced

Theater Hof 88 · Main room

SYMBOL LEGEND · Main room

HitLight · Theater Hof 88

Elisabethhof 4, 7607 ZD, Almelo, Netherlands

DWG HL · METRIC

Drawn HitLight

Generated from the saved show

SOURCE 55b57f07aa46



Unverified source fixture 1kW frontPC unspecified · 18

Other · Unverified · TBC ch · category symbol

1 physical · 1 plotted

1 disabled · 0 unplaced



Unverified source fixture 1kW frontPC unspecified · 19

Other · Unverified · TBC ch · category symbol

1 physical · 1 plotted

1 disabled · 0 unplaced



Unverified source fixture 1kW frontPC unspecified · 20

Other · Unverified · TBC ch · category symbol

1 physical · 1 plotted

1 disabled · 0 unplaced



Unverified source fixture ETC SourceFourJr575W · 21

Other · Unverified · TBC ch · category symbol

1 physical · 1 plotted

1 disabled · 0 unplaced



Unverified source fixture ETC SourceFourJr575W · 22

Other · Unverified · TBC ch · category symbol

1 physical · 1 plotted

1 disabled · 0 unplaced



Unverified source fixture ETC SourceFourJr575W · 23

Other · Unverified · TBC ch · category symbol

1 physical · 1 plotted

1 disabled · 0 unplaced



Unverified source fixture ETC SourceFourJr575W · 24

Other · Unverified · TBC ch · category symbol

1 physical · 1 plotted

1 disabled · 0 unplaced



Unverified source fixture GLG CreatorDLX · 301

Other · Unverified · TBC ch · category symbol

1 physical · 1 plotted

1 disabled · 0 unplaced

SYMBOL LEGEND · CONTINUED

Unverified source fixture GLG CreatorDLX · 302 Other · Unverified · TBC ch · category symbol	**1 physical · 1 plotted** 1 disabled · 0 unplaced
Unverified source fixture GLG CreatorDLX · 303 Other · Unverified · TBC ch · category symbol	**1 physical · 1 plotted** 1 disabled · 0 unplaced
Unverified source fixture GLG CreatorDLX · 304 Other · Unverified · TBC ch · category symbol	**1 physical · 1 plotted** 1 disabled · 0 unplaced
Unverified source fixture GLG CreatorDLX · 305 Other · Unverified · TBC ch · category symbol	**1 physical · 1 plotted** 1 disabled · 0 unplaced
Unverified source fixture GLG CreatorDLX · 306 Other · Unverified · TBC ch · category symbol	**1 physical · 1 plotted** 1 disabled · 0 unplaced
Unverified source fixture GLG CreatorDLX · 401 Other · Unverified · TBC ch · category symbol	**1 physical · 1 plotted** 1 disabled · 0 unplaced
Unverified source fixture GLG CreatorDLX · 402 Other · Unverified · TBC ch · category symbol	**1 physical · 1 plotted** 1 disabled · 0 unplaced
Unverified source fixture GLG CreatorDLX · 403 Other · Unverified · TBC ch · category symbol	**1 physical · 1 plotted** 1 disabled · 0 unplaced

Theater Hof 88 · Main room

SYMBOL LEGEND · Main room

HitLight · Theater Hof 88

Elisabethhof 4, 7607 ZD, Almelo, Netherlands

DWG HL · METRIC

Drawn HitLight

Generated from the saved show

SOURCE 55b57f07aa46



Unverified source fixture GLG CreatorDLX · 404
Other · Unverified · TBC ch · category symbol
1 physical · 1 plotted
1 disabled · 0 unplaced

Unverified source fixture GLG CreatorDLX · 405
Other · Unverified · TBC ch · category symbol
1 physical · 1 plotted
1 disabled · 0 unplaced

Unverified source fixture GLG CreatorDLX · 406
Other · Unverified · TBC ch · category symbol
1 physical · 1 plotted
1 disabled · 0 unplaced

Unverified source fixture GLG CreatorDLX · 501
Other · Unverified · TBC ch · category symbol
1 physical · 1 plotted
1 disabled · 0 unplaced

Unverified source fixture GLG CreatorDLX · 502
Other · Unverified · TBC ch · category symbol
1 physical · 1 plotted
1 disabled · 0 unplaced

Unverified source fixture GLG CreatorDLX · 503
Other · Unverified · TBC ch · category symbol
1 physical · 1 plotted
1 disabled · 0 unplaced

Unverified source fixture GLG CreatorDLX · 504
Other · Unverified · TBC ch · category symbol
1 physical · 1 plotted
1 disabled · 0 unplaced

Unverified source fixture GLG CreatorDLX · 505
Other · Unverified · TBC ch · category symbol
1 physical · 1 plotted
1 disabled · 0 unplaced

	**Unverified source fixture GLG CreatorDLX · 506** Other · Unverified · TBC ch · category symbol	**1 physical · 1 plotted** 1 disabled · 0 unplaced
	**Unverified source fixture GLG CreatorDLX · 507** Other · Unverified · TBC ch · category symbol	**1 physical · 1 plotted** 1 disabled · 0 unplaced
	**Unverified source fixture GLG CreatorDLX · 508** Other · Unverified · TBC ch · category symbol	**1 physical · 1 plotted** 1 disabled · 0 unplaced
	**Unverified source fixture GLP Fusion10 · 601** Other · Unverified · TBC ch · category symbol	**1 physical · 1 plotted** 1 disabled · 0 unplaced
	**Unverified source fixture GLP Fusion10 · 602** Other · Unverified · TBC ch · category symbol	**1 physical · 1 plotted** 1 disabled · 0 unplaced
	**Unverified source fixture GLP Fusion10 · 603** Other · Unverified · TBC ch · category symbol	**1 physical · 1 plotted** 1 disabled · 0 unplaced
	**Unverified source fixture GLP Fusion10 · 604** Other · Unverified · TBC ch · category symbol	**1 physical · 1 plotted** 1 disabled · 0 unplaced
	**Unverified source fixture GLP Fusion10 · 605** Other · Unverified · TBC ch · category symbol	**1 physical · 1 plotted** 1 disabled · 0 unplaced

SYMBOL LEGEND · CONTINUED

	**Unverified source fixture GLP Fusion10 · 606** Other · Unverified · TBC ch · category symbol	**1 physical · 1 plotted** 1 disabled · 0 unplaced
	**Unverified source fixture GLP Fusion10 · 607** Other · Unverified · TBC ch · category symbol	**1 physical · 1 plotted** 1 disabled · 0 unplaced
	**Unverified source fixture GLP Fusion10 · 608** Other · Unverified · TBC ch · category symbol	**1 physical · 1 plotted** 1 disabled · 0 unplaced
	**Unverified source fixture PAR64 medium · 33** Other · Unverified · TBC ch · category symbol	**1 physical · 1 plotted** 1 disabled · 0 unplaced
	**Unverified source fixture PAR64 medium · 34** Other · Unverified · TBC ch · category symbol	**1 physical · 1 plotted** 1 disabled · 0 unplaced
	**Unverified source fixture PAR64 medium · 35** Other · Unverified · TBC ch · category symbol	**1 physical · 1 plotted** 1 disabled · 0 unplaced
	**Unverified source fixture PAR64 medium · 36** Other · Unverified · TBC ch · category symbol	**1 physical · 1 plotted** 1 disabled · 0 unplaced
	**Unverified source fixture PAR64 medium · 37** Other · Unverified · TBC ch · category symbol	**1 physical · 1 plotted** 1 disabled · 0 unplaced

Theater Hof 88 · Main room

SYMBOL LEGEND · Main room

HitLight · Theater Hof 88

Elisabethhof 4, 7607 ZD, Almelo, Netherlands

DWG HL · METRIC

Drawn HitLight

Generated from the saved show

SOURCE 55b57f07aa46

SYMBOL LEGEND · CONTINUED

	**Unverified source fixture PAR64 medium · 38** Other · Unverified · TBC ch · category symbol	**1 physical · 1 plotted** 1 disabled · 0 unplaced
	**Unverified source fixture PAR64 medium · 39** Other · Unverified · TBC ch · category symbol	**1 physical · 1 plotted** 1 disabled · 0 unplaced
	**Unverified source fixture PAR64 medium · 40** Other · Unverified · TBC ch · category symbol	**1 physical · 1 plotted** 1 disabled · 0 unplaced
	**Unverified source fixture PAR64 medium · 41** Other · Unverified · TBC ch · category symbol	**1 physical · 1 plotted** 1 disabled · 0 unplaced
	**Unverified source fixture PAR64 medium · 42** Other · Unverified · TBC ch · category symbol	**1 physical · 1 plotted** 1 disabled · 0 unplaced
	**Unverified source fixture PAR64 medium · 43** Other · Unverified · TBC ch · category symbol	**1 physical · 1 plotted** 1 disabled · 0 unplaced
	**Unverified source fixture PAR64 medium · 44** Other · Unverified · TBC ch · category symbol	**1 physical · 1 plotted** 1 disabled · 0 unplaced
	**Unverified source fixture Side conventional symbol unassigned · 25** Other · Unverified · TBC ch · category symbol	**1 physical · 1 plotted** 1 disabled · 0 unplaced

Theater Hof 88 · Main room

SYMBOL LEGEND · Main room

HitLight · Theater Hof 88

Elisabethhof 4, 7607 ZD, Almelo, Netherlands

DWG HL · METRIC

Drawn HitLight

Generated from the saved show

SOURCE 55b57f07aa46

☒	**Unverified source fixture Side conventional symbol unassigned · 26** Other · Unverified · TBC ch · category symbol	**1 physical · 1 plotted** 1 disabled · 0 unplaced
☒	**Unverified source fixture Side conventional symbol unassigned · 27** Other · Unverified · TBC ch · category symbol	**1 physical · 1 plotted** 1 disabled · 0 unplaced
☒	**Unverified source fixture Side conventional symbol unassigned · 28** Other · Unverified · TBC ch · category symbol	**1 physical · 1 plotted** 1 disabled · 0 unplaced
☒	**Unverified source fixture Side conventional symbol unassigned · 29** Other · Unverified · TBC ch · category symbol	**1 physical · 1 plotted** 1 disabled · 0 unplaced
☒	**Unverified source fixture Side conventional symbol unassigned · 30** Other · Unverified · TBC ch · category symbol	**1 physical · 1 plotted** 1 disabled · 0 unplaced
☒	**Unverified source fixture Side conventional symbol unassigned · 31** Other · Unverified · TBC ch · category symbol	**1 physical · 1 plotted** 1 disabled · 0 unplaced
☒	**Unverified source fixture Side conventional symbol unassigned · 32** Other · Unverified · TBC ch · category symbol	**1 physical · 1 plotted** 1 disabled · 0 unplaced
☒	**Unverified source fixture Zaalachter conventional shared channel12 · 12-1** Other · Unverified · TBC ch · category symbol	**1 physical · 1 plotted** 1 disabled · 0 unplaced

SYMBOL LEGEND · CONTINUED

☒	**Unverified source fixture Zaalachter conventional shared channel12 · 12-2** Other · Unverified · TBC ch · category symbol	**1 physical · 1 plotted** 1 disabled · 0 unplaced
☒	**Unverified source fixture Zaalachter conventional shared channel12 · 12-3** Other · Unverified · TBC ch · category symbol	**1 physical · 1 plotted** 1 disabled · 0 unplaced
☒	**Unverified source fixture Zaalachter conventional shared channel12 · 12-4** Other · Unverified · TBC ch · category symbol	**1 physical · 1 plotted** 1 disabled · 0 unplaced
☒	**Unverified source fixture Zaalvoor conventional shared channel11 · 11-L** Other · Unverified · TBC ch · category symbol	**1 physical · 1 plotted** 1 disabled · 0 unplaced
☒	**Unverified source fixture Zaalvoor conventional shared channel11 · 11-R** Other · Unverified · TBC ch · category symbol	**1 physical · 1 plotted** 1 disabled · 0 unplaced

GENERAL NOTES

1. Source-based lighting plan. Confirm the current rig with the venue.
2. PARTIAL: included fixtures are not a full physical-unit census.
3. DMX PATCH WITHHELD: provisional or unchecked addresses are not published.
4. The reconstruction retains its documented coverage and geometry assumptions; confirm the current setup with the venue.
5. Source-based reconstruction. Confirm the current installation and equipment availability with the venue.

HitLight

STAGE ELEMENTS

NAME	TYPE	POSITION	TRIM / SIZE
Hof88 foh-first-schematic · provisional3.60m centre	pipe	X 0.00 m · Z 5.45 m	3.60 m · 9.15 m W × 0.05 m D
Hof88 foh-second-schematic · provisional3.60m centre	pipe	X 0.00 m · Z 7.45 m	3.60 m · 9.15 m W × 0.05 m D
Hof88 stage-back-cyc · provisional3.60m centre	pipe	X 0.00 m · Z -3.48 m	3.60 m · 8.64 m W × 0.05 m D
Hof88 stage-empty-front · provisional3.60m centre	pipe	X 0.00 m · Z 2.06 m	3.60 m · 8.64 m W × 0.05 m D
Hof88 stage-empty-rear · provisional3.60m centre	pipe	X 0.00 m · Z -2.37 m	3.60 m · 8.64 m W × 0.05 m D
Hof88 stage-front-glg · provisional3.60m centre	pipe	X 0.00 m · Z 0.09 m	3.60 m · 8.64 m W × 0.05 m D
Hof88 stage-front-x4s · provisional3.60m centre	pipe	X 0.00 m · Z 1.07 m	3.60 m · 8.64 m W × 0.05 m D
Hof88 stage-par-x4s · provisional3.60m centre	pipe	X 0.00 m · Z -1.88 m	3.60 m · 8.64 m W × 0.05 m D
Hof88 stage-rear-glg · provisional3.60m centre	pipe	X 0.00 m · Z -2.87 m	3.60 m · 8.64 m W × 0.05 m D
Hof88 stage-side-glg-row · provisional3.60m centre	pipe	X 0.00 m · Z -0.90 m	3.60 m · 8.64 m W × 0.05 m D

Theater Hof 88 · Main room

STAGE ELEMENTS · Main room

HitLight · Theater Hof 88

Elisabethhof 4, 7607 ZD, Almelo, Netherlands

DWG HL · METRIC

Drawn HitLight

Generated from the saved show

SOURCE 55b57f07aa46

FIXTURE SCHEDULE

Fixture	Manufacturer / model	Position / mount	Mode / output
VISUAL PLANNING · DMX PATCH WITHHELD			
F001	Unverified source fixture / GLP Fusion10 · 604	Hof88 stage-back-cyc · provisional3.60m centre	Unverified · Output excluded
F002	Unverified source fixture / PAR64 medium · 35	Hof88 stage-par-x4s · provisional3.60m centre	Unverified · Output excluded
F003	Unverified source fixture / GLG CreatorDLX · 508	Hof88 stage-side-glg-row · provisional3.60m centre	Unverified · Output excluded
F004	Unverified source fixture / GLG CreatorDLX · 404	Hof88 stage-rear-glg · provisional3.60m centre	Unverified · Output excluded
F005	Unverified source fixture / 1kW front profile unspecified · 9	Hof88 foh-second-schematic · provisional3.60m centre	Unverified · Output excluded
F006	Unverified source fixture / Side conventional symbol unassigned · 29	PLOTTED	Unverified · Output excluded
F007	Unverified source fixture / ETC SourceFourJr575W · 24	Hof88 foh-first-schematic · provisional3.60m centre	Unverified · Output excluded
F008	Unverified source fixture / PAR64 medium · 33	Hof88 stage-par-x4s · provisional3.60m centre	Unverified · Output excluded
F009	Unverified source fixture / GLP Fusion10 · 603	Hof88 stage-back-cyc · provisional3.60m centre	Unverified · Output excluded
F010	Unverified source fixture / 1kW frontPC unspecified · 3	Hof88 foh-second-schematic · provisional3.60m centre	Unverified · Output excluded
F011	Unverified source fixture / GLG CreatorDLX · 405	Hof88 stage-rear-glg · provisional3.60m centre	Unverified · Output excluded
F012	Unverified source fixture / Zaalachter conventional shared channel12 · 12…	PLOTTED	Unverified · Output excluded
F013	Unverified source fixture / 1kW frontPC unspecified · 13	Hof88 foh-first-schematic · provisional3.60m centre	Unverified · Output excluded
F014	Unverified source fixture / GLG CreatorDLX · 306	Hof88 stage-front-glg · provisional3.60m centre	Unverified · Output excluded
F015	Unverified source fixture / ETC SourceFourJr575W · 22	Hof88 foh-first-schematic · provisional3.60m centre	Unverified · Output excluded
F016	Unverified source fixture / Zaalvoor conventional shared channel11 · 11-R	Hof88 foh-second-schematic · provisional3.60m centre	Unverified · Output excluded
F017	Unverified source fixture / Side conventional symbol unassigned · 25	PLOTTED	Unverified · Output excluded
F018	GLP / impression X 4 s	Hof88 stage-par-x4s · provisional3.60m centre	Unverified · Output excluded
F019	GLP / impression X 4 s	Hof88 stage-par-x4s · provisional3.60m centre	Unverified · Output excluded
F020	Unverified source fixture / GLG CreatorDLX · 506	Hof88 stage-side-glg-row · provisional3.60m centre	Unverified · Output excluded

Planning reference only. Confirm installed modes and patch with the venue.

Theater Hof 88 · Main room

FIXTURE SCHEDULE · Main room

HitLight · Theater Hof 88

Elisabethhof 4, 7607 ZD, Almelo, Netherlands

DWG HL · METRIC

Drawn HitLight

Generated from the saved show

SOURCE 55b57f07aa46

FIXTURE SCHEDULE · CONTINUED

Fixture	Manufacturer / model	Position / mount	Mode / output
VISUAL PLANNING · DMX PATCH WITHHELD			
F021	Unverified source fixture / GLG CreatorDLX · 504	Hof88 stage-side-glg-row · provisional3.60m centre	Unverified · Output excluded
F022	Unverified source fixture / PAR64 medium · 44	Hof88 stage-par-x4s · provisional3.60m centre	Unverified · Output excluded
F023	Unverified source fixture / GLP Fusion10 · 602	Hof88 stage-back-cyc · provisional3.60m centre	Unverified · Output excluded
F024	Unverified source fixture / GLG CreatorDLX · 505	Hof88 stage-side-glg-row · provisional3.60m centre	Unverified · Output excluded
F025	Unverified source fixture / Side conventional symbol unassigned · 31	PLOTTED	Unverified · Output excluded
F026	Unverified source fixture / Side conventional symbol unassigned · 26	PLOTTED	Unverified · Output excluded
F027	Unverified source fixture / GLG CreatorDLX · 301	Hof88 stage-front-glg · provisional3.60m centre	Unverified · Output excluded
F028	Unverified source fixture / 1kW frontPC unspecified · 2	Hof88 foh-second-schematic · provisional3.60m centre	Unverified · Output excluded
F029	Unverified source fixture / 1kW frontPC unspecified · 4	Hof88 foh-second-schematic · provisional3.60m centre	Unverified · Output excluded
F030	Unverified source fixture / GLG CreatorDLX · 403	Hof88 stage-rear-glg · provisional3.60m centre	Unverified · Output excluded
F031	GLP / impression X 4 s	Hof88 stage-front-x4s · provisional3.60m centre	Unverified · Output excluded
F032	Unverified source fixture / GLG CreatorDLX · 501	Hof88 stage-side-glg-row · provisional3.60m centre	Unverified · Output excluded
F033	GLP / impression X 4 s	Hof88 stage-front-x4s · provisional3.60m centre	Unverified · Output excluded
F034	Unverified source fixture / PAR64 medium · 37	Hof88 stage-par-x4s · provisional3.60m centre	Unverified · Output excluded
F035	Unverified source fixture / 1kW front profile unspecified · 7	Hof88 foh-second-schematic · provisional3.60m centre	Unverified · Output excluded
F036	Unverified source fixture / PAR64 medium · 38	Hof88 stage-par-x4s · provisional3.60m centre	Unverified · Output excluded
F037	Unverified source fixture / PAR64 medium · 39	Hof88 stage-par-x4s · provisional3.60m centre	Unverified · Output excluded
F038	Unverified source fixture / 1kW frontPC unspecified · 20	Hof88 foh-first-schematic · provisional3.60m centre	Unverified · Output excluded
F039	GLP / impression X 4 s	Hof88 stage-par-x4s · provisional3.60m centre	Unverified · Output excluded
F040	Unverified source fixture / 1kW frontPC unspecified · 17	Hof88 foh-first-schematic · provisional3.60m centre	Unverified · Output excluded

Planning reference only. Confirm installed modes and patch with the venue.

Theater Hof 88 · Main room

FIXTURE SCHEDULE · Main room

HitLight · Theater Hof 88

Elisabethhof 4, 7607 ZD, Almelo, Netherlands

DWG HL · METRIC

Drawn HitLight

Generated from the saved show

SOURCE 55b57f07aa46

FIXTURE SCHEDULE · CONTINUED

Fixture	Manufacturer / model	Position / mount	Mode / output
VISUAL PLANNING · DMX PATCH WITHHELD			
F041	Unverified source fixture / GLG CreatorDLX · 507	Hof88 stage-side-glg-row · provisional3.60m centre	Unverified · Output excluded
F042	Unverified source fixture / 1kW frontPC unspecified · 15	Hof88 foh-first-schematic · provisional3.60m centre	Unverified · Output excluded
F043	Unverified source fixture / GLG CreatorDLX · 401	Hof88 stage-rear-glg · provisional3.60m centre	Unverified · Output excluded
F044	Unverified source fixture / PAR64 medium · 42	Hof88 stage-par-x4s · provisional3.60m centre	Unverified · Output excluded
F045	Unverified source fixture / GLP Fusion10 · 605	Hof88 stage-back-cyc · provisional3.60m centre	Unverified · Output excluded
F046	Unverified source fixture / PAR64 medium · 34	Hof88 stage-par-x4s · provisional3.60m centre	Unverified · Output excluded
F047	Unverified source fixture / Side conventional symbol unassigned · 30	PLOTTED	Unverified · Output excluded
F048	Unverified source fixture / 1kW front profile unspecified · 10	Hof88 foh-second-schematic · provisional3.60m centre	Unverified · Output excluded
F049	Unverified source fixture / ETC SourceFourJr575W · 21	Hof88 foh-first-schematic · provisional3.60m centre	Unverified · Output excluded
F050	Unverified source fixture / PAR64 medium · 40	Hof88 stage-par-x4s · provisional3.60m centre	Unverified · Output excluded
F051	GLP / impression X 4 s	Hof88 stage-front-x4s · provisional3.60m centre	Unverified · Output excluded
F052	Unverified source fixture / Zaalachter conventional shared channel12 · 12…	PLOTTED	Unverified · Output excluded
F053	GLP / impression X 4 s	Hof88 stage-par-x4s · provisional3.60m centre	Unverified · Output excluded
F054	Unverified source fixture / GLP Fusion10 · 601	Hof88 stage-back-cyc · provisional3.60m centre	Unverified · Output excluded
F055	Unverified source fixture / ETC SourceFourJr575W · 23	Hof88 foh-first-schematic · provisional3.60m centre	Unverified · Output excluded
F056	Unverified source fixture / 1kW front profile unspecified · 5	Hof88 foh-second-schematic · provisional3.60m centre	Unverified · Output excluded
F057	GLP / impression X 4 s	Hof88 stage-par-x4s · provisional3.60m centre	Unverified · Output excluded
F058	Unverified source fixture / 1kW frontPC unspecified · 19	Hof88 foh-first-schematic · provisional3.60m centre	Unverified · Output excluded
F059	Unverified source fixture / GLG CreatorDLX · 502	Hof88 stage-side-glg-row · provisional3.60m centre	Unverified · Output excluded
F060	Unverified source fixture / GLG CreatorDLX · 304	Hof88 stage-front-glg · provisional3.60m centre	Unverified · Output excluded

Planning reference only. Confirm installed modes and patch with the venue.

Theater Hof 88 · Main room

FIXTURE SCHEDULE · Main room

HitLight · Theater Hof 88

Elisabethhof 4, 7607 ZD, Almelo, Netherlands

DWG HL · METRIC

Drawn HitLight

Generated from the saved show

SOURCE 55b57f07aa46

FIXTURE SCHEDULE · CONTINUED

Fixture	Manufacturer / model	Position / mount	Mode / output
VISUAL PLANNING · DMX PATCH WITHHELD			
F061	Unverified source fixture / Zaalachter conventional shared channel12 · 12…	PLOTTED	Unverified · Output excluded
F062	Unverified source fixture / GLG CreatorDLX · 303	Hof88 stage-front-glg · provisional3.60m centre	Unverified · Output excluded
F063	Unverified source fixture / GLP Fusion10 · 607	Hof88 stage-back-cyc · provisional3.60m centre	Unverified · Output excluded
F064	Unverified source fixture / 1kW front profile unspecified · 8	Hof88 foh-second-schematic · provisional3.60m centre	Unverified · Output excluded
F065	Unverified source fixture / Side conventional symbol unassigned · 32	PLOTTED	Unverified · Output excluded
F066	Unverified source fixture / Side conventional symbol unassigned · 27	PLOTTED	Unverified · Output excluded
F067	Unverified source fixture / 1kW frontPC unspecified · 18	Hof88 foh-first-schematic · provisional3.60m centre	Unverified · Output excluded
F068	Unverified source fixture / GLG CreatorDLX · 402	Hof88 stage-rear-glg · provisional3.60m centre	Unverified · Output excluded
F069	Unverified source fixture / PAR64 medium · 41	Hof88 stage-par-x4s · provisional3.60m centre	Unverified · Output excluded
F070	Unverified source fixture / GLP Fusion10 · 606	Hof88 stage-back-cyc · provisional3.60m centre	Unverified · Output excluded
F071	Unverified source fixture / PAR64 medium · 43	Hof88 stage-par-x4s · provisional3.60m centre	Unverified · Output excluded
F072	Unverified source fixture / GLG CreatorDLX · 406	Hof88 stage-rear-glg · provisional3.60m centre	Unverified · Output excluded
F073	Unverified source fixture / 1kW frontPC unspecified · 16	Hof88 foh-first-schematic · provisional3.60m centre	Unverified · Output excluded
F074	Unverified source fixture / 1kW front profile unspecified · 6	Hof88 foh-second-schematic · provisional3.60m centre	Unverified · Output excluded
F075	Unverified source fixture / 1kW frontPC unspecified · 14	Hof88 foh-first-schematic · provisional3.60m centre	Unverified · Output excluded
F076	Unverified source fixture / GLG CreatorDLX · 305	Hof88 stage-front-glg · provisional3.60m centre	Unverified · Output excluded
F077	Unverified source fixture / GLG CreatorDLX · 302	Hof88 stage-front-glg · provisional3.60m centre	Unverified · Output excluded
F078	Unverified source fixture / Zaalachter conventional shared channel12 · 12…	PLOTTED	Unverified · Output excluded
F079	Unverified source fixture / Zaalvoor conventional shared channel11 · 11-L	Hof88 foh-second-schematic · provisional3.60m centre	Unverified · Output excluded
F080	Unverified source fixture / GLG CreatorDLX · 503	Hof88 stage-side-glg-row · provisional3.60m centre	Unverified · Output excluded

Planning reference only. Confirm installed modes and patch with the venue.

Theater Hof 88 · Main room

FIXTURE SCHEDULE · Main room

HitLight · Theater Hof 88

Elisabethhof 4, 7607 ZD, Almelo, Netherlands

DWG HL · METRIC

Drawn HitLight

Generated from the saved show

SOURCE 55b57f07aa46

FIXTURE SCHEDULE · CONTINUED

Fixture	Manufacturer / model	Position / mount	Mode / output
VISUAL PLANNING · DMX PATCH WITHHELD			
F081	Unverified source fixture / 1kW frontPC unspecified · 1	Hof88 foh-second-schematic · provisional3.60m centre	Unverified · Output excluded
F082	Unverified source fixture / PAR64 medium · 36	Hof88 stage-par-x4s · provisional3.60m centre	Unverified · Output excluded
F083	Unverified source fixture / Side conventional symbol unassigned · 28	PLOTTED	Unverified · Output excluded
F084	Unverified source fixture / GLP Fusion10 · 608	Hof88 stage-back-cyc · provisional3.60m centre	Unverified · Output excluded

Planning reference only. Confirm installed modes and patch with the venue.

HitLight

VALIDATION APPENDIX

WARNING · PATCH_WITHHELD

DMX patch facts are withheld pending source verification. This planning document cannot be used for hardware output.

Objects: — · Remediation: review the source facts and regenerate.

WARNING · MODE_UNVERIFIED

DMX modes are unverified; output remains excluded.

Objects: F001–F084 · Remediation: review the source facts and regenerate.

WARNING · FIXTURE_DISABLED

Fixtures are disabled for this visual planning reconstruction.

Objects: F001–F084 · Remediation: review the source facts and regenerate.

WARNING · TITLE_METADATA_INCOMPLETE

Some professional title-block metadata is missing; the document will show an em dash.

Objects: f0081a4c380bc72a3c92f5f8 · Remediation: review the source facts and regenerate.

HitLight

VENUE & DRAWING SOURCES

Theater Hof 88

Main room · House rig

Elisabethhof 4, 7607 ZD, Almelo, NL

https://www.hof88.nl/

Sources checked 2026-10-19

Symbols: HitLight-owned category artwork. No manufacturer model geometry or original source pages included.

Source-based reconstruction. Confirm the current installation and equipment availability with the venue.

Scale, fixture positions, mounting heights and aiming may include estimates; this is not a rigging specification.

Provisional fixture matches are labelled as placeholders. The recorded subset is not a complete physical inventory.

DMX addresses are withheld from public plans until their exact source patch is reconciled.

Partial source-based planning reconstruction; the current installation and complete fixture census are unverified.

Source-matched catalogue bodies are shown where available. Unresolved source identities remain labelled visual markers. Installed modes and DMX patch require verification; visual-only fixtures remain excluded from output.

The reconstruction retains its documented coverage and geometry assumptions; confirm the current setup with the venue.

Source-based reconstruction. Confirm the current installation and equipment availability with the venue.

Scale, fixture positions, mounting heights and aiming may include estimates; this is not a rigging specification.

Provisional fixture matches are labelled as placeholders. The recorded subset is not a complete physical inventory.

DMX addresses are withheld from public plans until their exact source patch is reconciled.

Partial source-based planning reconstruction; the current installation and complete fixture census are unverified.

Source-matched catalogue bodies are shown where available. Unresolved source identities remain labelled visual markers. Installed modes and DMX patch require verification; visual-only fixtures remain excluded from output.

Output remains excluded for visual-only fixtures. Catalogue identity does not verify installed modes, addresses or the current installation.

Official venue information: https://www.hof88.nl/ · checked 2026-10-19

Physical venue location: https://www.hof88.nl/contact · checked 2026-10-19

Physical venue location: https://www.hof88.nl/informatie/theatertechniek · checked 2026-10-19

Public venue page: https://www.hitlight.app/venues/netherlands/theater-hof-88-f0081a4c

HitLight