
UPSTAGE ↑

FIXTURE LEGEND

- **Showtec Compact** Par 7-3 LED RGB — PAR Light · 6×
- **Spotlight Area** 12 1kW — Spot Light · 4×
- **Spotlight** Fresnel C100 DMX LED — Spot Light · 6×
- **Unknown 650W** profile — Profile Spot · 2×

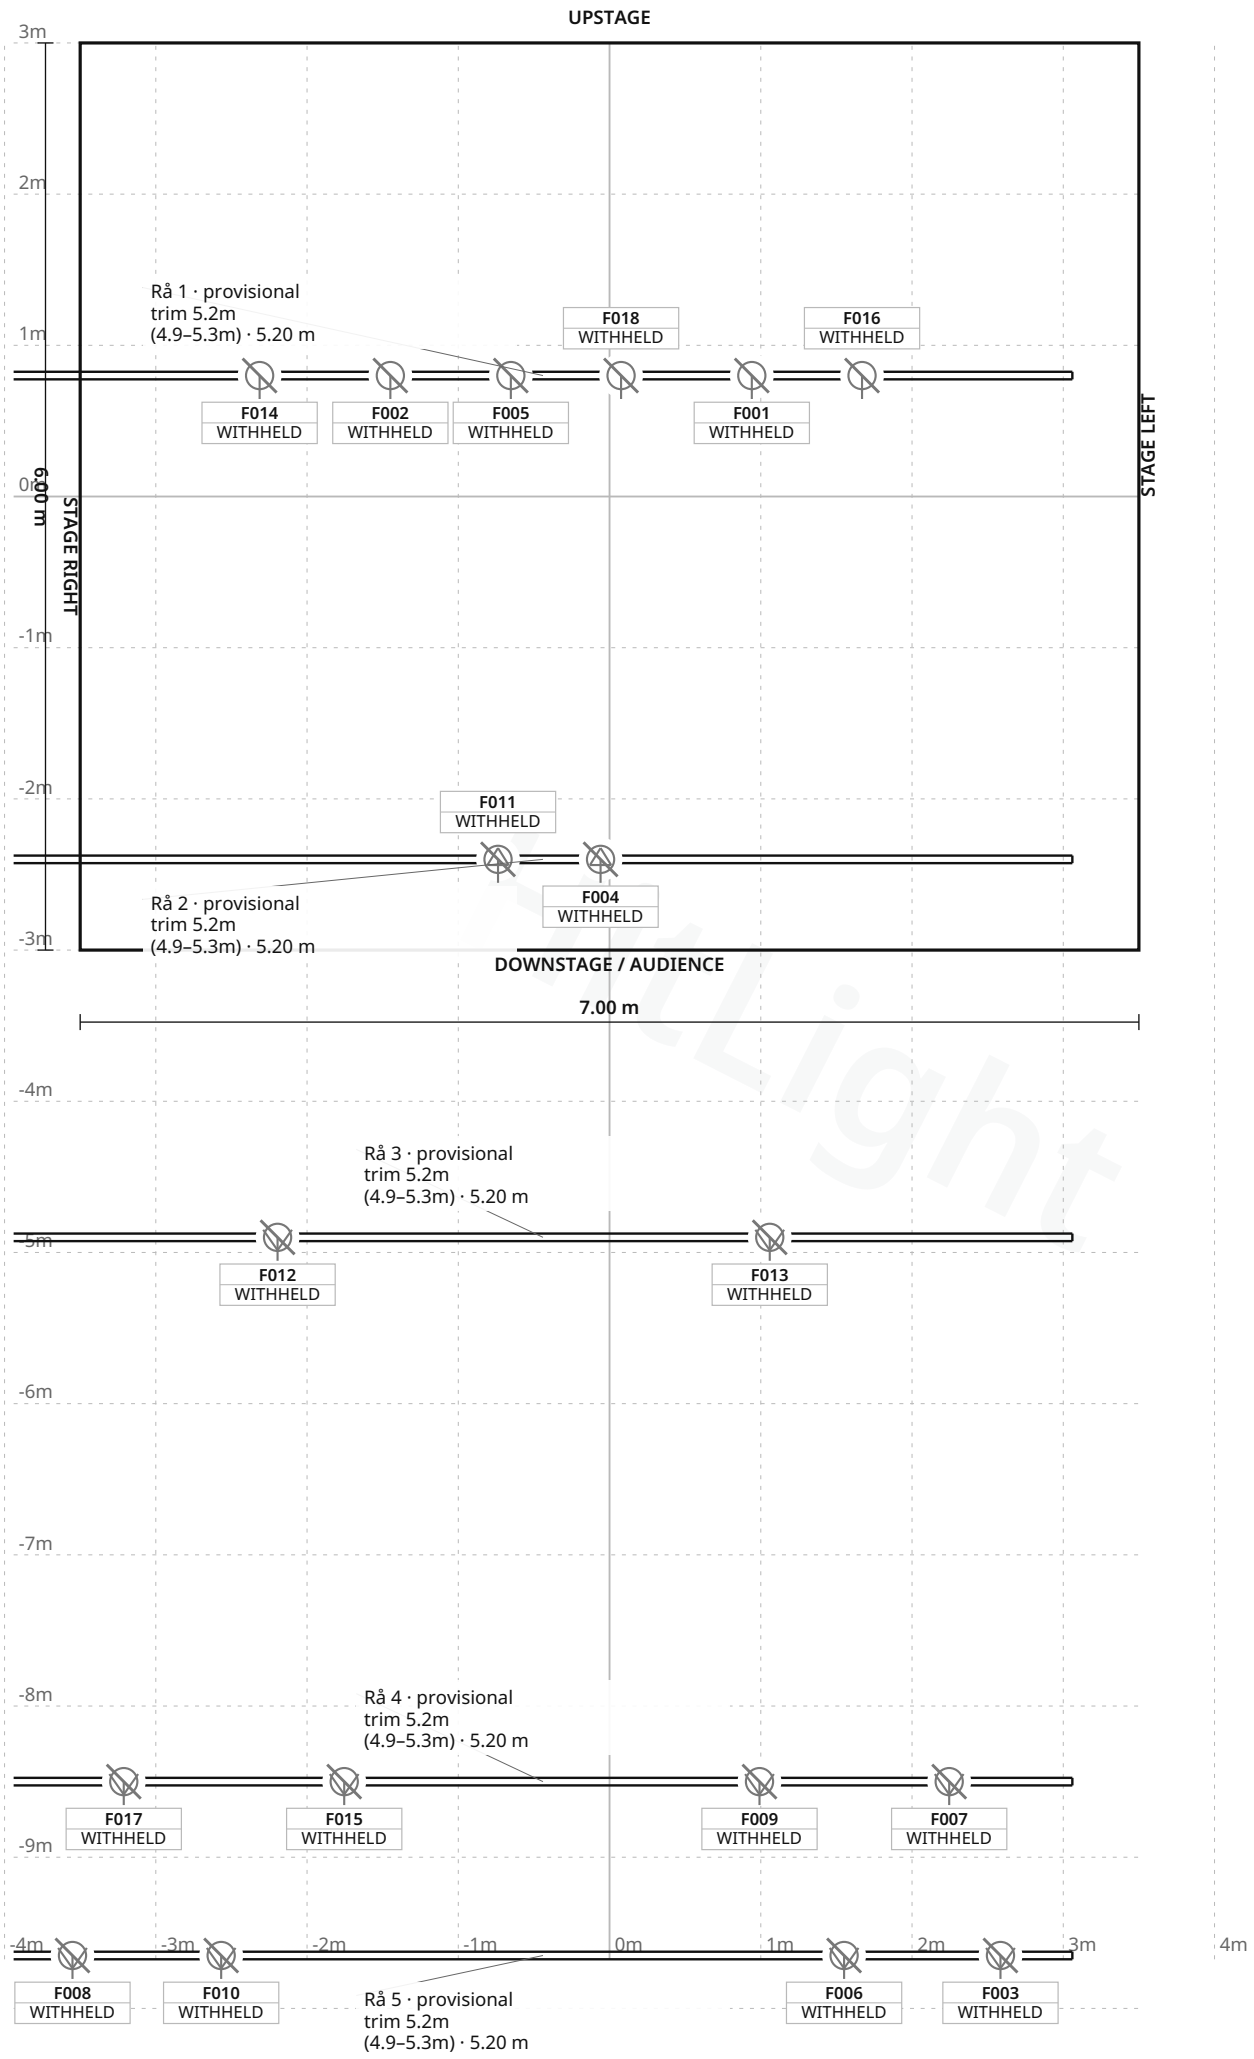

Stage 7.00 m W × 6.00 m D · Grid 1 m

Kulturscenen · Täby kulturhus

LIGHT PLOT · PLAN · Täby kulturhus

HitLight · Kulturscenen

Biblioteksgången 13, 18370, Täby, Sweden

DWG HL · SCALE 1:50 · metric · PRINT AT 100%

Drawn HitLight

Generated from the saved show

SOURCE 6c09ac464e8b

SYMBOL LEGEND

4 TYPES · 18 FIXTURES · COLOUR BY TYPE



Unverified source fixture Showtec Compact Par 7-3 LED RGB

PAR Light · Unverified · TBC ch · category symbol

6 physical · 6 plotted

6 disabled · 0 unplaced



Unverified source fixture Spotlight Area 12 1kW

Spot Light · Unverified · TBC ch · category symbol

4 physical · 4 plotted

4 disabled · 0 unplaced



Unverified source fixture Spotlight Fresnel C100 DMX LED

Spot Light · Unverified · TBC ch · category symbol

6 physical · 6 plotted

6 disabled · 0 unplaced



Unverified source fixture Unknown 650W profile

Profile Spot · Unverified · TBC ch · category symbol

2 physical · 2 plotted

2 disabled · 0 unplaced

HitLight

Kulturscenen · Täby kulturhus

SYMBOL LEGEND · Täby kulturhus

HitLight · Kulturscenen

Biblioteksgången 13, 18370, Täby, Sweden

DWG HL · METRIC

Drawn HitLight

Generated from the saved show

SOURCE 6c09ac464e8b

GENERAL NOTES

1. Source-based lighting plan. Confirm the current rig with the venue.
2. PARTIAL: included fixtures are not a full physical-unit census.
3. DMX PATCH WITHHELD: provisional or unchecked addresses are not published.
4. 18 individually plotted assemblies from the cited source configuration; partial reconstruction, not a complete current venue census.
5. Scale, height, support and body-envelope assumptions are approximate. Current equipment, source freshness and physical rigging have not been verified.

HitLight

STAGE ELEMENTS

NAME	TYPE	POSITION	TRIM / SIZE
Rå 1 · provisional trim 5.2m (4.9–5.3m)	pipe	X -0.44 m · Z -0.80 m	5.20 m · 7.00 m W × 0.05 m D
Rå 2 · provisional trim 5.2m (4.9–5.3m)	pipe	X -0.44 m · Z 2.40 m	5.20 m · 7.00 m W × 0.05 m D
Rå 3 · provisional trim 5.2m (4.9–5.3m)	pipe	X -0.44 m · Z 4.90 m	5.20 m · 7.00 m W × 0.05 m D
Rå 4 · provisional trim 5.2m (4.9–5.3m)	pipe	X -0.44 m · Z 8.50 m	5.20 m · 7.00 m W × 0.05 m D
Rå 5 · provisional trim 5.2m (4.9–5.3m)	pipe	X -0.44 m · Z 9.65 m	5.20 m · 7.00 m W × 0.05 m D

HitLight

Kulturscenen · Täby kulturhus

STAGE ELEMENTS · Täby kulturhus

HitLight · Kulturscenen

Biblioteksgången 13, 18370, Täby, Sweden

DWG HL · METRIC

Drawn HitLight

Generated from the saved show

SOURCE 6c09ac464e8b

FIXTURE SCHEDULE

Fixture	Manufacturer / model	Position / mount	Mode / output
VISUAL PLANNING · DMX PATCH WITHHELD			
F001	Unverified source fixture / Showtec Compact Par 7-3 LED RGB	Rå 1 · provisional trim 5.2m (4.9–5.3m)	Unverified · Output excluded
F002	Unverified source fixture / Showtec Compact Par 7-3 LED RGB	Rå 1 · provisional trim 5.2m (4.9–5.3m)	Unverified · Output excluded
F003	Unverified source fixture / Spotlight Fresnel C100 DMX LED	Rå 5 · provisional trim 5.2m (4.9–5.3m)	Unverified · Output excluded
F004	Unverified source fixture / Unknown 650W profile	Rå 2 · provisional trim 5.2m (4.9–5.3m)	Unverified · Output excluded
F005	Unverified source fixture / Showtec Compact Par 7-3 LED RGB	Rå 1 · provisional trim 5.2m (4.9–5.3m)	Unverified · Output excluded
F006	Unverified source fixture / Spotlight Fresnel C100 DMX LED	Rå 5 · provisional trim 5.2m (4.9–5.3m)	Unverified · Output excluded
F007	Unverified source fixture / Spotlight Area 12 1kW	Rå 4 · provisional trim 5.2m (4.9–5.3m)	Unverified · Output excluded
F008	Unverified source fixture / Spotlight Fresnel C100 DMX LED	Rå 5 · provisional trim 5.2m (4.9–5.3m)	Unverified · Output excluded
F009	Unverified source fixture / Spotlight Area 12 1kW	Rå 4 · provisional trim 5.2m (4.9–5.3m)	Unverified · Output excluded
F010	Unverified source fixture / Spotlight Fresnel C100 DMX LED	Rå 5 · provisional trim 5.2m (4.9–5.3m)	Unverified · Output excluded
F011	Unverified source fixture / Unknown 650W profile	Rå 2 · provisional trim 5.2m (4.9–5.3m)	Unverified · Output excluded
F012	Unverified source fixture / Spotlight Fresnel C100 DMX LED	Rå 3 · provisional trim 5.2m (4.9–5.3m)	Unverified · Output excluded
F013	Unverified source fixture / Spotlight Fresnel C100 DMX LED	Rå 3 · provisional trim 5.2m (4.9–5.3m)	Unverified · Output excluded
F014	Unverified source fixture / Showtec Compact Par 7-3 LED RGB	Rå 1 · provisional trim 5.2m (4.9–5.3m)	Unverified · Output excluded
F015	Unverified source fixture / Spotlight Area 12 1kW	Rå 4 · provisional trim 5.2m (4.9–5.3m)	Unverified · Output excluded
F016	Unverified source fixture / Showtec Compact Par 7-3 LED RGB	Rå 1 · provisional trim 5.2m (4.9–5.3m)	Unverified · Output excluded
F017	Unverified source fixture / Spotlight Area 12 1kW	Rå 4 · provisional trim 5.2m (4.9–5.3m)	Unverified · Output excluded
F018	Unverified source fixture / Showtec Compact Par 7-3 LED RGB	Rå 1 · provisional trim 5.2m (4.9–5.3m)	Unverified · Output excluded

Planning reference only. Confirm installed modes and patch with the venue.

VALIDATION APPENDIX

WARNING · PATCH_WITHHELD

DMX patch facts are withheld pending source verification. This planning document cannot be used for hardware output.

Objects: — · Remediation: review the source facts and regenerate.

ERROR · STAGE_DIMENSIONS_UNCONFIRMED

Confirm the stage dimensions before producing a final technical document.

Objects: Täby kulturhus · Remediation: review the source facts and regenerate.

WARNING · MODE_UNVERIFIED

DMX modes are unverified; output remains excluded.

Objects: F001–F018 · Remediation: review the source facts and regenerate.

WARNING · FIXTURE_DISABLED

Fixtures are disabled for this visual planning reconstruction.

Objects: F001–F018 · Remediation: review the source facts and regenerate.

WARNING · TITLE_METADATA_INCOMPLETE

Some professional title-block metadata is missing; the document will show an em dash.

Objects: f1c0e112b5eba9b402974890 · Remediation: review the source facts and regenerate.

HitLight

VENUE & DRAWING SOURCES

Kulturscenen

Täby kulturhus · Published reference (rig unverified)

Biblioteksgången 13, 18370, Täby, SE

Sources checked 2026-10-19

Generated by HitLight from the saved published venue rig. Source attribution and reconstruction limitations are retained below.

Symbols: HitLight-owned category artwork. No manufacturer model geometry or original source pages included.

18 individually plotted assemblies from the cited source configuration; partial reconstruction, not a complete current venue census.

Scale, height, support and body-envelope assumptions are approximate. Current equipment, source freshness and physical rigging have not been verified.

All fixtures are disabled and have no DMX allocation. Selected display modes do not establish the installed personality, circuit, universe or address.

Public 3D preview uses approximate category symbols. Editable copies retain labelled visual-only fixtures; this page grants no reuse rights to original drawings or manufacturer models.

See the current legend and fixture schedule for fixture coverage. source identities and display models remain distinct.

Housing update: 6 Showtec Compact Par 7-3 LED RGB positions now use the reviewed model-specific catalogue body. Housing dimensions, details and installed personalities retain their disclosed verification limits.

Exact available catalogue display bodies are restored through verified immutable references. Fixture identities, installed modes, patch and output verification are unchanged; original source qualifications remain authoritative.

18 individually plotted assemblies from the cited source configuration; partial reconstruction, not a complete current venue census.

Scale, height, support and body-envelope assumptions are approximate. Current equipment, source freshness and physical rigging have not been verified.

All fixtures are disabled and have no DMX allocation. Selected display modes do not establish the installed personality, circuit, universe or address.

Public 3D preview uses approximate category symbols. Editable copies retain labelled visual-only fixtures; this page grants no reuse rights to original drawings or manufacturer models.

See the current legend and fixture schedule for fixture coverage. source identities and display models remain distinct.

Housing update: 6 Showtec Compact Par 7-3 LED RGB positions now use the reviewed model-specific catalogue body. Housing dimensions, details and installed personalities retain their disclosed verification limits.

Generated from the saved published HitLight layout; fixture positions and room geometry are unchanged. Not an official venue drawing.

Exact available catalogue display bodies are restored through verified immutable references. Fixture identities, installed modes, patch and output verification are unchanged; original source qualifications remain authoritative.

Output remains excluded for visual-only fixtures. Catalogue identity does not verify installed modes, addresses or the current installation.

kulturscenen (kopia 4).pdf:
https://scenrum.se/application/handling/d9bf8416-e6e2-44c2-9c1d-d15649d1b3c4/laddaner · checked

HitLight | hitlight.app

VENUE & DRAWING SOURCES

2026-10-19

kulturscenen ritning pdf.pdf:
https://scenrum.se/application/handling/8b987e7e-17f8-4f6f-afb7-b602cf0cfb99/laddaner · checked 2026-10-19

Published venue information:
https://scenrum.se/application/spelplats/1df3fb31-b619-afb8-ea12-3a033695eb3d · checked 2026-10-19

Public venue page: https://www.hitlight.app/venues/sweden/kulturscenen-f1c0e112

HitLight