
UPSTAGE ↑

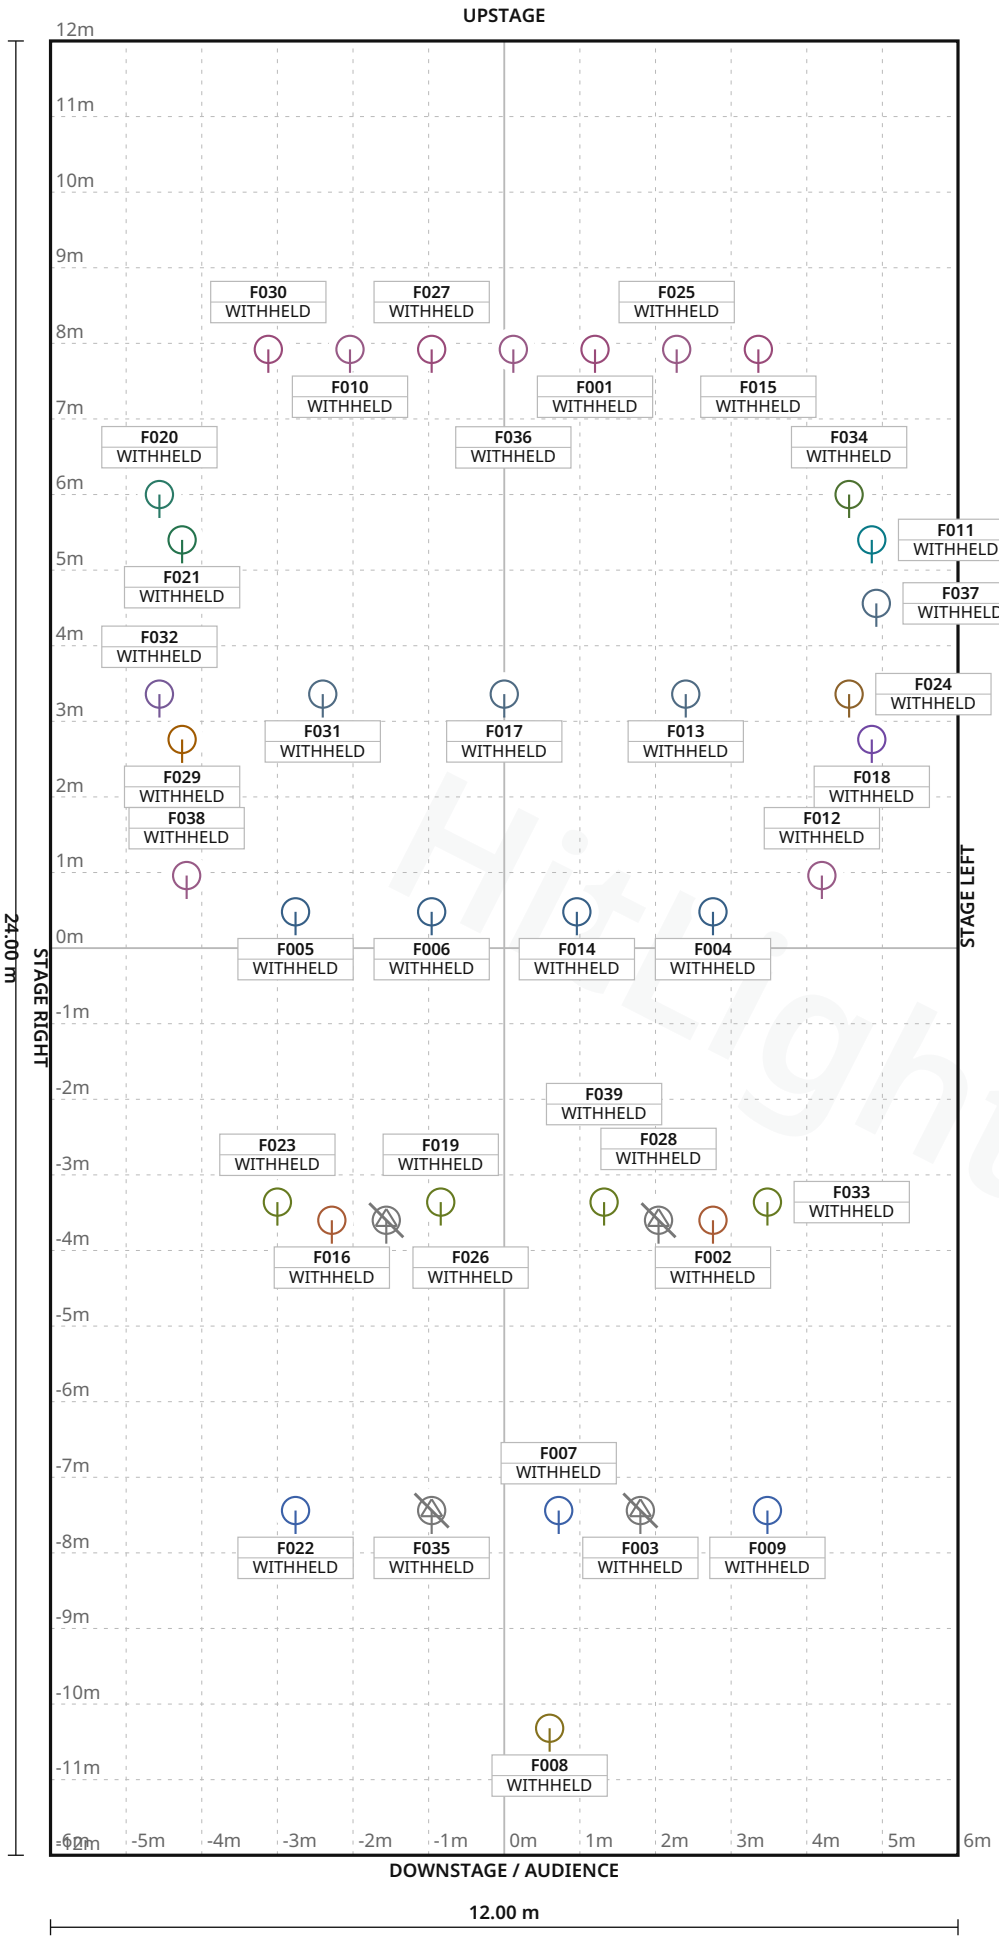

FIXTURE LEGEND

- **Source Four jr** Zoom — Profile Spot · 4×
- **CameoFlatProStud** ioPAR18 — PAR Light · 4×
- **CameoFlatProStud** ioPAR18 · side-0.12-0 — PAR Light · 1×
- **CameoFlatProStud** ioPAR18 · side-0.12-1 — PAR Light · 1×
- **CameoFlatProStud** ioPAR18 · side-0.88-0 — PAR Light · 1×
- **CameoFlatProStud** ioPAR18 · side-0.88-1 — PAR Light · 1×
- **ETCColorSourcePe** arlFresnel — PAR Light · 4×
- **ETCS2LustrZoom25** –50 — PAR Light · 2×
- **Fresnel1kUnspeci** fied — PAR Light · 4×
- **LTMPepper650Fres** nel — PAR Light · 5×
- **LTMPepper650Fres** nel · side-0.12-0 — PAR Light · 1×
- **LTMPepper650Fres** nel · side-0.12-1 — PAR Light · 1×
- **LTMPepper650Fres** nel · side-0.88-0 — PAR Light · 1×
- **LTMPepper650Fres** nel · side-0.88-1 — PAR Light · 1×
- **NiethammerHPS100** — PAR Light · 3×
- **NiethammerHVV111** Followspot — PAR Light · 1×
- **ShowtecPowerspot** Q5 — PAR Light · 4×

Stage 12.00 m W × 24.00 m D · Grid 1 m

Diogenes Theater · Main room

LIGHT PLOT · PLAN · Main room

HitLight · Diogenes Theater

Rabengasse 3, 9450, Altstätten, Switzerland

DWG HL · SCALE 1:100 · metric · PRINT AT 100%

Drawn HitLight

Generated from the saved show

SOURCE 53a8038e2763

SYMBOL LEGEND

17 TYPES · 39 FIXTURES · COLOUR BY TYPE



ETC Source Four jr Zoom

Profile Spot · Unverified · TBC ch · category symbol

4 physical · 4 plotted

4 disabled · 0 unplaced



Unverified source fixture CameoFlatProStudioPAR18

PAR Light · Unverified · TBC ch · category symbol

4 physical · 4 plotted

0 disabled · 0 unplaced



Unverified source fixture CameoFlatProStudioPAR18 · side-0.12-0

PAR Light · Unverified · TBC ch · category symbol

1 physical · 1 plotted

0 disabled · 0 unplaced



Unverified source fixture CameoFlatProStudioPAR18 · side-0.12-1

PAR Light · Unverified · TBC ch · category symbol

1 physical · 1 plotted

0 disabled · 0 unplaced



Unverified source fixture CameoFlatProStudioPAR18 · side-0.88-0

PAR Light · Unverified · TBC ch · category symbol

1 physical · 1 plotted

0 disabled · 0 unplaced



Unverified source fixture CameoFlatProStudioPAR18 · side-0.88-1

PAR Light · Unverified · TBC ch · category symbol

1 physical · 1 plotted

0 disabled · 0 unplaced



Unverified source fixture ETCColorSourcePearlFresnel

PAR Light · Unverified · TBC ch · category symbol

4 physical · 4 plotted

0 disabled · 0 unplaced



Unverified source fixture ETCS2LustrZoom25–50

PAR Light · Unverified · TBC ch · category symbol

2 physical · 2 plotted

0 disabled · 0 unplaced

Diogenes Theater · Main room

SYMBOL LEGEND · Main room

HitLight · Diogenes Theater

Rabengasse 3, 9450, Altstätten, Switzerland

DWG HL · METRIC

Drawn HitLight

Generated from the saved show

SOURCE 53a8038e2763

SYMBOL LEGEND · CONTINUED

17 TYPES · 39 FIXTURES · COLOUR BY TYPE

Unverified source fixture Fresnel1kUnspecified PAR Light · Unverified · TBC ch · category symbol	4 physical · 4 plotted 0 disabled · 0 unplaced
Unverified source fixture LTMPepper650Fresnel PAR Light · Unverified · TBC ch · category symbol	5 physical · 5 plotted 0 disabled · 0 unplaced
Unverified source fixture LTMPepper650Fresnel · side-0.12-0 PAR Light · Unverified · TBC ch · category symbol	1 physical · 1 plotted 0 disabled · 0 unplaced
Unverified source fixture LTMPepper650Fresnel · side-0.12-1 PAR Light · Unverified · TBC ch · category symbol	1 physical · 1 plotted 0 disabled · 0 unplaced
Unverified source fixture LTMPepper650Fresnel · side-0.88-0 PAR Light · Unverified · TBC ch · category symbol	1 physical · 1 plotted 0 disabled · 0 unplaced
Unverified source fixture LTMPepper650Fresnel · side-0.88-1 PAR Light · Unverified · TBC ch · category symbol	1 physical · 1 plotted 0 disabled · 0 unplaced
Unverified source fixture NiethammerHPS100 PAR Light · Unverified · TBC ch · category symbol	3 physical · 3 plotted 0 disabled · 0 unplaced
Unverified source fixture NiethammerHVV111Followspot PAR Light · Unverified · TBC ch · category symbol	1 physical · 1 plotted 0 disabled · 0 unplaced

Diogenes Theater · Main room

SYMBOL LEGEND · Main room

HitLight · Diogenes Theater

Rabengasse 3, 9450, Altstätten, Switzerland

DWG HL · METRIC

Drawn HitLight

Generated from the saved show

SOURCE 53a8038e2763

Unverified source fixture ShowtecPowerspotQ5

PAR Light · Unverified · TBC ch · category symbol

4 physical · 4 plotted

0 disabled · 0 unplaced

HitLight

GENERAL NOTES

1. Source-based lighting plan. Confirm the current rig with the venue.
2. PARTIAL: included fixtures are not a full physical-unit census.
3. DMX PATCH WITHHELD: provisional or unchecked addresses are not published.
4. The reconstruction retains its documented coverage and geometry assumptions; confirm the current setup with the venue.
5. Source-based reconstruction. Confirm the current installation and equipment availability with the venue.

HitLight

FIXTURE SCHEDULE

Fixture	Manufacturer / model	Position / mount	Mode / output
VISUAL PLANNING · DMX PATCH WITHHELD			
F001	Unverified source fixture / CameoFlatProStudioPAR18	PLOTTED	Unverified · Output excluded
F002	Unverified source fixture / ETCS2LustrZoom25–50	PLOTTED	Unverified · Output excluded
F003	ETC / Source Four jr Zoom	PLOTTED	Unverified · Output excluded
F004	Unverified source fixture / Fresnel1kUnspecified	PLOTTED	Unverified · Output excluded
F005	Unverified source fixture / Fresnel1kUnspecified	PLOTTED	Unverified · Output excluded
F006	Unverified source fixture / Fresnel1kUnspecified	PLOTTED	Unverified · Output excluded
F007	Unverified source fixture / NiethammerHPS100	PLOTTED	Unverified · Output excluded
F008	Unverified source fixture / NiethammerHVV111Followspot	PLOTTED	Unverified · Output excluded
F009	Unverified source fixture / NiethammerHPS100	PLOTTED	Unverified · Output excluded
F010	Unverified source fixture / LTMPepper650Fresnel	PLOTTED	Unverified · Output excluded
F011	Unverified source fixture / CameoFlatProStudioPAR18 · side-0.88-1	PLOTTED	Unverified · Output excluded
F012	Unverified source fixture / LTMPepper650Fresnel	PLOTTED	Unverified · Output excluded
F013	Unverified source fixture / ShowtecPowerspotQ5	PLOTTED	Unverified · Output excluded
F014	Unverified source fixture / Fresnel1kUnspecified	PLOTTED	Unverified · Output excluded
F015	Unverified source fixture / CameoFlatProStudioPAR18	PLOTTED	Unverified · Output excluded
F016	Unverified source fixture / ETCS2LustrZoom25–50	PLOTTED	Unverified · Output excluded
F017	Unverified source fixture / ShowtecPowerspotQ5	PLOTTED	Unverified · Output excluded
F018	Unverified source fixture / CameoFlatProStudioPAR18 · side-0.88-0	PLOTTED	Unverified · Output excluded
F019	Unverified source fixture / ETCColorSourcePearlFresnel	PLOTTED	Unverified · Output excluded
F020	Unverified source fixture / LTMPepper650Fresnel · side-0.12-1	PLOTTED	Unverified · Output excluded

Planning reference only. Confirm installed modes and patch with the venue.

Diogenes Theater · Main room

FIXTURE SCHEDULE · Main room

HitLight · Diogenes Theater

Rabengasse 3, 9450, Altstätten, Switzerland

DWG HL · METRIC

Drawn HitLight

Generated from the saved show

SOURCE 53a8038e2763

FIXTURE SCHEDULE · CONTINUED

Fixture	Manufacturer / model	Position / mount	Mode / output
VISUAL PLANNING · DMX PATCH WITHHELD			
F021	Unverified source fixture / CameoFlatProStudioPAR18 · side-0.12-1	PLOTTED	Unverified · Output excluded
F022	Unverified source fixture / NiethammerHPS100	PLOTTED	Unverified · Output excluded
F023	Unverified source fixture / ETCColorSourcePearlFresnel	PLOTTED	Unverified · Output excluded
F024	Unverified source fixture / LTMPepper650Fresnel · side-0.88-0	PLOTTED	Unverified · Output excluded
F025	Unverified source fixture / LTMPepper650Fresnel	PLOTTED	Unverified · Output excluded
F026	ETC / Source Four jr Zoom	PLOTTED	Unverified · Output excluded
F027	Unverified source fixture / CameoFlatProStudioPAR18	PLOTTED	Unverified · Output excluded
F028	ETC / Source Four jr Zoom	PLOTTED	Unverified · Output excluded
F029	Unverified source fixture / CameoFlatProStudioPAR18 · side-0.12-0	PLOTTED	Unverified · Output excluded
F030	Unverified source fixture / CameoFlatProStudioPAR18	PLOTTED	Unverified · Output excluded
F031	Unverified source fixture / ShowtecPowerspotQ5	PLOTTED	Unverified · Output excluded
F032	Unverified source fixture / LTMPepper650Fresnel · side-0.12-0	PLOTTED	Unverified · Output excluded
F033	Unverified source fixture / ETCColorSourcePearlFresnel	PLOTTED	Unverified · Output excluded
F034	Unverified source fixture / LTMPepper650Fresnel · side-0.88-1	PLOTTED	Unverified · Output excluded
F035	ETC / Source Four jr Zoom	PLOTTED	Unverified · Output excluded
F036	Unverified source fixture / LTMPepper650Fresnel	PLOTTED	Unverified · Output excluded
F037	Unverified source fixture / ShowtecPowerspotQ5	PLOTTED	Unverified · Output excluded
F038	Unverified source fixture / LTMPepper650Fresnel	PLOTTED	Unverified · Output excluded
F039	Unverified source fixture / ETCColorSourcePearlFresnel	PLOTTED	Unverified · Output excluded

Planning reference only. Confirm installed modes and patch with the venue.

VALIDATION APPENDIX

WARNING · PATCH_WITHHELD

DMX patch facts are withheld pending source verification. This planning document cannot be used for hardware output.

Objects: — · Remediation: review the source facts and regenerate.

ERROR · STAGE_DIMENSIONS_UNCONFIRMED

Confirm the stage dimensions before producing a final technical document.

Objects: Main room · Remediation: review the source facts and regenerate.

WARNING · MODE_UNVERIFIED

DMX modes are unverified; output remains excluded.

Objects: F001–F039 · Remediation: review the source facts and regenerate.

WARNING · FIXTURE_DISABLED

Fixtures are disabled for this visual planning reconstruction.

Objects: F003, F026, F028, F035 · Remediation: review the source facts and regenerate.

WARNING · TITLE_METADATA_INCOMPLETE

Some professional title-block metadata is missing; the document will show an em dash.

Objects: f1c285bdc9f0d7622b2dcc1b · Remediation: review the source facts and regenerate.

HitLight

VENUE & DRAWING SOURCES

Diogenes Theater

Main room · House rig

Rabengasse 3, 9450, Altstätten, CH

https://diogenes-theater.ch/

Sources checked 2026-10-19

Symbols: HitLight-owned category artwork. No manufacturer model geometry or original source pages included.

Source-based reconstruction. Confirm the current installation and equipment availability with the venue.

Scale, fixture positions, mounting heights and aiming may include estimates; this is not a rigging specification.

Provisional fixture matches are labelled as placeholders. The recorded subset is not a complete physical inventory.

DMX addresses are withheld from public plans until their exact source patch is reconciled.

Partial source-based planning reconstruction; the current installation and complete fixture census are unverified.

Source-matched catalogue bodies are shown where available. Unresolved source identities remain labelled visual markers. Installed modes and DMX patch require verification; visual-only fixtures remain excluded from output.

The reconstruction retains its documented coverage and geometry assumptions; confirm the current setup with the venue.

Source-based reconstruction. Confirm the current installation and equipment availability with the venue.

Scale, fixture positions, mounting heights and aiming may include estimates; this is not a rigging specification.

Provisional fixture matches are labelled as placeholders. The recorded subset is not a complete physical inventory.

DMX addresses are withheld from public plans until their exact source patch is reconciled.

Partial source-based planning reconstruction; the current installation and complete fixture census are unverified.

Source-matched catalogue bodies are shown where available. Unresolved source identities remain labelled visual markers. Installed modes and DMX patch require verification; visual-only fixtures remain excluded from output.

Output remains excluded for visual-only fixtures. Catalogue identity does not verify installed modes, addresses or the current installation.

Official venue information: https://diogenes-theater.ch/ · checked 2026-10-19

Technische-Facts-Diogenes-Theater_2022-06-16.pdf: https://diogenes-theater.ch/angebote/ · checked 2026-10-19

Public venue page: https://www.hitlight.app/venues/switzerland/diogenes-theater-f1c285bd