
UPSTAGE

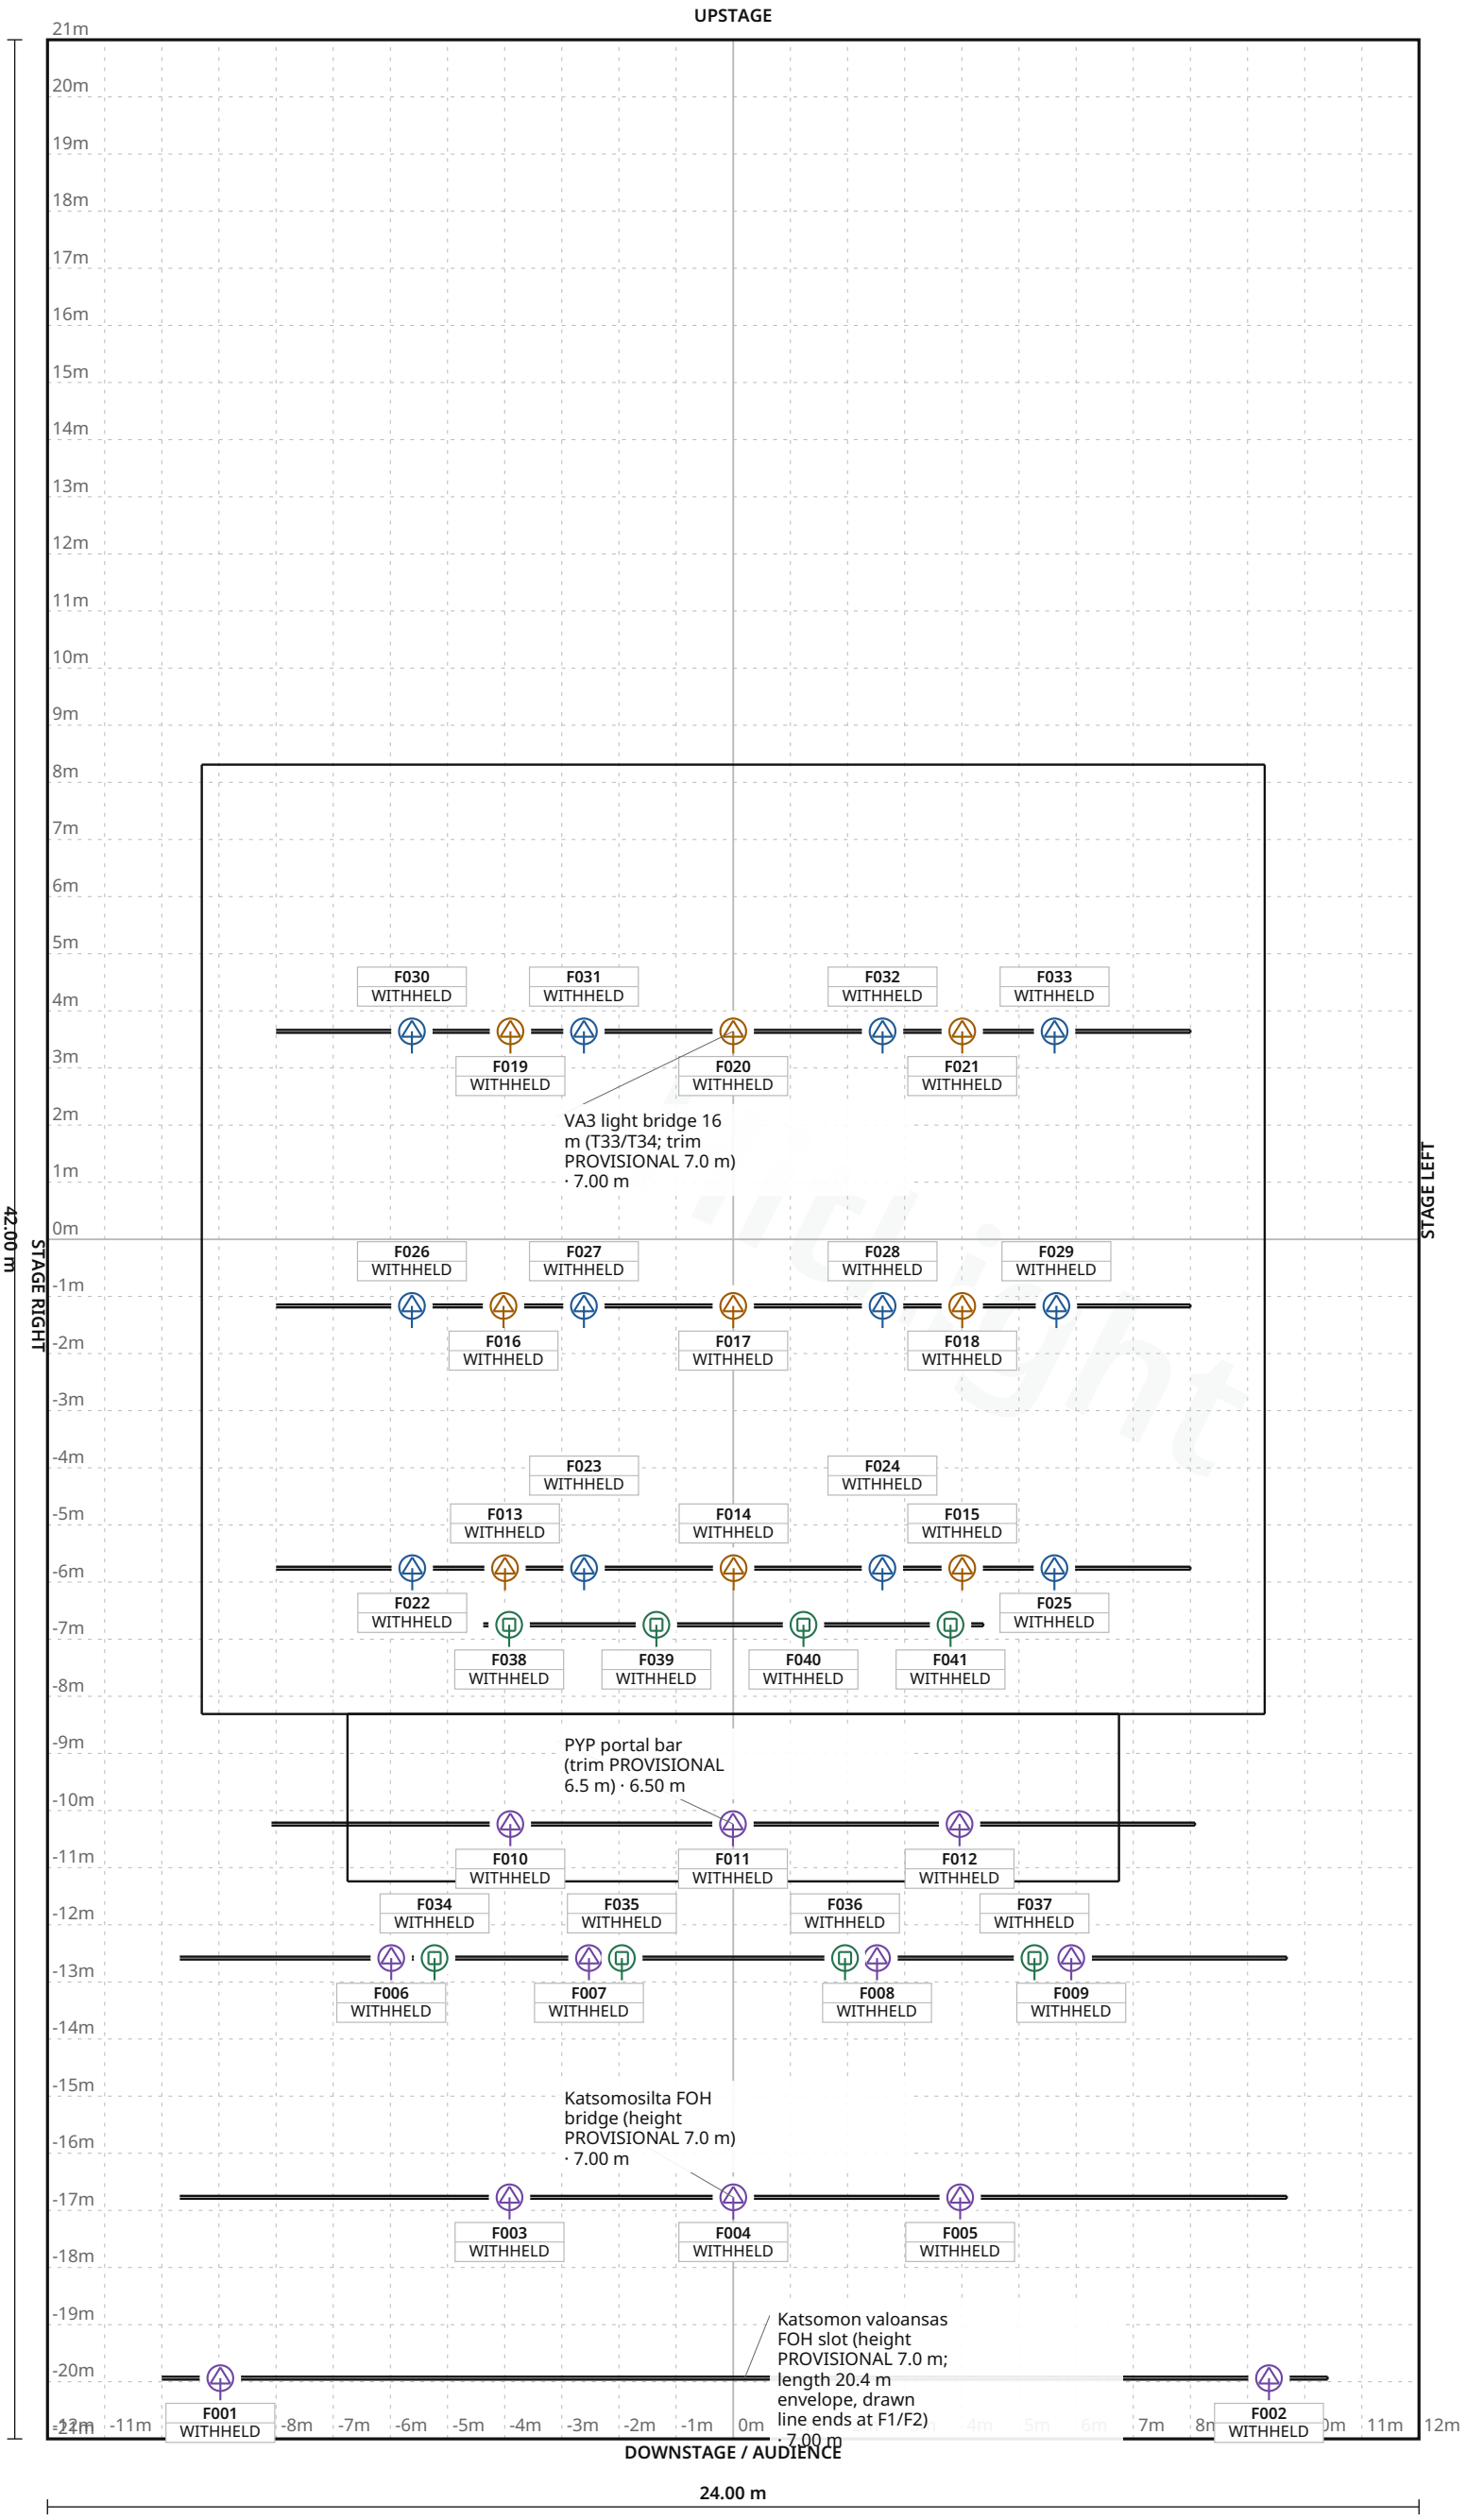

FIXTURE LEGEND

- **Diablo** — Profile Spot · 12×
- **MAC Ultra Performance** — Profile Spot · 9×
- **Robin 300X** — LEDWash Moving Head · 8×
- **Robin T2 Profile** — Profile Spot · 12×

Stage 24.00 m W × 42.00 m D · Grid 1 m

Kuopion kaupunginteatteri — Niiralankatu 2 · Minna-näyttämö — main stage / actual separate plot andpatch

LIGHT PLOT · PLAN · Minna-näyttämö — main stage / actual separate plot andpatch

HitLight · Kuopion kaupunginteatteri — Niiralankatu 2

Niiralankatu 2, 70600, Kuopio, Finland

DWG HL · SCALE 1:125 · metric · PRINT AT 100%

Drawn HitLight

Generated from the saved show

SOURCE c5de6bc35f0e

SYMBOL LEGEND

4 TYPES · 41 FIXTURES · COLOUR BY TYPE

Ayrton Diablo

Profile Spot · Extended_540_S · 56 ch · category symbol

12 physical · 12 plotted

0 disabled · 0 unplaced

Martin Professional MAC Ultra Performance

Profile Spot · Basic · 48 ch · category symbol

9 physical · 9 plotted

0 disabled · 0 unplaced

Robe Lighting Robin 300X LEDWash

Moving Head · Mode 2 Reduced RGBW 16bit · 21 ch · category symbol

8 physical · 8 plotted

0 disabled · 0 unplaced

Robe Lighting Robin T2 Profile

Profile Spot · Mode 3 - RGBALG · 56 ch · category symbol

12 physical · 12 plotted

0 disabled · 0 unplaced

Kuopion kaupunginteatteri — Niiralankatu 2 · Minna-näyttämö — main stage / actual separate plot andpatch

SYMBOL LEGEND · Minna-näyttämö — main stage / actual separate plot andpatch

HitLight · Kuopion kaupunginteatteri — Niiralankatu 2

Niiralankatu 2, 70600, Kuopio, Finland

DWG HL · METRIC

Drawn HitLight

Generated from the saved show

SOURCE c5de6bc35f0e

GENERAL NOTES

1. Source-based lighting plan. Confirm the current rig with the venue.
2. PARTIAL: included fixtures are not a full physical-unit census.
3. DMX PATCH WITHHELD: provisional or unchecked addresses are not published.
4. The reconstruction retains its documented coverage and geometry assumptions; confirm the current setup with the venue.

HitLight

STAGE ELEMENTS

NAME	TYPE	POSITION	TRIM / SIZE
PLP portal bar (plotted/spec 8.5 m, modelled 8.75 m for end clamp; trim PROVISIONAL 6.5 m)	pipe	X 0.00 m · Z 6.75 m	6.50 m · 8.75 m W × 0.05 m D
Main stage floor 18.6 m wall-wall x 16.62 m back wall to proscenium (1:200 plan dims; level 0 datum)	floorSection	X 0.00 m · Z 0.00 m	0.03 m · 18.60 m W × 16.62 m D
Katsomosilta FOH bridge (height PROVISIONAL 7.0 m)	pipe	X 0.00 m · Z 16.77 m	7.00 m · 19.37 m W × 0.05 m D
Enni EN1 VALO forestage bar (trim PROVISIONAL 7.0 m)	pipe	X 0.00 m · Z 12.58 m	7.00 m · 19.37 m W × 0.05 m D
VA3 light bridge 16 m (T33/T34; trim PROVISIONAL 7.0 m)	pipe	X 0.00 m · Z -3.64 m	7.00 m · 16.00 m W × 0.05 m D
Katsomon valoansas FOH slot (height PROVISIONAL 7.0 m; length 20.4 m envelope, drawn line ends at F1/F2)	pipe	X 0.20 m · Z 19.94 m	7.00 m · 20.40 m W × 0.05 m D
VA2 light bridge 16 m (T20/T21; trim PROVISIONAL 7.0 m)	pipe	X 0.00 m · Z 1.17 m	7.00 m · 16.00 m W × 0.05 m D
PYP portal bar (trim PROVISIONAL 6.5 m)	pipe	X 0.00 m · Z 10.24 m	6.50 m · 16.16 m W × 0.05 m D
VA1 light bridge 16 m (T7/T8; trim PROVISIONAL 7.0 m)	pipe	X 0.00 m · Z 5.76 m	7.00 m · 16.00 m W × 0.05 m D
Forestage/orchestra lifts to front edge 2.93 m (13.5 m proscenium width; curved edge approximated)	floorSection	X 0.00 m · Z 9.78 m	0.03 m · 13.50 m W × 2.93 m D

Kuopion kaupunginteatteri — Niiralankatu 2 · Minna-näyttämö — main stage / actual separate plot andpatch

STAGE ELEMENTS · Minna-näyttämö — main stage / actual separate plot andpatch

HitLight · Kuopion kaupunginteatteri — Niiralankatu 2

Niiralankatu 2, 70600, Kuopio, Finland

DWG HL · METRIC

Drawn HitLight

Generated from the saved show

SOURCE c5de6bc35f0e

DMX PATCH

41 FIXTURES · 0 UNIVERSES

Fixture / name	Manufacturer / model	Mode	Ch	DMX	Range	Position / mount	Status / notes
UNPATCHED / INVALID							
F001 · F1 Robe Robin T2 Profile V...	Robe Lighting / Robin T2 Profile	Mode 3 - RGBALG	56	WITHHELD	TBC	Katsomon valoansas FOH slot (heig...	Enabled
F002 · F2 Robe Robin T2 Profile V...	Robe Lighting / Robin T2 Profile	Mode 3 - RGBALG	56	WITHHELD	TBC	Katsomon valoansas FOH slot (heig...	Enabled
F003 · F3 Robe Robin T2 Profile K...	Robe Lighting / Robin T2 Profile	Mode 3 - RGBALG	56	WITHHELD	TBC	Katsomosilta FOH bridge (height P...	Enabled
F004 · F4 Robe Robin T2 Profile K...	Robe Lighting / Robin T2 Profile	Mode 3 - RGBALG	56	WITHHELD	TBC	Katsomosilta FOH bridge (height P...	Enabled
F005 · F5 Robe Robin T2 Profile K...	Robe Lighting / Robin T2 Profile	Mode 3 - RGBALG	56	WITHHELD	TBC	Katsomosilta FOH bridge (height P...	Enabled
F006 · F6 Robe Robin T2 Profile E...	Robe Lighting / Robin T2 Profile	Mode 3 - RGBALG	56	WITHHELD	TBC	Enni EN1 VALO forestage bar (trim...	Enabled
F007 · F7 Robe Robin T2 Profile E...	Robe Lighting / Robin T2 Profile	Mode 3 - RGBALG	56	WITHHELD	TBC	Enni EN1 VALO forestage bar (trim...	Enabled
F008 · F8 Robe Robin T2 Profile E...	Robe Lighting / Robin T2 Profile	Mode 3 - RGBALG	56	WITHHELD	TBC	Enni EN1 VALO forestage bar (trim...	Enabled
F009 · F9 Robe Robin T2 Profile E...	Robe Lighting / Robin T2 Profile	Mode 3 - RGBALG	56	WITHHELD	TBC	Enni EN1 VALO forestage bar (trim...	Enabled
F010 · F10 Robe Robin T2 Profile ...	Robe Lighting / Robin T2 Profile	Mode 3 - RGBALG	56	WITHHELD	TBC	PYP portal bar (trim PROVISIONAL ...	Enabled
F011 · F11 Robe Robin T2 Profile ...	Robe Lighting / Robin T2 Profile	Mode 3 - RGBALG	56	WITHHELD	TBC	PYP portal bar (trim PROVISIONAL ...	Enabled
F012 · F12 Robe Robin T2 Profile ...	Robe Lighting / Robin T2 Profile	Mode 3 - RGBALG	56	WITHHELD	TBC	PYP portal bar (trim PROVISIONAL ...	Enabled
F013 · F51 MAC Ultra Performance ...	Martin Professional / MAC Ultra Performan...	Basic	48	WITHHELD	TBC	VA1 light bridge 16 m (T7/T8; tri...	Enabled
F014 · F52 MAC Ultra Performance ...	Martin Professional / MAC Ultra Performan...	Basic	48	WITHHELD	TBC	VA1 light bridge 16 m (T7/T8; tri...	Enabled
F015 · F53 MAC Ultra Performance ...	Martin Professional / MAC Ultra Performan...	Basic	48	WITHHELD	TBC	VA1 light bridge 16 m (T7/T8; tri...	Enabled
F016 · F54 MAC Ultra Performance ...	Martin Professional / MAC Ultra Performan...	Basic	48	WITHHELD	TBC	VA2 light bridge 16 m (T20/T21; t...	Enabled
F017 · F55 MAC Ultra Performance ...	Martin Professional / MAC Ultra Performan...	Basic	48	WITHHELD	TBC	VA2 light bridge 16 m (T20/T21; t...	Enabled
F018 · F56 MAC Ultra Performance ...	Martin Professional / MAC Ultra Performan...	Basic	48	WITHHELD	TBC	VA2 light bridge 16 m (T20/T21; t...	Enabled
F019 · F57 MAC Ultra Performance ...	Martin Professional / MAC Ultra Performan...	Basic	48	WITHHELD	TBC	VA3 light bridge 16 m (T33/T34; t...	Enabled
F020 · F58 MAC Ultra Performance ...	Martin Professional / MAC Ultra Performan...	Basic	48	WITHHELD	TBC	VA3 light bridge 16 m (T33/T34; t...	Enabled

No patched universes

DMX PATCH · CONTINUED

Fixture / name	Manufacturer / model	Mode	Ch	DMX	Range	Position / mount	Status / notes
UNPATCHED / INVALID							
F021 · F59 MAC Ultra Performance ...	Martin Professional / MAC Ultra Performan...	Basic	48	WITHHELD	TBC	VA3 light bridge 16 m (T33/T34; t...	Enabled
F022 · F81 Ayrton Diablo VA1	Ayrton / Diablo	Extended_540_S	56	WITHHELD	TBC	VA1 light bridge 16 m (T7/T8; tri...	Enabled
F023 · F82 Ayrton Diablo VA1	Ayrton / Diablo	Extended_540_S	56	WITHHELD	TBC	VA1 light bridge 16 m (T7/T8; tri...	Enabled
F024 · F83 Ayrton Diablo VA1	Ayrton / Diablo	Extended_540_S	56	WITHHELD	TBC	VA1 light bridge 16 m (T7/T8; tri...	Enabled
F025 · F84 Ayrton Diablo VA1	Ayrton / Diablo	Extended_540_S	56	WITHHELD	TBC	VA1 light bridge 16 m (T7/T8; tri...	Enabled
F026 · F85 Ayrton Diablo VA2	Ayrton / Diablo	Extended_540_S	56	WITHHELD	TBC	VA2 light bridge 16 m (T20/T21; t...	Enabled
F027 · F86 Ayrton Diablo VA2	Ayrton / Diablo	Extended_540_S	56	WITHHELD	TBC	VA2 light bridge 16 m (T20/T21; t...	Enabled
F028 · F87 Ayrton Diablo VA2	Ayrton / Diablo	Extended_540_S	56	WITHHELD	TBC	VA2 light bridge 16 m (T20/T21; t...	Enabled
F029 · F88 Ayrton Diablo VA2	Ayrton / Diablo	Extended_540_S	56	WITHHELD	TBC	VA2 light bridge 16 m (T20/T21; t...	Enabled
F030 · F89 Ayrton Diablo VA3	Ayrton / Diablo	Extended_540_S	56	WITHHELD	TBC	VA3 light bridge 16 m (T33/T34; t...	Enabled
F031 · F90 Ayrton Diablo VA3	Ayrton / Diablo	Extended_540_S	56	WITHHELD	TBC	VA3 light bridge 16 m (T33/T34; t...	Enabled
F032 · F91 Ayrton Diablo VA3	Ayrton / Diablo	Extended_540_S	56	WITHHELD	TBC	VA3 light bridge 16 m (T33/T34; t...	Enabled
F033 · F92 Ayrton Diablo VA3	Ayrton / Diablo	Extended_540_S	56	WITHHELD	TBC	VA3 light bridge 16 m (T33/T34; t...	Enabled
F034 · F301 Robe Robin 300X LEDWa...	Robe Lighting / Robin 300X LEDWash	Mode 2 Reduced RGBW ...	21	WITHHELD	TBC	Enni EN1 VALO forestage bar (trim...	Enabled
F035 · F302 Robe Robin 300X LEDWa...	Robe Lighting / Robin 300X LEDWash	Mode 2 Reduced RGBW ...	21	WITHHELD	TBC	Enni EN1 VALO forestage bar (trim...	Enabled
F036 · F303 Robe Robin 300X LEDWa...	Robe Lighting / Robin 300X LEDWash	Mode 2 Reduced RGBW ...	21	WITHHELD	TBC	Enni EN1 VALO forestage bar (trim...	Enabled
F037 · F304 Robe Robin 300X LEDWa...	Robe Lighting / Robin 300X LEDWash	Mode 2 Reduced RGBW ...	21	WITHHELD	TBC	Enni EN1 VALO forestage bar (trim...	Enabled
F038 · F305 Robe Robin 300X LEDWa...	Robe Lighting / Robin 300X LEDWash	Mode 2 Reduced RGBW ...	21	WITHHELD	TBC	PLP portal bar (plotted/spec 8.5 ...	Enabled
F039 · F306 Robe Robin 300X LEDWa...	Robe Lighting / Robin 300X LEDWash	Mode 2 Reduced RGBW ...	21	WITHHELD	TBC	PLP portal bar (plotted/spec 8.5 ...	Enabled
F040 · F307 Robe Robin 300X LEDWa...	Robe Lighting / Robin 300X LEDWash	Mode 2 Reduced RGBW ...	21	WITHHELD	TBC	PLP portal bar (plotted/spec 8.5 ...	Enabled

No patched universes

DMX PATCH · CONTINUED

Fixture / name	Manufacturer / model	Mode	Ch	DMX	Range	Position / mount	Status / notes
UNPATCHED / INVALID							
F041 · F308 Robe Robin 300X LEDWa...	Robe Lighting / Robin 300X LEDWash	Mode 2 Reduced RGBW ...	21	WITHHELD	TBC	PLP portal bar (plotted/spec 8.5 ...	Enabled

No patched universes

HitLight

Kuopion kaupunginteatteri — Niiralankatu 2 · Minna-näyttämö — main stage / actual separate plot andpatch

DMX PATCH · Minna-näyttämö — main stage / actual separate plot andpatch

HitLight · Kuopion kaupunginteatteri — Niiralankatu 2

Niiralankatu 2, 70600, Kuopio, Finland

DWG HL · METRIC

Drawn HitLight

Generated from the saved show

SOURCE c5de6bc35f0e

VALIDATION APPENDIX

WARNING · PATCH_WITHHELD

DMX patch facts are withheld pending source verification. This planning document cannot be used for hardware output.

Objects: — · Remediation: correct the saved show data and regenerate.

WARNING · TITLE_METADATA_INCOMPLETE

Some professional title-block metadata is missing; the document will show an em dash.

Objects: f22b75d9ca29b195d2240555 · Remediation: correct the saved show data and regenerate.

HitLight

VENUE & DRAWING SOURCES

Kuopion kaupunginteatteri — Niiralankatu 2

Minna-näyttämö — main stage / actual separate plot andpatch · Unspecified documented configuration

Niiralankatu 2, 70600, Kuopio, FI

https://www.kuopio.fi/kuopion-kaupunginteatterin-tekniikan-kasikirja/

Sources checked 2026-10-20

Symbols: HitLight-owned category artwork. No manufacturer model geometry or original source pages included.

Source-based reconstruction. Confirm the current installation and equipment availability with the venue.

Scale, fixture positions, mounting heights and aiming may include estimates; this is not a rigging specification.

Provisional fixture matches are labelled as placeholders. The recorded subset is not a complete physical inventory.

DMX addresses are withheld from public plans until their exact source patch is reconciled.

The reconstruction retains its documented coverage and geometry assumptions; confirm the current setup with the venue.

Official venue information: https://www.kuopio.fi/kuopion-kaupunginteatterin-tekniikan-kasikirja/ · checked 2026-10-20

kkt-maria-valo-2024.pdf: https://www.kuopio.fi/uploads/2024/10/kkt-maria-valo-2024.pdf · checked 2026-10-20

dmx-lista-maria-20220413-kaikki.pdf: https://www.kuopio.fi/uploads/2024/10/dmx-lista-maria-20220413-kaikki.pdf · checked 2026-10-20

kkt-maria-mittakuvat-kaikki-2xa4-1-200-20240514.pdf: https://www.kuopio.fi/uploads/2024/10/kkt-maria-mittakuvat-kaikki-2xa4-1-200-20240514.pdf · checked 2026-10-20

kkt-maria-lavastuspohja-mitat-a4-1-100.pdf: https://www.kuopio.fi/uploads/2024/10/kkt-maria-lavastuspohja-mitat-a4-1-100.pdf · checked 2026-10-20

kkt-maria-valokalusto.pdf: https://www.kuopio.fi/uploads/2024/10/kkt-maria-valokalusto.pdf · checked 2026-10-20

kkt-minna-valo-pohja-2-x-a3-1-75.pdf: https://www.kuopio.fi/uploads/2024/10/kkt-minna-valo-pohja-2-x-a3-1-75.pdf · checked 2026-10-20

dmx-lista-minna-kaikki-20240405.pdf: https://www.kuopio.fi/uploads/2024/10/dmx-lista-minna-kaikki-20240405.pdf · checked 2026-10-20

kkt-minna-valokalusto.pdf: https://www.kuopio.fi/uploads/2024/10/kkt-minna-valokalusto.pdf · checked 2026-10-20

kkt-minna-lavastuspohja-mitat-a4-1-200-20240514.pdf: https://www.kuopio.fi/uploads/2024/10/kkt-minna-lavastuspohja-mitat-a4-1-200-20240514.pdf · checked 2026-10-20

minna-nayttamokoneisto.pdf: https://www.kuopio.fi/uploads/2024/06/minna-nayttamokoneisto.pdf · checked 2026-10-20

kkt-minna-leikkaus-a3-1-100.pdf: https://www.kuopio.fi/uploads/2024/11/kkt-minna-leikkaus-a3-1-100.pdf · checked 2026-10-20

Public venue page: https://www.hitlight.app/venues/finland/kuopion-kaupunginteatteri-niiralankatu-2-f22b75d9

HitLight