
UPSTAGE

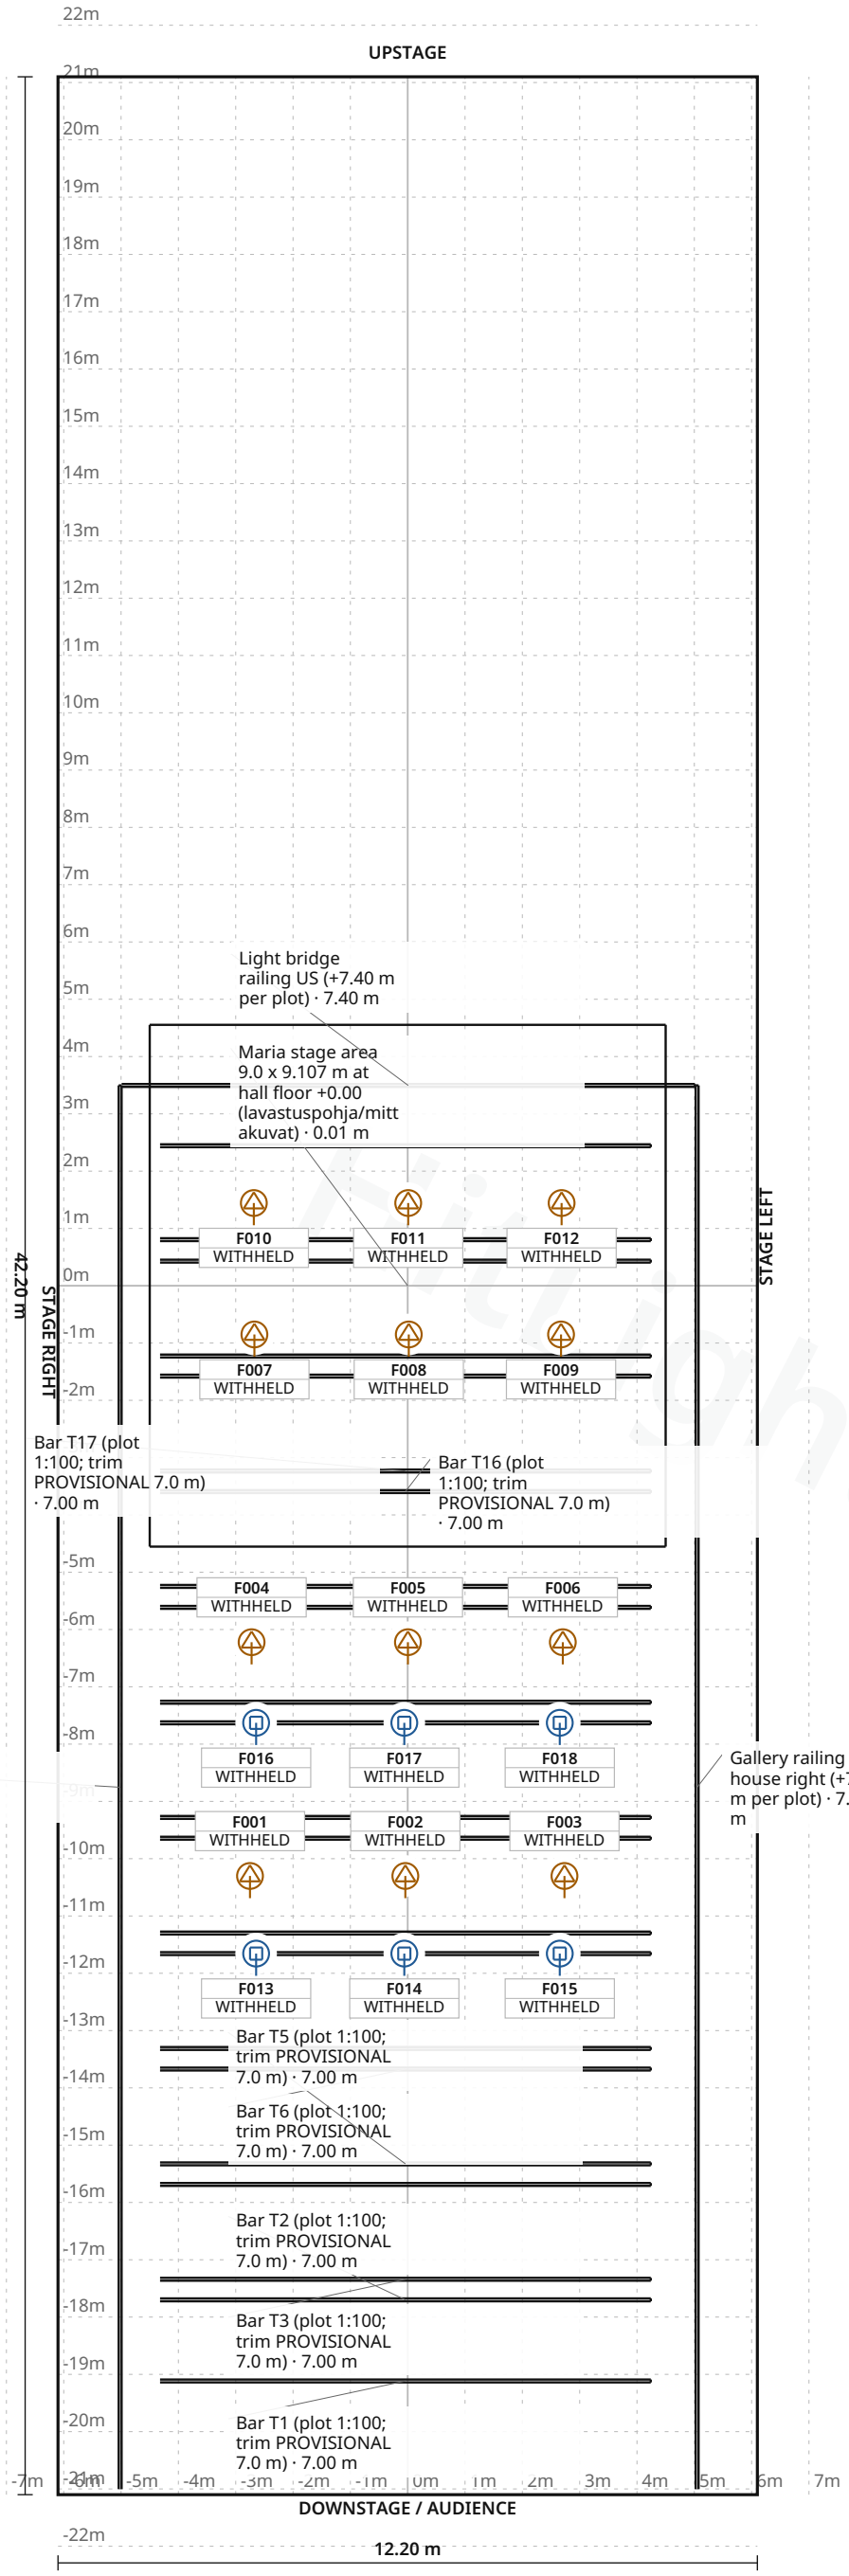

FIXTURE LEGEND

- **Robin 300X** LEDWash — Moving Head · 6×
- **Robin T1 Profile** — Profile Spot · 12×

Stage 12.20 m W × 42.20 m D · Grid 1 m

HitLight

Kuopion kaupunginteatteri — Niiralankatu 2 · Maria-näyttämö — small stage / actual separate plot andpatch

LIGHT PLOT · PLAN · Maria-näyttämö — small stage / actual separate plot andpatch

HitLight · Kuopion kaupunginteatteri — Niiralankatu 2

Niiralankatu 2, 70600, Kuopio, Finland

DWG HL · SCALE 1:125 · metric · PRINT AT 100%

Drawn HitLight

Generated from the saved show

SOURCE 5004b7b8ccf6

SYMBOL LEGEND

2 TYPES · 18 FIXTURES · COLOUR BY TYPE



Robe Lighting Robin 300X LEDWash

Moving Head · Mode 2 Reduced RGBW 16bit · 21 ch · category symbol

6 physical · 6 plotted

0 disabled · 0 unplaced



Robe Lighting Robin T1 Profile

Profile Spot · Mode 3 - RGBAL · 53 ch · category symbol

12 physical · 12 plotted

0 disabled · 0 unplaced

HitLight

Kuopion kaupunginteatteri — Niiralankatu 2 · Maria-näyttämö — small stage / actual separate plot andpatch

SYMBOL LEGEND · Maria-näyttämö — small stage / actual separate plot andpatch

HitLight · Kuopion kaupunginteatteri — Niiralankatu 2

Niiralankatu 2, 70600, Kuopio, Finland

DWG HL · METRIC

Drawn HitLight

Generated from the saved show

SOURCE 5004b7b8ccf6

GENERAL NOTES

1. Source-based lighting plan. Confirm the current rig with the venue.
2. PARTIAL: included fixtures are not a full physical-unit census.
3. DMX PATCH WITHHELD: provisional or unchecked addresses are not published.
4. The reconstruction retains its documented coverage and geometry assumptions; confirm the current setup with the venue.

HitLight

STAGE ELEMENTS

NAME	TYPE	POSITION	TRIM / SIZE
Bar T16 (plot 1:100; trim PROVISIONAL 7.0 m)	pipe	X -0.04 m · Z 3.59 m	7.00 m · 8.56 m W × 0.05 m D
Bar T10 (plot 1:100; trim PROVISIONAL 7.0 m)	pipe	X -0.04 m · Z 9.64 m	7.00 m · 8.56 m W × 0.05 m D
Bar T17 (plot 1:100; trim PROVISIONAL 7.0 m)	pipe	X -0.04 m · Z 3.23 m	7.00 m · 8.56 m W × 0.05 m D
Bar T14 (plot 1:100; trim PROVISIONAL 7.0 m)	pipe	X -0.04 m · Z 5.61 m	7.00 m · 8.56 m W × 0.05 m D
Maria stage area 9.0 x 9.107 m at hall floor +0.00 (lavastuspohja/mittakuvat)	floorSection	X 0.00 m · Z 0.00 m	0.01 m · 9.00 m W × 9.11 m D
Gallery railing house left (+7.40 m per plot)	pipe	X -5.02 m · Z 8.75 m	7.40 m · 24.50 m W × 0.05 m D
Light bridge railing US (+7.40 m per plot)	pipe	X 0.01 m · Z -3.50 m	7.40 m · 10.00 m W × 0.05 m D
Bar T22 (plot 1:100; trim PROVISIONAL 7.0 m)	pipe	X -0.04 m · Z -2.44 m	7.00 m · 8.56 m W × 0.05 m D
Bar T3 (plot 1:100; trim PROVISIONAL 7.0 m)	pipe	X -0.04 m · Z 17.34 m	7.00 m · 8.56 m W × 0.05 m D
Bar T6 (plot 1:100; trim PROVISIONAL 7.0 m)	pipe	X -0.04 m · Z 13.67 m	7.00 m · 8.56 m W × 0.05 m D
Bar T11 (plot 1:100; trim PROVISIONAL 7.0 m)	pipe	X -0.04 m · Z 9.28 m	7.00 m · 8.56 m W × 0.05 m D
Bar T20 (plot 1:100; trim PROVISIONAL 7.0 m)	pipe	X -0.04 m · Z -0.43 m	7.00 m · 8.56 m W × 0.05 m D
Bar T2 (plot 1:100; trim PROVISIONAL 7.0 m)	pipe	X -0.04 m · Z 17.70 m	7.00 m · 8.56 m W × 0.05 m D
Bar T18 (plot 1:100; trim PROVISIONAL 7.0 m)	pipe	X -0.04 m · Z 1.58 m	7.00 m · 8.56 m W × 0.05 m D
Bar T15 (plot 1:100; trim PROVISIONAL 7.0 m)	pipe	X -0.04 m · Z 5.25 m	7.00 m · 8.56 m W × 0.05 m D
Bar T21 (plot 1:100; trim PROVISIONAL 7.0 m)	pipe	X -0.04 m · Z -0.80 m	7.00 m · 8.56 m W × 0.05 m D

Kuopion kaupunginteatteri — Niiralankatu 2 · Maria-näyttämö — small stage / actual separate plot andpatch

STAGE ELEMENTS · Maria-näyttämö — small stage / actual separate plot andpatch

HitLight · Kuopion kaupunginteatteri — Niiralankatu 2

Niiralankatu 2, 70600, Kuopio, Finland

DWG HL · METRIC

Drawn HitLight

Generated from the saved show

SOURCE 5004b7b8ccf6

STAGE ELEMENTS · CONTINUED

NAME	TYPE	POSITION	TRIM / SIZE
Bar T7 (plot 1:100; trim PROVISIONAL 7.0 m)	pipe	X -0.04 m · Z 13.31 m	7.00 m · 8.56 m W × 0.05 m D
Bar T1 (plot 1:100; trim PROVISIONAL 7.0 m)	pipe	X -0.04 m · Z 19.12 m	7.00 m · 8.56 m W × 0.05 m D
Bar T5 (plot 1:100; trim PROVISIONAL 7.0 m)	pipe	X -0.04 m · Z 15.33 m	7.00 m · 8.56 m W × 0.05 m D
Bar T8 (plot 1:100; trim PROVISIONAL 7.0 m)	pipe	X -0.04 m · Z 11.66 m	7.00 m · 8.56 m W × 0.05 m D
Bar T9 (plot 1:100; trim PROVISIONAL 7.0 m)	pipe	X -0.04 m · Z 11.30 m	7.00 m · 8.56 m W × 0.05 m D
Bar T4 (plot 1:100; trim PROVISIONAL 7.0 m)	pipe	X -0.04 m · Z 15.69 m	7.00 m · 8.56 m W × 0.05 m D
Bar T13 (plot 1:100; trim PROVISIONAL 7.0 m)	pipe	X -0.04 m · Z 7.27 m	7.00 m · 8.56 m W × 0.05 m D
Gallery railing house right (+7.40 m per plot)	pipe	X 5.05 m · Z 8.75 m	7.40 m · 24.50 m W × 0.05 m D
Bar T19 (plot 1:100; trim PROVISIONAL 7.0 m)	pipe	X -0.04 m · Z 1.23 m	7.00 m · 8.56 m W × 0.05 m D
Bar T12 (plot 1:100; trim PROVISIONAL 7.0 m)	pipe	X -0.04 m · Z 7.63 m	7.00 m · 8.56 m W × 0.05 m D

Kuopion kaupunginteatteri — Niiralankatu 2 · Maria-näyttämö — small stage / actual separate plot andpatch

STAGE ELEMENTS · Maria-näyttämö — small stage / actual separate plot andpatch

HitLight · Kuopion kaupunginteatteri — Niiralankatu 2

Niiralankatu 2, 70600, Kuopio, Finland

DWG HL · METRIC

Drawn HitLight

Generated from the saved show

SOURCE 5004b7b8ccf6

DMX PATCH

18 FIXTURES · 0 UNIVERSES

Fixture / name	Manufacturer / model	Mode	Ch	DMX	Range	Position / mount	Status / notes
UNPATCHED / INVALID							
F001 · Ch1 Robin T1 Profile U2/1	Robe Lighting / Robin T1 Profile	Mode 3 - RGBAL	53	WITHHELD	TBC	UNPLACED	Enabled
F002 · Ch2 Robin T1 Profile U2/54	Robe Lighting / Robin T1 Profile	Mode 3 - RGBAL	53	WITHHELD	TBC	UNPLACED	Enabled
F003 · Ch3 Robin T1 Profile U2/107	Robe Lighting / Robin T1 Profile	Mode 3 - RGBAL	53	WITHHELD	TBC	UNPLACED	Enabled
F004 · Ch4 Robin T1 Profile U2/160	Robe Lighting / Robin T1 Profile	Mode 3 - RGBAL	53	WITHHELD	TBC	UNPLACED	Enabled
F005 · Ch5 Robin T1 Profile U2/213	Robe Lighting / Robin T1 Profile	Mode 3 - RGBAL	53	WITHHELD	TBC	UNPLACED	Enabled
F006 · Ch6 Robin T1 Profile U2/266	Robe Lighting / Robin T1 Profile	Mode 3 - RGBAL	53	WITHHELD	TBC	UNPLACED	Enabled
F007 · Ch7 Robin T1 Profile U2/319	Robe Lighting / Robin T1 Profile	Mode 3 - RGBAL	53	WITHHELD	TBC	UNPLACED	Enabled
F008 · Ch8 Robin T1 Profile U2/372	Robe Lighting / Robin T1 Profile	Mode 3 - RGBAL	53	WITHHELD	TBC	UNPLACED	Enabled
F009 · Ch9 Robin T1 Profile U2/425	Robe Lighting / Robin T1 Profile	Mode 3 - RGBAL	53	WITHHELD	TBC	UNPLACED	Enabled
F010 · Ch10 Robin T1 Profile U3/1	Robe Lighting / Robin T1 Profile	Mode 3 - RGBAL	53	WITHHELD	TBC	UNPLACED	Enabled
F011 · Ch11 Robin T1 Profile U3/54	Robe Lighting / Robin T1 Profile	Mode 3 - RGBAL	53	WITHHELD	TBC	UNPLACED	Enabled
F012 · Ch12 Robin T1 Profile U3/1…	Robe Lighting / Robin T1 Profile	Mode 3 - RGBAL	53	WITHHELD	TBC	UNPLACED	Enabled
F013 · Ch21 Robin 300X LEDWash U3…	Robe Lighting / Robin 300X LEDWash	Mode 2 Reduced RGBW …	21	WITHHELD	TBC	Bar T8 (plot 1:100; trim PROVISIO…	Enabled
F014 · Ch22 Robin 300X LEDWash U3…	Robe Lighting / Robin 300X LEDWash	Mode 2 Reduced RGBW …	21	WITHHELD	TBC	Bar T8 (plot 1:100; trim PROVISIO…	Enabled
F015 · Ch23 Robin 300X LEDWash U3…	Robe Lighting / Robin 300X LEDWash	Mode 2 Reduced RGBW …	21	WITHHELD	TBC	Bar T8 (plot 1:100; trim PROVISIO…	Enabled
F016 · Ch24 Robin 300X LEDWash U3…	Robe Lighting / Robin 300X LEDWash	Mode 2 Reduced RGBW …	21	WITHHELD	TBC	Bar T12 (plot 1:100; trim PROVISI…	Enabled
F017 · Ch25 Robin 300X LEDWash U3…	Robe Lighting / Robin 300X LEDWash	Mode 2 Reduced RGBW …	21	WITHHELD	TBC	Bar T12 (plot 1:100; trim PROVISI…	Enabled
F018 · Ch26 Robin 300X LEDWash U3…	Robe Lighting / Robin 300X LEDWash	Mode 2 Reduced RGBW …	21	WITHHELD	TBC	Bar T12 (plot 1:100; trim PROVISI…	Enabled

No patched universes

VALIDATION APPENDIX

WARNING · PATCH_WITHHELD

DMX patch facts are withheld pending source verification. This planning document cannot be used for hardware output.

Objects: — · Remediation: correct the saved show data and regenerate.

WARNING · TITLE_METADATA_INCOMPLETE

Some professional title-block metadata is missing; the document will show an em dash.

Objects: f22b75d9ca29b195d2240555 · Remediation: correct the saved show data and regenerate.

HitLight

VENUE & DRAWING SOURCES

Kuopion kaupunginteatteri — Niiralankatu 2

Maria-näyttämö — small stage / actual separate plot andpatch · Unspecified documented configuration

Niiralankatu 2, 70600, Kuopio, FI

https://www.kuopio.fi/kuopion-kaupunginteatterin-tekniikan-kasikirja/

Sources checked 2026-10-20

Symbols: HitLight-owned category artwork. No manufacturer model geometry or original source pages included.

Source-based reconstruction. Confirm the current installation and equipment availability with the venue.

Scale, fixture positions, mounting heights and aiming may include estimates; this is not a rigging specification.

Provisional fixture matches are labelled as placeholders. The recorded subset is not a complete physical inventory.

DMX addresses are withheld from public plans until their exact source patch is reconciled.

The reconstruction retains its documented coverage and geometry assumptions; confirm the current setup with the venue.

Official venue information: https://www.kuopio.fi/kuopion-kaupunginteatterin-tekniikan-kasikirja/ · checked 2026-10-20

kkt-maria-valo-2024.pdf: https://www.kuopio.fi/uploads/2024/10/kkt-maria-valo-2024.pdf · checked 2026-10-20

dmx-lista-maria-20220413-kaikki.pdf: https://www.kuopio.fi/uploads/2024/10/dmx-lista-maria-20220413-kaikki.pdf · checked 2026-10-20

kkt-maria-mittakuvat-kaikki-2xa4-1-200-20240514.pdf: https://www.kuopio.fi/uploads/2024/10/kkt-maria-mittakuvat-kaikki-2xa4-1-200-20240514.pdf · checked 2026-10-20

kkt-maria-lavastuspohja-mitat-a4-1-100.pdf: https://www.kuopio.fi/uploads/2024/10/kkt-maria-lavastuspohja-mitat-a4-1-100.pdf · checked 2026-10-20

kkt-maria-valokalusto.pdf: https://www.kuopio.fi/uploads/2024/10/kkt-maria-valokalusto.pdf · checked 2026-10-20

kkt-minna-valo-pohja-2-x-a3-1-75.pdf: https://www.kuopio.fi/uploads/2024/10/kkt-minna-valo-pohja-2-x-a3-1-75.pdf · checked 2026-10-20

dmx-lista-minna-kaikki-20240405.pdf: https://www.kuopio.fi/uploads/2024/10/dmx-lista-minna-kaikki-20240405.pdf · checked 2026-10-20

kkt-minna-valokalusto.pdf: https://www.kuopio.fi/uploads/2024/10/kkt-minna-valokalusto.pdf · checked 2026-10-20

kkt-minna-lavastuspohja-mitat-a4-1-200-20240514.pdf: https://www.kuopio.fi/uploads/2024/10/kkt-minna-lavastuspohja-mitat-a4-1-200-20240514.pdf · checked 2026-10-20

minna-nayttamokoneisto.pdf: https://www.kuopio.fi/uploads/2024/06/minna-nayttamokoneisto.pdf · checked 2026-10-20

kkt-minna-leikkaus-a3-1-100.pdf: https://www.kuopio.fi/uploads/2024/11/kkt-minna-leikkaus-a3-1-100.pdf · checked 2026-10-20

Public venue page: https://www.hitlight.app/venues/finland/kuopion-kaupunginteatteri-niiralankatu-2-f22b75d9

HitLight