
UPSTAGE ↑

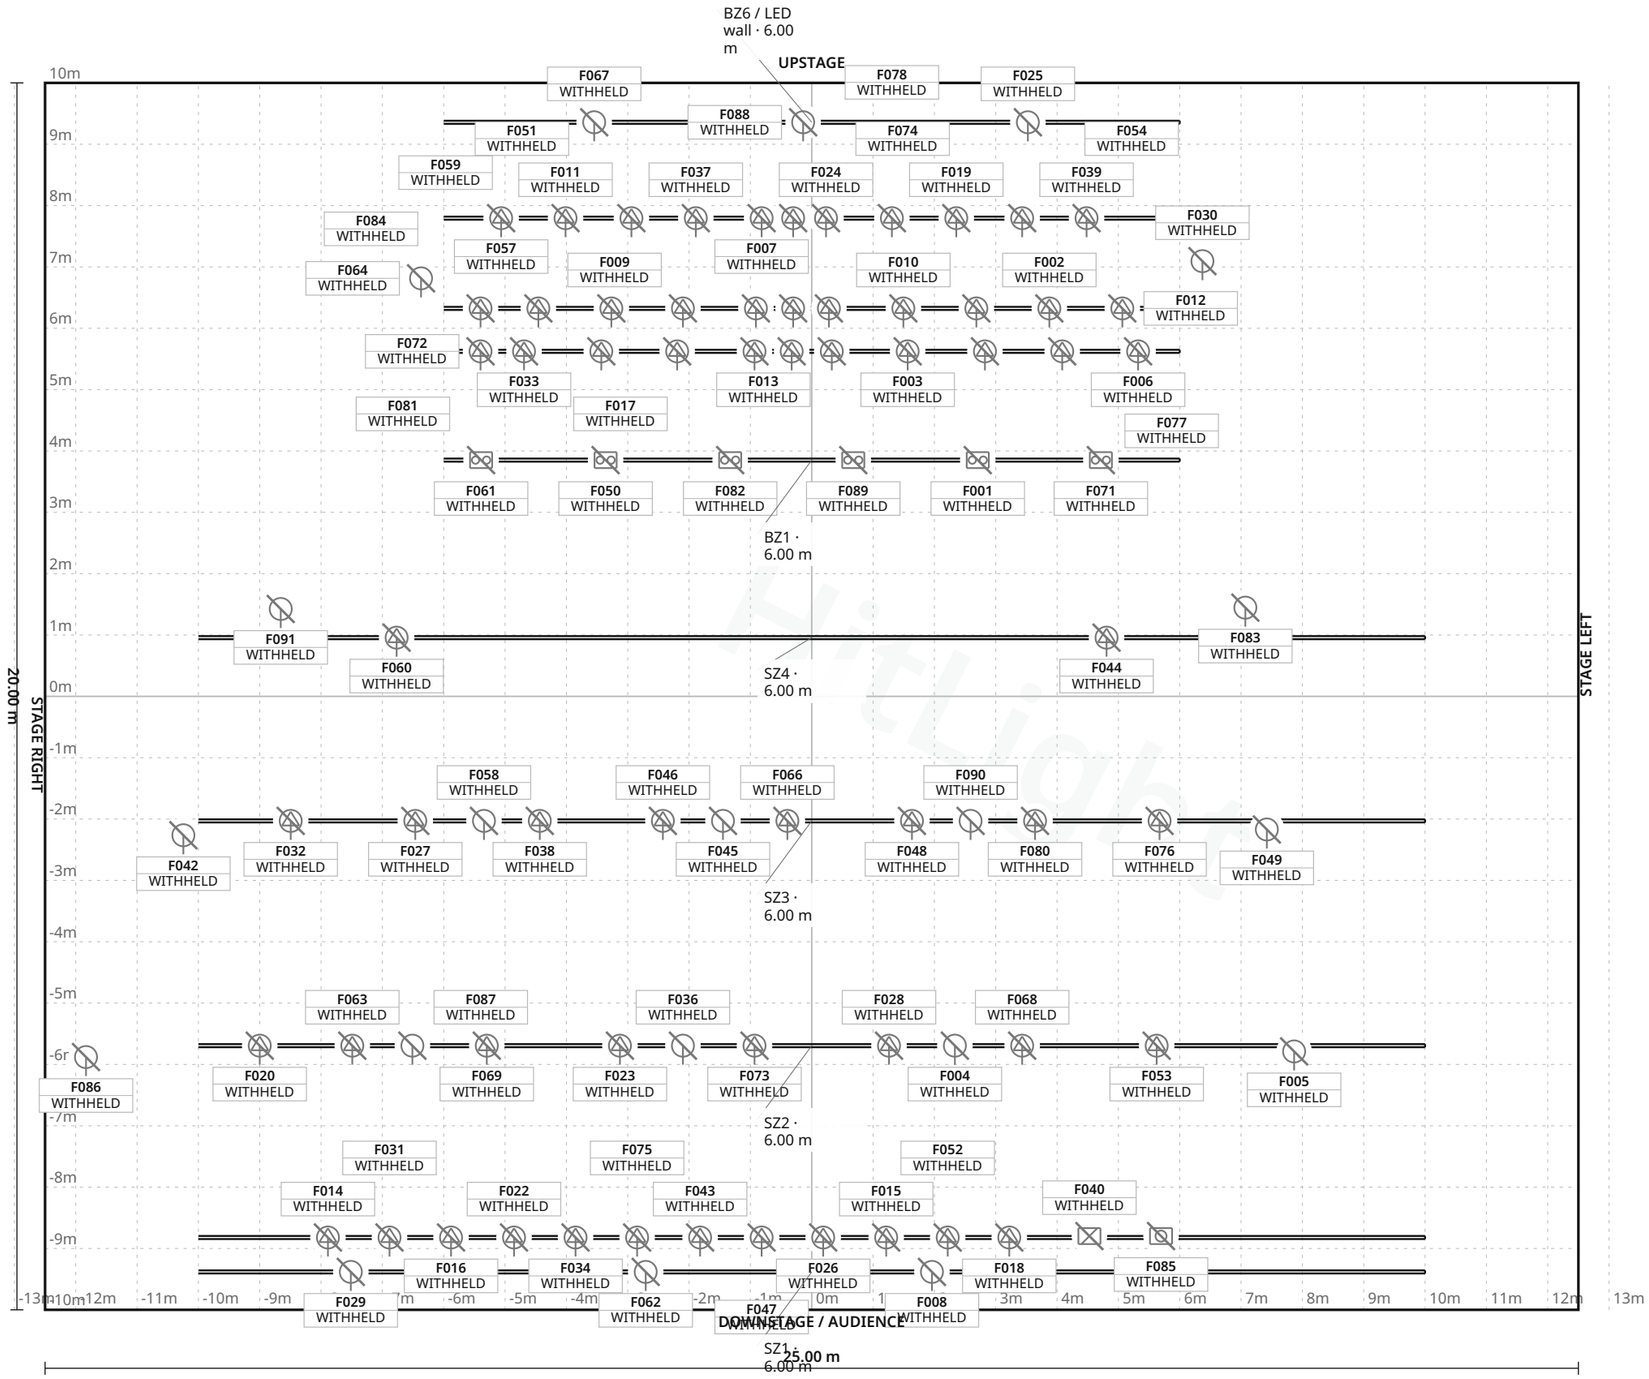

FIXTURE LEGEND

- **DTW BLINDER 700** — IP — Blinder · 6×
- **Fuze Profile** — Profile Spot · 10×
- **Fuze SFX** — Profile Spot · 29×
- **Fuze Wash FR** — Profile Spot · 24×
- **ATMe** — Haze Machine · 1×
- **theFAN** — Other · 1×
- **HL-x90 RGBW** — PAR Light · 20×

Stage 25.00 m W × 20.00 m D · Grid 1 m

8 fixture labels omitted in this view due to crowding · see DMX patch

ENTRA Rapperswil · Saal

LIGHT PLOT · PLAN · Saal

HitLight · ENTRA Rapperswil

Obere Bahnhofstrasse 58, 8640 Rapperswil, Rapperswil, Switzerland

DWG HL · SCALE 1:100 · metric · PRINT AT 100%

Drawn HitLight

Generated from the saved show

SOURCE 40321817f71a

SYMBOL LEGEND

7 TYPES · 91 FIXTURES · COLOUR BY TYPE



Elation DTW BLINDER 700 IP

Blinder · Unverified · TBC ch · category symbol

6 physical · 6 plotted

6 disabled · 0 unplaced



Elation Fuze Profile

Profile Spot · Unverified · TBC ch · category symbol

10 physical · 10 plotted

10 disabled · 0 unplaced



Elation Fuze SFX

Profile Spot · Unverified · TBC ch · category symbol

29 physical · 29 plotted

29 disabled · 0 unplaced



Elation Fuze Wash FR

Profile Spot · Unverified · TBC ch · category symbol

24 physical · 24 plotted

24 disabled · 0 unplaced



MDG ATMe

Haze Machine · Unverified · TBC ch · category symbol

1 physical · 1 plotted

1 disabled · 0 unplaced



MDG theFAN

Other · Unverified · TBC ch · category symbol

1 physical · 1 plotted

1 disabled · 0 unplaced



Stairville HL-x90 RGBW

PAR Light · Unverified · TBC ch · category symbol

20 physical · 20 plotted

20 disabled · 0 unplaced

ENTRA Rapperswil · Saal

SYMBOL LEGEND · Saal

HitLight · ENTRA Rapperswil

Obere Bahnhofstrasse 58, 8640 Rapperswil, Rapperswil, Switzerland

DWG HL · METRIC

Drawn HitLight

Generated from the saved show

SOURCE 40321817f71a

GENERAL NOTES

1. Source-based lighting plan. Confirm the current rig with the venue.
2. PARTIAL: included fixtures are not a full physical-unit census.
3. DMX PATCH WITHHELD: provisional or unchecked addresses are not published.
4. Approximate planning view; not official venue paperwork or output-ready. Original HitLight symbols only; no source pages, OEM meshes, photos or logos. Original files remain private; modes and patch unverified.

HitLight

STAGE ELEMENTS

NAME	TYPE	POSITION	TRIM / SIZE
BZ4	pipe	X 0.00 m · Z -7.79 m	6.00 m · 12.00 m W × 0.05 m D
BZ6 / LED wall	pipe	X 0.00 m · Z -9.36 m	6.00 m · 12.00 m W × 0.05 m D
SZ2	pipe	X 0.00 m · Z 5.69 m	6.00 m · 20.00 m W × 0.05 m D
BZ1	pipe	X 0.00 m · Z -3.85 m	6.00 m · 12.00 m W × 0.05 m D
Moving-Heads mobil line	pipe	X 0.00 m · Z 8.82 m	6.00 m · 20.00 m W × 0.05 m D
SZ1	pipe	X 0.00 m · Z 9.38 m	6.00 m · 20.00 m W × 0.05 m D
SZ4	pipe	X 0.00 m · Z -0.96 m	6.00 m · 20.00 m W × 0.05 m D
BZ3	pipe	X 0.00 m · Z -6.32 m	6.00 m · 12.00 m W × 0.05 m D
SZ3	pipe	X 0.00 m · Z 2.03 m	6.00 m · 20.00 m W × 0.05 m D
BZ2	pipe	X 0.00 m · Z -5.62 m	6.00 m · 12.00 m W × 0.05 m D

ENTRA Rapperswil · Saal

STAGE ELEMENTS · Saal

HitLight · ENTRA Rapperswil

Obere Bahnhofstrasse 58, 8640 Rapperswil, Rapperswil, Switzerland

DWG HL · METRIC

Drawn HitLight

Generated from the saved show

SOURCE 40321817f71a

FIXTURE SCHEDULE

Fixture	Manufacturer / model	Position / mount	Mode / output
VISUAL PLANNING · DMX PATCH WITHHELD			
F001	Elation / DTW BLINDER 700 IP	BZ1	Unverified · Output excluded
F002	Elation / Fuze SFX	BZ3	Unverified · Output excluded
F003	Elation / Fuze Wash FR	BZ2	Unverified · Output excluded
F004	Stairville / HL-x90 RGBW	SZ2	Unverified · Output excluded
F005	Stairville / HL-x90 RGBW	PLOTTED	Unverified · Output excluded
F006	Elation / Fuze SFX	BZ2	Unverified · Output excluded
F007	Elation / Fuze SFX	BZ4	Unverified · Output excluded
F008	Stairville / HL-x90 RGBW	SZ1	Unverified · Output excluded
F009	Elation / Fuze SFX	BZ3	Unverified · Output excluded
F010	Elation / Fuze SFX	BZ3	Unverified · Output excluded
F011	Elation / Fuze Wash FR	BZ4	Unverified · Output excluded
F012	Elation / Fuze Wash FR	BZ3	Unverified · Output excluded
F013	Elation / Fuze SFX	BZ2	Unverified · Output excluded
F014	Elation / Fuze SFX	Moving-Heads mobil line	Unverified · Output excluded
F015	Elation / Fuze SFX	Moving-Heads mobil line	Unverified · Output excluded
F016	Elation / Fuze SFX	Moving-Heads mobil line	Unverified · Output excluded
F017	Elation / Fuze Wash FR	BZ3	Unverified · Output excluded
F018	Elation / Fuze SFX	Moving-Heads mobil line	Unverified · Output excluded
F019	Elation / Fuze SFX	BZ4	Unverified · Output excluded
F020	Elation / Fuze Wash FR	SZ2	Unverified · Output excluded

Planning reference only. Confirm installed modes and patch with the venue.

ENTRA Rapperswil · Saal

FIXTURE SCHEDULE · Saal

HitLight · ENTRA Rapperswil

Obere Bahnhofstrasse 58, 8640 Rapperswil, Rapperswil, Switzerland

DWG HL · METRIC

Drawn HitLight

Generated from the saved show

SOURCE 40321817f71a

Fixture	Manufacturer / model	Position / mount	Mode / output
VISUAL PLANNING · DMX PATCH WITHHELD			
F021	Elation / Fuze Wash FR	BZ2	Unverified · Output excluded
F022	Elation / Fuze SFX	Moving-Heads mobil line	Unverified · Output excluded
F023	Elation / Fuze Wash FR	SZ2	Unverified · Output excluded
F024	Elation / Fuze SFX	BZ4	Unverified · Output excluded
F025	Stairville / HL-x90 RGBW	BZ6 / LED wall	Unverified · Output excluded
F026	Elation / Fuze SFX	Moving-Heads mobil line	Unverified · Output excluded
F027	Elation / Fuze Profile	SZ3	Unverified · Output excluded
F028	Elation / Fuze Wash FR	SZ2	Unverified · Output excluded
F029	Stairville / HL-x90 RGBW	SZ1	Unverified · Output excluded
F030	Stairville / HL-x90 RGBW	PLOTTED	Unverified · Output excluded
F031	Elation / Fuze SFX	Moving-Heads mobil line	Unverified · Output excluded
F032	Elation / Fuze Profile	SZ3	Unverified · Output excluded
F033	Elation / Fuze Wash FR	BZ2	Unverified · Output excluded
F034	Elation / Fuze SFX	Moving-Heads mobil line	Unverified · Output excluded
F035	Elation / Fuze SFX	BZ2	Unverified · Output excluded
F036	Stairville / HL-x90 RGBW	SZ2	Unverified · Output excluded
F037	Elation / Fuze Wash FR	BZ4	Unverified · Output excluded
F038	Elation / Fuze Profile	SZ3	Unverified · Output excluded
F039	Elation / Fuze SFX	BZ4	Unverified · Output excluded
F040	MDG / theFAN	PLOTTED	Unverified · Output excluded

Planning reference only. Confirm installed modes and patch with the venue.

Fixture	Manufacturer / model	Position / mount	Mode / output
VISUAL PLANNING · DMX PATCH WITHHELD			
F041	Elation / Fuze Wash FR	BZ3	Unverified · Output excluded
F042	Stairville / HL-x90 RGBW	PLOTTED	Unverified · Output excluded
F043	Elation / Fuze SFX	Moving-Heads mobil line	Unverified · Output excluded
F044	Elation / Fuze Profile	SZ4	Unverified · Output excluded
F045	Stairville / HL-x90 RGBW	SZ3	Unverified · Output excluded
F046	Elation / Fuze Profile	SZ3	Unverified · Output excluded
F047	Elation / Fuze SFX	Moving-Heads mobil line	Unverified · Output excluded
F048	Elation / Fuze Profile	SZ3	Unverified · Output excluded
F049	Stairville / HL-x90 RGBW	PLOTTED	Unverified · Output excluded
F050	Elation / DTW BLINDER 700 IP	BZ1	Unverified · Output excluded
F051	Elation / Fuze SFX	BZ4	Unverified · Output excluded
F052	Elation / Fuze SFX	Moving-Heads mobil line	Unverified · Output excluded
F053	Elation / Fuze Wash FR	SZ2	Unverified · Output excluded
F054	Elation / Fuze Wash FR	BZ4	Unverified · Output excluded
F055	Elation / Fuze SFX	BZ2	Unverified · Output excluded
F056	Elation / Fuze Wash FR	BZ3	Unverified · Output excluded
F057	Elation / Fuze SFX	BZ4	Unverified · Output excluded
F058	Stairville / HL-x90 RGBW	SZ3	Unverified · Output excluded
F059	Elation / Fuze Wash FR	BZ3	Unverified · Output excluded
F060	Elation / Fuze Profile	SZ4	Unverified · Output excluded

Planning reference only. Confirm installed modes and patch with the venue.

Fixture	Manufacturer / model	Position / mount	Mode / output
VISUAL PLANNING · DMX PATCH WITHHELD			
F061	Elation / DTW BLINDER 700 IP	BZ1	Unverified · Output excluded
F062	Stairville / HL-x90 RGBW	SZ1	Unverified · Output excluded
F063	Elation / Fuze Wash FR	SZ2	Unverified · Output excluded
F064	Stairville / HL-x90 RGBW	PLOTTED	Unverified · Output excluded
F065	Elation / Fuze Wash FR	BZ2	Unverified · Output excluded
F066	Elation / Fuze Profile	SZ3	Unverified · Output excluded
F067	Stairville / HL-x90 RGBW	BZ6 / LED wall	Unverified · Output excluded
F068	Elation / Fuze Wash FR	SZ2	Unverified · Output excluded
F069	Elation / Fuze Wash FR	SZ2	Unverified · Output excluded
F070	Elation / Fuze SFX	BZ3	Unverified · Output excluded
F071	Elation / DTW BLINDER 700 IP	BZ1	Unverified · Output excluded
F072	Elation / Fuze SFX	BZ2	Unverified · Output excluded
F073	Elation / Fuze Wash FR	SZ2	Unverified · Output excluded
F074	Elation / Fuze Wash FR	BZ4	Unverified · Output excluded
F075	Elation / Fuze SFX	Moving-Heads mobil line	Unverified · Output excluded
F076	Elation / Fuze Profile	SZ3	Unverified · Output excluded
F077	Elation / Fuze Wash FR	BZ2	Unverified · Output excluded
F078	Elation / Fuze Wash FR	BZ4	Unverified · Output excluded
F079	Elation / Fuze SFX	BZ2	Unverified · Output excluded
F080	Elation / Fuze Profile	SZ3	Unverified · Output excluded

Planning reference only. Confirm installed modes and patch with the venue.

FIXTURE SCHEDULE · CONTINUED

Fixture	Manufacturer / model	Position / mount	Mode / output
VISUAL PLANNING · DMX PATCH WITHHELD			
F081	Elation / Fuze SFX	BZ3	Unverified · Output excluded
F082	Elation / DTW BLINDER 700 IP	BZ1	Unverified · Output excluded
F083	Stairville / HL-x90 RGBW	PLOTTED	Unverified · Output excluded
F084	Elation / Fuze Wash FR	BZ3	Unverified · Output excluded
F085	MDG / ATMe	PLOTTED	Unverified · Output excluded
F086	Stairville / HL-x90 RGBW	PLOTTED	Unverified · Output excluded
F087	Stairville / HL-x90 RGBW	SZ2	Unverified · Output excluded
F088	Stairville / HL-x90 RGBW	BZ6 / LED wall	Unverified · Output excluded
F089	Elation / DTW BLINDER 700 IP	BZ1	Unverified · Output excluded
F090	Stairville / HL-x90 RGBW	SZ3	Unverified · Output excluded
F091	Stairville / HL-x90 RGBW	PLOTTED	Unverified · Output excluded

Planning reference only. Confirm installed modes and patch with the venue.

VALIDATION APPENDIX

WARNING · PATCH_WITHHELD

DMX patch facts are withheld pending source verification. This planning document cannot be used for hardware output.

Objects: — · Remediation: review the source facts and regenerate.

WARNING · MODE_UNVERIFIED

DMX modes are unverified; output remains excluded.

Objects: F001–F091 · Remediation: review the source facts and regenerate.

WARNING · FIXTURE_DISABLED

Fixtures are disabled for this visual planning reconstruction.

Objects: F001–F091 · Remediation: review the source facts and regenerate.

WARNING · TITLE_METADATA_INCOMPLETE

Some professional title-block metadata is missing; the document will show an em dash.

Objects: f24abdac668309171a3e90be · Remediation: review the source facts and regenerate.

HitLight

VENUE & DRAWING SOURCES

ENTRA Rapperswil

Saal · Published house plot

Obere Bahnhofstrasse 58, 8640 Rapperswil, Rapperswil, CH

https://www.entra-rapperswil.ch/location/raeume/saal.php

Sources checked 2026-11-03

Generated by HitLight from the reviewed partial ENTRA Rapperswil reconstruction. Venue sources are cited as facts; their original artwork remains private.

Symbols: HitLight-owned category artwork. No manufacturer model geometry or original source pages included.

Partial reconstruction from the venue’s lighting documentation; the currently installed rig and its complete fixture census are not verified.

ESTIMATED GEOMETRY: the documents give no complete scale or trim heights, so the stage size, fixture positions in metres and hanging heights are best-guess estimates, not measurements.

Every fixture is shown with a catalogue fixture model chosen for its printed fixture type.

Modes and DMX addresses are unverified best guesses; check them with the venue before driving real fixtures.

Exact available catalogue display bodies are restored through verified immutable references. Fixture identities, installed modes, patch and output verification are unchanged; original source qualifications remain authoritative.

10 existing fixture references now show approved public catalogue housings. Native profile/control bytes, source or donor labels, modes, enabled/patch state and exact layouts/mounts are unchanged. Original identity, optics, source and geometry qualifications remain; no hardware, photometric or rigging acceptance.

Approximate planning view; not official venue paperwork or output-ready. Original HitLight symbols only; no source pages, OEM meshes, photos or logos. Original files remain private; modes and patch unverified.

Fixture plot original: https://www.entra-rapperswil.ch/assets/docs/Factsheets/PLN-OEG-LichtPlot.pdf · checked 2026-11-03

Published capacity 1000 for Saal: https://www.entra-rapperswil.ch/location/raeume/saal.php · checked 2026-11-03

HitLight

VENUE & DRAWING SOURCES

Public venue page: https://www.hitlight.app/venues/switzerland/entra-rapperswil-f24abdac

HitLight