
UPSTAGE ↑

FIXTURE LEGEND

Visual
substitute ·
Basic
Conventional
PAR Light · 35×

Visual
substitute · LED
BAR 6 CH - H
LED Bar · 12×

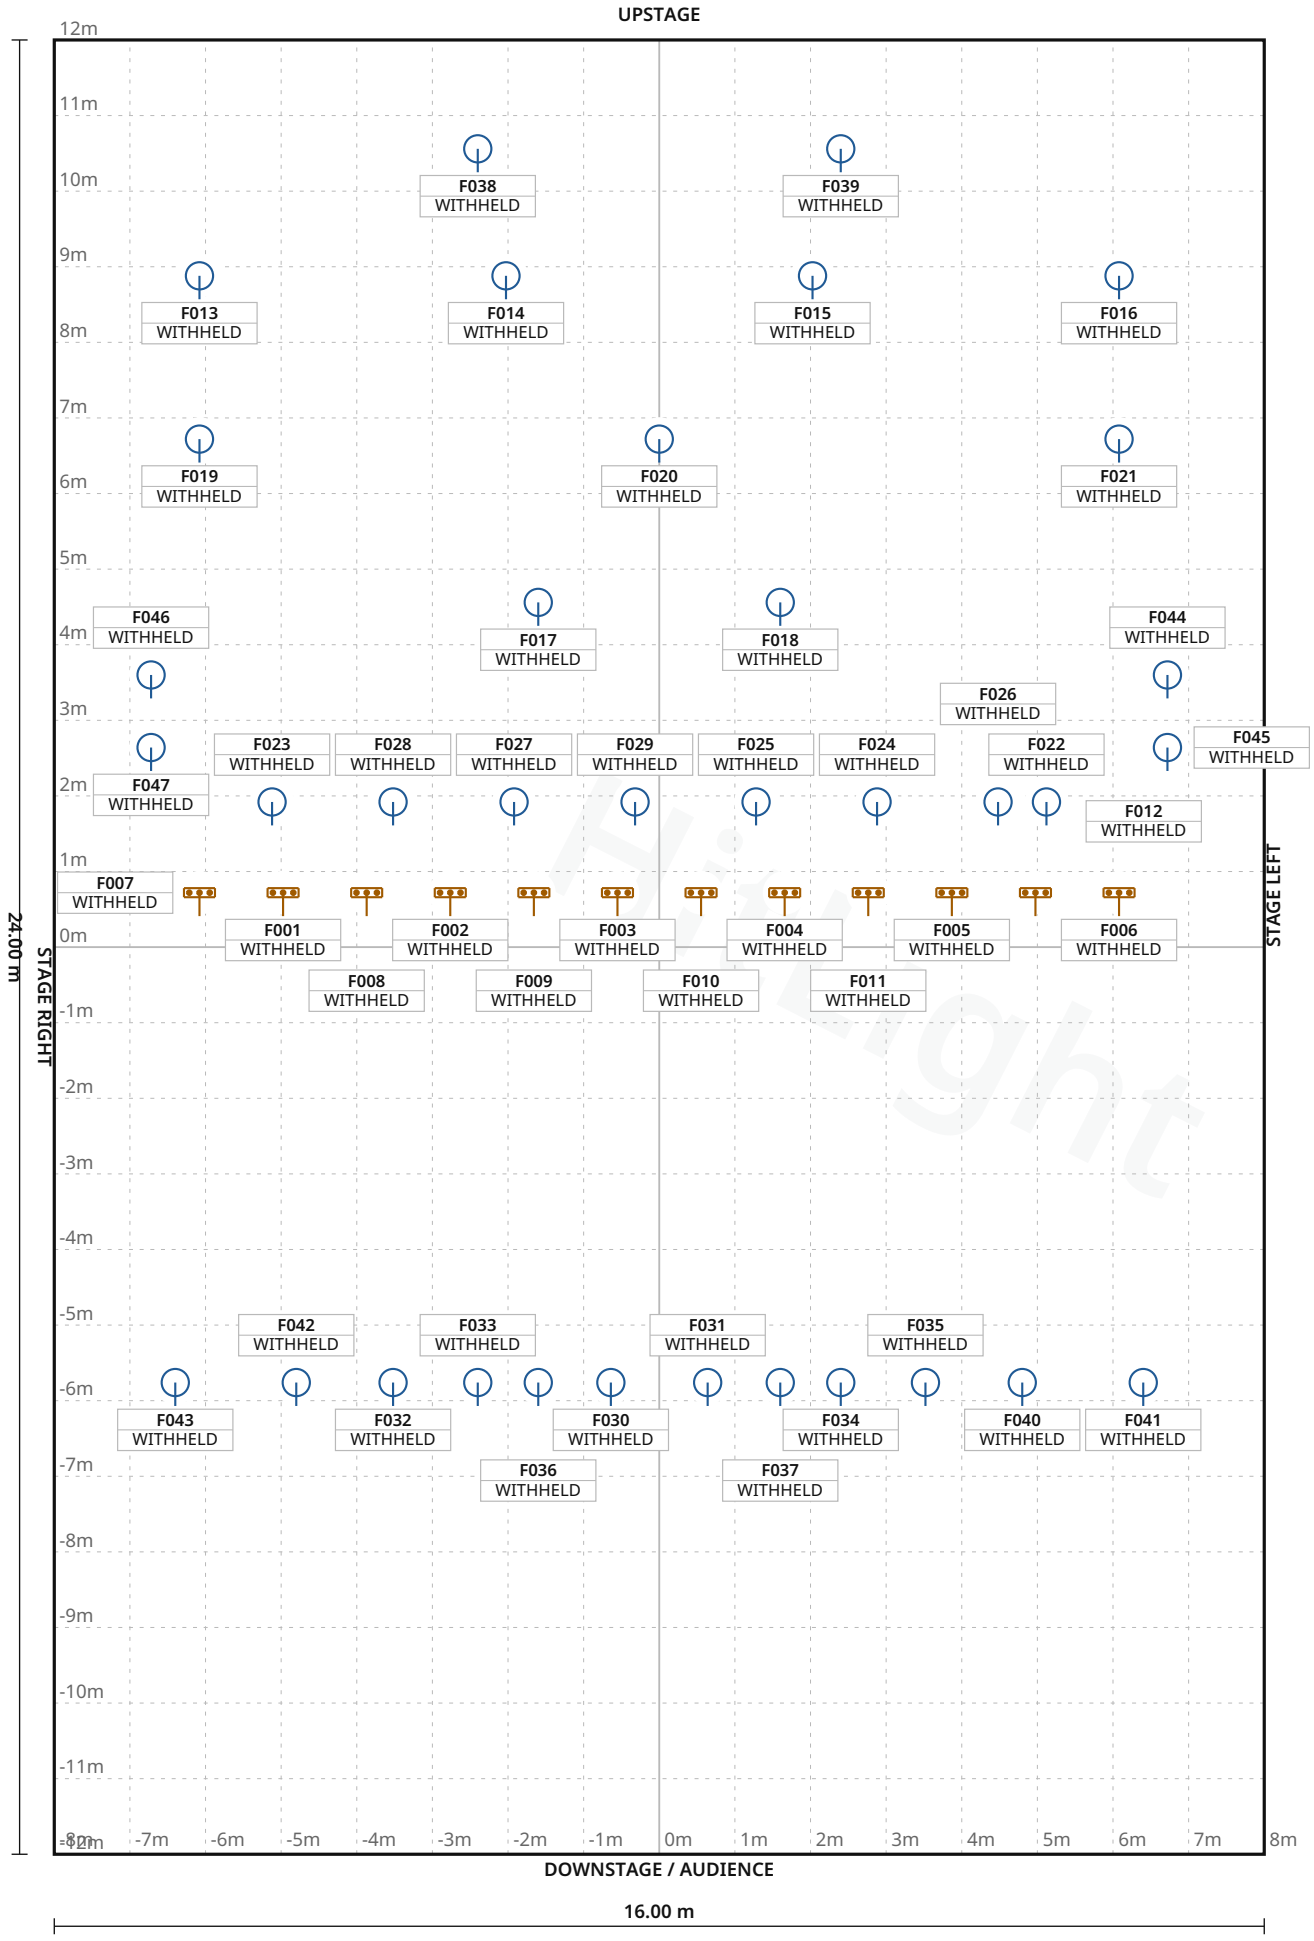

Stage 16.00 m W × 24.00 m D · Grid 1 m

Kultur- und Tagungszentrum · Documented rig · room assignment unverified

LIGHT PLOT · PLAN · Documented rig · room assignment unverified

HitLight · Kultur- und Tagungszentrum
Ödön-von-Horváth-Platz 1, 82418, Murnau, Germany

DWG HL · SCALE 1:100 · metric · PRINT AT 100%
Drawn HitLight
Generated from the saved show
SOURCE d7323e7378a1

SYMBOL LEGEND

2 TYPES · 47 FIXTURES · COLOUR BY TYPE



HitLight placeholder Visual substitute · Basic Conventional

PAR Light · Default · 1 ch · category symbol

35 physical · 35 plotted

0 disabled · 0 unplaced



HitLight placeholder Visual substitute · LED BAR 6 CH - H

LED Bar · 9 CH · 6 ch · category symbol

12 physical · 12 plotted

0 disabled · 0 unplaced

HitLight

Kultur- und Tagungszentrum · Documented rig · room assignment unverified

SYMBOL LEGEND · Documented rig · room assignment unverified

HitLight · Kultur- und Tagungszentrum

Ödön-von-Horváth-Platz 1, 82418, Murnau, Germany

DWG HL · METRIC

Drawn HitLight

Generated from the saved show

SOURCE d7323e7378a1

GENERAL NOTES

1. Source-based lighting plan. Confirm the current rig with the venue.
2. PARTIAL: included fixtures are not a full physical-unit census.
3. DMX PATCH WITHHELD: provisional or unchecked addresses are not published.
4. The reconstruction retains its documented coverage and geometry assumptions; confirm the current setup with the venue.

HitLight

DMX PATCH

47 FIXTURES · 0 UNIVERSES

Fixture / name	Manufacturer / model	Mode	Ch	DMX	Range	Position / mount	Status / notes
UNPATCHED / INVALID							
F001 · PLACEHOLDER · Unknown100...	HitLight placeholder / Visual substitute ...	9 CH	6	WITHHELD	TBC	UNPLACED	Enabled
F002 · PLACEHOLDER · Unknown100...	HitLight placeholder / Visual substitute ...	9 CH	6	WITHHELD	TBC	UNPLACED	Enabled
F003 · PLACEHOLDER · Unknown100...	HitLight placeholder / Visual substitute ...	9 CH	6	WITHHELD	TBC	UNPLACED	Enabled
F004 · PLACEHOLDER · Unknown100...	HitLight placeholder / Visual substitute ...	9 CH	6	WITHHELD	TBC	UNPLACED	Enabled
F005 · PLACEHOLDER · Unknown100...	HitLight placeholder / Visual substitute ...	9 CH	6	WITHHELD	TBC	UNPLACED	Enabled
F006 · PLACEHOLDER · Unknown100...	HitLight placeholder / Visual substitute ...	9 CH	6	WITHHELD	TBC	UNPLACED	Enabled
F007 · PLACEHOLDER · Unknown100...	HitLight placeholder / Visual substitute ...	9 CH	6	WITHHELD	TBC	UNPLACED	Enabled
F008 · PLACEHOLDER · Unknown100...	HitLight placeholder / Visual substitute ...	9 CH	6	WITHHELD	TBC	UNPLACED	Enabled
F009 · PLACEHOLDER · Unknown100...	HitLight placeholder / Visual substitute ...	9 CH	6	WITHHELD	TBC	UNPLACED	Enabled
F010 · PLACEHOLDER · Unknown100...	HitLight placeholder / Visual substitute ...	9 CH	6	WITHHELD	TBC	UNPLACED	Enabled
F011 · PLACEHOLDER · Unknown100...	HitLight placeholder / Visual substitute ...	9 CH	6	WITHHELD	TBC	UNPLACED	Enabled
F012 · PLACEHOLDER · Unknown100...	HitLight placeholder / Visual substitute ...	9 CH	6	WITHHELD	TBC	UNPLACED	Enabled
F013 · PLACEHOLDER · Unknownfloo...	HitLight placeholder / Visual substitute ...	Default	1	WITHHELD	TBC	UNPLACED	Enabled
F014 · PLACEHOLDER · Unknownfloo...	HitLight placeholder / Visual substitute ...	Default	1	WITHHELD	TBC	UNPLACED	Enabled
F015 · PLACEHOLDER · Unknownfloo...	HitLight placeholder / Visual substitute ...	Default	1	WITHHELD	TBC	UNPLACED	Enabled
F016 · PLACEHOLDER · Unknownfloo...	HitLight placeholder / Visual substitute ...	Default	1	WITHHELD	TBC	UNPLACED	Enabled
F017 · PLACEHOLDER · Unknownfloo...	HitLight placeholder / Visual substitute ...	Default	1	WITHHELD	TBC	UNPLACED	Enabled
F018 · PLACEHOLDER · Unknownfloo...	HitLight placeholder / Visual substitute ...	Default	1	WITHHELD	TBC	UNPLACED	Enabled
F019 · PLACEHOLDER · Unknownfloo...	HitLight placeholder / Visual substitute ...	Default	1	WITHHELD	TBC	UNPLACED	Enabled
F020 · PLACEHOLDER · Unknownfloo...	HitLight placeholder / Visual substitute ...	Default	1	WITHHELD	TBC	UNPLACED	Enabled

No patched universes

Kultur- und Tagungszentrum · Documented rig · room assignment unverified

DMX PATCH · Documented rig · room assignment unverified

HitLight · Kultur- und Tagungszentrum

Ödön-von-Horváth-Platz 1, 82418, Murnau, Germany

DWG HL · METRIC

Drawn HitLight

Generated from the saved show

SOURCE d7323e7378a1

DMX PATCH · CONTINUED

47 FIXTURES · 0 UNIVERSES

Fixture / name	Manufacturer / model	Mode	Ch	DMX	Range	Position / mount	Status / notes
UNPATCHED / INVALID							
F021 · PLACEHOLDER · Unknownfloo…	HitLight placeholder / Visual substitute …	Default	1	WITHHELD	TBC	UNPLACED	Enabled
F022 · PLACEHOLDER · UnknownFres…	HitLight placeholder / Visual substitute …	Default	1	WITHHELD	TBC	UNPLACED	Enabled
F023 · PLACEHOLDER · UnknownFres…	HitLight placeholder / Visual substitute …	Default	1	WITHHELD	TBC	UNPLACED	Enabled
F024 · PLACEHOLDER · UnknownFres…	HitLight placeholder / Visual substitute …	Default	1	WITHHELD	TBC	UNPLACED	Enabled
F025 · PLACEHOLDER · UnknownFres…	HitLight placeholder / Visual substitute …	Default	1	WITHHELD	TBC	UNPLACED	Enabled
F026 · PLACEHOLDER · UnknownFres…	HitLight placeholder / Visual substitute …	Default	1	WITHHELD	TBC	UNPLACED	Enabled
F027 · PLACEHOLDER · UnknownFres…	HitLight placeholder / Visual substitute …	Default	1	WITHHELD	TBC	UNPLACED	Enabled
F028 · PLACEHOLDER · UnknownFres…	HitLight placeholder / Visual substitute …	Default	1	WITHHELD	TBC	UNPLACED	Enabled
F029 · PLACEHOLDER · UnknownFres…	HitLight placeholder / Visual substitute …	Default	1	WITHHELD	TBC	UNPLACED	Enabled
F030 · PLACEHOLDER · UnknownHPL…	HitLight placeholder / Visual substitute …	Default	1	WITHHELD	TBC	UNPLACED	Enabled
F031 · PLACEHOLDER · UnknownHPL…	HitLight placeholder / Visual substitute …	Default	1	WITHHELD	TBC	UNPLACED	Enabled
F032 · PLACEHOLDER · UnknownHPL…	HitLight placeholder / Visual substitute …	Default	1	WITHHELD	TBC	UNPLACED	Enabled
F033 · PLACEHOLDER · UnknownHPL…	HitLight placeholder / Visual substitute …	Default	1	WITHHELD	TBC	UNPLACED	Enabled
F034 · PLACEHOLDER · UnknownHPL…	HitLight placeholder / Visual substitute …	Default	1	WITHHELD	TBC	UNPLACED	Enabled
F035 · PLACEHOLDER · UnknownHPL…	HitLight placeholder / Visual substitute …	Default	1	WITHHELD	TBC	UNPLACED	Enabled
F036 · PLACEHOLDER · UnknownPC1…	HitLight placeholder / Visual substitute …	Default	1	WITHHELD	TBC	UNPLACED	Enabled
F037 · PLACEHOLDER · UnknownPC1…	HitLight placeholder / Visual substitute …	Default	1	WITHHELD	TBC	UNPLACED	Enabled
F038 · PLACEHOLDER · UnknownPC1…	HitLight placeholder / Visual substitute …	Default	1	WITHHELD	TBC	UNPLACED	Enabled
F039 · PLACEHOLDER · UnknownPC1…	HitLight placeholder / Visual substitute …	Default	1	WITHHELD	TBC	UNPLACED	Enabled
F040 · PLACEHOLDER · UnknownPC2…	HitLight placeholder / Visual substitute …	Default	1	WITHHELD	TBC	UNPLACED	Enabled

No patched universes

Kultur- und Tagungszentrum · Documented rig · room assignment unverified

DMX PATCH · Documented rig · room assignment unverified

HitLight · Kultur- und Tagungszentrum

Ödön-von-Horváth-Platz 1, 82418, Murnau, Germany

DWG HL · METRIC

Drawn HitLight

Generated from the saved show

SOURCE d7323e7378a1

DMX PATCH · CONTINUED

Fixture / name	Manufacturer / model	Mode	Ch	DMX	Range	Position / mount	Status / notes
UNPATCHED / INVALID							
F041 · PLACEHOLDER · UnknownPC2…	HitLight placeholder / Visual substitute …	Default	1	WITHHELD	TBC	UNPLACED	Enabled
F042 · PLACEHOLDER · UnknownPC2…	HitLight placeholder / Visual substitute …	Default	1	WITHHELD	TBC	UNPLACED	Enabled
F043 · PLACEHOLDER · UnknownPC2…	HitLight placeholder / Visual substitute …	Default	1	WITHHELD	TBC	UNPLACED	Enabled
F044 · PLACEHOLDER · UnknownPC5…	HitLight placeholder / Visual substitute …	Default	1	WITHHELD	TBC	UNPLACED	Enabled
F045 · PLACEHOLDER · UnknownPC5…	HitLight placeholder / Visual substitute …	Default	1	WITHHELD	TBC	UNPLACED	Enabled
F046 · PLACEHOLDER · UnknownPC5…	HitLight placeholder / Visual substitute …	Default	1	WITHHELD	TBC	UNPLACED	Enabled
F047 · PLACEHOLDER · UnknownPC5…	HitLight placeholder / Visual substitute …	Default	1	WITHHELD	TBC	UNPLACED	Enabled

No patched universes

HitLight

Kultur- und Tagungszentrum · Documented rig · room assignment unverified

DMX PATCH · Documented rig · room assignment unverified

HitLight · Kultur- und Tagungszentrum

Ödön-von-Horváth-Platz 1, 82418, Murnau, Germany

DWG HL · METRIC

Drawn HitLight

Generated from the saved show

SOURCE d7323e7378a1

VALIDATION APPENDIX

WARNING · PATCH_WITHHELD

DMX patch facts are withheld pending source verification. This planning document cannot be used for hardware output.

Objects: — · Remediation: correct the saved show data and regenerate.

ERROR · STAGE_DIMENSIONS_UNCONFIRMED

Confirm the stage dimensions before producing a final technical document.

Objects: 134388E7-3C4A-442F-8E17-92DAF40CA58C · Remediation: correct the saved show data and regenerate.

WARNING · TITLE_METADATA_INCOMPLETE

Some professional title-block metadata is missing; the document will show an em dash.

Objects: f2c76c698ec88c0de3168c1b · Remediation: correct the saved show data and regenerate.

HitLight

VENUE & DRAWING SOURCES

Kultur- und Tagungszentrum

Documented rig · room assignment unverified · Unverified source documents

Ödön-von-Horváth-Platz 1, 82418, Murnau, DE

https://www.ktm-murnau.de/

Sources checked 2026-10-23

Symbols: HitLight-owned category artwork. No manufacturer model geometry or original source pages included.

Source-based reconstruction. Confirm the current installation and equipment availability with the venue.

Scale, fixture positions, mounting heights and aiming may include estimates; this is not a rigging specification.

Provisional fixture matches are labelled as placeholders. The recorded subset is not a complete physical inventory.

DMX addresses are withheld from public plans until their exact source patch is reconciled.

The reconstruction retains its documented coverage and geometry assumptions; confirm the current setup with the venue.

Official venue information: https://www.ktm-murnau.de/ · checked 2026-10-19

Physical venue location: https://ktm-murnau.de/kontakt/ · checked 2026-10-23

Lichtplan-Buehne-Saal-12.pdf: https://ktm-murnau.de/app/uploads/Lichtplan-Buehne-Saal-12.pdf · checked 2026-10-19

Venue technical reference: https://ktm-murnau.de/app/uploads/Tagestarife-Technik-Ausstattung_2026.pdf · checked 2026-10-19

Venue technical reference: https://ktm-murnau.de/app/uploads/Buehnenplan-Saal-12.pdf · checked 2026-10-19

Venue technical reference: https://ktm-murnau.de/app/uploads/Sicherheitsbestimmungen-f.-Veranstalter.pdf · checked 2026-10-19

Public venue page: https://www.hitlight.app/venues/germany/kultur-und-tagungszentrum-f2c76c69

HitLight