
UPSTAGE

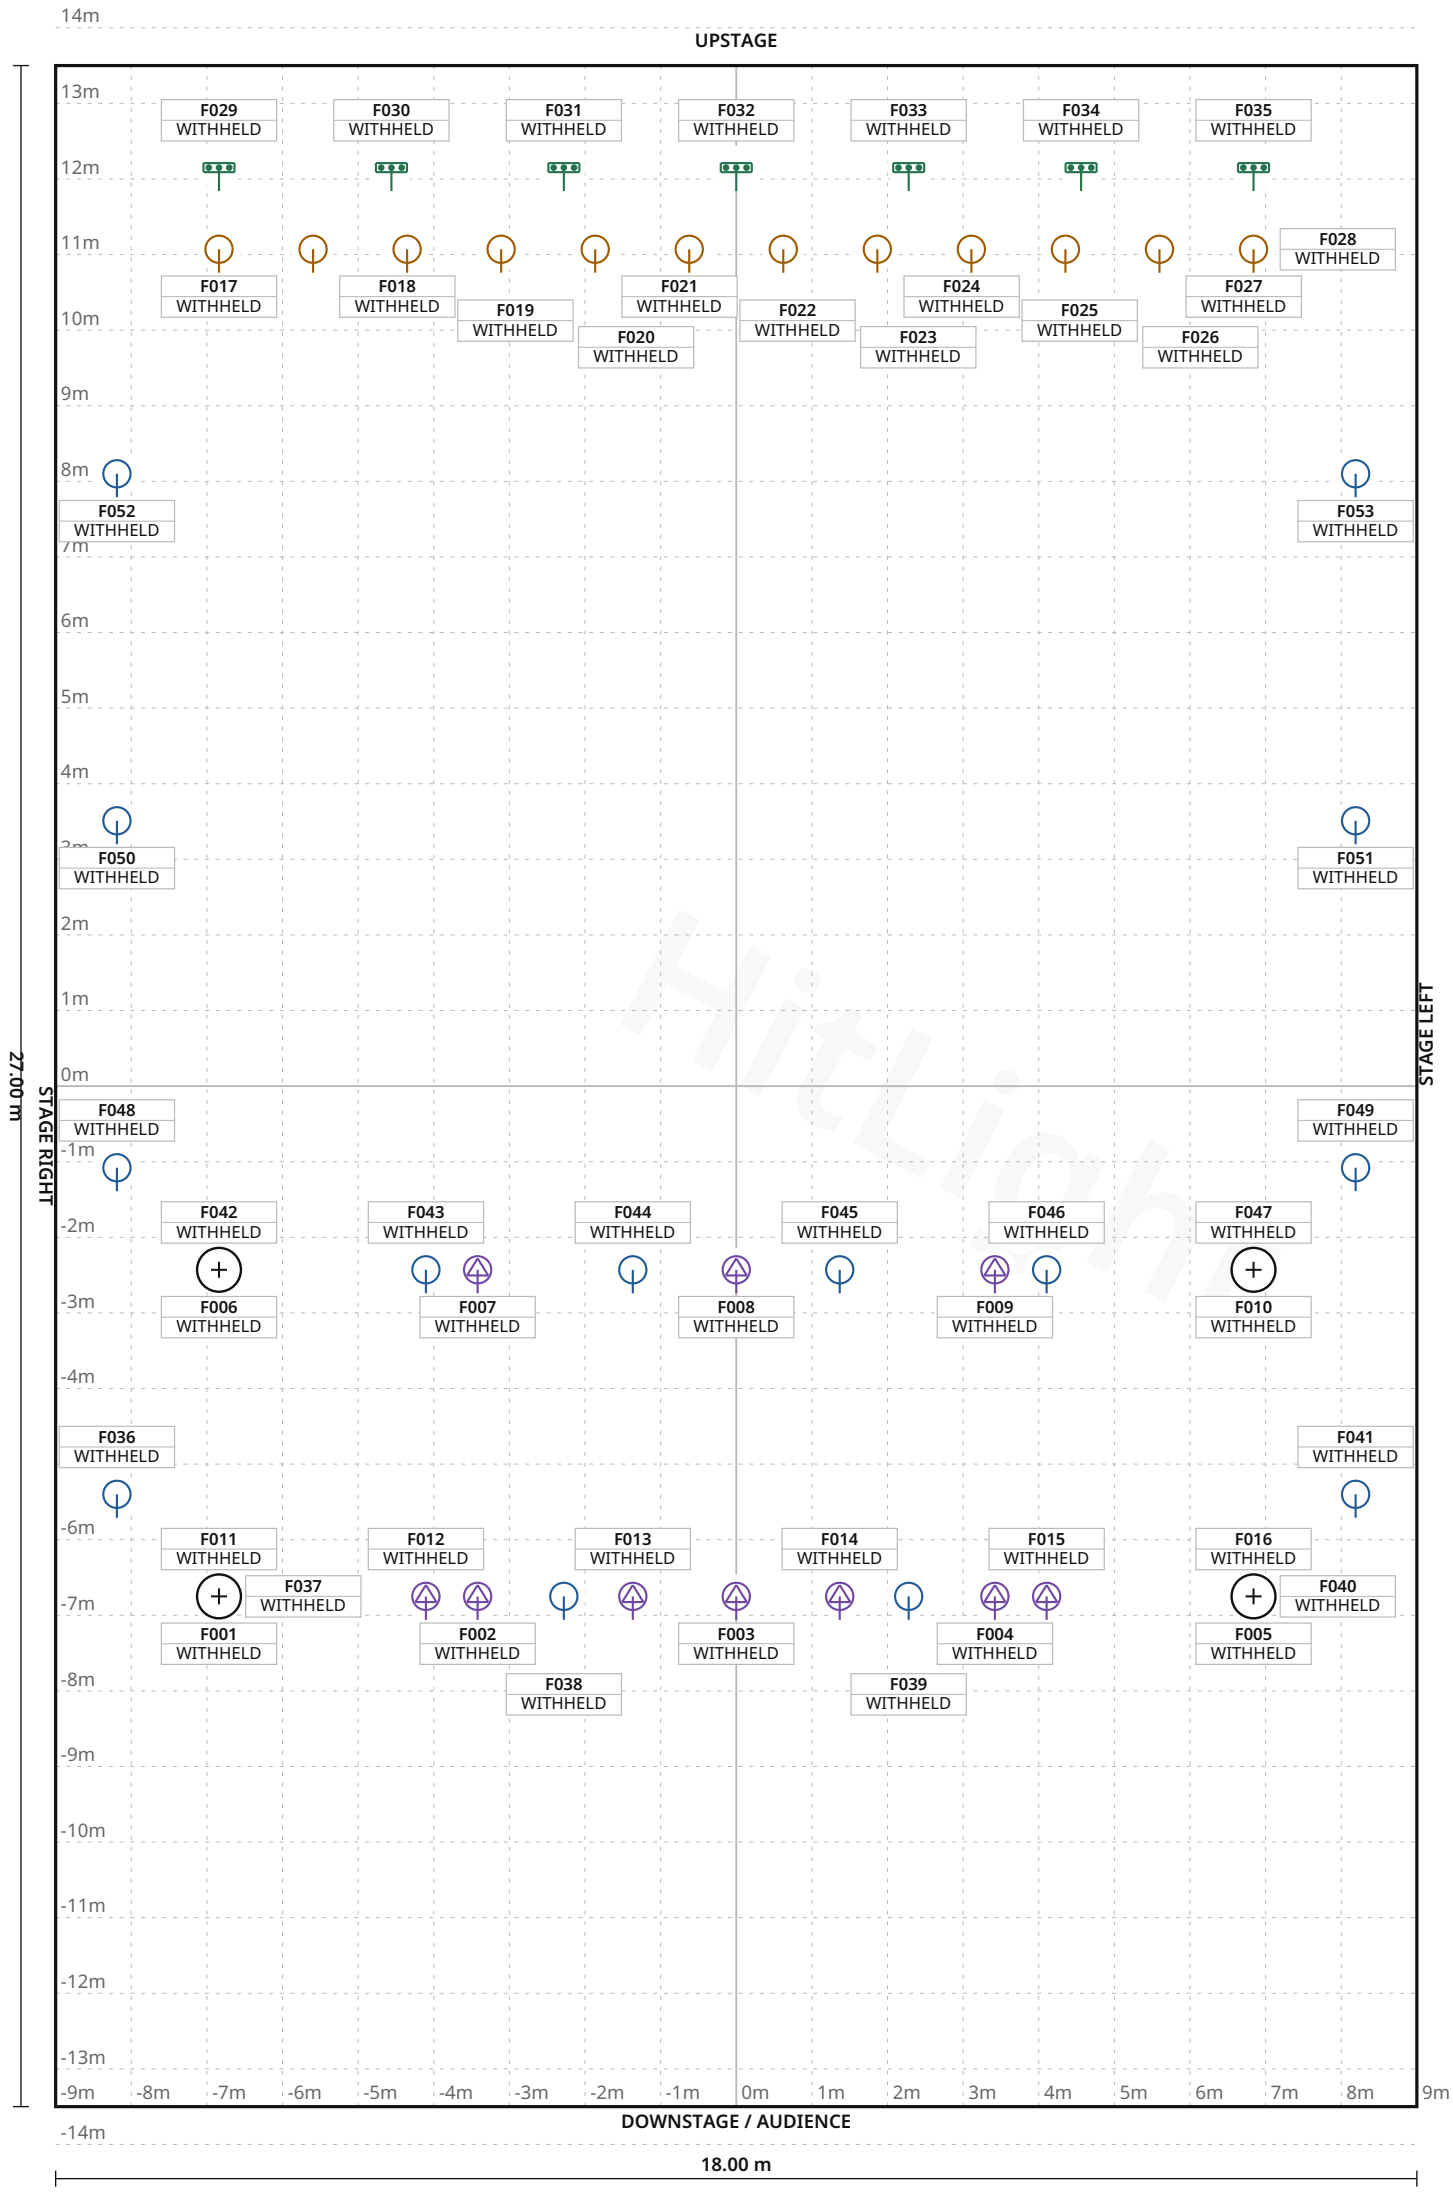

FIXTURE LEGEND

- **Visual** substitute · Basic Conventional PAR Light · 18×
- **Visual** substitute · Basic LED PAR RGBDim PAR Light · 12×
- **Visual** substitute · LED BAR 6 CH - H LED Bar · 7×
- **TS-260C7** Profile Spot · 16×

Stage 18.00 m W × 27.00 m D · Grid 1 m

MIMIK · Main room

LIGHT PLOT · PLAN · Main room

HitLight · MIMIK

Achter de Muren Vispoort 8–10, 7411 SL, Deventer, Netherlands

DWG HL · SCALE 1:100 · metric · PRINT AT 100%

Drawn HitLight

Generated from the saved show

SOURCE 843d79dba293

SYMBOL LEGEND

4 TYPES · 53 FIXTURES · COLOUR BY TYPE



HitLight placeholder Visual substitute · Basic Conventional

PAR Light · Default · 1 ch · category symbol

18 physical · 18 plotted

0 disabled · 0 unplaced



HitLight placeholder Visual substitute · Basic LED PAR RGBDim

PAR Light · Standard mode · 4 ch · category symbol

12 physical · 12 plotted

0 disabled · 0 unplaced



HitLight placeholder Visual substitute · LED BAR 6 CH - H

LED Bar · 9 CH · 6 ch · category symbol

7 physical · 7 plotted

0 disabled · 0 unplaced



Infinity TS-260C7

Profile Spot · Standard mode · 10 ch · category symbol

16 physical · 16 plotted

0 disabled · 0 unplaced

HitLight

MIMIK · Main room

SYMBOL LEGEND · Main room

HitLight · MIMIK

Achter de Muren Vispoort 8–10, 7411 SL, Deventer, Netherlands

DWG HL · METRIC

Drawn HitLight

Generated from the saved show

SOURCE 843d79dba293

GENERAL NOTES

1. Source-based lighting plan. Confirm the current rig with the venue.
2. PARTIAL: included fixtures are not a full physical-unit census.
3. DMX PATCH WITHHELD: provisional or unchecked addresses are not published.
4. The reconstruction retains its documented coverage and geometry assumptions; confirm the current setup with the venue.

HitLight

DMX PATCH

53 FIXTURES · 0 UNIVERSES

Fixture / name	Manufacturer / model	Mode	Ch	DMX	Range	Position / mount	Status / notes
UNPATCHED / INVALID							
F001 · InfinityTS260C7Profile15–3…	Infinity / TS-260C7	Standard mode	10	WITHHELD	TBC	UNPLACED	Enabled
F002 · InfinityTS260C7Profile15–3…	Infinity / TS-260C7	Standard mode	10	WITHHELD	TBC	UNPLACED	Enabled
F003 · InfinityTS260C7Profile15–3…	Infinity / TS-260C7	Standard mode	10	WITHHELD	TBC	UNPLACED	Enabled
F004 · InfinityTS260C7Profile15–3…	Infinity / TS-260C7	Standard mode	10	WITHHELD	TBC	UNPLACED	Enabled
F005 · InfinityTS260C7Profile15–3…	Infinity / TS-260C7	Standard mode	10	WITHHELD	TBC	UNPLACED	Enabled
F006 · InfinityTS260C7Profile15–3…	Infinity / TS-260C7	Standard mode	10	WITHHELD	TBC	UNPLACED	Enabled
F007 · InfinityTS260C7Profile15–3…	Infinity / TS-260C7	Standard mode	10	WITHHELD	TBC	UNPLACED	Enabled
F008 · InfinityTS260C7Profile15–3…	Infinity / TS-260C7	Standard mode	10	WITHHELD	TBC	UNPLACED	Enabled
F009 · InfinityTS260C7Profile15–3…	Infinity / TS-260C7	Standard mode	10	WITHHELD	TBC	UNPLACED	Enabled
F010 · InfinityTS260C7Profile15–3…	Infinity / TS-260C7	Standard mode	10	WITHHELD	TBC	UNPLACED	Enabled
F011 · InfinityTS260C7Profile25–5…	Infinity / TS-260C7	Standard mode	10	WITHHELD	TBC	UNPLACED	Enabled
F012 · InfinityTS260C7Profile25–5…	Infinity / TS-260C7	Standard mode	10	WITHHELD	TBC	UNPLACED	Enabled
F013 · InfinityTS260C7Profile25–5…	Infinity / TS-260C7	Standard mode	10	WITHHELD	TBC	UNPLACED	Enabled
F014 · InfinityTS260C7Profile25–5…	Infinity / TS-260C7	Standard mode	10	WITHHELD	TBC	UNPLACED	Enabled
F015 · InfinityTS260C7Profile25–5…	Infinity / TS-260C7	Standard mode	10	WITHHELD	TBC	UNPLACED	Enabled
F016 · InfinityTS260C7Profile25–5…	Infinity / TS-260C7	Standard mode	10	WITHHELD	TBC	UNPLACED	Enabled
F017 · PLACEHOLDER · ExpoliteTour…	HitLight placeholder / Visual substitute …	Standard mode	4	WITHHELD	TBC	UNPLACED	Enabled
F018 · PLACEHOLDER · ExpoliteTour…	HitLight placeholder / Visual substitute …	Standard mode	4	WITHHELD	TBC	UNPLACED	Enabled
F019 · PLACEHOLDER · ExpoliteTour…	HitLight placeholder / Visual substitute …	Standard mode	4	WITHHELD	TBC	UNPLACED	Enabled
F020 · PLACEHOLDER · ExpoliteTour…	HitLight placeholder / Visual substitute …	Standard mode	4	WITHHELD	TBC	UNPLACED	Enabled

No patched universes

MIMIK · Main room

DMX PATCH · Main room

HitLight · MIMIK

Achter de Muren Vispoort 8–10, 7411 SL, Deventer, Netherlands

DWG HL · METRIC

Drawn HitLight

Generated from the saved show

SOURCE 843d79dba293

DMX PATCH · CONTINUED

53 FIXTURES · 0 UNIVERSES

Fixture / name	Manufacturer / model	Mode	Ch	DMX	Range	Position / mount	Status / notes
UNPATCHED / INVALID							
F021 · PLACEHOLDER · ExpoliteTour…	HitLight placeholder / Visual substitute …	Standard mode	4	WITHHELD	TBC	UNPLACED	Enabled
F022 · PLACEHOLDER · ExpoliteTour…	HitLight placeholder / Visual substitute …	Standard mode	4	WITHHELD	TBC	UNPLACED	Enabled
F023 · PLACEHOLDER · ExpoliteTour…	HitLight placeholder / Visual substitute …	Standard mode	4	WITHHELD	TBC	UNPLACED	Enabled
F024 · PLACEHOLDER · ExpoliteTour…	HitLight placeholder / Visual substitute …	Standard mode	4	WITHHELD	TBC	UNPLACED	Enabled
F025 · PLACEHOLDER · ExpoliteTour…	HitLight placeholder / Visual substitute …	Standard mode	4	WITHHELD	TBC	UNPLACED	Enabled
F026 · PLACEHOLDER · ExpoliteTour…	HitLight placeholder / Visual substitute …	Standard mode	4	WITHHELD	TBC	UNPLACED	Enabled
F027 · PLACEHOLDER · ExpoliteTour…	HitLight placeholder / Visual substitute …	Standard mode	4	WITHHELD	TBC	UNPLACED	Enabled
F028 · PLACEHOLDER · ExpoliteTour…	HitLight placeholder / Visual substitute …	Standard mode	4	WITHHELD	TBC	UNPLACED	Enabled
F029 · PLACEHOLDER · InfinityTCYC…	HitLight placeholder / Visual substitute …	9 CH	6	WITHHELD	TBC	UNPLACED	Enabled
F030 · PLACEHOLDER · InfinityTCYC…	HitLight placeholder / Visual substitute …	9 CH	6	WITHHELD	TBC	UNPLACED	Enabled
F031 · PLACEHOLDER · InfinityTCYC…	HitLight placeholder / Visual substitute …	9 CH	6	WITHHELD	TBC	UNPLACED	Enabled
F032 · PLACEHOLDER · InfinityTCYC…	HitLight placeholder / Visual substitute …	9 CH	6	WITHHELD	TBC	UNPLACED	Enabled
F033 · PLACEHOLDER · InfinityTCYC…	HitLight placeholder / Visual substitute …	9 CH	6	WITHHELD	TBC	UNPLACED	Enabled
F034 · PLACEHOLDER · InfinityTCYC…	HitLight placeholder / Visual substitute …	9 CH	6	WITHHELD	TBC	UNPLACED	Enabled
F035 · PLACEHOLDER · InfinityTCYC…	HitLight placeholder / Visual substitute …	9 CH	6	WITHHELD	TBC	UNPLACED	Enabled
F036 · PLACEHOLDER · InfinityTF26…	HitLight placeholder / Visual substitute …	Default	1	WITHHELD	TBC	UNPLACED	Enabled
F037 · PLACEHOLDER · InfinityTF26…	HitLight placeholder / Visual substitute …	Default	1	WITHHELD	TBC	UNPLACED	Enabled
F038 · PLACEHOLDER · InfinityTF26…	HitLight placeholder / Visual substitute …	Default	1	WITHHELD	TBC	UNPLACED	Enabled
F039 · PLACEHOLDER · InfinityTF26…	HitLight placeholder / Visual substitute …	Default	1	WITHHELD	TBC	UNPLACED	Enabled
F040 · PLACEHOLDER · InfinityTF26…	HitLight placeholder / Visual substitute …	Default	1	WITHHELD	TBC	UNPLACED	Enabled

No patched universes

MIMIK · Main room

DMX PATCH · Main room

HitLight · MIMIK

Achter de Muren Vispoort 8–10, 7411 SL, Deventer, Netherlands

DWG HL · METRIC

Drawn HitLight

Generated from the saved show

SOURCE 843d79dba293

DMX PATCH · CONTINUED

Fixture / name	Manufacturer / model	Mode	Ch	DMX	Range	Position / mount	Status / notes
UNPATCHED / INVALID							
F041 · PLACEHOLDER · InfinityTF26...	HitLight placeholder / Visual substitute ...	Default	1	WITHHELD	TBC	UNPLACED	Enabled
F042 · PLACEHOLDER · InfinityTF26...	HitLight placeholder / Visual substitute ...	Default	1	WITHHELD	TBC	UNPLACED	Enabled
F043 · PLACEHOLDER · InfinityTF26...	HitLight placeholder / Visual substitute ...	Default	1	WITHHELD	TBC	UNPLACED	Enabled
F044 · PLACEHOLDER · InfinityTF26...	HitLight placeholder / Visual substitute ...	Default	1	WITHHELD	TBC	UNPLACED	Enabled
F045 · PLACEHOLDER · InfinityTF26...	HitLight placeholder / Visual substitute ...	Default	1	WITHHELD	TBC	UNPLACED	Enabled
F046 · PLACEHOLDER · InfinityTF26...	HitLight placeholder / Visual substitute ...	Default	1	WITHHELD	TBC	UNPLACED	Enabled
F047 · PLACEHOLDER · InfinityTF26...	HitLight placeholder / Visual substitute ...	Default	1	WITHHELD	TBC	UNPLACED	Enabled
F048 · PLACEHOLDER · InfinityTF26...	HitLight placeholder / Visual substitute ...	Default	1	WITHHELD	TBC	UNPLACED	Enabled
F049 · PLACEHOLDER · InfinityTF26...	HitLight placeholder / Visual substitute ...	Default	1	WITHHELD	TBC	UNPLACED	Enabled
F050 · PLACEHOLDER · InfinityTF26...	HitLight placeholder / Visual substitute ...	Default	1	WITHHELD	TBC	UNPLACED	Enabled
F051 · PLACEHOLDER · InfinityTF26...	HitLight placeholder / Visual substitute ...	Default	1	WITHHELD	TBC	UNPLACED	Enabled
F052 · PLACEHOLDER · InfinityTF26...	HitLight placeholder / Visual substitute ...	Default	1	WITHHELD	TBC	UNPLACED	Enabled
F053 · PLACEHOLDER · InfinityTF26...	HitLight placeholder / Visual substitute ...	Default	1	WITHHELD	TBC	UNPLACED	Enabled

No patched universes

VALIDATION APPENDIX

WARNING · PATCH_WITHHELD

DMX patch facts are withheld pending source verification. This planning document cannot be used for hardware output.

Objects: — · Remediation: correct the saved show data and regenerate.

ERROR · STAGE_DIMENSIONS_UNCONFIRMED

Confirm the stage dimensions before producing a final technical document.

Objects: D7D55F3C-3C90-42D5-9A6B-D09DECB244E5 · Remediation: correct the saved show data and regenerate.

WARNING · TITLE_METADATA_INCOMPLETE

Some professional title-block metadata is missing; the document will show an em dash.

Objects: f2fa93b0c7c9f0bc04fe70fd · Remediation: correct the saved show data and regenerate.

HitLight

VENUE & DRAWING SOURCES

MIMIK

Main room · House rig

Achter de Muren Vispoort 8–10, 7411 SL, Deventer, NL

https://www.mimik.nl/contact/bereikbaarheid

Sources checked 2026-10-19

Symbols: HitLight-owned category artwork. No manufacturer model geometry or original source pages included.

Source-based reconstruction. Confirm the current installation and equipment availability with the venue.

Scale, fixture positions, mounting heights and aiming may include estimates; this is not a rigging specification.

Provisional fixture matches are labelled as placeholders. The recorded subset is not a complete physical inventory.

DMX addresses are withheld from public plans until their exact source patch is reconciled.

The reconstruction retains its documented coverage and geometry assumptions; confirm the current setup with the venue.

Official venue information: https://www.mimik.nl/contact/bereikbaarheid · checked 2026-10-19

Physical venue location: https://www.mimik.nl/contact/theatertechniek · checked 2026-10-19

Public venue page: https://www.hitlight.app/venues/netherlands/mimik-f2fa93b0

HitLight