
UPSTAGE

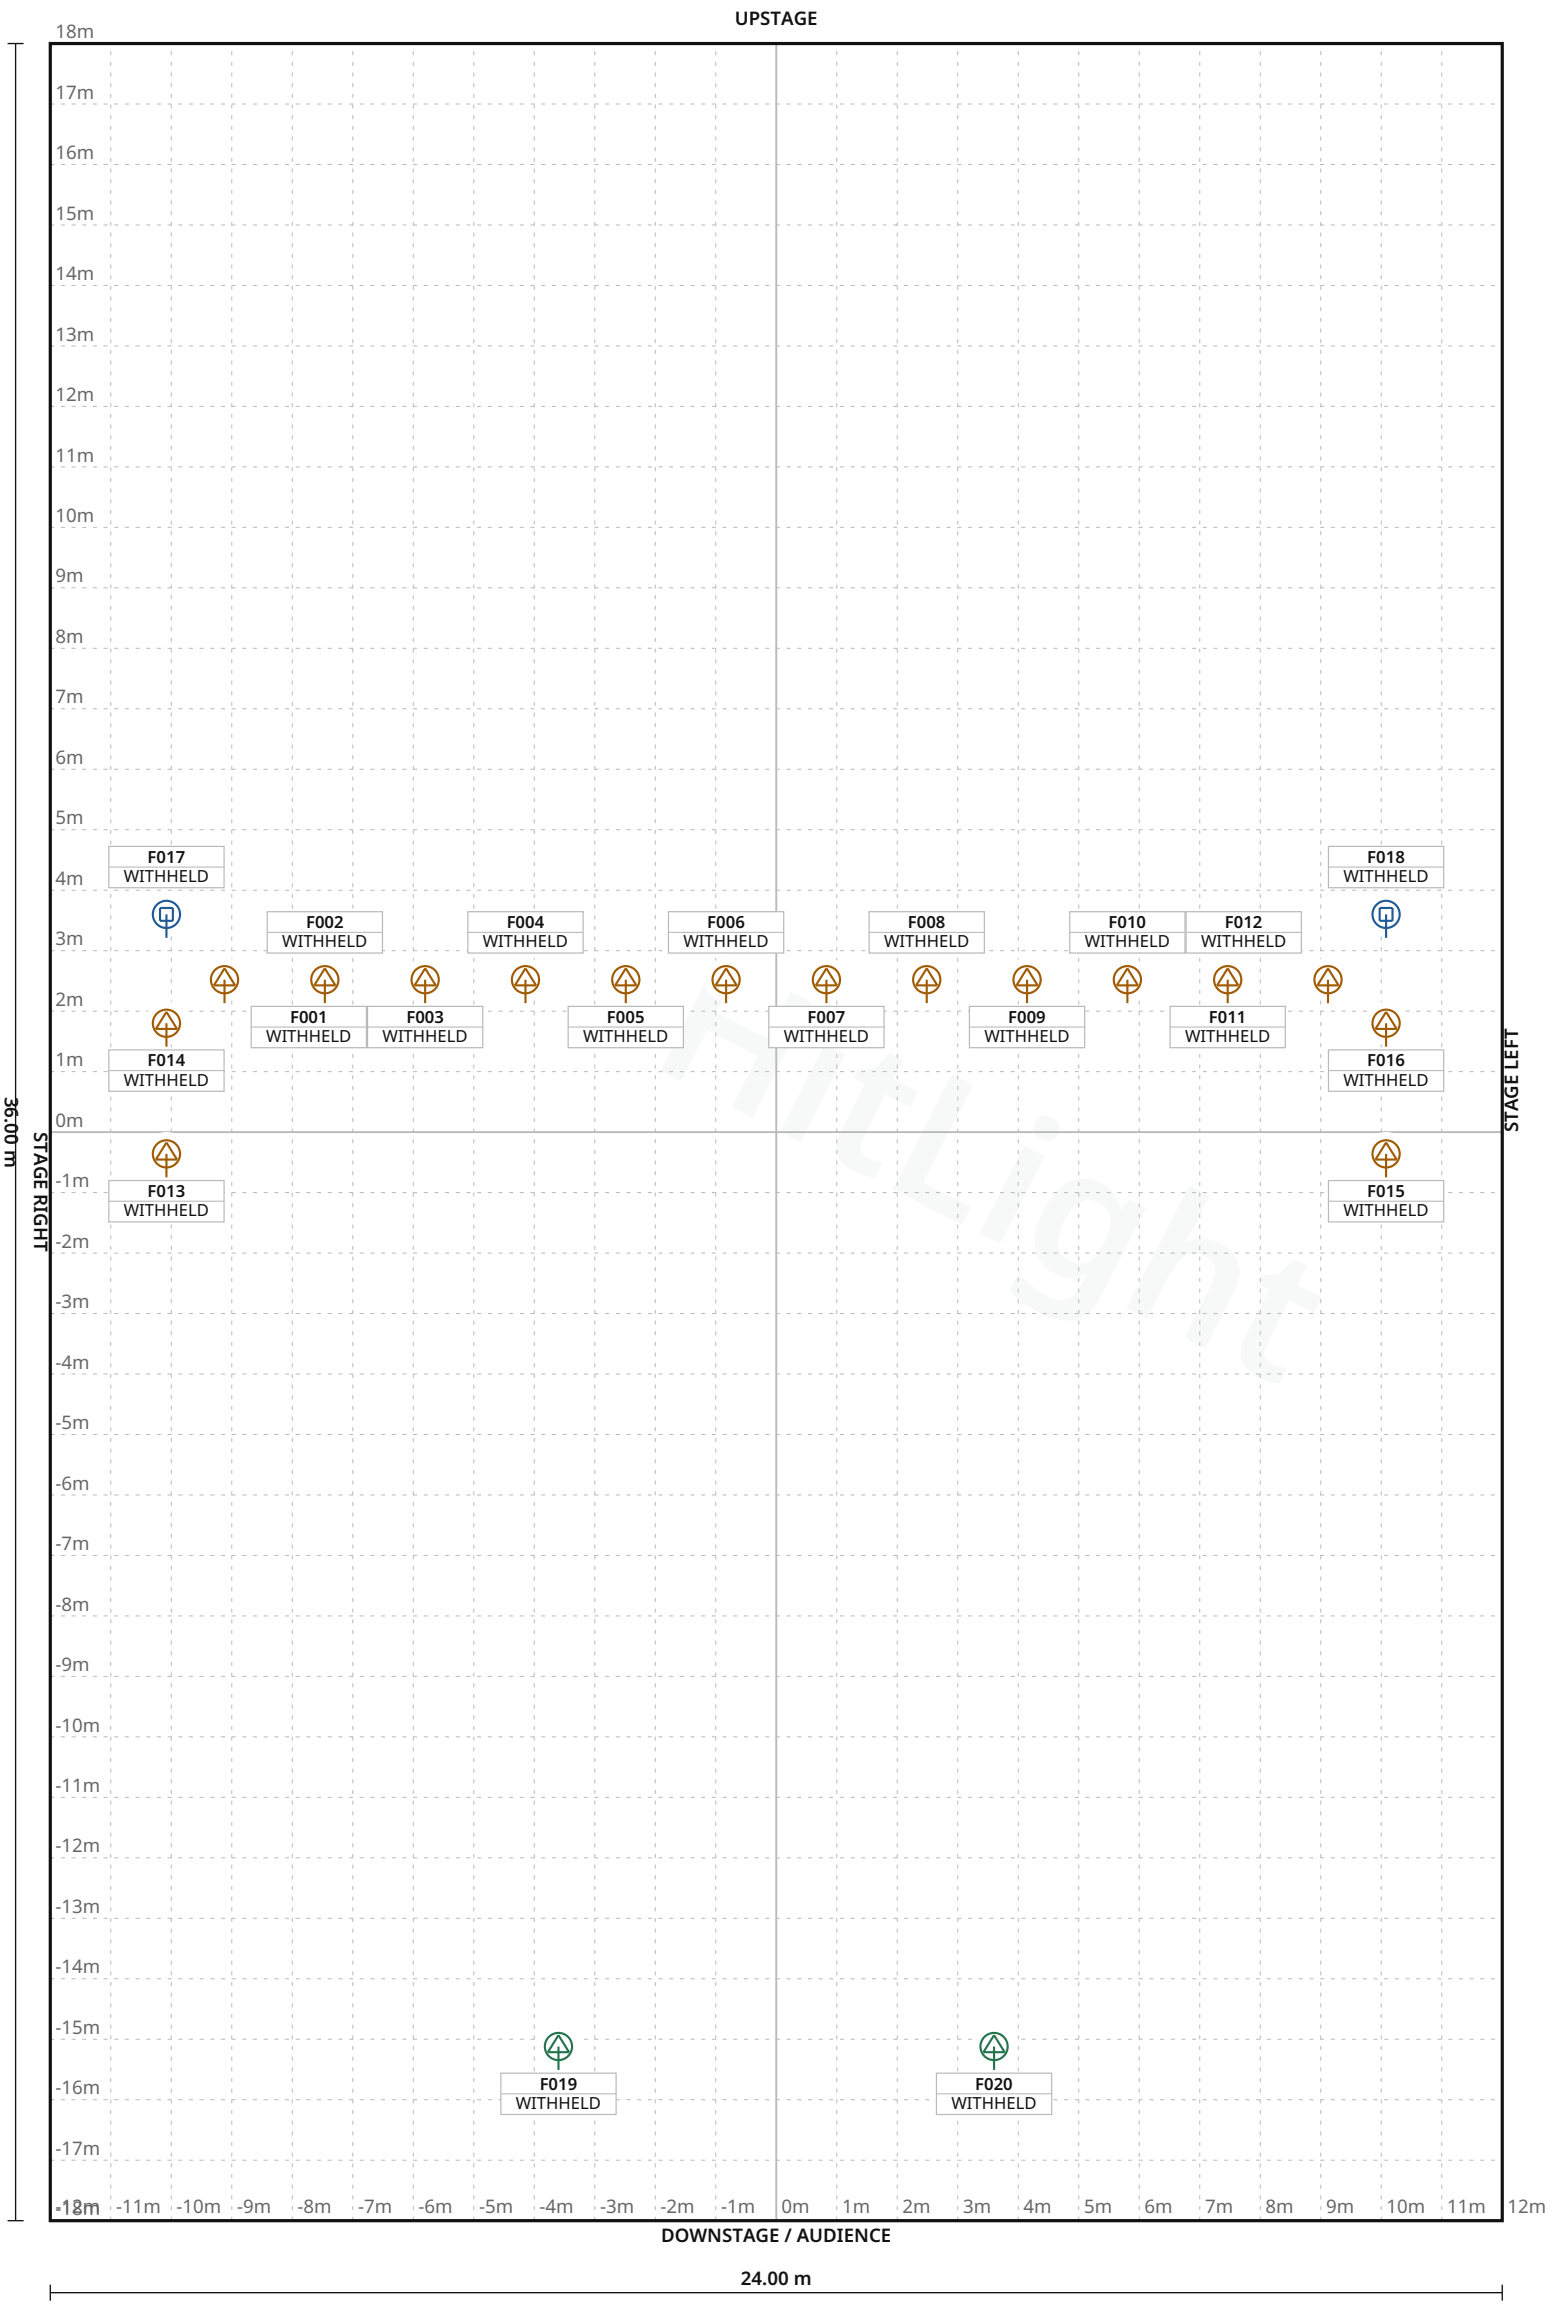

FIXTURE LEGEND

- **Visual** substitute · Basic Moving Head — Moving Head · 2×
- **P12 Profile HP** — Profile Spot · 16×
- **Robin T11** Profile — Profile Spot · 2×

Stage 24.00 m W × 36.00 m D · Grid 1 m

Konzerthaus Dortmund · Main room

LIGHT PLOT · PLAN · Main room

HitLight · Konzerthaus Dortmund

Brückstr. 21, 44135, Dortmund, Germany

DWG HL · SCALE 1:125 · metric · PRINT AT 100%

Drawn HitLight

Generated from the saved show

SOURCE 329e8f9c58fb

SYMBOL LEGEND

3 TYPES · 20 FIXTURES · COLOUR BY TYPE



HitLight placeholder Visual substitute · Basic Moving Head

Moving Head · Mode 1 · 11 ch · category symbol

2 physical · 2 plotted

0 disabled · 0 unplaced



JB-Lighting P12 Profile HP

Profile Spot · Profile Mode 1 (42 ch) Frame Mode AB · 42 ch · category symbol

16 physical · 16 plotted

0 disabled · 0 unplaced



Robe Lighting Robin T11 Profile

Profile Spot · Mode 1 - 16-bit CMY · 18 ch · category symbol

2 physical · 2 plotted

0 disabled · 0 unplaced

HitLight

Konzerthaus Dortmund · Main room

SYMBOL LEGEND · Main room

HitLight · Konzerthaus Dortmund

Brückstr. 21, 44135, Dortmund, Germany

DWG HL · METRIC

Drawn HitLight

Generated from the saved show

SOURCE 329e8f9c58fb

GENERAL NOTES

1. Source-based lighting plan. Confirm the current rig with the venue.
2. PARTIAL: included fixtures are not a full physical-unit census.
3. DMX PATCH WITHHELD: provisional or unchecked addresses are not published.
4. The reconstruction retains its documented coverage and geometry assumptions; confirm the current setup with the venue.

HitLight

DMX PATCH

20 FIXTURES · 0 UNIVERSES

Fixture / name	Manufacturer / model	Mode	Ch	DMX	Range	Position / mount	Status / notes
UNPATCHED / INVALID							
F001 · JB-Lighting P12ProfileHP ·...	JB-Lighting / P12 Profile HP	Profile Mode 1 (42 ch)...	42	WITHHELD	TBC	UNPLACED	Enabled
F002 · JB-Lighting P12ProfileHP ·...	JB-Lighting / P12 Profile HP	Profile Mode 1 (42 ch)...	42	WITHHELD	TBC	UNPLACED	Enabled
F003 · JB-Lighting P12ProfileHP ·...	JB-Lighting / P12 Profile HP	Profile Mode 1 (42 ch)...	42	WITHHELD	TBC	UNPLACED	Enabled
F004 · JB-Lighting P12ProfileHP ·...	JB-Lighting / P12 Profile HP	Profile Mode 1 (42 ch)...	42	WITHHELD	TBC	UNPLACED	Enabled
F005 · JB-Lighting P12ProfileHP ·...	JB-Lighting / P12 Profile HP	Profile Mode 1 (42 ch)...	42	WITHHELD	TBC	UNPLACED	Enabled
F006 · JB-Lighting P12ProfileHP ·...	JB-Lighting / P12 Profile HP	Profile Mode 1 (42 ch)...	42	WITHHELD	TBC	UNPLACED	Enabled
F007 · JB-Lighting P12ProfileHP ·...	JB-Lighting / P12 Profile HP	Profile Mode 1 (42 ch)...	42	WITHHELD	TBC	UNPLACED	Enabled
F008 · JB-Lighting P12ProfileHP ·...	JB-Lighting / P12 Profile HP	Profile Mode 1 (42 ch)...	42	WITHHELD	TBC	UNPLACED	Enabled
F009 · JB-Lighting P12ProfileHP ·...	JB-Lighting / P12 Profile HP	Profile Mode 1 (42 ch)...	42	WITHHELD	TBC	UNPLACED	Enabled
F010 · JB-Lighting P12ProfileHP ·...	JB-Lighting / P12 Profile HP	Profile Mode 1 (42 ch)...	42	WITHHELD	TBC	UNPLACED	Enabled
F011 · JB-Lighting P12ProfileHP ·...	JB-Lighting / P12 Profile HP	Profile Mode 1 (42 ch)...	42	WITHHELD	TBC	UNPLACED	Enabled
F012 · JB-Lighting P12ProfileHP ·...	JB-Lighting / P12 Profile HP	Profile Mode 1 (42 ch)...	42	WITHHELD	TBC	UNPLACED	Enabled
F013 · JB-Lighting P12ProfileHP ·...	JB-Lighting / P12 Profile HP	Profile Mode 1 (42 ch)...	42	WITHHELD	TBC	UNPLACED	Enabled
F014 · JB-Lighting P12ProfileHP ·...	JB-Lighting / P12 Profile HP	Profile Mode 1 (42 ch)...	42	WITHHELD	TBC	UNPLACED	Enabled
F015 · JB-Lighting P12ProfileHP ·...	JB-Lighting / P12 Profile HP	Profile Mode 1 (42 ch)...	42	WITHHELD	TBC	UNPLACED	Enabled
F016 · JB-Lighting P12ProfileHP ·...	JB-Lighting / P12 Profile HP	Profile Mode 1 (42 ch)...	42	WITHHELD	TBC	UNPLACED	Enabled
F017 · PLACEHOLDER · JB-Lighting ...	HitLight placeholder / Visual substitute ...	Mode 1	11	WITHHELD	TBC	UNPLACED	Enabled
F018 · PLACEHOLDER · JB-Lighting ...	HitLight placeholder / Visual substitute ...	Mode 1	11	WITHHELD	TBC	UNPLACED	Enabled
F019 · Robe T11Profile MFS follow...	Robe Lighting / Robin T11 Profile	Mode 1 - 16-bit CMY	18	WITHHELD	TBC	UNPLACED	Enabled
F020 · Robe T11Profile MFS follow...	Robe Lighting / Robin T11 Profile	Mode 1 - 16-bit CMY	18	WITHHELD	TBC	UNPLACED	Enabled

No patched universes

Konzerthaus Dortmund · Main room

DMX PATCH · Main room

HitLight · Konzerthaus Dortmund

Brückstr. 21, 44135, Dortmund, Germany

DWG HL · METRIC

Drawn HitLight

Generated from the saved show

SOURCE 329e8f9c58fb

VALIDATION APPENDIX

WARNING · PATCH_WITHHELD

DMX patch facts are withheld pending source verification. This planning document cannot be used for hardware output.

Objects: — · Remediation: correct the saved show data and regenerate.

ERROR · STAGE_DIMENSIONS_UNCONFIRMED

Confirm the stage dimensions before producing a final technical document.

Objects: 5499F822-6932-46C9-8191-0A7E07985313 · Remediation: correct the saved show data and regenerate.

WARNING · TITLE_METADATA_INCOMPLETE

Some professional title-block metadata is missing; the document will show an em dash.

Objects: f3455aa8544c0d1f691006d0 · Remediation: correct the saved show data and regenerate.

HitLight

VENUE & DRAWING SOURCES

Konzerthaus Dortmund

Main room · House rig

Brückstr. 21, 44135, Dortmund, DE

https://www.konzerthaus-dortmund.de/de

Sources checked 2026-10-19

Symbols: HitLight-owned category artwork. No manufacturer model geometry or original source pages included.

Source-based reconstruction. Confirm the current installation and equipment availability with the venue.

Scale, fixture positions, mounting heights and aiming may include estimates; this is not a rigging specification.

Provisional fixture matches are labelled as placeholders. The recorded subset is not a complete physical inventory.

DMX addresses are withheld from public plans until their exact source patch is reconciled.

The reconstruction retains its documented coverage and geometry assumptions; confirm the current setup with the venue.

Official venue information: https://www.konzerthaus-dortmund.de/de · checked 2026-10-19

Physical venue location: https://www.konzerthaus-dortmund.de/de/service/anfahrt · checked 2026-10-19

Physical venue location: https://www.konzerthaus-dortmund.de/en/service/anfahrt-en/ · checked 2026-10-19

2026.09_Light-Sound_en_.pdf: https://www.konzerthaus-dortmund.de/de/technik · checked 2026-10-19

Public venue page: https://www.hitlight.app/venues/germany/konzerthaus-dortmund-f3455aa8

HitLight