
UPSTAGE ↑

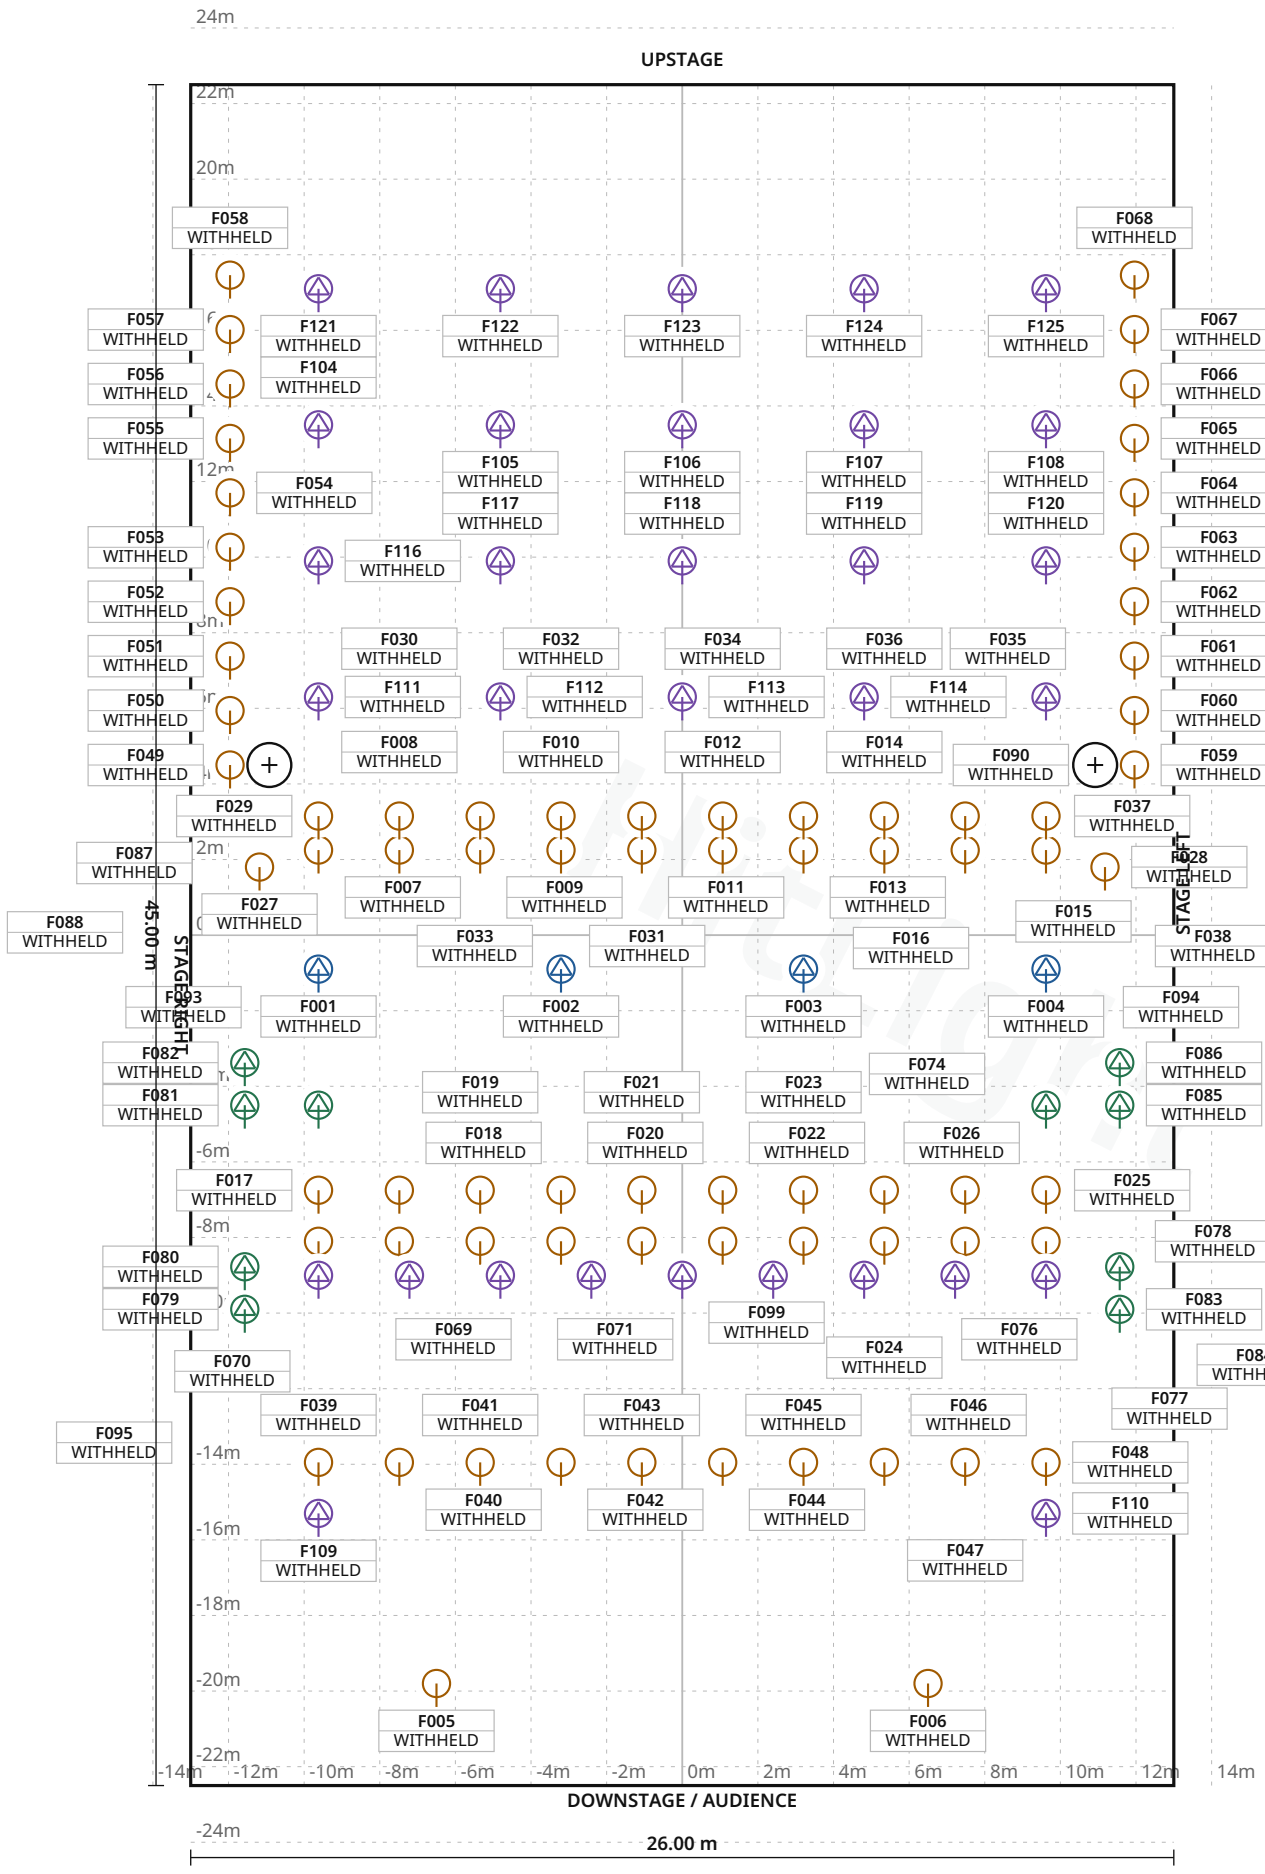

FIXTURE LEGEND

- **SolaFrame** Theatre — Profile Spot · 4×
- **Visual** substitute · Basic Conventional — PAR Light · 74×
- **Robin T1 Profile** — Profile Spot · 16×
- **Robin T2 Profile** — Profile Spot · 31×

Stage 26.00 m W × 45.00 m D · Grid 1 m

14 fixture labels omitted in this view due to crowding · see DMX patch

Theater Winterthur · Main room

LIGHT PLOT · PLAN · Main room

HitLight · Theater Winterthur

Theaterstrasse 6, 8400, Winterthur, Switzerland

DWG HL · SCALE 1:200 · metric · PRINT AT 100%

Drawn HitLight

Generated from the saved show

SOURCE 3b31243473eb

SYMBOL LEGEND

4 TYPES · 125 FIXTURES · COLOUR BY TYPE

ETC SolaFrame Theatre Profile Spot · 47ch Default · 47 ch · category symbol	**4 physical · 4 plotted** 0 disabled · 0 unplaced
HitLight placeholder Visual substitute · Basic Conventional PAR Light · Default · 1 ch · category symbol	**74 physical · 74 plotted** 0 disabled · 0 unplaced
Robe Lighting Robin T1 Profile Profile Spot · Mode 1 - RGB · 49 ch · category symbol	**16 physical · 16 plotted** 0 disabled · 0 unplaced
Robe Lighting Robin T2 Profile Profile Spot · Mode 1 - RGB · 52 ch · category symbol	**31 physical · 31 plotted** 0 disabled · 0 unplaced

HitLight

Theater Winterthur · Main room

SYMBOL LEGEND · Main room

HitLight · Theater Winterthur

Theaterstrasse 6, 8400, Winterthur, Switzerland

DWG HL · METRIC

Drawn HitLight

Generated from the saved show

SOURCE 3b31243473eb

GENERAL NOTES

1. Source-based lighting plan. Confirm the current rig with the venue.
2. PARTIAL: included fixtures are not a full physical-unit census.
3. DMX PATCH WITHHELD: provisional or unchecked addresses are not published.
4. The reconstruction retains its documented coverage and geometry assumptions; confirm the current setup with the venue.

HitLight

DMX PATCH

125 FIXTURES · 0 UNIVERSES

Fixture / name	Manufacturer / model	Mode	Ch	DMX	Range	Position / mount	Status / notes
UNPATCHED / INVALID							
F001 · HES SolaFrameTheatre · HES...	ETC / SolaFrame Theatre	47ch Default	47	WITHHELD	TBC	UNPLACED	Enabled
F002 · HES SolaFrameTheatre · HES...	ETC / SolaFrame Theatre	47ch Default	47	WITHHELD	TBC	UNPLACED	Enabled
F003 · HES SolaFrameTheatre · HES...	ETC / SolaFrame Theatre	47ch Default	47	WITHHELD	TBC	UNPLACED	Enabled
F004 · HES SolaFrameTheatre · HES...	ETC / SolaFrame Theatre	47ch Default	47	WITHHELD	TBC	UNPLACED	Enabled
F005 · PLACEHOLDER · AGO HMI2.5k...	HitLight placeholder / Visual substitute ...	Default	1	WITHHELD	TBC	UNPLACED	Enabled
F006 · PLACEHOLDER · AGO HMI2.5k...	HitLight placeholder / Visual substitute ...	Default	1	WITHHELD	TBC	UNPLACED	Enabled
F007 · PLACEHOLDER · ETC SourceFo...	HitLight placeholder / Visual substitute ...	Default	1	WITHHELD	TBC	UNPLACED	Enabled
F008 · PLACEHOLDER · ETC SourceFo...	HitLight placeholder / Visual substitute ...	Default	1	WITHHELD	TBC	UNPLACED	Enabled
F009 · PLACEHOLDER · ETC SourceFo...	HitLight placeholder / Visual substitute ...	Default	1	WITHHELD	TBC	UNPLACED	Enabled
F010 · PLACEHOLDER · ETC SourceFo...	HitLight placeholder / Visual substitute ...	Default	1	WITHHELD	TBC	UNPLACED	Enabled
F011 · PLACEHOLDER · ETC SourceFo...	HitLight placeholder / Visual substitute ...	Default	1	WITHHELD	TBC	UNPLACED	Enabled
F012 · PLACEHOLDER · ETC SourceFo...	HitLight placeholder / Visual substitute ...	Default	1	WITHHELD	TBC	UNPLACED	Enabled
F013 · PLACEHOLDER · ETC SourceFo...	HitLight placeholder / Visual substitute ...	Default	1	WITHHELD	TBC	UNPLACED	Enabled
F014 · PLACEHOLDER · ETC SourceFo...	HitLight placeholder / Visual substitute ...	Default	1	WITHHELD	TBC	UNPLACED	Enabled
F015 · PLACEHOLDER · ETC SourceFo...	HitLight placeholder / Visual substitute ...	Default	1	WITHHELD	TBC	UNPLACED	Enabled
F016 · PLACEHOLDER · ETC SourceFo...	HitLight placeholder / Visual substitute ...	Default	1	WITHHELD	TBC	UNPLACED	Enabled
F017 · PLACEHOLDER · ETC SourceFo...	HitLight placeholder / Visual substitute ...	Default	1	WITHHELD	TBC	UNPLACED	Enabled
F018 · PLACEHOLDER · ETC SourceFo...	HitLight placeholder / Visual substitute ...	Default	1	WITHHELD	TBC	UNPLACED	Enabled
F019 · PLACEHOLDER · ETC SourceFo...	HitLight placeholder / Visual substitute ...	Default	1	WITHHELD	TBC	UNPLACED	Enabled
F020 · PLACEHOLDER · ETC SourceFo...	HitLight placeholder / Visual substitute ...	Default	1	WITHHELD	TBC	UNPLACED	Enabled

No patched universes

Theater Winterthur · Main room

DMX PATCH · Main room

HitLight · Theater Winterthur

Theaterstrasse 6, 8400, Winterthur, Switzerland

DWG HL · METRIC

Drawn HitLight

Generated from the saved show

SOURCE 3b31243473eb

DMX PATCH · CONTINUED

125 FIXTURES · 0 UNIVERSES

Fixture / name	Manufacturer / model	Mode	Ch	DMX	Range	Position / mount	Status / notes
UNPATCHED / INVALID							
F021 · PLACEHOLDER · ETC SourceFo…	HitLight placeholder / Visual substitute …	Default	1	WITHHELD	TBC	UNPLACED	Enabled
F022 · PLACEHOLDER · ETC SourceFo…	HitLight placeholder / Visual substitute …	Default	1	WITHHELD	TBC	UNPLACED	Enabled
F023 · PLACEHOLDER · ETC SourceFo…	HitLight placeholder / Visual substitute …	Default	1	WITHHELD	TBC	UNPLACED	Enabled
F024 · PLACEHOLDER · ETC SourceFo…	HitLight placeholder / Visual substitute …	Default	1	WITHHELD	TBC	UNPLACED	Enabled
F025 · PLACEHOLDER · ETC SourceFo…	HitLight placeholder / Visual substitute …	Default	1	WITHHELD	TBC	UNPLACED	Enabled
F026 · PLACEHOLDER · ETC SourceFo…	HitLight placeholder / Visual substitute …	Default	1	WITHHELD	TBC	UNPLACED	Enabled
F027 · PLACEHOLDER · Limax24V500…	HitLight placeholder / Visual substitute …	Default	1	WITHHELD	TBC	UNPLACED	Enabled
F028 · PLACEHOLDER · Limax24V500…	HitLight placeholder / Visual substitute …	Default	1	WITHHELD	TBC	UNPLACED	Enabled
F029 · PLACEHOLDER · Limax28–54 p…	HitLight placeholder / Visual substitute …	Default	1	WITHHELD	TBC	UNPLACED	Enabled
F030 · PLACEHOLDER · Limax28–54 p…	HitLight placeholder / Visual substitute …	Default	1	WITHHELD	TBC	UNPLACED	Enabled
F031 · PLACEHOLDER · Limax28–54 p…	HitLight placeholder / Visual substitute …	Default	1	WITHHELD	TBC	UNPLACED	Enabled
F032 · PLACEHOLDER · Limax28–54 p…	HitLight placeholder / Visual substitute …	Default	1	WITHHELD	TBC	UNPLACED	Enabled
F033 · PLACEHOLDER · Limax28–54 p…	HitLight placeholder / Visual substitute …	Default	1	WITHHELD	TBC	UNPLACED	Enabled
F034 · PLACEHOLDER · Limax28–54 p…	HitLight placeholder / Visual substitute …	Default	1	WITHHELD	TBC	UNPLACED	Enabled
F035 · PLACEHOLDER · Limax28–54 p…	HitLight placeholder / Visual substitute …	Default	1	WITHHELD	TBC	UNPLACED	Enabled
F036 · PLACEHOLDER · Limax28–54 p…	HitLight placeholder / Visual substitute …	Default	1	WITHHELD	TBC	UNPLACED	Enabled
F037 · PLACEHOLDER · Limax28–54 p…	HitLight placeholder / Visual substitute …	Default	1	WITHHELD	TBC	UNPLACED	Enabled
F038 · PLACEHOLDER · Limax28–54 p…	HitLight placeholder / Visual substitute …	Default	1	WITHHELD	TBC	UNPLACED	Enabled
F039 · PLACEHOLDER · Niethammer2…	HitLight placeholder / Visual substitute …	Default	1	WITHHELD	TBC	UNPLACED	Enabled
F040 · PLACEHOLDER · Niethammer2…	HitLight placeholder / Visual substitute …	Default	1	WITHHELD	TBC	UNPLACED	Enabled

No patched universes

Theater Winterthur · Main room

DMX PATCH · Main room

HitLight · Theater Winterthur

Theaterstrasse 6, 8400, Winterthur, Switzerland

DWG HL · METRIC

Drawn HitLight

Generated from the saved show

SOURCE 3b31243473eb

DMX PATCH · CONTINUED

Fixture / name	Manufacturer / model	Mode	Ch	DMX	Range	Position / mount	Status / notes
UNPATCHED / INVALID							
F041 · PLACEHOLDER · Niethammer2...	HitLight placeholder / Visual substitute ...	Default	1	WITHHELD	TBC	UNPLACED	Enabled
F042 · PLACEHOLDER · Niethammer2...	HitLight placeholder / Visual substitute ...	Default	1	WITHHELD	TBC	UNPLACED	Enabled
F043 · PLACEHOLDER · Niethammer2...	HitLight placeholder / Visual substitute ...	Default	1	WITHHELD	TBC	UNPLACED	Enabled
F044 · PLACEHOLDER · Niethammer2...	HitLight placeholder / Visual substitute ...	Default	1	WITHHELD	TBC	UNPLACED	Enabled
F045 · PLACEHOLDER · Niethammer2...	HitLight placeholder / Visual substitute ...	Default	1	WITHHELD	TBC	UNPLACED	Enabled
F046 · PLACEHOLDER · Niethammer2...	HitLight placeholder / Visual substitute ...	Default	1	WITHHELD	TBC	UNPLACED	Enabled
F047 · PLACEHOLDER · Niethammer2...	HitLight placeholder / Visual substitute ...	Default	1	WITHHELD	TBC	UNPLACED	Enabled
F048 · PLACEHOLDER · Niethammer2...	HitLight placeholder / Visual substitute ...	Default	1	WITHHELD	TBC	UNPLACED	Enabled
F049 · PLACEHOLDER · Niethammer...	HitLight placeholder / Visual substitute ...	Default	1	WITHHELD	TBC	UNPLACED	Enabled
F050 · PLACEHOLDER · Niethammer...	HitLight placeholder / Visual substitute ...	Default	1	WITHHELD	TBC	UNPLACED	Enabled
F051 · PLACEHOLDER · Niethammer...	HitLight placeholder / Visual substitute ...	Default	1	WITHHELD	TBC	UNPLACED	Enabled
F052 · PLACEHOLDER · Niethammer...	HitLight placeholder / Visual substitute ...	Default	1	WITHHELD	TBC	UNPLACED	Enabled
F053 · PLACEHOLDER · Niethammer...	HitLight placeholder / Visual substitute ...	Default	1	WITHHELD	TBC	UNPLACED	Enabled
F054 · PLACEHOLDER · Niethammer...	HitLight placeholder / Visual substitute ...	Default	1	WITHHELD	TBC	UNPLACED	Enabled
F055 · PLACEHOLDER · Niethammer...	HitLight placeholder / Visual substitute ...	Default	1	WITHHELD	TBC	UNPLACED	Enabled
F056 · PLACEHOLDER · Niethammer...	HitLight placeholder / Visual substitute ...	Default	1	WITHHELD	TBC	UNPLACED	Enabled
F057 · PLACEHOLDER · Niethammer...	HitLight placeholder / Visual substitute ...	Default	1	WITHHELD	TBC	UNPLACED	Enabled
F058 · PLACEHOLDER · Niethammer...	HitLight placeholder / Visual substitute ...	Default	1	WITHHELD	TBC	UNPLACED	Enabled
F059 · PLACEHOLDER · Niethammer...	HitLight placeholder / Visual substitute ...	Default	1	WITHHELD	TBC	UNPLACED	Enabled
F060 · PLACEHOLDER · Niethammer...	HitLight placeholder / Visual substitute ...	Default	1	WITHHELD	TBC	UNPLACED	Enabled

No patched universes

DMX PATCH · CONTINUED

125 FIXTURES · 0 UNIVERSES

Fixture / name	Manufacturer / model	Mode	Ch	DMX	Range	Position / mount	Status / notes
UNPATCHED / INVALID							
F061 · PLACEHOLDER · Niethammer...	HitLight placeholder / Visual substitute ...	Default	1	WITHHELD	TBC	UNPLACED	Enabled
F062 · PLACEHOLDER · Niethammer...	HitLight placeholder / Visual substitute ...	Default	1	WITHHELD	TBC	UNPLACED	Enabled
F063 · PLACEHOLDER · Niethammer...	HitLight placeholder / Visual substitute ...	Default	1	WITHHELD	TBC	UNPLACED	Enabled
F064 · PLACEHOLDER · Niethammer...	HitLight placeholder / Visual substitute ...	Default	1	WITHHELD	TBC	UNPLACED	Enabled
F065 · PLACEHOLDER · Niethammer...	HitLight placeholder / Visual substitute ...	Default	1	WITHHELD	TBC	UNPLACED	Enabled
F066 · PLACEHOLDER · Niethammer...	HitLight placeholder / Visual substitute ...	Default	1	WITHHELD	TBC	UNPLACED	Enabled
F067 · PLACEHOLDER · Niethammer...	HitLight placeholder / Visual substitute ...	Default	1	WITHHELD	TBC	UNPLACED	Enabled
F068 · PLACEHOLDER · Niethammer...	HitLight placeholder / Visual substitute ...	Default	1	WITHHELD	TBC	UNPLACED	Enabled
F069 · PLACEHOLDER · Niethammer...	HitLight placeholder / Visual substitute ...	Default	1	WITHHELD	TBC	UNPLACED	Enabled
F070 · PLACEHOLDER · Niethammer...	HitLight placeholder / Visual substitute ...	Default	1	WITHHELD	TBC	UNPLACED	Enabled
F071 · PLACEHOLDER · Niethammer...	HitLight placeholder / Visual substitute ...	Default	1	WITHHELD	TBC	UNPLACED	Enabled
F072 · PLACEHOLDER · Niethammer...	HitLight placeholder / Visual substitute ...	Default	1	WITHHELD	TBC	UNPLACED	Enabled
F073 · PLACEHOLDER · Niethammer...	HitLight placeholder / Visual substitute ...	Default	1	WITHHELD	TBC	UNPLACED	Enabled
F074 · PLACEHOLDER · Niethammer...	HitLight placeholder / Visual substitute ...	Default	1	WITHHELD	TBC	UNPLACED	Enabled
F075 · PLACEHOLDER · Niethammer...	HitLight placeholder / Visual substitute ...	Default	1	WITHHELD	TBC	UNPLACED	Enabled
F076 · PLACEHOLDER · Niethammer...	HitLight placeholder / Visual substitute ...	Default	1	WITHHELD	TBC	UNPLACED	Enabled
F077 · PLACEHOLDER · Niethammer...	HitLight placeholder / Visual substitute ...	Default	1	WITHHELD	TBC	UNPLACED	Enabled
F078 · PLACEHOLDER · Niethammer...	HitLight placeholder / Visual substitute ...	Default	1	WITHHELD	TBC	UNPLACED	Enabled
F079 · Robe Robin T1Profile · 0.0...	Robe Lighting / Robin T1 Profile	Mode 1 - RGB	49	WITHHELD	TBC	UNPLACED	Enabled
F080 · Robe Robin T1Profile · 0.0...	Robe Lighting / Robin T1 Profile	Mode 1 - RGB	49	WITHHELD	TBC	UNPLACED	Enabled

No patched universes

DMX PATCH · CONTINUED

125 FIXTURES · 0 UNIVERSES

Fixture / name	Manufacturer / model	Mode	Ch	DMX	Range	Position / mount	Status / notes
UNPATCHED / INVALID							
F081 · Robe Robin T1Profile · 0.0…	Robe Lighting / Robin T1 Profile	Mode 1 - RGB	49	WITHHELD	TBC	UNPLACED	Enabled
F082 · Robe Robin T1Profile · 0.0…	Robe Lighting / Robin T1 Profile	Mode 1 - RGB	49	WITHHELD	TBC	UNPLACED	Enabled
F083 · Robe Robin T1Profile · 0.9…	Robe Lighting / Robin T1 Profile	Mode 1 - RGB	49	WITHHELD	TBC	UNPLACED	Enabled
F084 · Robe Robin T1Profile · 0.9…	Robe Lighting / Robin T1 Profile	Mode 1 - RGB	49	WITHHELD	TBC	UNPLACED	Enabled
F085 · Robe Robin T1Profile · 0.9…	Robe Lighting / Robin T1 Profile	Mode 1 - RGB	49	WITHHELD	TBC	UNPLACED	Enabled
F086 · Robe Robin T1Profile · 0.9…	Robe Lighting / Robin T1 Profile	Mode 1 - RGB	49	WITHHELD	TBC	UNPLACED	Enabled
F087 · Robe Robin T1Profile · tow…	Robe Lighting / Robin T1 Profile	Mode 1 - RGB	49	WITHHELD	TBC	UNPLACED	Enabled
F088 · Robe Robin T1Profile · tow…	Robe Lighting / Robin T1 Profile	Mode 1 - RGB	49	WITHHELD	TBC	UNPLACED	Enabled
F089 · Robe Robin T1Profile · tow…	Robe Lighting / Robin T1 Profile	Mode 1 - RGB	49	WITHHELD	TBC	UNPLACED	Enabled
F090 · Robe Robin T1Profile · tow…	Robe Lighting / Robin T1 Profile	Mode 1 - RGB	49	WITHHELD	TBC	UNPLACED	Enabled
F091 · Robe Robin T1Profile · tow…	Robe Lighting / Robin T1 Profile	Mode 1 - RGB	49	WITHHELD	TBC	UNPLACED	Enabled
F092 · Robe Robin T1Profile · tow…	Robe Lighting / Robin T1 Profile	Mode 1 - RGB	49	WITHHELD	TBC	UNPLACED	Enabled
F093 · Robe Robin T1Profile camer…	Robe Lighting / Robin T1 Profile	Mode 1 - RGB	49	WITHHELD	TBC	UNPLACED	Enabled
F094 · Robe Robin T1Profile camer…	Robe Lighting / Robin T1 Profile	Mode 1 - RGB	49	WITHHELD	TBC	UNPLACED	Enabled
F095 · Robe Robin T2Profile · Rob…	Robe Lighting / Robin T2 Profile	Mode 1 - RGB	52	WITHHELD	TBC	UNPLACED	Enabled
F096 · Robe Robin T2Profile · Rob…	Robe Lighting / Robin T2 Profile	Mode 1 - RGB	52	WITHHELD	TBC	UNPLACED	Enabled
F097 · Robe Robin T2Profile · Rob…	Robe Lighting / Robin T2 Profile	Mode 1 - RGB	52	WITHHELD	TBC	UNPLACED	Enabled
F098 · Robe Robin T2Profile · Rob…	Robe Lighting / Robin T2 Profile	Mode 1 - RGB	52	WITHHELD	TBC	UNPLACED	Enabled
F099 · Robe Robin T2Profile · Rob…	Robe Lighting / Robin T2 Profile	Mode 1 - RGB	52	WITHHELD	TBC	UNPLACED	Enabled
F100 · Robe Robin T2Profile · Rob…	Robe Lighting / Robin T2 Profile	Mode 1 - RGB	52	WITHHELD	TBC	UNPLACED	Enabled

No patched universes

Theater Winterthur · Main room

DMX PATCH · Main room

HitLight · Theater Winterthur

Theaterstrasse 6, 8400, Winterthur, Switzerland

DWG HL · METRIC

Drawn HitLight

Generated from the saved show

SOURCE 3b31243473eb

DMX PATCH · CONTINUED

Fixture / name	Manufacturer / model	Mode	Ch	DMX	Range	Position / mount	Status / notes
UNPATCHED / INVALID							
F101 · Robe Robin T2Profile · Rob…	Robe Lighting / Robin T2 Profile	Mode 1 - RGB	52	WITHHELD	TBC	UNPLACED	Enabled
F102 · Robe Robin T2Profile · Rob…	Robe Lighting / Robin T2 Profile	Mode 1 - RGB	52	WITHHELD	TBC	UNPLACED	Enabled
F103 · Robe Robin T2Profile · Rob…	Robe Lighting / Robin T2 Profile	Mode 1 - RGB	52	WITHHELD	TBC	UNPLACED	Enabled
F104 · Robe Robin T2Profile · Rob…	Robe Lighting / Robin T2 Profile	Mode 1 - RGB	52	WITHHELD	TBC	UNPLACED	Enabled
F105 · Robe Robin T2Profile · Rob…	Robe Lighting / Robin T2 Profile	Mode 1 - RGB	52	WITHHELD	TBC	UNPLACED	Enabled
F106 · Robe Robin T2Profile · Rob…	Robe Lighting / Robin T2 Profile	Mode 1 - RGB	52	WITHHELD	TBC	UNPLACED	Enabled
F107 · Robe Robin T2Profile · Rob…	Robe Lighting / Robin T2 Profile	Mode 1 - RGB	52	WITHHELD	TBC	UNPLACED	Enabled
F108 · Robe Robin T2Profile · Rob…	Robe Lighting / Robin T2 Profile	Mode 1 - RGB	52	WITHHELD	TBC	UNPLACED	Enabled
F109 · Robe Robin T2Profile · Rob…	Robe Lighting / Robin T2 Profile	Mode 1 - RGB	52	WITHHELD	TBC	UNPLACED	Enabled
F110 · Robe Robin T2Profile · Rob…	Robe Lighting / Robin T2 Profile	Mode 1 - RGB	52	WITHHELD	TBC	UNPLACED	Enabled
F111 · Robe Robin T2Profile · Rob…	Robe Lighting / Robin T2 Profile	Mode 1 - RGB	52	WITHHELD	TBC	UNPLACED	Enabled
F112 · Robe Robin T2Profile · Rob…	Robe Lighting / Robin T2 Profile	Mode 1 - RGB	52	WITHHELD	TBC	UNPLACED	Enabled
F113 · Robe Robin T2Profile · Rob…	Robe Lighting / Robin T2 Profile	Mode 1 - RGB	52	WITHHELD	TBC	UNPLACED	Enabled
F114 · Robe Robin T2Profile · Rob…	Robe Lighting / Robin T2 Profile	Mode 1 - RGB	52	WITHHELD	TBC	UNPLACED	Enabled
F115 · Robe Robin T2Profile · Rob…	Robe Lighting / Robin T2 Profile	Mode 1 - RGB	52	WITHHELD	TBC	UNPLACED	Enabled
F116 · Robe Robin T2Profile · Rob…	Robe Lighting / Robin T2 Profile	Mode 1 - RGB	52	WITHHELD	TBC	UNPLACED	Enabled
F117 · Robe Robin T2Profile · Rob…	Robe Lighting / Robin T2 Profile	Mode 1 - RGB	52	WITHHELD	TBC	UNPLACED	Enabled
F118 · Robe Robin T2Profile · Rob…	Robe Lighting / Robin T2 Profile	Mode 1 - RGB	52	WITHHELD	TBC	UNPLACED	Enabled
F119 · Robe Robin T2Profile · Rob…	Robe Lighting / Robin T2 Profile	Mode 1 - RGB	52	WITHHELD	TBC	UNPLACED	Enabled
F120 · Robe Robin T2Profile · Rob…	Robe Lighting / Robin T2 Profile	Mode 1 - RGB	52	WITHHELD	TBC	UNPLACED	Enabled

No patched universes

Theater Winterthur · Main room

DMX PATCH · Main room

HitLight · Theater Winterthur

Theaterstrasse 6, 8400, Winterthur, Switzerland

DWG HL · METRIC

Drawn HitLight

Generated from the saved show

SOURCE 3b31243473eb

DMX PATCH · CONTINUED

Fixture / name	Manufacturer / model	Mode	Ch	DMX	Range	Position / mount	Status / notes
UNPATCHED / INVALID							
F121 · Robe Robin T2Profile · Rob...	Robe Lighting / Robin T2 Profile	Mode 1 - RGB	52	WITHHELD	TBC	UNPLACED	Enabled
F122 · Robe Robin T2Profile · Rob...	Robe Lighting / Robin T2 Profile	Mode 1 - RGB	52	WITHHELD	TBC	UNPLACED	Enabled
F123 · Robe Robin T2Profile · Rob...	Robe Lighting / Robin T2 Profile	Mode 1 - RGB	52	WITHHELD	TBC	UNPLACED	Enabled
F124 · Robe Robin T2Profile · Rob...	Robe Lighting / Robin T2 Profile	Mode 1 - RGB	52	WITHHELD	TBC	UNPLACED	Enabled
F125 · Robe Robin T2Profile · Rob...	Robe Lighting / Robin T2 Profile	Mode 1 - RGB	52	WITHHELD	TBC	UNPLACED	Enabled

No patched universes

HitLight

VALIDATION APPENDIX

WARNING · PATCH_WITHHELD

DMX patch facts are withheld pending source verification. This planning document cannot be used for hardware output.

Objects: — · Remediation: correct the saved show data and regenerate.

ERROR · STAGE_DIMENSIONS_UNCONFIRMED

Confirm the stage dimensions before producing a final technical document.

Objects: D7F75E6E-F841-4E2A-A14D-157C088CDD4F · Remediation: correct the saved show data and regenerate.

WARNING · TITLE_METADATA_INCOMPLETE

Some professional title-block metadata is missing; the document will show an em dash.

Objects: f3861409f11f620c0967d1aa · Remediation: correct the saved show data and regenerate.

HitLight

VENUE & DRAWING SOURCES

Theater Winterthur

Main room · House rig

Theaterstrasse 6, 8400, Winterthur, CH

https://www.theaterwinterthur.ch/

Sources checked 2026-10-19

Symbols: HitLight-owned category artwork. No manufacturer model geometry or original source pages included.

Source-based reconstruction. Confirm the current installation and equipment availability with the venue.

Scale, fixture positions, mounting heights and aiming may include estimates; this is not a rigging specification.

Provisional fixture matches are labelled as placeholders. The recorded subset is not a complete physical inventory.

DMX addresses are withheld from public plans until their exact source patch is reconciled.

The reconstruction retains its documented coverage and geometry assumptions; confirm the current setup with the venue.

Official venue information: https://www.theaterwinterthur.ch/ · checked 2026-10-19

Technical-Rider-Lighting-Departement.pdf: https://www.theaterwinterthur.ch/technik · checked 2026-10-19

Public venue page: https://www.hitlight.app/venues/switzerland/theater-winterthur-f3861409

HitLight