
UPSTAGE

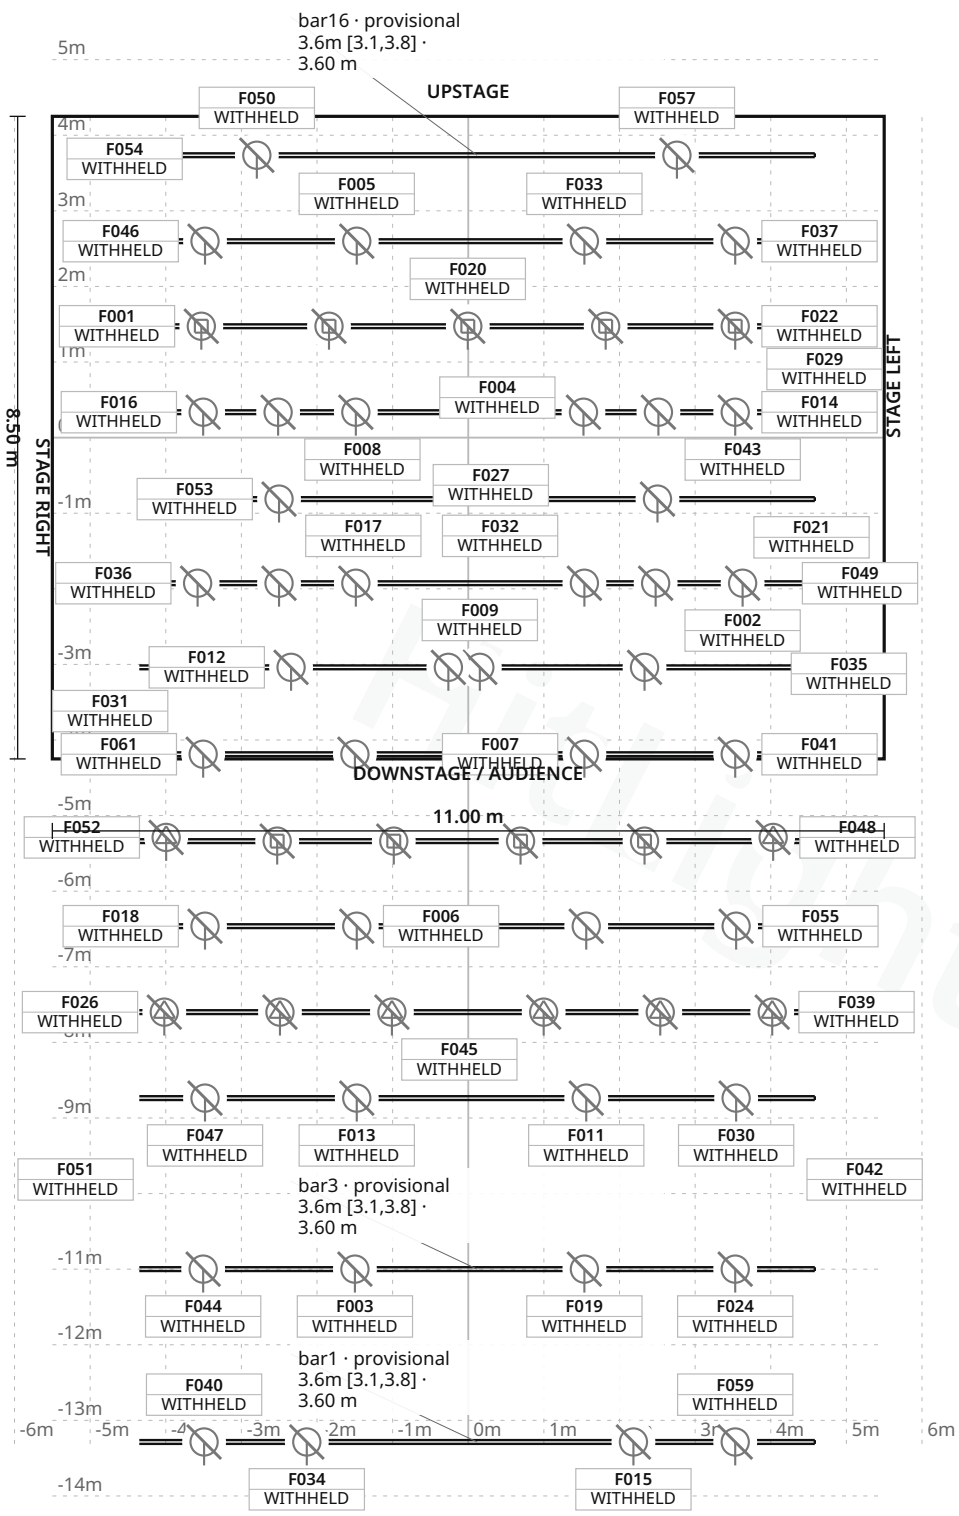

FIXTURE LEGEND

- **ColorSource Par** — PAR Light · 44×
- **ERA 300 Profile** — Profile Spot · 2×
- **MAC Aura** — Moving Head · 9×
- **ETC ColorSource** Spot Zoom25–50° — exact variant pending · source 1 — Profile Spot · 1×
- **ETC ColorSource** Spot Zoom25–50° — exact variant pending · source 2 — Profile Spot · 1×
- **ETC ColorSource** Spot Zoom25–50° — exact variant pending · source 3 — Profile Spot · 1×
- **ETC ColorSource** Spot Zoom25–50° — exact variant pending · source 4 — Profile Spot · 1×
- **ETC ColorSource** Spot Zoom25–50° — exact variant pending · source 5 — Profile Spot · 1×
- **ETC ColorSource** Spot Zoom25–50° — exact variant pending · source 6 — Profile Spot · 1×

Stage 11.00 m W × 8.50 m D · Grid 1 m

8 fixture labels omitted in this view due to crowding · see DMX patch

Telefonfabriken · Telefonfabriken

LIGHT PLOT · PLAN · Telefonfabriken

HitLight · Telefonfabriken

Tellusgången 26, 126 26, Hägersten, Sweden

DWG HL · SCALE 1:100 · metric · PRINT AT 100%

Drawn HitLight

Generated from the saved show

SOURCE d91ad6ee1e50

SYMBOL LEGEND

9 TYPES · 61 FIXTURES · COLOUR BY TYPE



ETC ColorSource Par

PAR Light · Unverified · TBC ch · category symbol

44 physical · 44 plotted

44 disabled · 0 unplaced



Martin Professional ERA 300 Profile

Profile Spot · Unverified · TBC ch · category symbol

2 physical · 2 plotted

2 disabled · 0 unplaced



Martin Professional MAC Aura

Moving Head · Unverified · TBC ch · category symbol

9 physical · 9 plotted

9 disabled · 0 unplaced



Unverified source fixture ETC ColorSource Spot Zoom25–50° — exact variant pending · source 1

Profile Spot · Unverified · TBC ch · category symbol

1 physical · 1 plotted

1 disabled · 0 unplaced



Unverified source fixture ETC ColorSource Spot Zoom25–50° — exact variant pending · source 2

Profile Spot · Unverified · TBC ch · category symbol

1 physical · 1 plotted

1 disabled · 0 unplaced



Unverified source fixture ETC ColorSource Spot Zoom25–50° — exact variant pending · source 3

Profile Spot · Unverified · TBC ch · category symbol

1 physical · 1 plotted

1 disabled · 0 unplaced



Unverified source fixture ETC ColorSource Spot Zoom25–50° — exact variant pending · source 4

Profile Spot · Unverified · TBC ch · category symbol

1 physical · 1 plotted

1 disabled · 0 unplaced



Unverified source fixture ETC ColorSource Spot Zoom25–50° — exact variant pending · source 5

Profile Spot · Unverified · TBC ch · category symbol

1 physical · 1 plotted

1 disabled · 0 unplaced

Telefonfabriken · Telefonfabriken

SYMBOL LEGEND · Telefonfabriken

HitLight · Telefonfabriken

Tellusgången 26, 126 26, Hägersten, Sweden

DWG HL · METRIC

Drawn HitLight

Generated from the saved show

SOURCE d91ad6ee1e50

Unverified source fixture ETC ColorSource Spot Zoom25–50° — exact variant pending · source 6

Profile Spot · Unverified · TBC ch · category symbol

1 physical · 1 plotted

1 disabled · 0 unplaced

HitLight

Telefonfabriken · Telefonfabriken

SYMBOL LEGEND · Telefonfabriken

HitLight · Telefonfabriken

Tellusgången 26, 126 26, Hägersten, Sweden

DWG HL · METRIC

Drawn HitLight

Generated from the saved show

SOURCE d91ad6ee1e50

GENERAL NOTES

1. Source-based lighting plan. Confirm the current rig with the venue.
2. PARTIAL: included fixtures are not a full physical-unit census.
3. DMX PATCH WITHHELD: provisional or unchecked addresses are not published.
4. 61 individually plotted assemblies from the cited source configuration; partial reconstruction, not a complete current venue census.
5. See the current legend and fixture schedule for fixture coverage. Source identities remain separate from display models.

HitLight

STAGE ELEMENTS

NAME	TYPE	POSITION	TRIM / SIZE
bar1 · provisional 3.6m [3.1,3.8]	pipe	X 0.12 m · Z 13.29 m	3.60 m · 8.93 m W × 0.05 m D
bar3 · provisional 3.6m [3.1,3.8]	pipe	X 0.12 m · Z 11.00 m	3.60 m · 8.93 m W × 0.05 m D
bar5 · provisional 3.6m [3.1,3.8]	pipe	X 0.12 m · Z 8.74 m	3.60 m · 8.93 m W × 0.05 m D
bar6 · provisional 3.6m [3.1,3.8]	pipe	X 0.12 m · Z 7.60 m	3.60 m · 8.93 m W × 0.05 m D
bar7 · provisional 3.6m [3.1,3.8]	pipe	X 0.12 m · Z 6.46 m	3.60 m · 8.93 m W × 0.05 m D
bar8 · provisional 3.6m [3.1,3.8]	pipe	X 0.12 m · Z 5.34 m	3.60 m · 8.93 m W × 0.05 m D
bar9 · provisional 3.6m [3.1,3.8]	pipe	X 0.12 m · Z 4.19 m	3.60 m · 8.93 m W × 0.05 m D
bar10 · provisional 3.6m [3.1,3.8]	pipe	X 0.12 m · Z 3.04 m	3.60 m · 8.93 m W × 0.05 m D
bar11 · provisional 3.6m [3.1,3.8]	pipe	X 0.12 m · Z 1.93 m	3.60 m · 8.93 m W × 0.05 m D
bar12 · provisional 3.6m [3.1,3.8]	pipe	X 0.12 m · Z 0.81 m	3.60 m · 8.93 m W × 0.05 m D
bar13 · provisional 3.6m [3.1,3.8]	pipe	X 0.12 m · Z -0.34 m	3.60 m · 8.93 m W × 0.05 m D
bar14 · provisional 3.6m [3.1,3.8]	pipe	X 0.12 m · Z -1.47 m	3.60 m · 8.93 m W × 0.05 m D
bar15 · provisional 3.6m [3.1,3.8]	pipe	X 0.12 m · Z -2.60 m	3.60 m · 8.93 m W × 0.05 m D
bar16 · provisional 3.6m [3.1,3.8]	pipe	X 0.12 m · Z -3.74 m	3.60 m · 8.93 m W × 0.05 m D

Telefonfabriken · Telefonfabriken

STAGE ELEMENTS · Telefonfabriken

HitLight · Telefonfabriken

Tellusgången 26, 126 26, Hägersten, Sweden

DWG HL · METRIC

Drawn HitLight

Generated from the saved show

SOURCE d91ad6ee1e50

FIXTURE SCHEDULE

Fixture	Manufacturer / model	Position / mount	Mode / output
VISUAL PLANNING · DMX PATCH WITHHELD			
F001	Martin Professional / MAC Aura	bar14 · provisional 3.6m [3.1,3.8]	Unverified · Output excluded
F002	ETC / ColorSource Par	bar11 · provisional 3.6m [3.1,3.8]	Unverified · Output excluded
F003	ETC / ColorSource Par	bar3 · provisional 3.6m [3.1,3.8]	Unverified · Output excluded
F004	Martin Professional / MAC Aura	bar14 · provisional 3.6m [3.1,3.8]	Unverified · Output excluded
F005	ETC / ColorSource Par	bar15 · provisional 3.6m [3.1,3.8]	Unverified · Output excluded
F006	ETC / ColorSource Par	bar7 · provisional 3.6m [3.1,3.8]	Unverified · Output excluded
F007	ETC / ColorSource Par	bar9 · provisional 3.6m [3.1,3.8]	Unverified · Output excluded
F008	ETC / ColorSource Par	bar13 · provisional 3.6m [3.1,3.8]	Unverified · Output excluded
F009	ETC / ColorSource Par	bar10 · provisional 3.6m [3.1,3.8]	Unverified · Output excluded
F010	ETC / ColorSource Par	bar7 · provisional 3.6m [3.1,3.8]	Unverified · Output excluded
F011	ETC / ColorSource Par	bar5 · provisional 3.6m [3.1,3.8]	Unverified · Output excluded
F012	ETC / ColorSource Par	bar10 · provisional 3.6m [3.1,3.8]	Unverified · Output excluded
F013	ETC / ColorSource Par	bar5 · provisional 3.6m [3.1,3.8]	Unverified · Output excluded
F014	ETC / ColorSource Par	bar13 · provisional 3.6m [3.1,3.8]	Unverified · Output excluded
F015	ETC / ColorSource Par	bar1 · provisional 3.6m [3.1,3.8]	Unverified · Output excluded
F016	ETC / ColorSource Par	bar13 · provisional 3.6m [3.1,3.8]	Unverified · Output excluded
F017	ETC / ColorSource Par	bar11 · provisional 3.6m [3.1,3.8]	Unverified · Output excluded
F018	ETC / ColorSource Par	bar7 · provisional 3.6m [3.1,3.8]	Unverified · Output excluded
F019	ETC / ColorSource Par	bar3 · provisional 3.6m [3.1,3.8]	Unverified · Output excluded
F020	Martin Professional / MAC Aura	bar14 · provisional 3.6m [3.1,3.8]	Unverified · Output excluded

Planning reference only. Confirm installed modes and patch with the venue.

Telefonfabriken · Telefonfabriken

FIXTURE SCHEDULE · Telefonfabriken

HitLight · Telefonfabriken

Tellusgången 26, 126 26, Hägersten, Sweden

DWG HL · METRIC

Drawn HitLight

Generated from the saved show

SOURCE d91ad6ee1e50

FIXTURE SCHEDULE · CONTINUED

Fixture	Manufacturer / model	Position / mount	Mode / output
VISUAL PLANNING · DMX PATCH WITHHELD			
F021	ETC / ColorSource Par	bar10 · provisional 3.6m [3.1,3.8]	Unverified · Output excluded
F022	Martin Professional / MAC Aura	bar14 · provisional 3.6m [3.1,3.8]	Unverified · Output excluded
F023	ETC / ColorSource Par	bar10 · provisional 3.6m [3.1,3.8]	Unverified · Output excluded
F024	ETC / ColorSource Par	bar3 · provisional 3.6m [3.1,3.8]	Unverified · Output excluded
F025	ETC / ColorSource Par	bar9 · provisional 3.6m [3.1,3.8]	Unverified · Output excluded
F026	Unverified source fixture / ETC ColorSource Spot Zoom25–50° — exact varia…	bar6 · provisional 3.6m [3.1,3.8]	Unverified · Output excluded
F027	ETC / ColorSource Par	bar11 · provisional 3.6m [3.1,3.8]	Unverified · Output excluded
F028	Martin Professional / MAC Aura	bar8 · provisional 3.6m [3.1,3.8]	Unverified · Output excluded
F029	ETC / ColorSource Par	bar12 · provisional 3.6m [3.1,3.8]	Unverified · Output excluded
F030	ETC / ColorSource Par	bar5 · provisional 3.6m [3.1,3.8]	Unverified · Output excluded
F031	Martin Professional / MAC Aura	bar8 · provisional 3.6m [3.1,3.8]	Unverified · Output excluded
F032	ETC / ColorSource Par	bar11 · provisional 3.6m [3.1,3.8]	Unverified · Output excluded
F033	ETC / ColorSource Par	bar15 · provisional 3.6m [3.1,3.8]	Unverified · Output excluded
F034	ETC / ColorSource Par	bar1 · provisional 3.6m [3.1,3.8]	Unverified · Output excluded
F035	Martin Professional / MAC Aura	bar8 · provisional 3.6m [3.1,3.8]	Unverified · Output excluded
F036	ETC / ColorSource Par	bar11 · provisional 3.6m [3.1,3.8]	Unverified · Output excluded
F037	ETC / ColorSource Par	bar15 · provisional 3.6m [3.1,3.8]	Unverified · Output excluded
F038	ETC / ColorSource Par	bar13 · provisional 3.6m [3.1,3.8]	Unverified · Output excluded
F039	Unverified source fixture / ETC ColorSource Spot Zoom25–50° — exact varia…	bar6 · provisional 3.6m [3.1,3.8]	Unverified · Output excluded
F040	ETC / ColorSource Par	bar1 · provisional 3.6m [3.1,3.8]	Unverified · Output excluded

Planning reference only. Confirm installed modes and patch with the venue.

Telefonfabriken · Telefonfabriken

FIXTURE SCHEDULE · Telefonfabriken

HitLight · Telefonfabriken

Tellusgången 26, 126 26, Hägersten, Sweden

DWG HL · METRIC

Drawn HitLight

Generated from the saved show

SOURCE d91ad6ee1e50

FIXTURE SCHEDULE · CONTINUED

Fixture	Manufacturer / model	Position / mount	Mode / output
VISUAL PLANNING · DMX PATCH WITHHELD			
F041	ETC / ColorSource Par	bar9 · provisional 3.6m [3.1,3.8]	Unverified · Output excluded
F042	Unverified source fixture / ETC ColorSource Spot Zoom25–50° — exact varia…	bar6 · provisional 3.6m [3.1,3.8]	Unverified · Output excluded
F043	ETC / ColorSource Par	bar13 · provisional 3.6m [3.1,3.8]	Unverified · Output excluded
F044	ETC / ColorSource Par	bar3 · provisional 3.6m [3.1,3.8]	Unverified · Output excluded
F045	Unverified source fixture / ETC ColorSource Spot Zoom25–50° — exact varia…	bar6 · provisional 3.6m [3.1,3.8]	Unverified · Output excluded
F046	ETC / ColorSource Par	bar15 · provisional 3.6m [3.1,3.8]	Unverified · Output excluded
F047	ETC / ColorSource Par	bar5 · provisional 3.6m [3.1,3.8]	Unverified · Output excluded
F048	Martin Professional / ERA 300 Profile	bar8 · provisional 3.6m [3.1,3.8]	Unverified · Output excluded
F049	ETC / ColorSource Par	bar11 · provisional 3.6m [3.1,3.8]	Unverified · Output excluded
F050	ETC / ColorSource Par	bar16 · provisional 3.6m [3.1,3.8]	Unverified · Output excluded
F051	Unverified source fixture / ETC ColorSource Spot Zoom25–50° — exact varia…	bar6 · provisional 3.6m [3.1,3.8]	Unverified · Output excluded
F052	Martin Professional / ERA 300 Profile	bar8 · provisional 3.6m [3.1,3.8]	Unverified · Output excluded
F053	ETC / ColorSource Par	bar12 · provisional 3.6m [3.1,3.8]	Unverified · Output excluded
F054	Martin Professional / MAC Aura	bar14 · provisional 3.6m [3.1,3.8]	Unverified · Output excluded
F055	ETC / ColorSource Par	bar7 · provisional 3.6m [3.1,3.8]	Unverified · Output excluded
F056	Martin Professional / MAC Aura	bar8 · provisional 3.6m [3.1,3.8]	Unverified · Output excluded
F057	ETC / ColorSource Par	bar16 · provisional 3.6m [3.1,3.8]	Unverified · Output excluded
F058	Unverified source fixture / ETC ColorSource Spot Zoom25–50° — exact varia…	bar6 · provisional 3.6m [3.1,3.8]	Unverified · Output excluded
F059	ETC / ColorSource Par	bar1 · provisional 3.6m [3.1,3.8]	Unverified · Output excluded
F060	ETC / ColorSource Par	bar13 · provisional 3.6m [3.1,3.8]	Unverified · Output excluded

Planning reference only. Confirm installed modes and patch with the venue.

Telefonfabriken · Telefonfabriken

FIXTURE SCHEDULE · Telefonfabriken

HitLight · Telefonfabriken

Tellusgången 26, 126 26, Hägersten, Sweden

DWG HL · METRIC

Drawn HitLight

Generated from the saved show

SOURCE d91ad6ee1e50

Fixture	Manufacturer / model	Position / mount	Mode / output
VISUAL PLANNING · DMX PATCH WITHHELD			
F061	ETC / ColorSource Par	bar9 · provisional 3.6m [3.1,3.8]	Unverified · Output excluded

Planning reference only. Confirm installed modes and patch with the venue.

HitLight

VALIDATION APPENDIX

WARNING · PATCH_WITHHELD

DMX patch facts are withheld pending source verification. This planning document cannot be used for hardware output.

Objects: — · Remediation: review the source facts and regenerate.

ERROR · STAGE_DIMENSIONS_UNCONFIRMED

Confirm the stage dimensions before producing a final technical document.

Objects: Telefonfabriken · Remediation: review the source facts and regenerate.

WARNING · MODE_UNVERIFIED

DMX modes are unverified; output remains excluded.

Objects: F001–F061 · Remediation: review the source facts and regenerate.

WARNING · FIXTURE_DISABLED

Fixtures are disabled for this visual planning reconstruction.

Objects: F001–F061 · Remediation: review the source facts and regenerate.

WARNING · TITLE_METADATA_INCOMPLETE

Some professional title-block metadata is missing; the document will show an em dash.

Objects: f45d3e014b30be8b0dea4160 · Remediation: review the source facts and regenerate.

HitLight

VENUE & DRAWING SOURCES

Telefonfabriken

Telefonfabriken · 2023 plot — subscription review, partial

Tellusgången 26, 126 26, Hägersten, SE

https://www.telefonfabriken.se/

Sources checked 2026-11-02

Generated by HitLight from the saved published venue rig. Source attribution and reconstruction limitations are retained below.

Symbols: HitLight-owned category artwork. No manufacturer model geometry or original source pages included.

61 individually plotted assemblies from the cited source configuration; partial reconstruction, not a complete current venue census.

See the current legend and fixture schedule for fixture coverage. Source identities remain separate from display models.

Scale, height, support and body-envelope assumptions are approximate. Current equipment, source freshness and physical rigging have not been verified.

All fixtures are disabled and have no DMX allocation. Selected display modes do not establish the installed personality, circuit, universe or address.

Public 3D preview uses approximate category symbols. Editable copies retain labelled visual-only fixtures; this page grants no reuse rights to original drawings or manufacturer models.

The 2023 configuration contains 12 white-glyph PAR positions despite an equipment-list count of 10; the 53-fixture earlier configuration is preserved separately.

Partial source-based planning reconstruction; the current installation and complete fixture census are unverified.

Source-matched catalogue bodies are shown where available. Unresolved source identities remain labelled visual markers. Installed modes and DMX patch require verification; visual-only fixtures remain excluded from output.

61 individually plotted assemblies from the cited source configuration; partial reconstruction, not a complete current venue census.

See the current legend and fixture schedule for fixture coverage. Source identities remain separate from display models.

Scale, height, support and body-envelope assumptions are approximate. Current equipment, source freshness and physical rigging have not been verified.

All fixtures are disabled and have no DMX allocation. Selected display modes do not establish the installed personality, circuit, universe or address.

Public 3D preview uses approximate category symbols. Editable copies retain labelled visual-only fixtures; this page grants no reuse rights to original drawings or manufacturer models.

The 2023 configuration contains 12 white-glyph PAR positions despite an equipment-list count of 10; the 53-fixture earlier configuration is preserved separately.

Generated from the saved published HitLight layout; fixture positions and room geometry are unchanged. Not an official venue drawing.

Partial source-based planning reconstruction; the current installation and complete fixture census are unverified.

Source-matched catalogue bodies are shown where available. Unresolved source identities remain labelled visual markers. Installed modes and DMX patch require verification; visual-only fixtures remain excluded from output.

VENUE & DRAWING SOURCES

Output remains excluded for visual-only fixtures. Catalogue identity does not verify installed modes, addresses or the current installation.

Official venue information: https://www.telefonfabriken.se/ · checked 2026-10-19

Physical venue location: https://www.telefonfabriken.se/hitta-hit · checked 2026-10-23

Allmänritning - Telefonfabriken14 - 2-23.pdf: https://scenrum.se/application/handling/a9c38324-cfb4-4b34-b357-846704dc6fe6/laddaner · checked 2026-10-19

Scenrum-public-record-20261102.json.gz: https://scenrum.se/application/spelplats/4d661977-5f5a-4d65-b3de-717de1e2e074 · checked 2026-11-02

Public venue page: https://www.hitlight.app/venues/sweden/telefonfabriken-f45d3e01

HitLight