
UPSTAGE

FIXTURE LEGEND

- **ColorSource Par** — Strobe · 42×
- **ERA 300 Profile** — Profile Spot · 2×
- **MAC Aura** — Moving Head · 9×

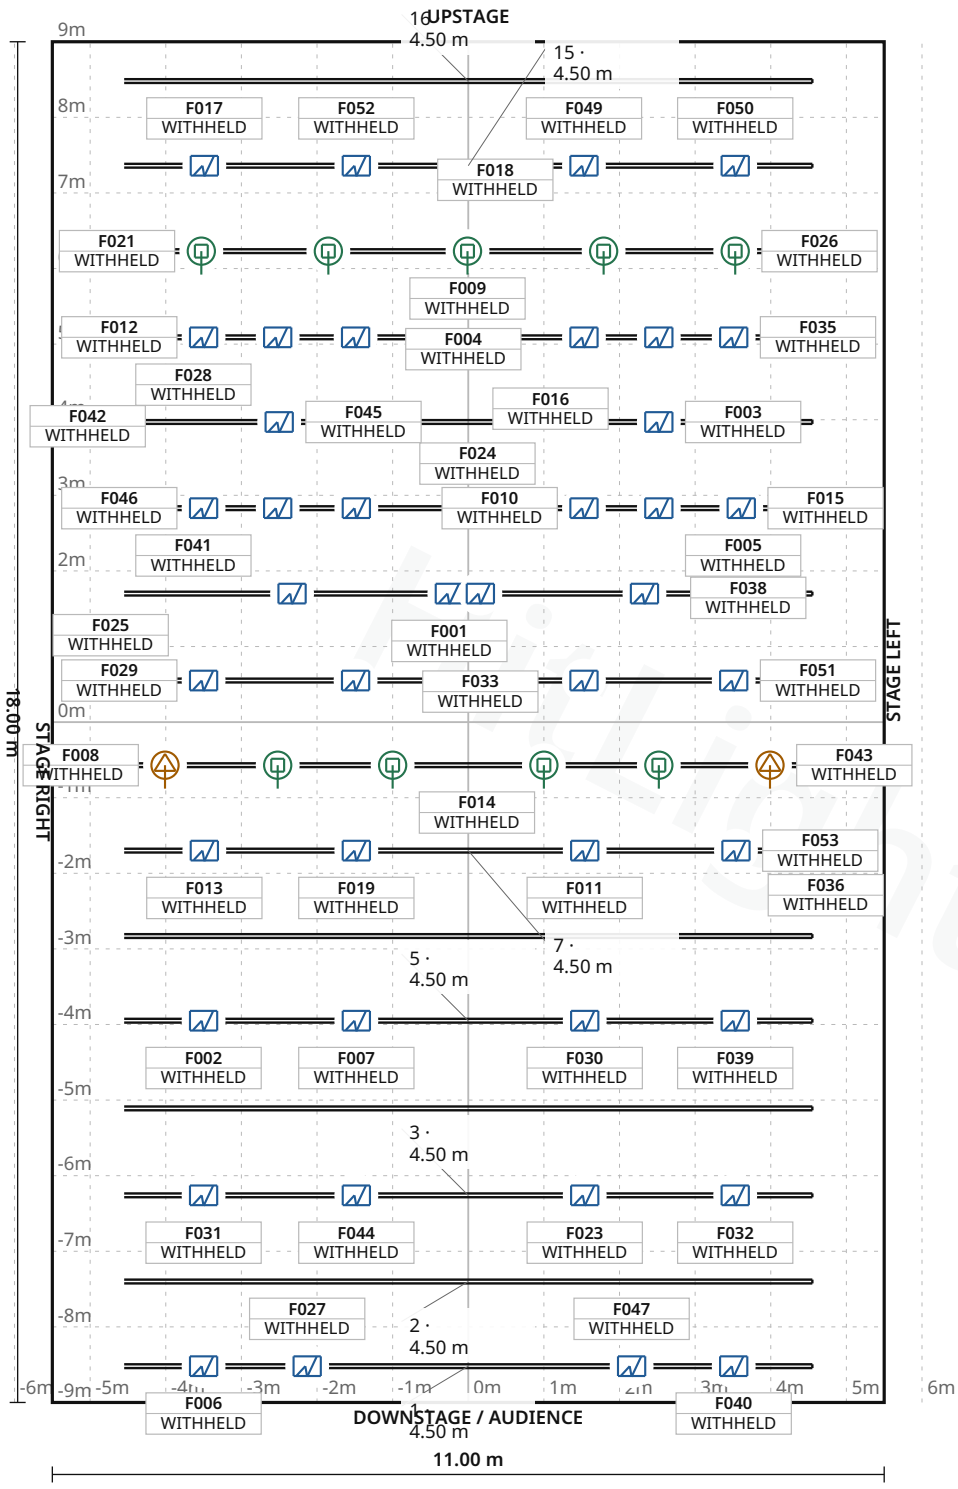

Stage 11.00 m W × 18.00 m D · Grid 1 m

5 fixture labels omitted in this view due to crowding · see DMX patch

Telefonfabriken · Telefonfabriken

LIGHT PLOT · PLAN · Telefonfabriken

HitLight · Telefonfabriken

Tellusgången 26, 126 26, Hägersten, Sweden

DWG HL · SCALE 1:100 · metric · PRINT AT 100%

Drawn HitLight

Generated from the saved show

SOURCE 8aa45d4419de

SYMBOL LEGEND

3 TYPES · 53 FIXTURES · COLOUR BY TYPE



ETC ColorSource Par

Strobe · 5ch(Default) · 5 ch · category symbol

42 physical · 42 plotted

0 disabled · 0 unplaced



Martin Professional ERA 300 Profile

Profile Spot · Basic · 21 ch · category symbol

2 physical · 2 plotted

0 disabled · 0 unplaced



Martin Professional MAC Aura

Moving Head · Standard · 14 ch · category symbol

9 physical · 9 plotted

0 disabled · 0 unplaced

HitLight

Telefonfabriken · Telefonfabriken

SYMBOL LEGEND · Telefonfabriken

HitLight · Telefonfabriken

Tellusgången 26, 126 26, Hägersten, Sweden

DWG HL · METRIC

Drawn HitLight

Generated from the saved show

SOURCE 8aa45d4419de

GENERAL NOTES

1. Source-based lighting plan. Confirm the current rig with the venue.
2. PARTIAL: included fixtures are not a full physical-unit census.
3. DMX PATCH WITHHELD: provisional or unchecked addresses are not published.
4. Source-based reconstruction. Confirm the current installation and equipment availability with the venue.
5. Scale, fixture positions, mounting heights and aiming may include estimates; this is not a rigging specification.

HitLight

STAGE ELEMENTS

NAME	TYPE	POSITION	TRIM / SIZE
5	pipe	X 0.00 m · Z 3.95 m	4.50 m · 9.10 m W × 0.05 m D
3	pipe	X 0.00 m · Z 6.26 m	4.50 m · 9.10 m W × 0.05 m D
4	pipe	X 0.00 m · Z 5.11 m	4.50 m · 9.10 m W × 0.05 m D
10	pipe	X 0.00 m · Z -1.70 m	4.50 m · 9.10 m W × 0.05 m D
16	pipe	X 0.00 m · Z -8.48 m	4.50 m · 9.10 m W × 0.05 m D
8	pipe	X 0.00 m · Z 0.57 m	4.50 m · 9.10 m W × 0.05 m D
15	pipe	X 0.00 m · Z -7.36 m	4.50 m · 9.10 m W × 0.05 m D
14	pipe	X 0.00 m · Z -6.23 m	4.50 m · 9.10 m W × 0.05 m D
9	pipe	X 0.00 m · Z -0.55 m	4.50 m · 9.10 m W × 0.05 m D
6	pipe	X 0.00 m · Z 2.83 m	4.50 m · 9.10 m W × 0.05 m D
11	pipe	X 0.00 m · Z -2.83 m	4.50 m · 9.10 m W × 0.05 m D
7	pipe	X 0.00 m · Z 1.70 m	4.50 m · 9.10 m W × 0.05 m D
12	pipe	X 0.00 m · Z -3.97 m	4.50 m · 9.10 m W × 0.05 m D
1	pipe	X 0.00 m · Z 8.52 m	4.50 m · 9.10 m W × 0.05 m D
13	pipe	X 0.00 m · Z -5.09 m	4.50 m · 9.10 m W × 0.05 m D
2	pipe	X 0.00 m · Z 7.40 m	4.50 m · 9.10 m W × 0.05 m D

Telefonfabriken · Telefonfabriken

STAGE ELEMENTS · Telefonfabriken

HitLight · Telefonfabriken

Tellusgången 26, 126 26, Hägersten, Sweden

DWG HL · METRIC

Drawn HitLight

Generated from the saved show

SOURCE 8aa45d4419de

FIXTURE SCHEDULE

Fixture	Manufacturer / model	Position / mount	Mode / output
VISUAL PLANNING · DMX PATCH WITHHELD			
F001	ETC / ColorSource Par	10	Unverified · Output excluded
F002	ETC / ColorSource Par	5	Unverified · Output excluded
F003	ETC / ColorSource Par	12	Unverified · Output excluded
F004	Martin Professional / MAC Aura	14	Unverified · Output excluded
F005	ETC / ColorSource Par	11	Unverified · Output excluded
F006	ETC / ColorSource Par	1	Unverified · Output excluded
F007	ETC / ColorSource Par	5	Unverified · Output excluded
F008	Martin Professional / ERA 300 Profile	8	Unverified · Output excluded
F009	Martin Professional / MAC Aura	14	Unverified · Output excluded
F010	ETC / ColorSource Par	11	Unverified · Output excluded
F011	ETC / ColorSource Par	7	Unverified · Output excluded
F012	ETC / ColorSource Par	13	Unverified · Output excluded
F013	ETC / ColorSource Par	7	Unverified · Output excluded
F014	Martin Professional / MAC Aura	8	Unverified · Output excluded
F015	ETC / ColorSource Par	11	Unverified · Output excluded
F016	ETC / ColorSource Par	13	Unverified · Output excluded
F017	ETC / ColorSource Par	15	Unverified · Output excluded
F018	Martin Professional / MAC Aura	14	Unverified · Output excluded
F019	ETC / ColorSource Par	7	Unverified · Output excluded
F020	ETC / ColorSource Par	13	Unverified · Output excluded

Planning reference only. Confirm installed modes and patch with the venue.

Telefonfabriken · Telefonfabriken

FIXTURE SCHEDULE · Telefonfabriken

HitLight · Telefonfabriken

Tellusgången 26, 126 26, Hägersten, Sweden

DWG HL · METRIC

Drawn HitLight

Generated from the saved show

SOURCE 8aa45d4419de

FIXTURE SCHEDULE · CONTINUED

Fixture	Manufacturer / model	Position / mount	Mode / output
VISUAL PLANNING · DMX PATCH WITHHELD			
F021	Martin Professional / MAC Aura	14	Unverified · Output excluded
F022	ETC / ColorSource Par	9	Unverified · Output excluded
F023	ETC / ColorSource Par	3	Unverified · Output excluded
F024	ETC / ColorSource Par	10	Unverified · Output excluded
F025	Martin Professional / MAC Aura	8	Unverified · Output excluded
F026	Martin Professional / MAC Aura	14	Unverified · Output excluded
F027	ETC / ColorSource Par	1	Unverified · Output excluded
F028	ETC / ColorSource Par	13	Unverified · Output excluded
F029	ETC / ColorSource Par	9	Unverified · Output excluded
F030	ETC / ColorSource Par	5	Unverified · Output excluded
F031	ETC / ColorSource Par	3	Unverified · Output excluded
F032	ETC / ColorSource Par	3	Unverified · Output excluded
F033	ETC / ColorSource Par	10	Unverified · Output excluded
F034	ETC / ColorSource Par	13	Unverified · Output excluded
F035	ETC / ColorSource Par	13	Unverified · Output excluded
F036	Martin Professional / MAC Aura	8	Unverified · Output excluded
F037	ETC / ColorSource Par	11	Unverified · Output excluded
F038	Martin Professional / MAC Aura	8	Unverified · Output excluded
F039	ETC / ColorSource Par	5	Unverified · Output excluded
F040	ETC / ColorSource Par	1	Unverified · Output excluded

Planning reference only. Confirm installed modes and patch with the venue.

Telefonfabriken · Telefonfabriken

FIXTURE SCHEDULE · Telefonfabriken

HitLight · Telefonfabriken

Tellusgången 26, 126 26, Hägersten, Sweden

DWG HL · METRIC

Drawn HitLight

Generated from the saved show

SOURCE 8aa45d4419de

Fixture	Manufacturer / model	Position / mount	Mode / output
VISUAL PLANNING · DMX PATCH WITHHELD			
F041	ETC / ColorSource Par	11	Unverified · Output excluded
F042	ETC / ColorSource Par	10	Unverified · Output excluded
F043	Martin Professional / ERA 300 Profile	8	Unverified · Output excluded
F044	ETC / ColorSource Par	3	Unverified · Output excluded
F045	ETC / ColorSource Par	12	Unverified · Output excluded
F046	ETC / ColorSource Par	11	Unverified · Output excluded
F047	ETC / ColorSource Par	1	Unverified · Output excluded
F048	ETC / ColorSource Par	9	Unverified · Output excluded
F049	ETC / ColorSource Par	15	Unverified · Output excluded
F050	ETC / ColorSource Par	15	Unverified · Output excluded
F051	ETC / ColorSource Par	9	Unverified · Output excluded
F052	ETC / ColorSource Par	15	Unverified · Output excluded
F053	ETC / ColorSource Par	7	Unverified · Output excluded

Planning reference only. Confirm installed modes and patch with the venue.

VALIDATION APPENDIX

WARNING · PATCH_WITHHELD

DMX patch facts are withheld pending source verification. This planning document cannot be used for hardware output.

Objects: — · Remediation: review the source facts and regenerate.

WARNING · TITLE_METADATA_INCOMPLETE

Some professional title-block metadata is missing; the document will show an em dash.

Objects: f45d3e014b30be8b0dea4160 · Remediation: review the source facts and regenerate.

HitLight

VENUE & DRAWING SOURCES

Telefonfabriken

Telefonfabriken · Published reference (rig unverified)

Tellusgången 26, 126 26, Hägersten, SE

https://www.telefonfabriken.se/

Sources checked 2026-11-02

Generated by HitLight from the saved published venue rig. Source attribution and reconstruction limitations are retained below.

Symbols: HitLight-owned category artwork. No manufacturer model geometry or original source pages included.

Source-based reconstruction. Confirm the current installation and equipment availability with the venue.

Scale, fixture positions, mounting heights and aiming may include estimates; this is not a rigging specification.

Provisional fixture matches are labelled as placeholders. The recorded subset is not a complete physical inventory.

DMX addresses are withheld from public plans until their exact source patch is reconciled.

Source-based reconstruction. Confirm the current installation and equipment availability with the venue.

Scale, fixture positions, mounting heights and aiming may include estimates; this is not a rigging specification.

Provisional fixture matches are labelled as placeholders. The recorded subset is not a complete physical inventory.

DMX addresses are withheld from public plans until their exact source patch is reconciled.

Generated from the saved published HitLight layout; fixture positions and room geometry are unchanged. Not an official venue drawing.

Official venue information: https://www.telefonfabriken.se/ · checked 2026-10-19

Physical venue location: https://www.telefonfabriken.se/hitta-hit · checked 2026-10-23

Allmänritning - Telefonfabriken14 - 2-23.pdf:
https://scenrum.se/application/handling/a9c38324-cfb4-4b34-b357-846704dc6fe6/laddaner · checked 2026-10-19

Scenrum-public-record-20261102.json.gz:
https://scenrum.se/application/spelplats/4d661977-5f5a-4d65-b3de-717de1e2e074 · checked 2026-11-02

Public venue page: https://www.hitlight.app/venues/sweden/telefonfabriken-f45d3e01

HitLight | hitlight.app