
UPSTAGE ↑

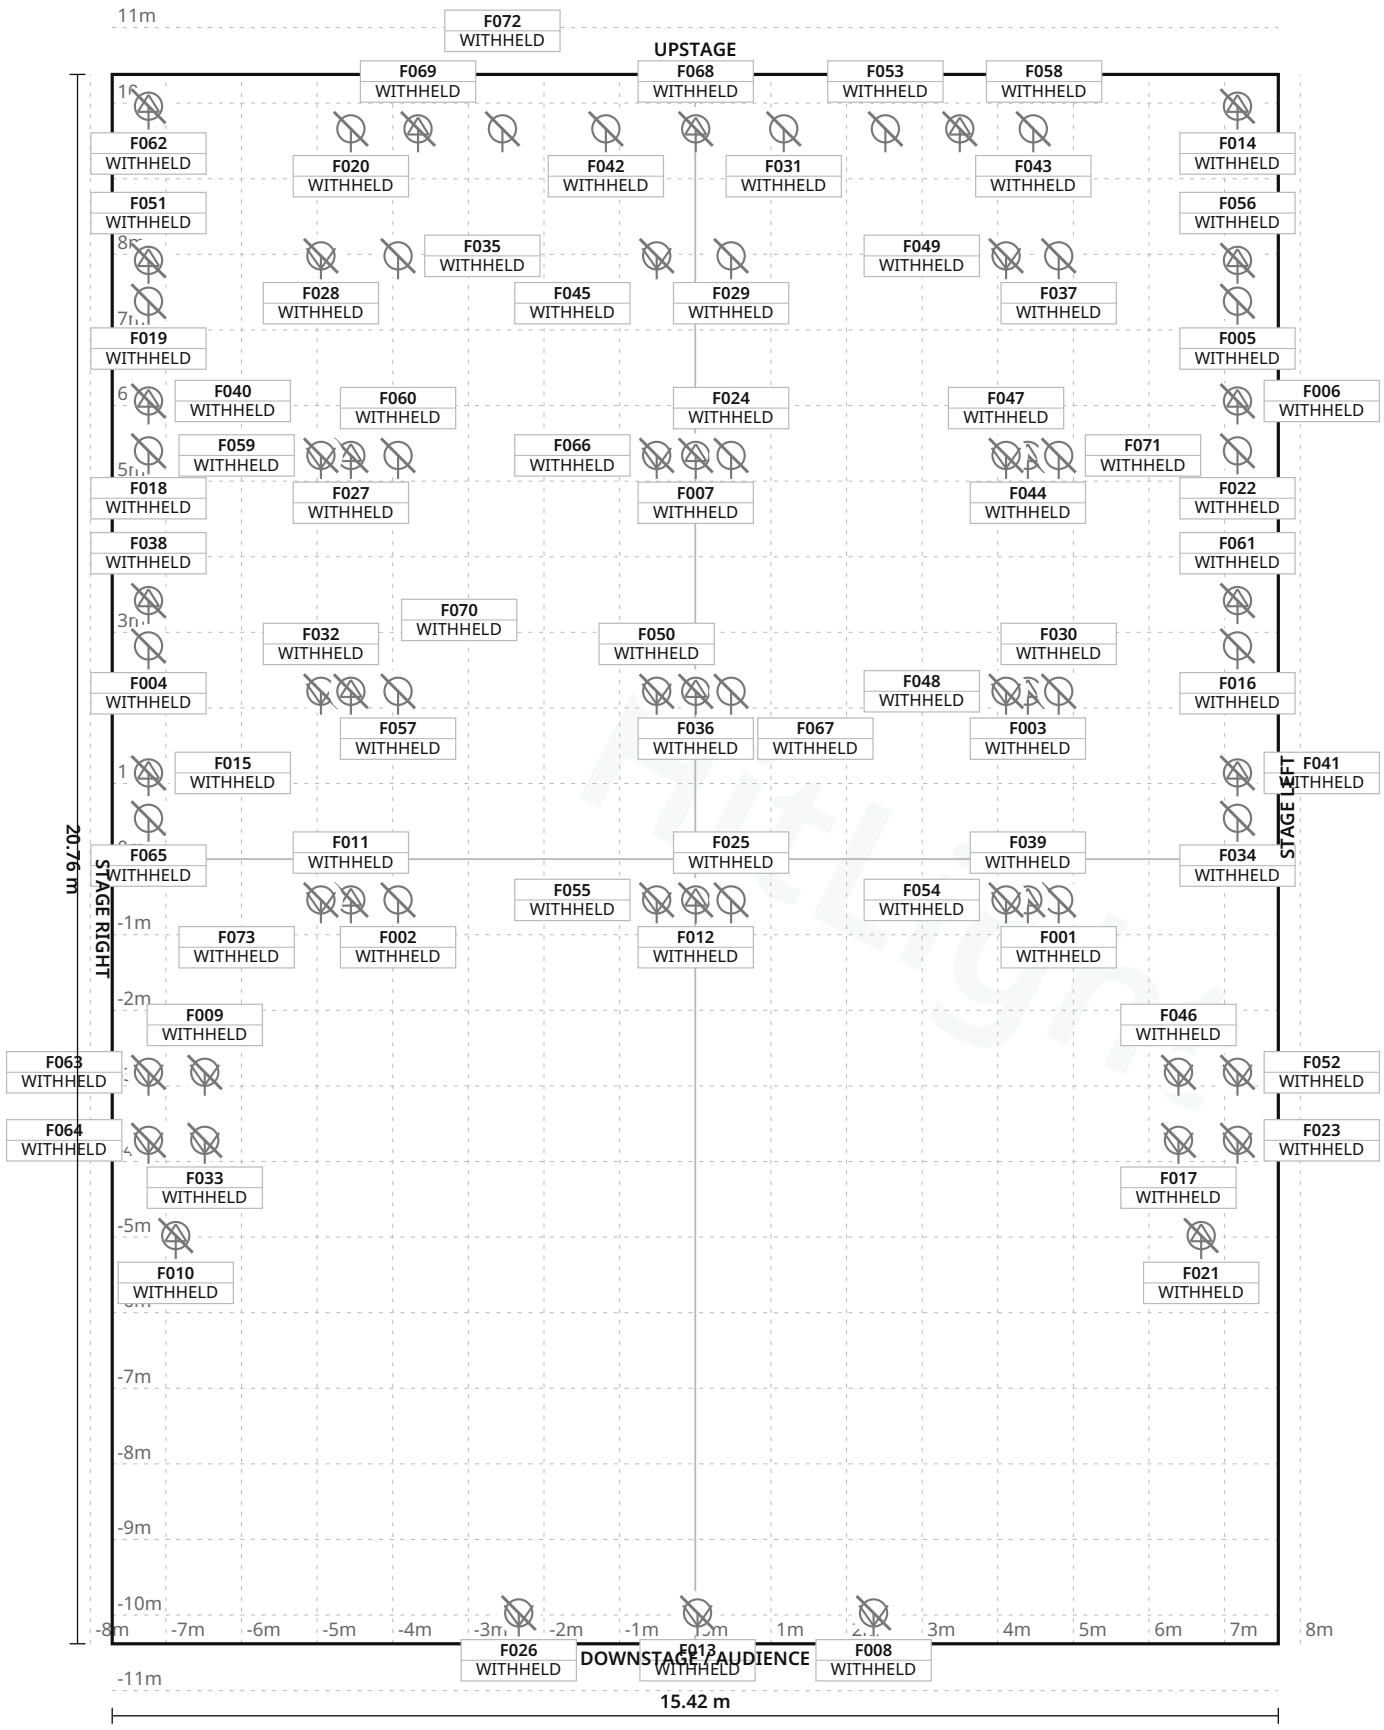

FIXTURE LEGEND

- **ETC LED PAR ·** exact model unknown — PAR Light · 8×
- **ETC profile ·** source lens unprovided — Profile Spot · 3×
- **ETC** profile50degrees · exact body unavailable — Profile Spot · 10×
- **ETC Zoom25-50** — Profile Spot · 11×
- **PAR64 ·** lamp/maker unknown — PAR Light · 6×
- **PC1000 ·** manufacturer/model unknown — Spot Light · 20×
- **PC2000 ·** manufacturer/model unknown — Spot Light · 3×
- **Proel LED PAR ·** exact model unknown — PAR Light · 12×

Stage 15.42 m W × 20.76 m D · Grid 1 m

Teatro Greco · Main room

LIGHT PLOT · PLAN · Main room

HitLight · Teatro Greco

Roma, Italy

DWG HL · SCALE 1:100 · metric · PRINT AT 100%

Drawn HitLight

Generated from the saved show

SOURCE 640daa265530

SYMBOL LEGEND

8 TYPES · 73 FIXTURES · COLOUR BY TYPE

Unverified source fixture ETC LED PAR · exact model unknown PAR Light · Unverified · TBC ch · category symbol	**8 physical · 8 plotted** 8 disabled · 0 unplaced
Unverified source fixture ETC profile · source lens unprovided Profile Spot · Unverified · TBC ch · category symbol	**3 physical · 3 plotted** 3 disabled · 0 unplaced
Unverified source fixture ETC profile50degrees · exact body unavailable Profile Spot · Unverified · TBC ch · category symbol	**10 physical · 10 plotted** 10 disabled · 0 unplaced
Unverified source fixture ETC Zoom25-50 Profile Spot · Unverified · TBC ch · category symbol	**11 physical · 11 plotted** 11 disabled · 0 unplaced
Unverified source fixture PAR64 · lamp/maker unknown PAR Light · Unverified · TBC ch · category symbol	**6 physical · 6 plotted** 6 disabled · 0 unplaced
Unverified source fixture PC1000 · manufacturer/model unknown Spot Light · Unverified · TBC ch · category symbol	**20 physical · 20 plotted** 20 disabled · 0 unplaced
Unverified source fixture PC2000 · manufacturer/model unknown Spot Light · Unverified · TBC ch · category symbol	**3 physical · 3 plotted** 3 disabled · 0 unplaced
Unverified source fixture Proel LED PAR · exact model unknown PAR Light · Unverified · TBC ch · category symbol	**12 physical · 12 plotted** 12 disabled · 0 unplaced

Teatro Greco · Main room

SYMBOL LEGEND · Main room

HitLight · Teatro Greco

Roma, Italy

DWG HL · METRIC

Drawn HitLight

Generated from the saved show

SOURCE 640daa265530

GENERAL NOTES

1. Source-based lighting plan. Confirm the current rig with the venue.
2. PARTIAL: included fixtures are not a full physical-unit census.
3. DMX PATCH WITHHELD: provisional or unchecked addresses are not published.
4. Geometry and mounting are approximate. Display dimensions and hanging heights include labelled estimates; this is not a measured or control-ready rig.
5. Exact fixture variants, body accuracy, modes and DMX patch remain unverified. Neutral visual placeholders preserve the plotted positions pending review.

HitLight

FIXTURE SCHEDULE

Fixture	Manufacturer / model	Position / mount	Mode / output
VISUAL PLANNING · DMX PATCH WITHHELD			
F001	Unverified source fixture / Proel LED PAR · exact model unknown	PLOTTED	Unverified · Output excluded
F002	Unverified source fixture / Proel LED PAR · exact model unknown	PLOTTED	Unverified · Output excluded
F003	Unverified source fixture / ETC Zoom25-50	PLOTTED	Unverified · Output excluded
F004	Unverified source fixture / ETC LED PAR · exact model unknown	PLOTTED	Unverified · Output excluded
F005	Unverified source fixture / ETC LED PAR · exact model unknown	PLOTTED	Unverified · Output excluded
F006	Unverified source fixture / ETC profile50degrees · exact body unavailable	PLOTTED	Unverified · Output excluded
F007	Unverified source fixture / ETC Zoom25-50	PLOTTED	Unverified · Output excluded
F008	Unverified source fixture / PC2000 · manufacturer/model unknown	PLOTTED	Unverified · Output excluded
F009	Unverified source fixture / PC1000 · manufacturer/model unknown	PLOTTED	Unverified · Output excluded
F010	Unverified source fixture / ETC Zoom25-50	PLOTTED	Unverified · Output excluded
F011	Unverified source fixture / ETC Zoom25-50	PLOTTED	Unverified · Output excluded
F012	Unverified source fixture / ETC Zoom25-50	PLOTTED	Unverified · Output excluded
F013	Unverified source fixture / PC2000 · manufacturer/model unknown	PLOTTED	Unverified · Output excluded
F014	Unverified source fixture / ETC profile50degrees · exact body unavailable	PLOTTED	Unverified · Output excluded
F015	Unverified source fixture / ETC profile50degrees · exact body unavailable	PLOTTED	Unverified · Output excluded
F016	Unverified source fixture / ETC LED PAR · exact model unknown	PLOTTED	Unverified · Output excluded
F017	Unverified source fixture / PC1000 · manufacturer/model unknown	PLOTTED	Unverified · Output excluded
F018	Unverified source fixture / ETC LED PAR · exact model unknown	PLOTTED	Unverified · Output excluded
F019	Unverified source fixture / ETC LED PAR · exact model unknown	PLOTTED	Unverified · Output excluded
F020	Unverified source fixture / PAR64 · lamp/maker unknown	PLOTTED	Unverified · Output excluded

Planning reference only. Confirm installed modes and patch with the venue.

Fixture	Manufacturer / model	Position / mount	Mode / output
VISUAL PLANNING · DMX PATCH WITHHELD			
F021	Unverified source fixture / ETC Zoom25-50	PLOTTED	Unverified · Output excluded
F022	Unverified source fixture / ETC LED PAR · exact model unknown	PLOTTED	Unverified · Output excluded
F023	Unverified source fixture / PC1000 · manufacturer/model unknown	PLOTTED	Unverified · Output excluded
F024	Unverified source fixture / Proel LED PAR · exact model unknown	PLOTTED	Unverified · Output excluded
F025	Unverified source fixture / Proel LED PAR · exact model unknown	PLOTTED	Unverified · Output excluded
F026	Unverified source fixture / PC2000 · manufacturer/model unknown	PLOTTED	Unverified · Output excluded
F027	Unverified source fixture / ETC Zoom25-50	PLOTTED	Unverified · Output excluded
F028	Unverified source fixture / PC1000 · manufacturer/model unknown	PLOTTED	Unverified · Output excluded
F029	Unverified source fixture / Proel LED PAR · exact model unknown	PLOTTED	Unverified · Output excluded
F030	Unverified source fixture / Proel LED PAR · exact model unknown	PLOTTED	Unverified · Output excluded
F031	Unverified source fixture / PAR64 · lamp/maker unknown	PLOTTED	Unverified · Output excluded
F032	Unverified source fixture / PC1000 · manufacturer/model unknown	PLOTTED	Unverified · Output excluded
F033	Unverified source fixture / PC1000 · manufacturer/model unknown	PLOTTED	Unverified · Output excluded
F034	Unverified source fixture / ETC LED PAR · exact model unknown	PLOTTED	Unverified · Output excluded
F035	Unverified source fixture / Proel LED PAR · exact model unknown	PLOTTED	Unverified · Output excluded
F036	Unverified source fixture / ETC Zoom25-50	PLOTTED	Unverified · Output excluded
F037	Unverified source fixture / Proel LED PAR · exact model unknown	PLOTTED	Unverified · Output excluded
F038	Unverified source fixture / ETC profile50degrees · exact body unavailable	PLOTTED	Unverified · Output excluded
F039	Unverified source fixture / ETC Zoom25-50	PLOTTED	Unverified · Output excluded
F040	Unverified source fixture / ETC profile50degrees · exact body unavailable	PLOTTED	Unverified · Output excluded

Planning reference only. Confirm installed modes and patch with the venue.

Fixture	Manufacturer / model	Position / mount	Mode / output
VISUAL PLANNING · DMX PATCH WITHHELD			
F041	Unverified source fixture / ETC profile50degrees · exact body unavailable	PLOTTED	Unverified · Output excluded
F042	Unverified source fixture / PAR64 · lamp/maker unknown	PLOTTED	Unverified · Output excluded
F043	Unverified source fixture / PAR64 · lamp/maker unknown	PLOTTED	Unverified · Output excluded
F044	Unverified source fixture / ETC Zoom25-50	PLOTTED	Unverified · Output excluded
F045	Unverified source fixture / PC1000 · manufacturer/model unknown	PLOTTED	Unverified · Output excluded
F046	Unverified source fixture / PC1000 · manufacturer/model unknown	PLOTTED	Unverified · Output excluded
F047	Unverified source fixture / PC1000 · manufacturer/model unknown	PLOTTED	Unverified · Output excluded
F048	Unverified source fixture / PC1000 · manufacturer/model unknown	PLOTTED	Unverified · Output excluded
F049	Unverified source fixture / PC1000 · manufacturer/model unknown	PLOTTED	Unverified · Output excluded
F050	Unverified source fixture / PC1000 · manufacturer/model unknown	PLOTTED	Unverified · Output excluded
F051	Unverified source fixture / ETC profile50degrees · exact body unavailable	PLOTTED	Unverified · Output excluded
F052	Unverified source fixture / PC1000 · manufacturer/model unknown	PLOTTED	Unverified · Output excluded
F053	Unverified source fixture / PAR64 · lamp/maker unknown	PLOTTED	Unverified · Output excluded
F054	Unverified source fixture / PC1000 · manufacturer/model unknown	PLOTTED	Unverified · Output excluded
F055	Unverified source fixture / PC1000 · manufacturer/model unknown	PLOTTED	Unverified · Output excluded
F056	Unverified source fixture / ETC profile50degrees · exact body unavailable	PLOTTED	Unverified · Output excluded
F057	Unverified source fixture / Proel LED PAR · exact model unknown	PLOTTED	Unverified · Output excluded
F058	Unverified source fixture / ETC profile · source lens unprovided	PLOTTED	Unverified · Output excluded
F059	Unverified source fixture / PC1000 · manufacturer/model unknown	PLOTTED	Unverified · Output excluded
F060	Unverified source fixture / Proel LED PAR · exact model unknown	PLOTTED	Unverified · Output excluded

Planning reference only. Confirm installed modes and patch with the venue.

Fixture	Manufacturer / model	Position / mount	Mode / output
VISUAL PLANNING · DMX PATCH WITHHELD			
F061	Unverified source fixture / ETC profile50degrees · exact body unavailable	PLOTTED	Unverified · Output excluded
F062	Unverified source fixture / ETC profile50degrees · exact body unavailable	PLOTTED	Unverified · Output excluded
F063	Unverified source fixture / PC1000 · manufacturer/model unknown	PLOTTED	Unverified · Output excluded
F064	Unverified source fixture / PC1000 · manufacturer/model unknown	PLOTTED	Unverified · Output excluded
F065	Unverified source fixture / ETC LED PAR · exact model unknown	PLOTTED	Unverified · Output excluded
F066	Unverified source fixture / PC1000 · manufacturer/model unknown	PLOTTED	Unverified · Output excluded
F067	Unverified source fixture / Proel LED PAR · exact model unknown	PLOTTED	Unverified · Output excluded
F068	Unverified source fixture / ETC profile · source lens unprovided	PLOTTED	Unverified · Output excluded
F069	Unverified source fixture / ETC profile · source lens unprovided	PLOTTED	Unverified · Output excluded
F070	Unverified source fixture / ETC Zoom25-50	PLOTTED	Unverified · Output excluded
F071	Unverified source fixture / Proel LED PAR · exact model unknown	PLOTTED	Unverified · Output excluded
F072	Unverified source fixture / PAR64 · lamp/maker unknown	PLOTTED	Unverified · Output excluded
F073	Unverified source fixture / PC1000 · manufacturer/model unknown	PLOTTED	Unverified · Output excluded

Planning reference only. Confirm installed modes and patch with the venue.

VALIDATION APPENDIX

WARNING · PATCH_WITHHELD

DMX patch facts are withheld pending source verification. This planning document cannot be used for hardware output.

Objects: — · Remediation: review the source facts and regenerate.

ERROR · STAGE_DIMENSIONS_UNCONFIRMED

Confirm the stage dimensions before producing a final technical document.

Objects: Main room · Remediation: review the source facts and regenerate.

WARNING · MODE_UNVERIFIED

DMX modes are unverified; output remains excluded.

Objects: F001–F073 · Remediation: review the source facts and regenerate.

WARNING · FIXTURE_DISABLED

Fixtures are disabled for this visual planning reconstruction.

Objects: F001–F073 · Remediation: review the source facts and regenerate.

WARNING · TITLE_METADATA_INCOMPLETE

Some professional title-block metadata is missing; the document will show an em dash.

Objects: f64451f9b84069b993f5ed02 · Remediation: review the source facts and regenerate.

HitLight

VENUE & DRAWING SOURCES

Teatro Greco

Main room · House rig

Roma, IT

https://teatrogreco.weebly.com/caratteristicheteatrogreco.html

Sources checked 2026-11-03

Generated by HitLight from the saved published venue rig. Source attribution and reconstruction limitations are retained below.

Symbols: HitLight-owned category artwork. No manufacturer model geometry or original source pages included.

Fixture classes/models and modes include clearly labelled visual estimates. Generic bodies represent unknown source products; manufacturer identity, wattage and optics are not asserted by those selections.

Stage dimensions, hanging heights, mounts and focus are approximate; the patch remains unverified. This is a partial visual reconstruction, not a control-ready installation.

Original source dates do not establish current physical presence or a complete venue census.

Exact available catalogue display bodies are restored through verified immutable references. Fixture identities, installed modes, patch and output verification are unchanged; original source qualifications remain authoritative.

Geometry and mounting are approximate. Display dimensions and hanging heights include labelled estimates; this is not a measured or control-ready rig.

Exact fixture variants, body accuracy, modes and DMX patch remain unverified. Neutral visual placeholders preserve the plotted positions pending review.

The dated source does not establish the current installed rig or a complete fixture census.

Generated from the saved published HitLight layout; fixture positions and room geometry are unchanged. Not an official venue drawing.

Fixture classes/models and modes include clearly labelled visual estimates. Generic bodies represent unknown source products; manufacturer identity, wattage and optics are not asserted by those selections.

Stage dimensions, hanging heights, mounts and focus are approximate; the patch remains unverified. This is a partial visual reconstruction, not a control-ready installation.

Original source dates do not establish current physical presence or a complete venue census.

Exact available catalogue display bodies are restored through verified immutable references. Fixture identities, installed modes, patch and output verification are unchanged; original source qualifications remain authoritative.

Output remains excluded for visual-only fixtures. Catalogue identity does not verify installed modes, addresses or the current installation.

Teatro Greco — Main room · lighting plot:
https://teatrogreco.weebly.com/caratteristicheteatrogreco.html · checked 2026-11-03

Public venue page: https://www.hitlight.app/venues/italy/teatro-greco-f64451f9

HitLight | hitlight.app