
UPSTAGE ↑

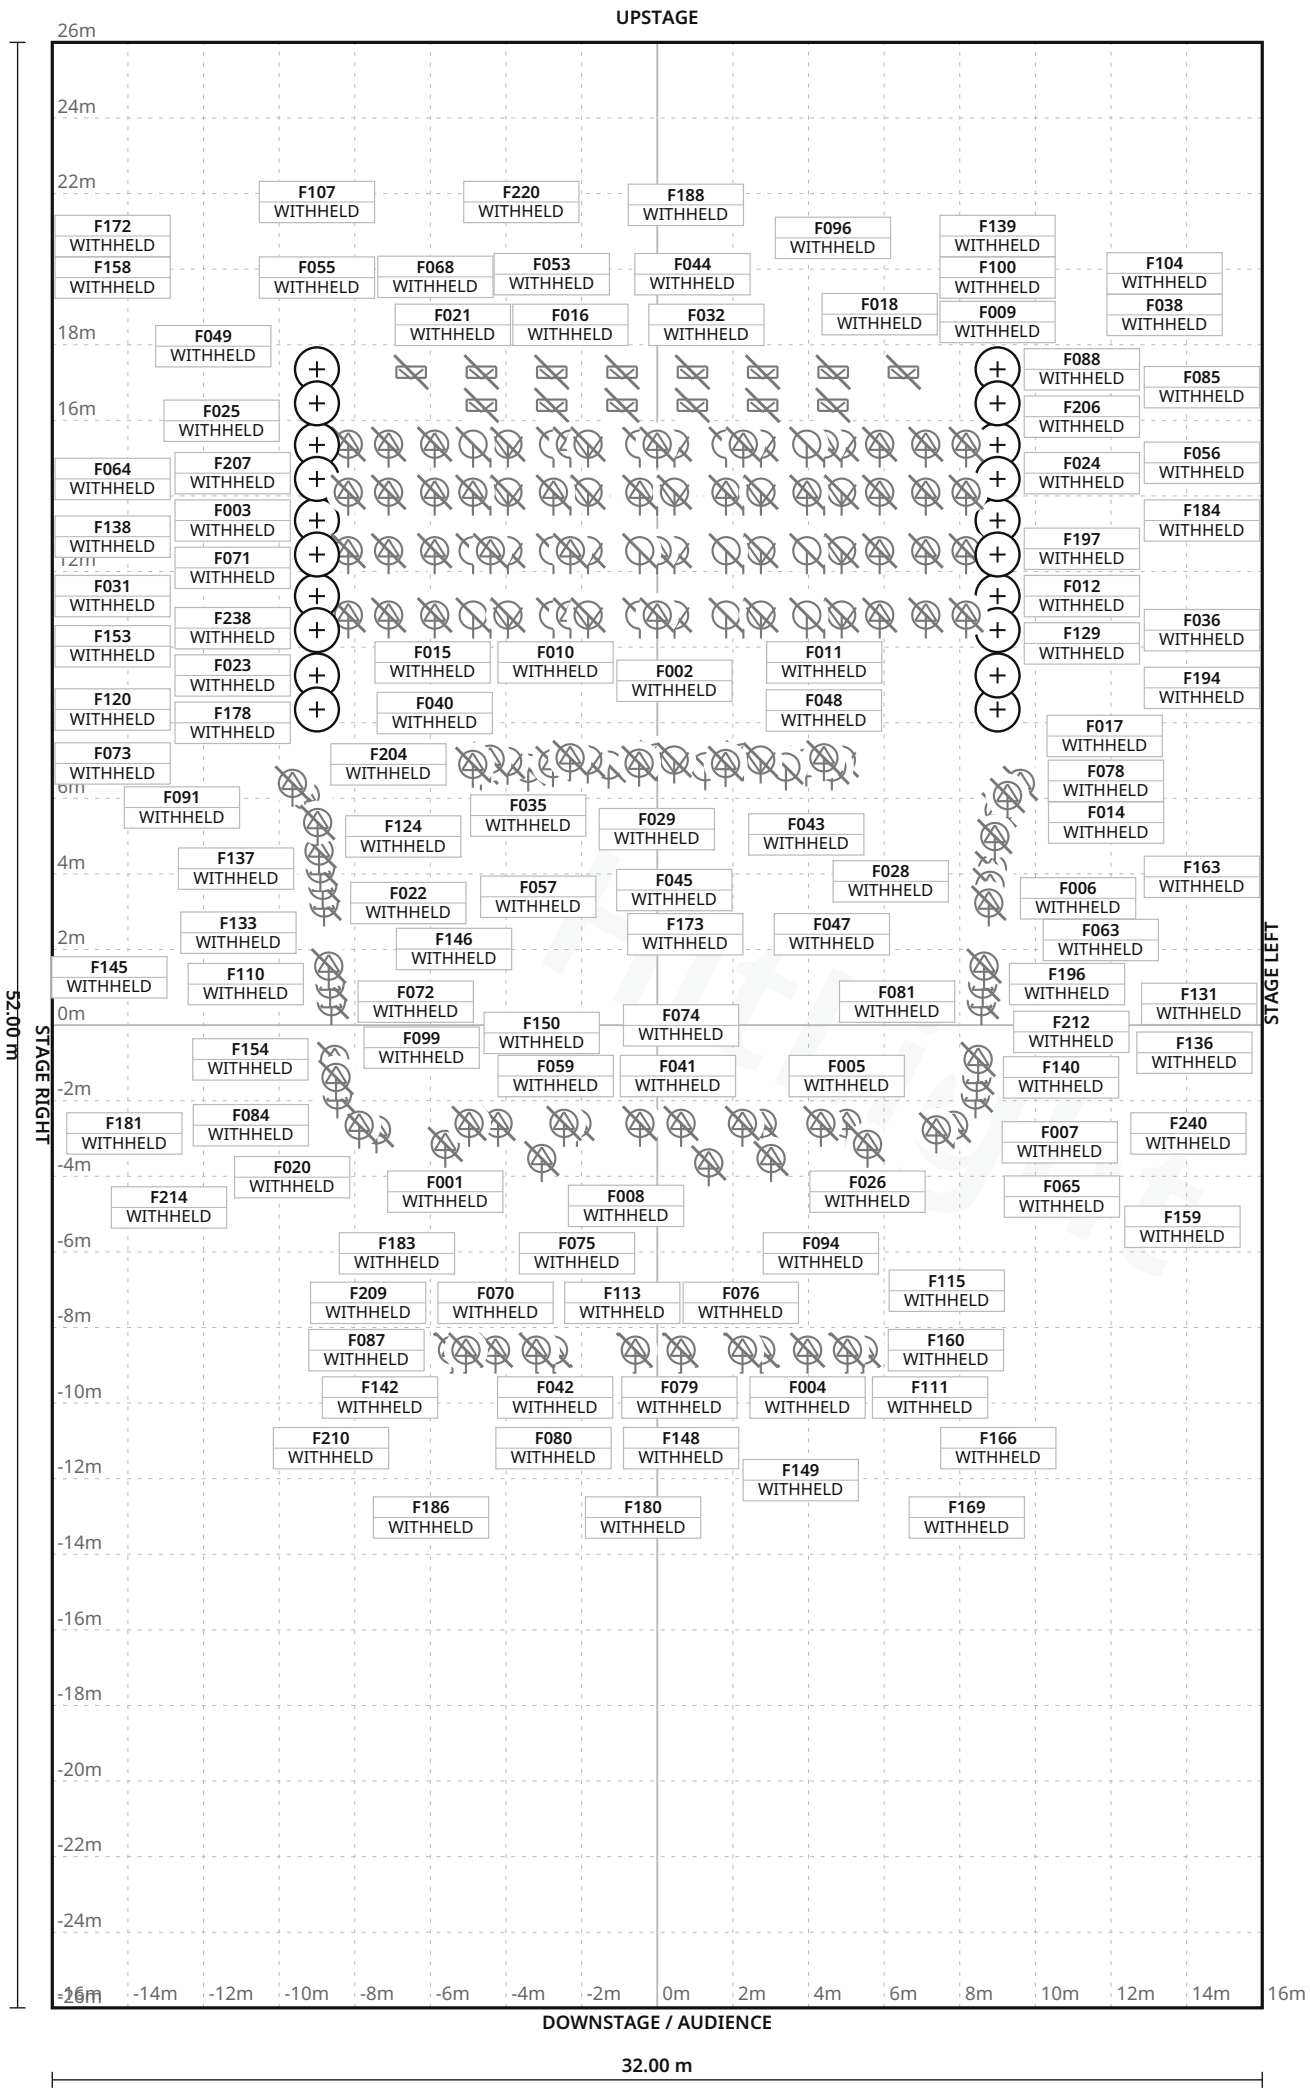

FIXTURE LEGEND

- **Source Four 19** — Profile Spot · 35×
- **Source Four 26** — Profile Spot · 47×
- **Source Four 36** — Profile Spot · 18×
- **Source Four 50** — Profile Spot · 4×
- **ChromaQ** ColorForceII72 — Cyc Light · 8×
- **CONDITIONAL** LOAD-IN — ChromaQ ColorForceII72 — Cyc Light · 6×
- **CONDITIONAL** LOAD-IN — ETC SourceFour 36degree — Profile Spot · 40×
- **CONDITIONAL** LOAD-IN — ETC SourceFour LED2LS 36degree — Profile Spot · 10×
- **ETC Desire** Fresnel LustrX8 — Spot Light · 25×
- **ETC SourceFour** LED2LS 19degree — Profile Spot · 2×
- **ETC SourceFour** LED2LS 26degree — Profile Spot · 20×
- **ETC SourceFour** LED2LS 36degree — Profile Spot · 6×
- **ETC SourceFour** PAR WFL — PAR Light · 19×

Stage 32.00 m W × 52.00 m D · Grid 1 m

119 fixture labels omitted in this view due to crowding · see DMX patch

NYU Skirball · Main room

LIGHT PLOT · PLAN · Main room

HitLight · NYU Skirball

566 LaGuardia Pl, New York, United States

DWG HL · SCALE 1:200 · metric · PRINT AT 100%

Drawn HitLight

Generated from the saved show

SOURCE 40c0925acbe2

SYMBOL LEGEND

13 TYPES · 240 FIXTURES · COLOUR BY TYPE



ETC Source Four 19

Profile Spot · Unverified · TBC ch · category symbol

35 physical · 35 plotted

35 disabled · 0 unplaced



ETC Source Four 26

Profile Spot · Unverified · TBC ch · category symbol

47 physical · 47 plotted

47 disabled · 0 unplaced



ETC Source Four 36

Profile Spot · Unverified · TBC ch · category symbol

18 physical · 18 plotted

18 disabled · 0 unplaced



ETC Source Four 50

Profile Spot · Unverified · TBC ch · category symbol

4 physical · 4 plotted

4 disabled · 0 unplaced



Unverified source fixture ChromaQ ColorForceII72

Cyc Light · Unverified · TBC ch · category symbol

8 physical · 8 plotted

8 disabled · 0 unplaced



Unverified source fixture CONDITIONAL LOAD-IN — ChromaQ ColorForceII72

Cyc Light · Unverified · TBC ch · category symbol

6 physical · 6 plotted

6 disabled · 0 unplaced



Unverified source fixture CONDITIONAL LOAD-IN — ETC SourceFour 36degree

Profile Spot · Unverified · TBC ch · category symbol

40 physical · 40 plotted

40 disabled · 0 unplaced



Unverified source fixture CONDITIONAL LOAD-IN — ETC SourceFour LED2LS 36degree

Profile Spot · Unverified · TBC ch · category symbol

10 physical · 10 plotted

10 disabled · 0 unplaced

NYU Skirball · Main room

SYMBOL LEGEND · Main room

HitLight · NYU Skirball

566 LaGuardia Pl, New York, United States

DWG HL · METRIC

Drawn HitLight

Generated from the saved show

SOURCE 40c0925acbe2

SYMBOL LEGEND · CONTINUED

13 TYPES · 240 FIXTURES · COLOUR BY TYPE

	**Unverified source fixture ETC Desire Fresnel LustrX8** Spot Light · Unverified · TBC ch · category symbol	**25 physical · 25 plotted** 25 disabled · 0 unplaced
	**Unverified source fixture ETC SourceFour LED2LS 19degree** Profile Spot · Unverified · TBC ch · category symbol	**2 physical · 2 plotted** 2 disabled · 0 unplaced
	**Unverified source fixture ETC SourceFour LED2LS 26degree** Profile Spot · Unverified · TBC ch · category symbol	**20 physical · 20 plotted** 20 disabled · 0 unplaced
	**Unverified source fixture ETC SourceFour LED2LS 36degree** Profile Spot · Unverified · TBC ch · category symbol	**6 physical · 6 plotted** 6 disabled · 0 unplaced
	**Unverified source fixture ETC SourceFour PAR WFL** PAR Light · Unverified · TBC ch · category symbol	**19 physical · 19 plotted** 19 disabled · 0 unplaced

NYU Skirball · Main room

SYMBOL LEGEND · Main room

HitLight · NYU Skirball

566 LaGuardia Pl, New York, United States

DWG HL · METRIC

Drawn HitLight

Generated from the saved show

SOURCE 40c0925acbe2

GENERAL NOTES

1. Source-based lighting plan. Confirm the current rig with the venue.
2. PARTIAL: included fixtures are not a full physical-unit census.
3. DMX PATCH WITHHELD: provisional or unchecked addresses are not published.
4. Partial planning view; modes and patch unverified; output excluded.

HitLight

FIXTURE SCHEDULE

Fixture	Manufacturer / model	Position / mount	Mode / output
VISUAL PLANNING · DMX PATCH WITHHELD			
F001	ETC / Source Four 36	PLOTTED	Unverified · Output excluded
F002	Unverified source fixture / ETC Desire Fresnel LustrX8	PLOTTED	Unverified · Output excluded
F003	Unverified source fixture / CONDITIONAL LOAD-IN — ETC SourceFour 36degree	PLOTTED	Unverified · Output excluded
F004	ETC / Source Four 19	PLOTTED	Unverified · Output excluded
F005	ETC / Source Four 19	PLOTTED	Unverified · Output excluded
F006	Unverified source fixture / ETC SourceFour LED2LS 36degree	PLOTTED	Unverified · Output excluded
F007	Unverified source fixture / ETC SourceFour LED2LS 19degree	PLOTTED	Unverified · Output excluded
F008	ETC / Source Four 36	PLOTTED	Unverified · Output excluded
F009	Unverified source fixture / CONDITIONAL LOAD-IN — ETC SourceFour 36degree	PLOTTED	Unverified · Output excluded
F010	Unverified source fixture / ETC SourceFour PAR WFL	PLOTTED	Unverified · Output excluded
F011	ETC / Source Four 26	PLOTTED	Unverified · Output excluded
F012	Unverified source fixture / CONDITIONAL LOAD-IN — ETC SourceFour 36degree	PLOTTED	Unverified · Output excluded
F013	ETC / Source Four 26	PLOTTED	Unverified · Output excluded
F014	Unverified source fixture / ETC SourceFour LED2LS 36degree	PLOTTED	Unverified · Output excluded
F015	ETC / Source Four 36	PLOTTED	Unverified · Output excluded
F016	ETC / Source Four 26	PLOTTED	Unverified · Output excluded
F017	ETC / Source Four 36	PLOTTED	Unverified · Output excluded
F018	ETC / Source Four 19	PLOTTED	Unverified · Output excluded
F019	Unverified source fixture / ETC SourceFour PAR WFL	PLOTTED	Unverified · Output excluded
F020	Unverified source fixture / ETC SourceFour LED2LS 26degree	PLOTTED	Unverified · Output excluded

Planning reference only. Confirm installed modes and patch with the venue.

NYU Skirball · Main room

FIXTURE SCHEDULE · Main room

HitLight · NYU Skirball

566 LaGuardia Pl, New York, United States

DWG HL · METRIC

Drawn HitLight

Generated from the saved show

SOURCE 40c0925acbe2

FIXTURE SCHEDULE · CONTINUED

Fixture	Manufacturer / model	Position / mount	Mode / output
VISUAL PLANNING · DMX PATCH WITHHELD			
F021	ETC / Source Four 26	PLOTTED	Unverified · Output excluded
F022	ETC / Source Four 50	PLOTTED	Unverified · Output excluded
F023	Unverified source fixture / CONDITIONAL LOAD-IN — ETC SourceFour 36degree	PLOTTED	Unverified · Output excluded
F024	Unverified source fixture / CONDITIONAL LOAD-IN — ETC SourceFour 36degree	PLOTTED	Unverified · Output excluded
F025	ETC / Source Four 26	PLOTTED	Unverified · Output excluded
F026	ETC / Source Four 36	PLOTTED	Unverified · Output excluded
F027	ETC / Source Four 36	PLOTTED	Unverified · Output excluded
F028	ETC / Source Four 19	PLOTTED	Unverified · Output excluded
F029	ETC / Source Four 26	PLOTTED	Unverified · Output excluded
F030	ETC / Source Four 26	PLOTTED	Unverified · Output excluded
F031	Unverified source fixture / CONDITIONAL LOAD-IN — ETC SourceFour 36degree	PLOTTED	Unverified · Output excluded
F032	Unverified source fixture / ChromaQ ColorForceII72	PLOTTED	Unverified · Output excluded
F033	Unverified source fixture / ETC SourceFour LED2LS 26degree	PLOTTED	Unverified · Output excluded
F034	ETC / Source Four 26	PLOTTED	Unverified · Output excluded
F035	Unverified source fixture / ETC SourceFour PAR WFL	PLOTTED	Unverified · Output excluded
F036	Unverified source fixture / CONDITIONAL LOAD-IN — ETC SourceFour 36degree	PLOTTED	Unverified · Output excluded
F037	ETC / Source Four 26	PLOTTED	Unverified · Output excluded
F038	Unverified source fixture / CONDITIONAL LOAD-IN — ETC SourceFour LED2LS 3...	PLOTTED	Unverified · Output excluded
F039	Unverified source fixture / CONDITIONAL LOAD-IN — ETC SourceFour 36degree	PLOTTED	Unverified · Output excluded
F040	ETC / Source Four 19	PLOTTED	Unverified · Output excluded

Planning reference only. Confirm installed modes and patch with the venue.

FIXTURE SCHEDULE · CONTINUED

Fixture	Manufacturer / model	Position / mount	Mode / output
VISUAL PLANNING · DMX PATCH WITHHELD			
F041	ETC / Source Four 19	PLOTTED	Unverified · Output excluded
F042	ETC / Source Four 26	PLOTTED	Unverified · Output excluded
F043	Unverified source fixture / ETC SourceFour LED2LS 26degree	PLOTTED	Unverified · Output excluded
F044	Unverified source fixture / ChromaQ ColorForceII72	PLOTTED	Unverified · Output excluded
F045	Unverified source fixture / ETC Desire Fresnel LustrX8	PLOTTED	Unverified · Output excluded
F046	Unverified source fixture / ETC SourceFour PAR WFL	PLOTTED	Unverified · Output excluded
F047	ETC / Source Four 36	PLOTTED	Unverified · Output excluded
F048	ETC / Source Four 26	PLOTTED	Unverified · Output excluded
F049	ETC / Source Four 36	PLOTTED	Unverified · Output excluded
F050	Unverified source fixture / ETC SourceFour PAR WFL	PLOTTED	Unverified · Output excluded
F051	Unverified source fixture / ETC Desire Fresnel LustrX8	PLOTTED	Unverified · Output excluded
F052	Unverified source fixture / ETC Desire Fresnel LustrX8	PLOTTED	Unverified · Output excluded
F053	Unverified source fixture / ChromaQ ColorForceII72	PLOTTED	Unverified · Output excluded
F054	ETC / Source Four 19	PLOTTED	Unverified · Output excluded
F055	Unverified source fixture / CONDITIONAL LOAD-IN — ETC SourceFour 36degree	PLOTTED	Unverified · Output excluded
F056	Unverified source fixture / CONDITIONAL LOAD-IN — ETC SourceFour 36degree	PLOTTED	Unverified · Output excluded
F057	Unverified source fixture / ETC SourceFour PAR WFL	PLOTTED	Unverified · Output excluded
F058	Unverified source fixture / CONDITIONAL LOAD-IN — ChromaQ ColorForceII72	PLOTTED	Unverified · Output excluded
F059	ETC / Source Four 19	PLOTTED	Unverified · Output excluded
F060	Unverified source fixture / ETC Desire Fresnel LustrX8	PLOTTED	Unverified · Output excluded

Planning reference only. Confirm installed modes and patch with the venue.

FIXTURE SCHEDULE · CONTINUED

Fixture	Manufacturer / model	Position / mount	Mode / output
VISUAL PLANNING · DMX PATCH WITHHELD			
F061	Unverified source fixture / ETC SourceFour PAR WFL	PLOTTED	Unverified · Output excluded
F062	Unverified source fixture / CONDITIONAL LOAD-IN — ChromaQ ColorForceII72	PLOTTED	Unverified · Output excluded
F063	Unverified source fixture / ETC SourceFour LED2LS 26degree	PLOTTED	Unverified · Output excluded
F064	Unverified source fixture / CONDITIONAL LOAD-IN — ETC SourceFour 36degree	PLOTTED	Unverified · Output excluded
F065	Unverified source fixture / ETC SourceFour LED2LS 26degree	PLOTTED	Unverified · Output excluded
F066	ETC / Source Four 26	PLOTTED	Unverified · Output excluded
F067	Unverified source fixture / ETC SourceFour PAR WFL	PLOTTED	Unverified · Output excluded
F068	Unverified source fixture / ETC SourceFour PAR WFL	PLOTTED	Unverified · Output excluded
F069	Unverified source fixture / ETC Desire Fresnel LustrX8	PLOTTED	Unverified · Output excluded
F070	ETC / Source Four 19	PLOTTED	Unverified · Output excluded
F071	Unverified source fixture / CONDITIONAL LOAD-IN — ETC SourceFour LED2LS 3...	PLOTTED	Unverified · Output excluded
F072	ETC / Source Four 19	PLOTTED	Unverified · Output excluded
F073	Unverified source fixture / CONDITIONAL LOAD-IN — ETC SourceFour 36degree	PLOTTED	Unverified · Output excluded
F074	ETC / Source Four 19	PLOTTED	Unverified · Output excluded
F075	ETC / Source Four 19	PLOTTED	Unverified · Output excluded
F076	ETC / Source Four 19	PLOTTED	Unverified · Output excluded
F077	Unverified source fixture / ETC Desire Fresnel LustrX8	PLOTTED	Unverified · Output excluded
F078	Unverified source fixture / CONDITIONAL LOAD-IN — ETC SourceFour 36degree	PLOTTED	Unverified · Output excluded
F079	ETC / Source Four 19	PLOTTED	Unverified · Output excluded
F080	ETC / Source Four 19	PLOTTED	Unverified · Output excluded

Planning reference only. Confirm installed modes and patch with the venue.

FIXTURE SCHEDULE · CONTINUED

Fixture	Manufacturer / model	Position / mount	Mode / output
VISUAL PLANNING · DMX PATCH WITHHELD			
F081	ETC / Source Four 19	PLOTTED	Unverified · Output excluded
F082	Unverified source fixture / ETC Desire Fresnel LustrX8	PLOTTED	Unverified · Output excluded
F083	ETC / Source Four 36	PLOTTED	Unverified · Output excluded
F084	Unverified source fixture / ETC SourceFour LED2LS 26degree	PLOTTED	Unverified · Output excluded
F085	Unverified source fixture / CONDITIONAL LOAD-IN — ETC SourceFour 36degree	PLOTTED	Unverified · Output excluded
F086	Unverified source fixture / ETC Desire Fresnel LustrX8	PLOTTED	Unverified · Output excluded
F087	ETC / Source Four 19	PLOTTED	Unverified · Output excluded
F088	Unverified source fixture / CONDITIONAL LOAD-IN — ETC SourceFour LED2LS 3...	PLOTTED	Unverified · Output excluded
F089	Unverified source fixture / CONDITIONAL LOAD-IN — ETC SourceFour LED2LS 3...	PLOTTED	Unverified · Output excluded
F090	Unverified source fixture / CONDITIONAL LOAD-IN — ETC SourceFour 36degree	PLOTTED	Unverified · Output excluded
F091	Unverified source fixture / CONDITIONAL LOAD-IN — ETC SourceFour 36degree	PLOTTED	Unverified · Output excluded
F092	Unverified source fixture / ETC SourceFour PAR WFL	PLOTTED	Unverified · Output excluded
F093	ETC / Source Four 26	PLOTTED	Unverified · Output excluded
F094	ETC / Source Four 19	PLOTTED	Unverified · Output excluded
F095	Unverified source fixture / CONDITIONAL LOAD-IN — ETC SourceFour 36degree	PLOTTED	Unverified · Output excluded
F096	Unverified source fixture / CONDITIONAL LOAD-IN — ChromaQ ColorForceII72	PLOTTED	Unverified · Output excluded
F097	ETC / Source Four 19	PLOTTED	Unverified · Output excluded
F098	Unverified source fixture / ETC Desire Fresnel LustrX8	PLOTTED	Unverified · Output excluded
F099	Unverified source fixture / ETC SourceFour LED2LS 19degree	PLOTTED	Unverified · Output excluded
F100	Unverified source fixture / CONDITIONAL LOAD-IN — ETC SourceFour 36degree	PLOTTED	Unverified · Output excluded

Planning reference only. Confirm installed modes and patch with the venue.

FIXTURE SCHEDULE · CONTINUED

Fixture	Manufacturer / model	Position / mount	Mode / output
VISUAL PLANNING · DMX PATCH WITHHELD			
F101	Unverified source fixture / ETC SourceFour LED2LS 26degree	PLOTTED	Unverified · Output excluded
F102	Unverified source fixture / ETC Desire Fresnel LustrX8	PLOTTED	Unverified · Output excluded
F103	ETC / Source Four 26	PLOTTED	Unverified · Output excluded
F104	Unverified source fixture / CONDITIONAL LOAD-IN — ETC SourceFour 36degree	PLOTTED	Unverified · Output excluded
F105	ETC / Source Four 26	PLOTTED	Unverified · Output excluded
F106	Unverified source fixture / CONDITIONAL LOAD-IN — ETC SourceFour LED2LS 3...	PLOTTED	Unverified · Output excluded
F107	Unverified source fixture / CONDITIONAL LOAD-IN — ETC SourceFour 36degree	PLOTTED	Unverified · Output excluded
F108	ETC / Source Four 26	PLOTTED	Unverified · Output excluded
F109	ETC / Source Four 19	PLOTTED	Unverified · Output excluded
F110	ETC / Source Four 26	PLOTTED	Unverified · Output excluded
F111	ETC / Source Four 19	PLOTTED	Unverified · Output excluded
F112	ETC / Source Four 36	PLOTTED	Unverified · Output excluded
F113	ETC / Source Four 26	PLOTTED	Unverified · Output excluded
F114	Unverified source fixture / ETC SourceFour PAR WFL	PLOTTED	Unverified · Output excluded
F115	ETC / Source Four 19	PLOTTED	Unverified · Output excluded
F116	Unverified source fixture / ETC SourceFour PAR WFL	PLOTTED	Unverified · Output excluded
F117	ETC / Source Four 26	PLOTTED	Unverified · Output excluded
F118	Unverified source fixture / CONDITIONAL LOAD-IN — ETC SourceFour 36degree	PLOTTED	Unverified · Output excluded
F119	Unverified source fixture / ETC Desire Fresnel LustrX8	PLOTTED	Unverified · Output excluded
F120	Unverified source fixture / CONDITIONAL LOAD-IN — ETC SourceFour 36degree	PLOTTED	Unverified · Output excluded

Planning reference only. Confirm installed modes and patch with the venue.

FIXTURE SCHEDULE · CONTINUED

Fixture	Manufacturer / model	Position / mount	Mode / output
VISUAL PLANNING · DMX PATCH WITHHELD			
F121	ETC / Source Four 26	PLOTTED	Unverified · Output excluded
F122	ETC / Source Four 26	PLOTTED	Unverified · Output excluded
F123	Unverified source fixture / CONDITIONAL LOAD-IN — ETC SourceFour 36degree	PLOTTED	Unverified · Output excluded
F124	Unverified source fixture / ETC SourceFour LED2LS 26degree	PLOTTED	Unverified · Output excluded
F125	Unverified source fixture / ETC SourceFour PAR WFL	PLOTTED	Unverified · Output excluded
F126	ETC / Source Four 36	PLOTTED	Unverified · Output excluded
F127	Unverified source fixture / CONDITIONAL LOAD-IN — ETC SourceFour 36degree	PLOTTED	Unverified · Output excluded
F128	Unverified source fixture / ETC Desire Fresnel LustrX8	PLOTTED	Unverified · Output excluded
F129	Unverified source fixture / CONDITIONAL LOAD-IN — ETC SourceFour LED2LS 3...	PLOTTED	Unverified · Output excluded
F130	ETC / Source Four 26	PLOTTED	Unverified · Output excluded
F131	Unverified source fixture / ETC SourceFour LED2LS 26degree	PLOTTED	Unverified · Output excluded
F132	ETC / Source Four 26	PLOTTED	Unverified · Output excluded
F133	ETC / Source Four 50	PLOTTED	Unverified · Output excluded
F134	Unverified source fixture / ETC SourceFour PAR WFL	PLOTTED	Unverified · Output excluded
F135	Unverified source fixture / ETC Desire Fresnel LustrX8	PLOTTED	Unverified · Output excluded
F136	ETC / Source Four 50	PLOTTED	Unverified · Output excluded
F137	Unverified source fixture / ETC SourceFour LED2LS 26degree	PLOTTED	Unverified · Output excluded
F138	Unverified source fixture / CONDITIONAL LOAD-IN — ETC SourceFour 36degree	PLOTTED	Unverified · Output excluded
F139	Unverified source fixture / CONDITIONAL LOAD-IN — ETC SourceFour 36degree	PLOTTED	Unverified · Output excluded
F140	Unverified source fixture / ETC SourceFour LED2LS 26degree	PLOTTED	Unverified · Output excluded

Planning reference only. Confirm installed modes and patch with the venue.

FIXTURE SCHEDULE · CONTINUED

Fixture	Manufacturer / model	Position / mount	Mode / output
VISUAL PLANNING · DMX PATCH WITHHELD			
F141	ETC / Source Four 26	PLOTTED	Unverified · Output excluded
F142	ETC / Source Four 19	PLOTTED	Unverified · Output excluded
F143	ETC / Source Four 26	PLOTTED	Unverified · Output excluded
F144	Unverified source fixture / ETC Desire Fresnel LustrX8	PLOTTED	Unverified · Output excluded
F145	ETC / Source Four 19	PLOTTED	Unverified · Output excluded
F146	Unverified source fixture / ETC SourceFour LED2LS 36degree	PLOTTED	Unverified · Output excluded
F147	Unverified source fixture / ETC Desire Fresnel LustrX8	PLOTTED	Unverified · Output excluded
F148	ETC / Source Four 26	PLOTTED	Unverified · Output excluded
F149	ETC / Source Four 19	PLOTTED	Unverified · Output excluded
F150	ETC / Source Four 19	PLOTTED	Unverified · Output excluded
F151	Unverified source fixture / ETC Desire Fresnel LustrX8	PLOTTED	Unverified · Output excluded
F152	Unverified source fixture / ETC Desire Fresnel LustrX8	PLOTTED	Unverified · Output excluded
F153	Unverified source fixture / CONDITIONAL LOAD-IN — ETC SourceFour 36degree	PLOTTED	Unverified · Output excluded
F154	Unverified source fixture / ETC SourceFour LED2LS 36degree	PLOTTED	Unverified · Output excluded
F155	ETC / Source Four 26	PLOTTED	Unverified · Output excluded
F156	Unverified source fixture / ETC SourceFour LED2LS 26degree	PLOTTED	Unverified · Output excluded
F157	Unverified source fixture / CONDITIONAL LOAD-IN — ChromaQ ColorForceII72	PLOTTED	Unverified · Output excluded
F158	Unverified source fixture / CONDITIONAL LOAD-IN — ETC SourceFour 36degree	PLOTTED	Unverified · Output excluded
F159	Unverified source fixture / ETC SourceFour LED2LS 36degree	PLOTTED	Unverified · Output excluded
F160	ETC / Source Four 19	PLOTTED	Unverified · Output excluded

Planning reference only. Confirm installed modes and patch with the venue.

FIXTURE SCHEDULE · CONTINUED

Fixture	Manufacturer / model	Position / mount	Mode / output
VISUAL PLANNING · DMX PATCH WITHHELD			
F161	ETC / Source Four 36	PLOTTED	Unverified · Output excluded
F162	Unverified source fixture / CONDITIONAL LOAD-IN — ETC SourceFour 36degree	PLOTTED	Unverified · Output excluded
F163	Unverified source fixture / CONDITIONAL LOAD-IN — ETC SourceFour 36degree	PLOTTED	Unverified · Output excluded
F164	ETC / Source Four 19	PLOTTED	Unverified · Output excluded
F165	Unverified source fixture / ETC Desire Fresnel LustrX8	PLOTTED	Unverified · Output excluded
F166	ETC / Source Four 26	PLOTTED	Unverified · Output excluded
F167	ETC / Source Four 26	PLOTTED	Unverified · Output excluded
F168	ETC / Source Four 26	PLOTTED	Unverified · Output excluded
F169	ETC / Source Four 26	PLOTTED	Unverified · Output excluded
F170	ETC / Source Four 26	PLOTTED	Unverified · Output excluded
F171	Unverified source fixture / ETC Desire Fresnel LustrX8	PLOTTED	Unverified · Output excluded
F172	Unverified source fixture / CONDITIONAL LOAD-IN — ETC SourceFour 36degree	PLOTTED	Unverified · Output excluded
F173	ETC / Source Four 36	PLOTTED	Unverified · Output excluded
F174	ETC / Source Four 26	PLOTTED	Unverified · Output excluded
F175	Unverified source fixture / ETC SourceFour LED2LS 26degree	PLOTTED	Unverified · Output excluded
F176	Unverified source fixture / ChromaQ ColorForceII72	PLOTTED	Unverified · Output excluded
F177	Unverified source fixture / CONDITIONAL LOAD-IN — ChromaQ ColorForceII72	PLOTTED	Unverified · Output excluded
F178	Unverified source fixture / CONDITIONAL LOAD-IN — ETC SourceFour LED2LS 3...	PLOTTED	Unverified · Output excluded
F179	Unverified source fixture / ETC SourceFour LED2LS 26degree	PLOTTED	Unverified · Output excluded
F180	ETC / Source Four 26	PLOTTED	Unverified · Output excluded

Planning reference only. Confirm installed modes and patch with the venue.

NYU Skirball · Main room

FIXTURE SCHEDULE · Main room

HitLight · NYU Skirball

566 LaGuardia Pl, New York, United States

DWG HL · METRIC

Drawn HitLight

Generated from the saved show

SOURCE 40c0925acbe2

FIXTURE SCHEDULE · CONTINUED

Fixture	Manufacturer / model	Position / mount	Mode / output
VISUAL PLANNING · DMX PATCH WITHHELD			
F181	ETC / Source Four 36	PLOTTED	Unverified · Output excluded
F182	Unverified source fixture / ChromaQ ColorForceII72	PLOTTED	Unverified · Output excluded
F183	ETC / Source Four 19	PLOTTED	Unverified · Output excluded
F184	Unverified source fixture / CONDITIONAL LOAD-IN — ETC SourceFour LED2LS 3...	PLOTTED	Unverified · Output excluded
F185	Unverified source fixture / ETC Desire Fresnel LustrX8	PLOTTED	Unverified · Output excluded
F186	ETC / Source Four 26	PLOTTED	Unverified · Output excluded
F187	ETC / Source Four 26	PLOTTED	Unverified · Output excluded
F188	Unverified source fixture / ChromaQ ColorForceII72	PLOTTED	Unverified · Output excluded
F189	Unverified source fixture / CONDITIONAL LOAD-IN — ChromaQ ColorForceII72	PLOTTED	Unverified · Output excluded
F190	ETC / Source Four 26	PLOTTED	Unverified · Output excluded
F191	Unverified source fixture / ETC Desire Fresnel LustrX8	PLOTTED	Unverified · Output excluded
F192	Unverified source fixture / ETC SourceFour LED2LS 26degree	PLOTTED	Unverified · Output excluded
F193	Unverified source fixture / ETC Desire Fresnel LustrX8	PLOTTED	Unverified · Output excluded
F194	Unverified source fixture / CONDITIONAL LOAD-IN — ETC SourceFour 36degree	PLOTTED	Unverified · Output excluded
F195	ETC / Source Four 19	PLOTTED	Unverified · Output excluded
F196	ETC / Source Four 26	PLOTTED	Unverified · Output excluded
F197	Unverified source fixture / CONDITIONAL LOAD-IN — ETC SourceFour 36degree	PLOTTED	Unverified · Output excluded
F198	ETC / Source Four 19	PLOTTED	Unverified · Output excluded
F199	ETC / Source Four 26	PLOTTED	Unverified · Output excluded
F200	Unverified source fixture / CONDITIONAL LOAD-IN — ETC SourceFour 36degree	PLOTTED	Unverified · Output excluded

Planning reference only. Confirm installed modes and patch with the venue.

FIXTURE SCHEDULE · CONTINUED

Fixture	Manufacturer / model	Position / mount	Mode / output
VISUAL PLANNING · DMX PATCH WITHHELD			
F201	ETC / Source Four 26	PLOTTED	Unverified · Output excluded
F202	Unverified source fixture / CONDITIONAL LOAD-IN — ETC SourceFour LED2LS 3...	PLOTTED	Unverified · Output excluded
F203	Unverified source fixture / ETC SourceFour LED2LS 26degree	PLOTTED	Unverified · Output excluded
F204	Unverified source fixture / ETC SourceFour LED2LS 26degree	PLOTTED	Unverified · Output excluded
F205	ETC / Source Four 19	PLOTTED	Unverified · Output excluded
F206	Unverified source fixture / CONDITIONAL LOAD-IN — ETC SourceFour 36degree	PLOTTED	Unverified · Output excluded
F207	Unverified source fixture / CONDITIONAL LOAD-IN — ETC SourceFour 36degree	PLOTTED	Unverified · Output excluded
F208	Unverified source fixture / ETC SourceFour PAR WFL	PLOTTED	Unverified · Output excluded
F209	ETC / Source Four 26	PLOTTED	Unverified · Output excluded
F210	ETC / Source Four 26	PLOTTED	Unverified · Output excluded
F211	ETC / Source Four 36	PLOTTED	Unverified · Output excluded
F212	Unverified source fixture / ETC SourceFour LED2LS 26degree	PLOTTED	Unverified · Output excluded
F213	ETC / Source Four 26	PLOTTED	Unverified · Output excluded
F214	Unverified source fixture / ETC SourceFour LED2LS 26degree	PLOTTED	Unverified · Output excluded
F215	Unverified source fixture / ETC SourceFour PAR WFL	PLOTTED	Unverified · Output excluded
F216	Unverified source fixture / ETC SourceFour LED2LS 36degree	PLOTTED	Unverified · Output excluded
F217	Unverified source fixture / ETC Desire Fresnel LustrX8	PLOTTED	Unverified · Output excluded
F218	ETC / Source Four 26	PLOTTED	Unverified · Output excluded
F219	Unverified source fixture / ETC SourceFour PAR WFL	PLOTTED	Unverified · Output excluded
F220	Unverified source fixture / CONDITIONAL LOAD-IN — ETC SourceFour LED2LS 3...	PLOTTED	Unverified · Output excluded

Planning reference only. Confirm installed modes and patch with the venue.

Fixture	Manufacturer / model	Position / mount	Mode / output
VISUAL PLANNING · DMX PATCH WITHHELD			
F221	Unverified source fixture / ETC SourceFour LED2LS 26degree	PLOTTED	Unverified · Output excluded
F222	ETC / Source Four 19	PLOTTED	Unverified · Output excluded
F223	Unverified source fixture / ChromaQ ColorForceII72	PLOTTED	Unverified · Output excluded
F224	ETC / Source Four 36	PLOTTED	Unverified · Output excluded
F225	ETC / Source Four 36	PLOTTED	Unverified · Output excluded
F226	Unverified source fixture / CONDITIONAL LOAD-IN — ETC SourceFour 36degree	PLOTTED	Unverified · Output excluded
F227	ETC / Source Four 19	PLOTTED	Unverified · Output excluded
F228	ETC / Source Four 26	PLOTTED	Unverified · Output excluded
F229	Unverified source fixture / CONDITIONAL LOAD-IN — ETC SourceFour 36degree	PLOTTED	Unverified · Output excluded
F230	Unverified source fixture / ChromaQ ColorForceII72	PLOTTED	Unverified · Output excluded
F231	ETC / Source Four 19	PLOTTED	Unverified · Output excluded
F232	Unverified source fixture / CONDITIONAL LOAD-IN — ETC SourceFour 36degree	PLOTTED	Unverified · Output excluded
F233	ETC / Source Four 26	PLOTTED	Unverified · Output excluded
F234	Unverified source fixture / ETC SourceFour PAR WFL	PLOTTED	Unverified · Output excluded
F235	Unverified source fixture / ETC Desire Fresnel LustrX8	PLOTTED	Unverified · Output excluded
F236	ETC / Source Four 50	PLOTTED	Unverified · Output excluded
F237	ETC / Source Four 26	PLOTTED	Unverified · Output excluded
F238	Unverified source fixture / CONDITIONAL LOAD-IN — ETC SourceFour 36degree	PLOTTED	Unverified · Output excluded
F239	Unverified source fixture / ETC SourceFour PAR WFL	PLOTTED	Unverified · Output excluded
F240	ETC / Source Four 36	PLOTTED	Unverified · Output excluded

Planning reference only. Confirm installed modes and patch with the venue.

VALIDATION APPENDIX

WARNING · PATCH_WITHHELD

DMX patch facts are withheld pending source verification. This planning document cannot be used for hardware output.

Objects: — · Remediation: review the source facts and regenerate.

ERROR · STAGE_DIMENSIONS_UNCONFIRMED

Confirm the stage dimensions before producing a final technical document.

Objects: Main room · Remediation: review the source facts and regenerate.

WARNING · MODE_UNVERIFIED

DMX modes are unverified; output remains excluded.

Objects: F001–F240 · Remediation: review the source facts and regenerate.

WARNING · FIXTURE_DISABLED

Fixtures are disabled for this visual planning reconstruction.

Objects: F001–F240 · Remediation: review the source facts and regenerate.

WARNING · TITLE_METADATA_INCOMPLETE

Some professional title-block metadata is missing; the document will show an em dash.

Objects: f727edac6d18cc7d94d12133 · Remediation: review the source facts and regenerate.

HitLight

VENUE & DRAWING SOURCES

NYU Skirball

Main room · House rig

566 LaGuardia Pl, New York, NY, US

https://nyuskirball.org/about/venue-rental/

Sources checked 2026-11-03

Symbols: HitLight-owned category artwork. No manufacturer model geometry or original source pages included.

Fixture positions follow the venue’s published lighting plot; the currently installed rig is not verified.

240 source-based fixture records retain their original printed source identities; exact installed identities, optics, modes and patch are unconfirmed.

Fixture heights are approximate; trim heights may differ from the drawing.

240 individual lighting housings from the13June2022 plot. Repeated Fresnel/PAR CAD components are joined into whole fixtures. Unkeyed front-truss panels, haze and accessories are excluded.

Fifty-six heads are conditional upon event load-in:50boomheads and6groundrowbars. Source explicitly states these are not stored on stage.

240 positions use public catalogue bodies or labelled mechanical donors, including 38 LED2LS positions with full Source Four donors. The 25 ETC Desire Fresnel Lustr X8 positions use an original approximate public Selecon Arena mechanical donor; the exact ETC LED-engine body remains pending and is not represented as verified.

Source electrical trims/distances and boom heights inform the layout. Catwalk/apron/groundrow registrations, arm spacing, focus and clearance tiers are estimates. Current installation and controls are unverified; all fixtures are excluded from output.

240 approximate public catalogue housings, including newly authored Source Four PAR bodies and labelled mechanical donors; 0 visual fallbacks. Source identities and output exclusions retained; optics, modes and patch unverified.

Partial planning view; modes and patch unverified; output excluded.

Fixture plot original; visually inspected page(s) 1. Freshness and reuse rights unconfirmed.: https://nyuskirball.org/wp-content/uploads/2026/07/NYU-Skirball-Light-Plot.pdf · checked 2026-11-03

Published capacity 853 for Main theatre.: https://nyuskirball.org/about/venue-rental/ · checked 2026-11-03

Public venue page: https://www.hitlight.app/venues/united-states/nyu-skirball-f727edac

HitLight | hitlight.app