
UPSTAGE ↑

FIXTURE LEGEND

- **Source Four Zoom** — 25-50 — Profile Spot · 10×
- **ETC Source4 PAR** — 575W — PAR Light · 24×

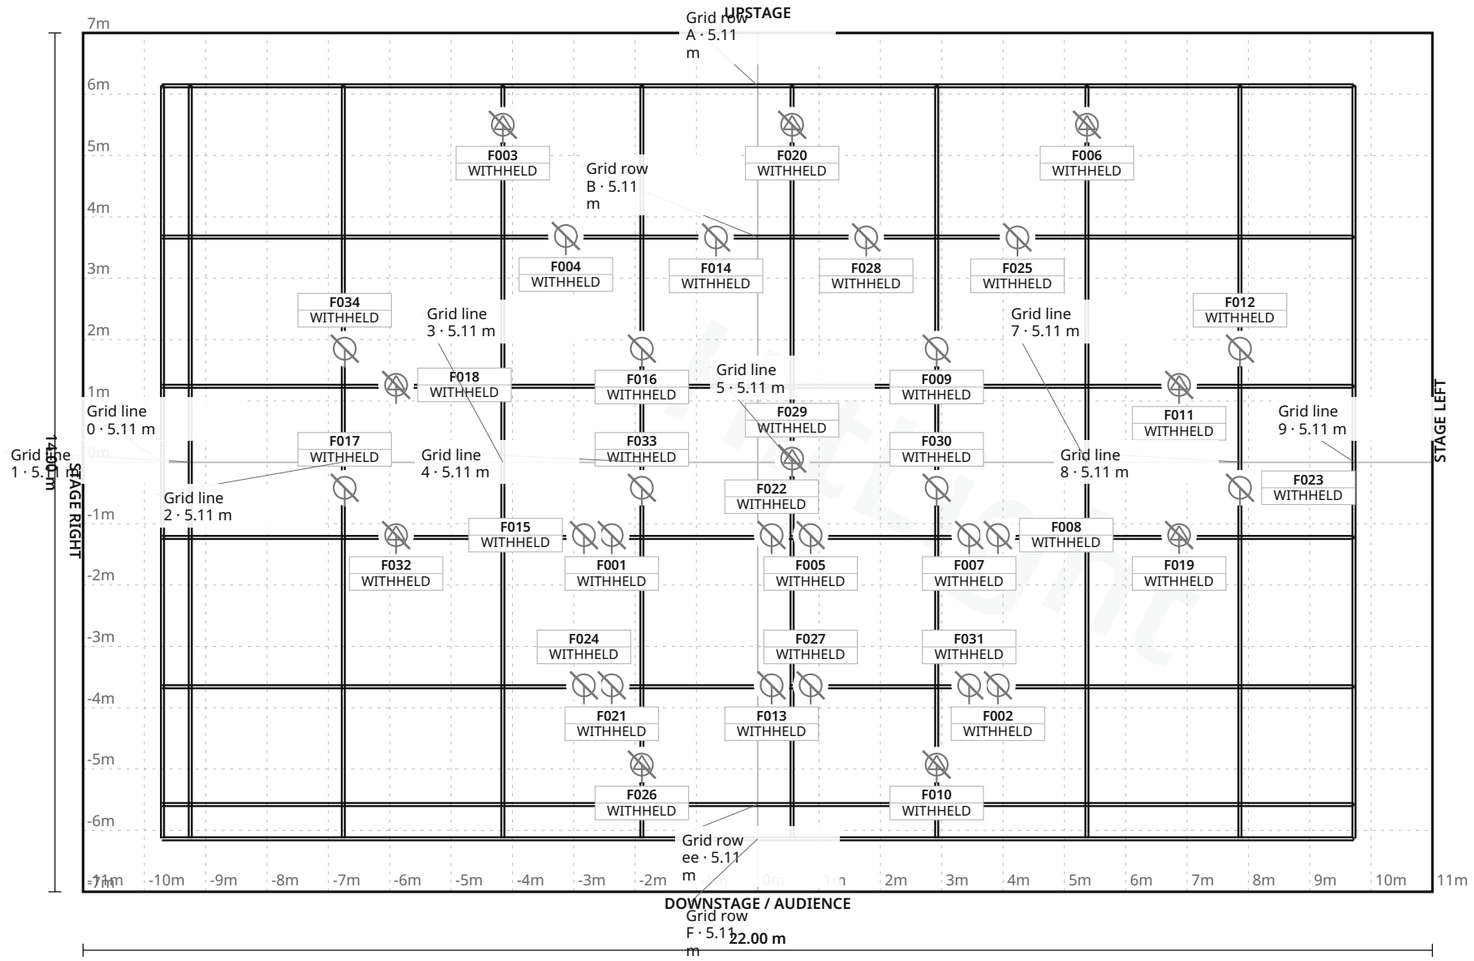

Stage 22.00 m W × 14.00 m D · Grid 1 m

Antoinette Hatfield Hall · Brunish Theatre

LIGHT PLOT · PLAN · Brunish Theatre

HitLight · Antoinette Hatfield Hall

1111 Southwest Broadway, Portland, United States

DWG HL · SCALE 1:100 · metric · PRINT AT 100%

Drawn HitLight

Generated from the saved show

SOURCE 13f0826aadb0

SYMBOL LEGEND

2 TYPES · 34 FIXTURES · COLOUR BY TYPE



ETC Source Four Zoom 25-50

Profile Spot · Unverified · TBC ch · category symbol

10 physical · 10 plotted

10 disabled · 0 unplaced



Unverified source fixture ETC Source4 PAR 575W

PAR Light · Unverified · TBC ch · category symbol

24 physical · 24 plotted

24 disabled · 0 unplaced

HitLight

Antoinette Hatfield Hall · Brunish Theatre

SYMBOL LEGEND · Brunish Theatre

HitLight · Antoinette Hatfield Hall

1111 Southwest Broadway, Portland, United States

DWG HL · METRIC

Drawn HitLight

Generated from the saved show

SOURCE 13f0826aadb0

GENERAL NOTES

1. Source-based lighting plan. Confirm the current rig with the venue.
2. PARTIAL: included fixtures are not a full physical-unit census.
3. DMX PATCH WITHHELD: provisional or unchecked addresses are not published.
4. Partial planning view; modes and patch unverified; output excluded.

HitLight

STAGE ELEMENTS

NAME	TYPE	POSITION	TRIM / SIZE
Grid row A	pipe	X 0.00 m · Z -6.14 m	5.11 m · 19.43 m W × 0.05 m D
Grid row D	pipe	X 0.00 m · Z 1.22 m	5.11 m · 19.43 m W × 0.05 m D
Grid line 8	pipe	X 7.86 m · Z -0.01 m	5.11 m · 12.27 m W × 0.05 m D
Grid line 5	pipe	X 0.56 m · Z -0.01 m	5.11 m · 12.27 m W × 0.05 m D
Grid line 7	pipe	X 5.37 m · Z -0.01 m	5.11 m · 12.27 m W × 0.05 m D
Grid line 4	pipe	X -1.89 m · Z -0.01 m	5.11 m · 12.27 m W × 0.05 m D
Grid row E	pipe	X 0.00 m · Z 3.66 m	5.11 m · 19.43 m W × 0.05 m D
Grid line 2	pipe	X -6.76 m · Z -0.01 m	5.11 m · 12.27 m W × 0.05 m D
Grid line 3	pipe	X -4.16 m · Z -0.01 m	5.11 m · 12.27 m W × 0.05 m D
Grid line 0	pipe	X -9.71 m · Z -0.01 m	5.11 m · 12.27 m W × 0.05 m D
Grid row ee	pipe	X 0.00 m · Z 5.58 m	5.11 m · 19.43 m W × 0.05 m D
Grid row B	pipe	X 0.00 m · Z -3.67 m	5.11 m · 19.43 m W × 0.05 m D
Grid line 1	pipe	X -9.25 m · Z -0.01 m	5.11 m · 12.27 m W × 0.05 m D
Grid line 6	pipe	X 2.92 m · Z -0.01 m	5.11 m · 12.27 m W × 0.05 m D
Grid row C	pipe	X 0.00 m · Z -1.24 m	5.11 m · 19.43 m W × 0.05 m D
Grid row F	pipe	X 0.00 m · Z 6.14 m	5.11 m · 19.43 m W × 0.05 m D

Antoinette Hatfield Hall · Brunish Theatre

STAGE ELEMENTS · Brunish Theatre

HitLight · Antoinette Hatfield Hall

1111 Southwest Broadway, Portland, United States

DWG HL · METRIC

Drawn HitLight

Generated from the saved show

SOURCE 13f0826aadb0

STAGE ELEMENTS · CONTINUED

NAME	TYPE	POSITION	TRIM / SIZE
Grid line 9	pipe	X 9.72 m · Z -0.01 m	5.11 m · 12.27 m W × 0.05 m D

HitLight

Antoinette Hatfield Hall · Brunish Theatre

STAGE ELEMENTS · Brunish Theatre

HitLight · Antoinette Hatfield Hall

1111 Southwest Broadway, Portland, United States

DWG HL · METRIC

Drawn HitLight

Generated from the saved show

SOURCE 13f0826aadb0

FIXTURE SCHEDULE

Fixture	Manufacturer / model	Position / mount	Mode / output
VISUAL PLANNING · DMX PATCH WITHHELD			
F001	Unverified source fixture / ETC Source4 PAR 575W	PLOTTED	Unverified · Output excluded
F002	Unverified source fixture / ETC Source4 PAR 575W	PLOTTED	Unverified · Output excluded
F003	ETC / Source Four Zoom 25-50	PLOTTED	Unverified · Output excluded
F004	Unverified source fixture / ETC Source4 PAR 575W	PLOTTED	Unverified · Output excluded
F005	Unverified source fixture / ETC Source4 PAR 575W	PLOTTED	Unverified · Output excluded
F006	ETC / Source Four Zoom 25-50	PLOTTED	Unverified · Output excluded
F007	Unverified source fixture / ETC Source4 PAR 575W	PLOTTED	Unverified · Output excluded
F008	Unverified source fixture / ETC Source4 PAR 575W	PLOTTED	Unverified · Output excluded
F009	Unverified source fixture / ETC Source4 PAR 575W	PLOTTED	Unverified · Output excluded
F010	ETC / Source Four Zoom 25-50	PLOTTED	Unverified · Output excluded
F011	ETC / Source Four Zoom 25-50	PLOTTED	Unverified · Output excluded
F012	Unverified source fixture / ETC Source4 PAR 575W	PLOTTED	Unverified · Output excluded
F013	Unverified source fixture / ETC Source4 PAR 575W	PLOTTED	Unverified · Output excluded
F014	Unverified source fixture / ETC Source4 PAR 575W	PLOTTED	Unverified · Output excluded
F015	Unverified source fixture / ETC Source4 PAR 575W	PLOTTED	Unverified · Output excluded
F016	Unverified source fixture / ETC Source4 PAR 575W	PLOTTED	Unverified · Output excluded
F017	Unverified source fixture / ETC Source4 PAR 575W	PLOTTED	Unverified · Output excluded
F018	ETC / Source Four Zoom 25-50	PLOTTED	Unverified · Output excluded
F019	ETC / Source Four Zoom 25-50	PLOTTED	Unverified · Output excluded
F020	ETC / Source Four Zoom 25-50	PLOTTED	Unverified · Output excluded

Planning reference only. Confirm installed modes and patch with the venue.

Antoinette Hatfield Hall · Brunish Theatre

FIXTURE SCHEDULE · Brunish Theatre

HitLight · Antoinette Hatfield Hall

1111 Southwest Broadway, Portland, United States

DWG HL · METRIC

Drawn HitLight

Generated from the saved show

SOURCE 13f0826aadb0

FIXTURE SCHEDULE · CONTINUED

Fixture	Manufacturer / model	Position / mount	Mode / output
VISUAL PLANNING · DMX PATCH WITHHELD			
F021	Unverified source fixture / ETC Source4 PAR 575W	PLOTTED	Unverified · Output excluded
F022	Unverified source fixture / ETC Source4 PAR 575W	PLOTTED	Unverified · Output excluded
F023	Unverified source fixture / ETC Source4 PAR 575W	PLOTTED	Unverified · Output excluded
F024	Unverified source fixture / ETC Source4 PAR 575W	PLOTTED	Unverified · Output excluded
F025	Unverified source fixture / ETC Source4 PAR 575W	PLOTTED	Unverified · Output excluded
F026	ETC / Source Four Zoom 25-50	PLOTTED	Unverified · Output excluded
F027	Unverified source fixture / ETC Source4 PAR 575W	PLOTTED	Unverified · Output excluded
F028	Unverified source fixture / ETC Source4 PAR 575W	PLOTTED	Unverified · Output excluded
F029	ETC / Source Four Zoom 25-50	PLOTTED	Unverified · Output excluded
F030	Unverified source fixture / ETC Source4 PAR 575W	PLOTTED	Unverified · Output excluded
F031	Unverified source fixture / ETC Source4 PAR 575W	PLOTTED	Unverified · Output excluded
F032	ETC / Source Four Zoom 25-50	PLOTTED	Unverified · Output excluded
F033	Unverified source fixture / ETC Source4 PAR 575W	PLOTTED	Unverified · Output excluded
F034	Unverified source fixture / ETC Source4 PAR 575W	PLOTTED	Unverified · Output excluded

Planning reference only. Confirm installed modes and patch with the venue.

VALIDATION APPENDIX

WARNING · PATCH_WITHHELD

DMX patch facts are withheld pending source verification. This planning document cannot be used for hardware output.

Objects: — · Remediation: review the source facts and regenerate.

WARNING · MODE_UNVERIFIED

DMX modes are unverified; output remains excluded.

Objects: F001–F034 · Remediation: review the source facts and regenerate.

WARNING · FIXTURE_DISABLED

Fixtures are disabled for this visual planning reconstruction.

Objects: F001–F034 · Remediation: review the source facts and regenerate.

WARNING · TITLE_METADATA_INCOMPLETE

Some professional title-block metadata is missing; the document will show an em dash.

Objects: f9dac9bb7f63c9e2803c1d74 · Remediation: review the source facts and regenerate.

HitLight

VENUE & DRAWING SOURCES

Antoinette Hatfield Hall

Brunish Theatre · Published house plot

1111 Southwest Broadway, Portland, OR, US

https://www.portland5.com/city-portland-request-proposals-portland5-documentation

Sources checked 2026-11-03

Symbols: HitLight-owned category artwork. No manufacturer model geometry or original source pages included.

Partial source-based planning reconstruction; the current installation and complete fixture census are unverified.

Source-matched catalogue bodies are shown where available. Unresolved source identities remain labelled visual markers. Installed modes and DMX patch require verification; visual-only fixtures remain excluded from output.

34 source-based fixture records have 34 public catalogue housings and 0 visual fallbacks; their original printed source identities are retained, and exact installed identity and mode remain unconfirmed.

34 source-based fixture records currently display 34 public catalogue housings and 0 visual fallbacks. Original source identities, modes, patch and output exclusions are unchanged.

Existing Source Four PAR / Colortran Fresnel profile references now display newly authored approximate public housings. Existing source identities and any other-maker mechanical substitutes remain labelled; installed optics, modes and patch are not verified.

24 ETC Source4 PAR 575W positions have unresolved NSP/MFL/WFL glyphs at the source plot resolution. Their retained approximate bodies do not verify the installed lamp or lens variant.

Partial planning view; modes and patch unverified; output excluded.

Fixture plot original; visually inspected page(s) 33. Freshness and reuse rights unconfirmed.: https://www.portland5.com/sites/default/files/2026-01/newmark-tech-specs-2024.pdf · checked 2026-11-03

Published capacity 880 for Main theatre.: https://www.portland.gov/arts/documents/request-information-portland5-venue-operations/download · checked 2026-11-03

Official venue/technical source page.:

HitLight | hitlight.app

VENUE & DRAWING SOURCES

https://www.portland5.com/city-portland-request-proposals-portland5-documentation · checked 2026-11-03

Fixture plot original; visually inspected page(s) 31. Freshness and reuse rights unconfirmed.: https://www.portland5.com/sites/default/files/2026-08/winningstad_theatre_tech_specs.pdf · checked 2026-11-03

Fixture plot original; visually inspected page(s) 22. Freshness and reuse rights unconfirmed.: https://www.portland5.com/sites/default/files/2026-08/brunish_theatre_tech_specs.pdf · checked 2026-11-03

Public venue page: https://www.hitlight.app/venues/united-states/antoinette-hatfield-hall-f9dac9bb

HitLight