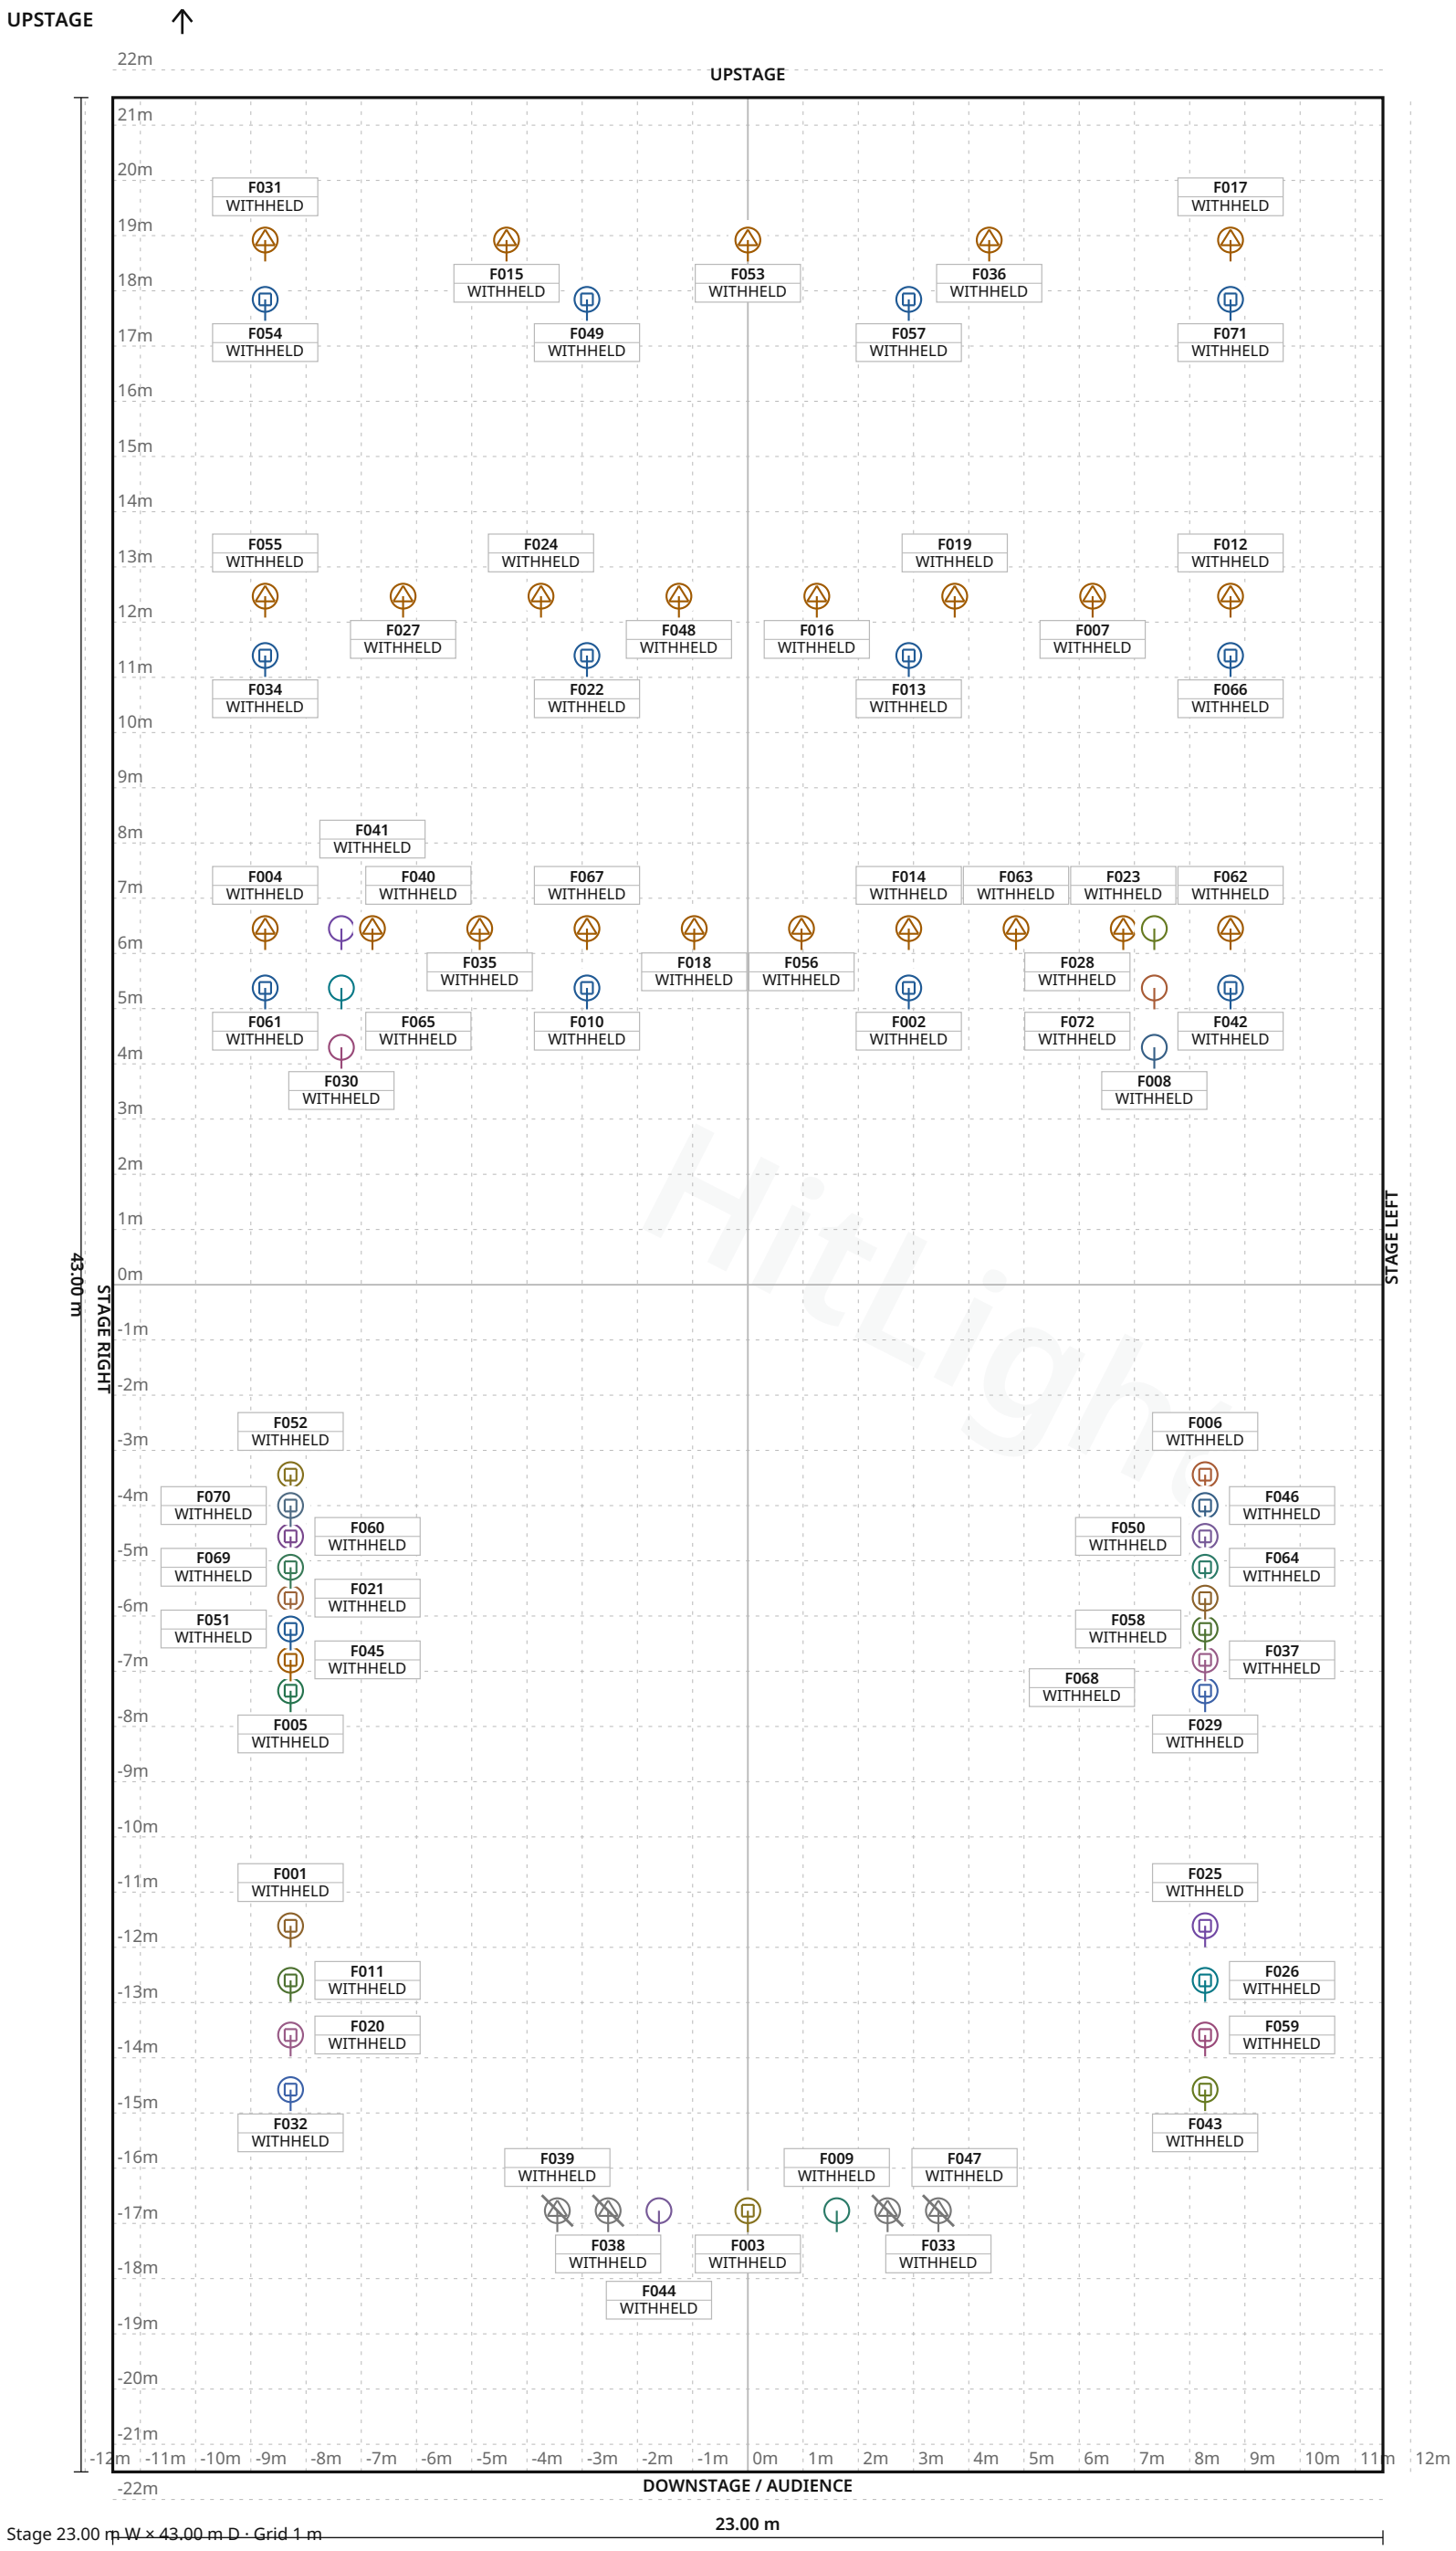


Stage 23.00 m W × 43.00 m D · Grid 1 m

FIXTURE LEGEND

- **Argo 6 FX** — Moving Head · 12×
- **Arolla Profile** — MP, Profile Spot · 23×
- **Source Four 19** — Profile Spot · 4×
- **ETCSourceFourLED** — Series3LustrX8Zoom25–50 · L-portal1 — PAR Light · 1×
- **ETCSourceFourLED** — Series3LustrX8Zoom25–50 · L-portal2 — PAR Light · 1×
- **ETCSourceFourLED** — Series3LustrX8Zoom25–50 · L-portal3 — PAR Light · 1×
- **ETCSourceFourLED** — Series3LustrX8Zoom25–50 · R-portal1 — PAR Light · 1×
- **ETCSourceFourLED** — Series3LustrX8Zoom25–50 · R-portal2 — PAR Light · 1×
- **ETCSourceFourLED** — Series3LustrX8Zoom25–50 · R-portal3 — PAR Light · 1×
- **ETCSourceFourLED** — Series3LustrX8Zoom25–50 · under-L — PAR Light · 1×
- **ETCSourceFourLED** — Series3LustrX8Zoom25–50 · under-R — PAR Light · 1×
- **HighEndSolaFrame** — Studio · L-balcony1 — Moving Head · 1×
- **HighEndSolaFrame** — Studio · L-balcony2 — Moving Head · 1×
- **HighEndSolaFrame** — Studio · L-balcony3 — Moving Head · 1×
- **HighEndSolaFrame** — Studio · L-balcony4 — Moving Head · 1×
- **HighEndSolaFrame** — Studio · L-front1 — Moving Head · 1×
- **HighEndSolaFrame** — Studio · L-front2 — Moving Head · 1×
- **HighEndSolaFrame** — Studio · L-front3 — Moving Head · 1×
- **HighEndSolaFrame** — Studio · L-front4 — Moving Head · 1×
- **HighEndSolaFrame** — Studio · L-front5 — Moving Head · 1×
- **HighEndSolaFrame** — Studio · L-front6 — Moving Head · 1×
- **HighEndSolaFrame** — Studio · L-front7 — Moving Head · 1×

+14 types on legend sheet

Hitlight

Südalinna Teater · Big Stage

LIGHT PLOT · PLAN · Big Stage

HitLight · Südalinna Teater

Vabaduse väljak 5, 10141, Tallinn, Estonia

DWG HL · SCALE 1:125 · metric · PRINT AT 100%

Drawn HitLight

Generated from the saved show

SOURCE 63d51bed5d7d

SYMBOL LEGEND

36 TYPES · 72 FIXTURES · COLOUR BY TYPE



Ayrton Argo 6 FX

Moving Head · Standard · 50 ch · category symbol

12 physical · 12 plotted

0 disabled · 0 unplaced



Clay Paky Arolla Profile MP

Profile Spot · Standard · 37 ch · category symbol

23 physical · 23 plotted

0 disabled · 0 unplaced



ETC Source Four 19

Profile Spot · Unverified · TBC ch · category symbol

4 physical · 4 plotted

4 disabled · 0 unplaced



Unverified source fixture ETCSourceFourLEDSeries3LustrX8Zoom25–50 · L-portal1

PAR Light · Unverified · TBC ch · category symbol

1 physical · 1 plotted

0 disabled · 0 unplaced



Unverified source fixture ETCSourceFourLEDSeries3LustrX8Zoom25–50 · L-portal2

PAR Light · Unverified · TBC ch · category symbol

1 physical · 1 plotted

0 disabled · 0 unplaced



Unverified source fixture ETCSourceFourLEDSeries3LustrX8Zoom25–50 · L-portal3

PAR Light · Unverified · TBC ch · category symbol

1 physical · 1 plotted

0 disabled · 0 unplaced



Unverified source fixture ETCSourceFourLEDSeries3LustrX8Zoom25–50 · R-portal1

PAR Light · Unverified · TBC ch · category symbol

1 physical · 1 plotted

0 disabled · 0 unplaced



Unverified source fixture ETCSourceFourLEDSeries3LustrX8Zoom25–50 · R-portal2

PAR Light · Unverified · TBC ch · category symbol

1 physical · 1 plotted

0 disabled · 0 unplaced

Südalinna Teater · Big Stage

SYMBOL LEGEND · Big Stage

HitLight · Südalinna Teater

Vabaduse väljak 5, 10141, Tallinn, Estonia

DWG HL · METRIC

Drawn HitLight

Generated from the saved show

SOURCE 63d51bed5d7d

SYMBOL LEGEND · CONTINUED

Unverified source fixture ETCSourceFourLEDSeries3LustrX8Zoom25–50 · R-portal3 PAR Light · Unverified · TBC ch · category symbol	**1 physical · 1 plotted** 0 disabled · 0 unplaced
Unverified source fixture ETCSourceFourLEDSeries3LustrX8Zoom25–50 · under-L PAR Light · Unverified · TBC ch · category symbol	**1 physical · 1 plotted** 0 disabled · 0 unplaced
Unverified source fixture ETCSourceFourLEDSeries3LustrX8Zoom25–50 · under-R PAR Light · Unverified · TBC ch · category symbol	**1 physical · 1 plotted** 0 disabled · 0 unplaced
Unverified source fixture HighEndSolaFrameStudio · L-balcony1 Moving Head · Unverified · TBC ch · category symbol	**1 physical · 1 plotted** 0 disabled · 0 unplaced
Unverified source fixture HighEndSolaFrameStudio · L-balcony2 Moving Head · Unverified · TBC ch · category symbol	**1 physical · 1 plotted** 0 disabled · 0 unplaced
Unverified source fixture HighEndSolaFrameStudio · L-balcony3 Moving Head · Unverified · TBC ch · category symbol	**1 physical · 1 plotted** 0 disabled · 0 unplaced
Unverified source fixture HighEndSolaFrameStudio · L-balcony4 Moving Head · Unverified · TBC ch · category symbol	**1 physical · 1 plotted** 0 disabled · 0 unplaced
Unverified source fixture HighEndSolaFrameStudio · L-front1 Moving Head · Unverified · TBC ch · category symbol	**1 physical · 1 plotted** 0 disabled · 0 unplaced

Südalinna Teater · Big Stage

SYMBOL LEGEND · Big Stage

HitLight · Südalinna Teater

Vabaduse väljak 5, 10141, Tallinn, Estonia

DWG HL · METRIC

Drawn HitLight

Generated from the saved show

SOURCE 63d51bed5d7d

Unverified source fixture HighEndSolaFrameStudio · L-front2
Moving Head · Unverified · TBC ch · category symbol
1 physical · 1 plotted
0 disabled · 0 unplaced

Unverified source fixture HighEndSolaFrameStudio · L-front3
Moving Head · Unverified · TBC ch · category symbol
1 physical · 1 plotted
0 disabled · 0 unplaced

Unverified source fixture HighEndSolaFrameStudio · L-front4
Moving Head · Unverified · TBC ch · category symbol
1 physical · 1 plotted
0 disabled · 0 unplaced

Unverified source fixture HighEndSolaFrameStudio · L-front5
Moving Head · Unverified · TBC ch · category symbol
1 physical · 1 plotted
0 disabled · 0 unplaced

Unverified source fixture HighEndSolaFrameStudio · L-front6
Moving Head · Unverified · TBC ch · category symbol
1 physical · 1 plotted
0 disabled · 0 unplaced

Unverified source fixture HighEndSolaFrameStudio · L-front7
Moving Head · Unverified · TBC ch · category symbol
1 physical · 1 plotted
0 disabled · 0 unplaced

Unverified source fixture HighEndSolaFrameStudio · L-front8
Moving Head · Unverified · TBC ch · category symbol
1 physical · 1 plotted
0 disabled · 0 unplaced

Unverified source fixture HighEndSolaFrameStudio · R-balcony1
Moving Head · Unverified · TBC ch · category symbol
1 physical · 1 plotted
0 disabled · 0 unplaced

Unverified source fixture HighEndSolaFrameStudio · R-balcony2
Moving Head · Unverified · TBC ch · category symbol
1 physical · 1 plotted
0 disabled · 0 unplaced

Unverified source fixture HighEndSolaFrameStudio · R-balcony3
Moving Head · Unverified · TBC ch · category symbol
1 physical · 1 plotted
0 disabled · 0 unplaced

Unverified source fixture HighEndSolaFrameStudio · R-balcony4
Moving Head · Unverified · TBC ch · category symbol
1 physical · 1 plotted
0 disabled · 0 unplaced

Unverified source fixture HighEndSolaFrameStudio · R-front1
Moving Head · Unverified · TBC ch · category symbol
1 physical · 1 plotted
0 disabled · 0 unplaced

Unverified source fixture HighEndSolaFrameStudio · R-front2
Moving Head · Unverified · TBC ch · category symbol
1 physical · 1 plotted
0 disabled · 0 unplaced

Unverified source fixture HighEndSolaFrameStudio · R-front3
Moving Head · Unverified · TBC ch · category symbol
1 physical · 1 plotted
0 disabled · 0 unplaced

Unverified source fixture HighEndSolaFrameStudio · R-front4
Moving Head · Unverified · TBC ch · category symbol
1 physical · 1 plotted
0 disabled · 0 unplaced

Unverified source fixture HighEndSolaFrameStudio · R-front5
Moving Head · Unverified · TBC ch · category symbol
1 physical · 1 plotted
0 disabled · 0 unplaced

Südalinna Teater · Big Stage

SYMBOL LEGEND · Big Stage
HitLight · Südalinna Teater
Vabaduse väljak 5, 10141, Tallinn, Estonia

DWG HL · METRIC
Drawn HitLight
Generated from the saved show
SOURCE 63d51bed5d7d

Unverified source fixture HighEndSolaFrameStudio · R-front6
Moving Head · Unverified · TBC ch · category symbol
1 physical · 1 plotted
0 disabled · 0 unplaced

Unverified source fixture HighEndSolaFrameStudio · R-front7
Moving Head · Unverified · TBC ch · category symbol
1 physical · 1 plotted
0 disabled · 0 unplaced

Unverified source fixture HighEndSolaFrameStudio · R-front8
Moving Head · Unverified · TBC ch · category symbol
1 physical · 1 plotted
0 disabled · 0 unplaced

Unverified source fixture HighEndSolaFrameStudio · under-balcony
Moving Head · Unverified · TBC ch · category symbol
1 physical · 1 plotted
0 disabled · 0 unplaced

HitLight

GENERAL NOTES

1. Source-based lighting plan. Confirm the current rig with the venue.
2. PARTIAL: included fixtures are not a full physical-unit census.
3. DMX PATCH WITHHELD: provisional or unchecked addresses are not published.
4. The reconstruction retains its documented coverage and geometry assumptions; confirm the current setup with the venue.
5. Source-based reconstruction. Confirm the current installation and equipment availability with the venue.

HitLight

FIXTURE SCHEDULE

Fixture	Manufacturer / model	Position / mount	Mode / output
VISUAL PLANNING · DMX PATCH WITHHELD			
F001	Unverified source fixture / HighEndSolaFrameStudio · L-balcony1	PLOTTED	Unverified · Output excluded
F002	Ayrton / Argo 6 FX	PLOTTED	Unverified · Output excluded
F003	Unverified source fixture / HighEndSolaFrameStudio · under-balcony	PLOTTED	Unverified · Output excluded
F004	Clay Paky / Arolla Profile MP	PLOTTED	Unverified · Output excluded
F005	Unverified source fixture / HighEndSolaFrameStudio · L-front8	PLOTTED	Unverified · Output excluded
F006	Unverified source fixture / HighEndSolaFrameStudio · R-front1	PLOTTED	Unverified · Output excluded
F007	Clay Paky / Arolla Profile MP	PLOTTED	Unverified · Output excluded
F008	Unverified source fixture / ETCSourceFourLEDSeries3LustrX8Zoom25–50 · R-p…	PLOTTED	Unverified · Output excluded
F009	Unverified source fixture / ETCSourceFourLEDSeries3LustrX8Zoom25–50 · und…	PLOTTED	Unverified · Output excluded
F010	Ayrton / Argo 6 FX	PLOTTED	Unverified · Output excluded
F011	Unverified source fixture / HighEndSolaFrameStudio · L-balcony2	PLOTTED	Unverified · Output excluded
F012	Clay Paky / Arolla Profile MP	PLOTTED	Unverified · Output excluded
F013	Ayrton / Argo 6 FX	PLOTTED	Unverified · Output excluded
F014	Clay Paky / Arolla Profile MP	PLOTTED	Unverified · Output excluded
F015	Clay Paky / Arolla Profile MP	PLOTTED	Unverified · Output excluded
F016	Clay Paky / Arolla Profile MP	PLOTTED	Unverified · Output excluded
F017	Clay Paky / Arolla Profile MP	PLOTTED	Unverified · Output excluded
F018	Clay Paky / Arolla Profile MP	PLOTTED	Unverified · Output excluded
F019	Clay Paky / Arolla Profile MP	PLOTTED	Unverified · Output excluded
F020	Unverified source fixture / HighEndSolaFrameStudio · L-balcony3	PLOTTED	Unverified · Output excluded

Planning reference only. Confirm installed modes and patch with the venue.

Südalinna Teater · Big Stage

FIXTURE SCHEDULE · Big Stage

HitLight · Südalinna Teater

Vabaduse väljak 5, 10141, Tallinn, Estonia

DWG HL · METRIC

Drawn HitLight

Generated from the saved show

SOURCE 63d51bed5d7d

FIXTURE SCHEDULE · CONTINUED

Fixture	Manufacturer / model	Position / mount	Mode / output
VISUAL PLANNING · DMX PATCH WITHHELD			
F021	Unverified source fixture / HighEndSolaFrameStudio · L-front5	PLOTTED	Unverified · Output excluded
F022	Ayrton / Argo 6 FX	PLOTTED	Unverified · Output excluded
F023	Clay Paky / Arolla Profile MP	PLOTTED	Unverified · Output excluded
F024	Clay Paky / Arolla Profile MP	PLOTTED	Unverified · Output excluded
F025	Unverified source fixture / HighEndSolaFrameStudio · R-balcony1	PLOTTED	Unverified · Output excluded
F026	Unverified source fixture / HighEndSolaFrameStudio · R-balcony2	PLOTTED	Unverified · Output excluded
F027	Clay Paky / Arolla Profile MP	PLOTTED	Unverified · Output excluded
F028	Unverified source fixture / ETCSourceFourLEDSeries3LustrX8Zoom25–50 · R-p…	PLOTTED	Unverified · Output excluded
F029	Unverified source fixture / HighEndSolaFrameStudio · R-front8	PLOTTED	Unverified · Output excluded
F030	Unverified source fixture / ETCSourceFourLEDSeries3LustrX8Zoom25–50 · L-p…	PLOTTED	Unverified · Output excluded
F031	Clay Paky / Arolla Profile MP	PLOTTED	Unverified · Output excluded
F032	Unverified source fixture / HighEndSolaFrameStudio · L-balcony4	PLOTTED	Unverified · Output excluded
F033	ETC / Source Four 19	PLOTTED	Unverified · Output excluded
F034	Ayrton / Argo 6 FX	PLOTTED	Unverified · Output excluded
F035	Clay Paky / Arolla Profile MP	PLOTTED	Unverified · Output excluded
F036	Clay Paky / Arolla Profile MP	PLOTTED	Unverified · Output excluded
F037	Unverified source fixture / HighEndSolaFrameStudio · R-front7	PLOTTED	Unverified · Output excluded
F038	ETC / Source Four 19	PLOTTED	Unverified · Output excluded
F039	ETC / Source Four 19	PLOTTED	Unverified · Output excluded
F040	Unverified source fixture / ETCSourceFourLEDSeries3LustrX8Zoom25–50 · L-p…	PLOTTED	Unverified · Output excluded

Planning reference only. Confirm installed modes and patch with the venue.

Südalinna Teater · Big Stage

FIXTURE SCHEDULE · Big Stage

HitLight · Südalinna Teater

Vabaduse väljak 5, 10141, Tallinn, Estonia

DWG HL · METRIC

Drawn HitLight

Generated from the saved show

SOURCE 63d51bed5d7d

FIXTURE SCHEDULE · CONTINUED

Fixture	Manufacturer / model	Position / mount	Mode / output
VISUAL PLANNING · DMX PATCH WITHHELD			
F041	Clay Paky / Arolla Profile MP	PLOTTED	Unverified · Output excluded
F042	Ayrton / Argo 6 FX	PLOTTED	Unverified · Output excluded
F043	Unverified source fixture / HighEndSolaFrameStudio · R-balcony4	PLOTTED	Unverified · Output excluded
F044	Unverified source fixture / ETCSourceFourLEDSeries3LustrX8Zoom25–50 · und…	PLOTTED	Unverified · Output excluded
F045	Unverified source fixture / HighEndSolaFrameStudio · L-front7	PLOTTED	Unverified · Output excluded
F046	Unverified source fixture / HighEndSolaFrameStudio · R-front2	PLOTTED	Unverified · Output excluded
F047	ETC / Source Four 19	PLOTTED	Unverified · Output excluded
F048	Clay Paky / Arolla Profile MP	PLOTTED	Unverified · Output excluded
F049	Ayrton / Argo 6 FX	PLOTTED	Unverified · Output excluded
F050	Unverified source fixture / HighEndSolaFrameStudio · R-front3	PLOTTED	Unverified · Output excluded
F051	Unverified source fixture / HighEndSolaFrameStudio · L-front6	PLOTTED	Unverified · Output excluded
F052	Unverified source fixture / HighEndSolaFrameStudio · L-front1	PLOTTED	Unverified · Output excluded
F053	Clay Paky / Arolla Profile MP	PLOTTED	Unverified · Output excluded
F054	Ayrton / Argo 6 FX	PLOTTED	Unverified · Output excluded
F055	Clay Paky / Arolla Profile MP	PLOTTED	Unverified · Output excluded
F056	Clay Paky / Arolla Profile MP	PLOTTED	Unverified · Output excluded
F057	Ayrton / Argo 6 FX	PLOTTED	Unverified · Output excluded
F058	Unverified source fixture / HighEndSolaFrameStudio · R-front6	PLOTTED	Unverified · Output excluded
F059	Unverified source fixture / HighEndSolaFrameStudio · R-balcony3	PLOTTED	Unverified · Output excluded
F060	Unverified source fixture / HighEndSolaFrameStudio · L-front3	PLOTTED	Unverified · Output excluded

Planning reference only. Confirm installed modes and patch with the venue.

FIXTURE SCHEDULE · CONTINUED

Fixture	Manufacturer / model	Position / mount	Mode / output
VISUAL PLANNING · DMX PATCH WITHHELD			
F061	Ayrton / Argo 6 FX	PLOTTED	Unverified · Output excluded
F062	Clay Paky / Arolla Profile MP	PLOTTED	Unverified · Output excluded
F063	Clay Paky / Arolla Profile MP	PLOTTED	Unverified · Output excluded
F064	Unverified source fixture / HighEndSolaFrameStudio · R-front4	PLOTTED	Unverified · Output excluded
F065	Unverified source fixture / ETCSourceFourLEDSeries3LustrX8Zoom25–50 · L-p...	PLOTTED	Unverified · Output excluded
F066	Ayrton / Argo 6 FX	PLOTTED	Unverified · Output excluded
F067	Clay Paky / Arolla Profile MP	PLOTTED	Unverified · Output excluded
F068	Unverified source fixture / HighEndSolaFrameStudio · R-front5	PLOTTED	Unverified · Output excluded
F069	Unverified source fixture / HighEndSolaFrameStudio · L-front4	PLOTTED	Unverified · Output excluded
F070	Unverified source fixture / HighEndSolaFrameStudio · L-front2	PLOTTED	Unverified · Output excluded
F071	Ayrton / Argo 6 FX	PLOTTED	Unverified · Output excluded
F072	Unverified source fixture / ETCSourceFourLEDSeries3LustrX8Zoom25–50 · R-p...	PLOTTED	Unverified · Output excluded

Planning reference only. Confirm installed modes and patch with the venue.

VALIDATION APPENDIX

WARNING · PATCH_WITHHELD

DMX patch facts are withheld pending source verification. This planning document cannot be used for hardware output.

Objects: — · Remediation: review the source facts and regenerate.

ERROR · STAGE_DIMENSIONS_UNCONFIRMED

Confirm the stage dimensions before producing a final technical document.

Objects: Big Stage · Remediation: review the source facts and regenerate.

WARNING · MODE_UNVERIFIED

DMX modes are unverified; output remains excluded.

Objects: F001, F003, F005, F006, F008, F009, F011, F020, F021, F025, F026, F028–F030, F032, F033, F037–F040, F043–F047, F050–F052, F058–F060, F064, F065, F068–F070, F072 · Remediation: review the source facts and regenerate.

WARNING · FIXTURE_DISABLED

Fixtures are disabled for this visual planning reconstruction.

Objects: F033, F038, F039, F047 · Remediation: review the source facts and regenerate.

WARNING · TITLE_METADATA_INCOMPLETE

Some professional title-block metadata is missing; the document will show an em dash.

Objects: fa2bdd85ba9693b6fab506cd · Remediation: review the source facts and regenerate.

HitLight

VENUE & DRAWING SOURCES

Südalinna Teater

Big Stage · Published house document; actual current configuration unconfirmed

Vabaduse väljak 5, 10141, Tallinn, EE

https://www.sudalinnateater.ee/

Sources checked 2026-10-19

Symbols: HitLight-owned category artwork. No manufacturer model geometry or original source pages included.

Source-based reconstruction. Confirm the current installation and equipment availability with the venue.

Scale, fixture positions, mounting heights and aiming may include estimates; this is not a rigging specification.

Provisional fixture matches are labelled as placeholders. The recorded subset is not a complete physical inventory.

DMX addresses are withheld from public plans until their exact source patch is reconciled.

Partial source-based planning reconstruction; the current installation and complete fixture census are unverified.

Source-matched catalogue bodies are shown where available. Unresolved source identities remain labelled visual markers. Installed modes and DMX patch require verification; visual-only fixtures remain excluded from output.

The reconstruction retains its documented coverage and geometry assumptions; confirm the current setup with the venue.

Source-based reconstruction. Confirm the current installation and equipment availability with the venue.

Scale, fixture positions, mounting heights and aiming may include estimates; this is not a rigging specification.

Provisional fixture matches are labelled as placeholders. The recorded subset is not a complete physical inventory.

DMX addresses are withheld from public plans until their exact source patch is reconciled.

Partial source-based planning reconstruction; the current installation and complete fixture census are unverified.

Source-matched catalogue bodies are shown where available. Unresolved source identities remain labelled visual markers. Installed modes and DMX patch require verification; visual-only fixtures remain excluded from output.

Output remains excluded for visual-only fixtures. Catalogue identity does not verify installed modes, addresses or the current installation.

Official venue information: https://www.sudalinnateater.ee/ · checked 2026-10-19

sudalinnateater-lx-plot-8oct2025-v2.pdf: https://www.sudalinnateater.ee/storage/_core/sudalinnateater-lx-plot-8oct2025-v2.pdf · checked 2026-10-19

sudalinna-teater-big-stage-technical-equipment-sound-light-video-2026[1].pdf: https://www.sudalinnateater.ee/storage/_core/sudalinna-teater-big-stage-technical-equipment-sound-light-video-2026[1].pdf · checked 2026-10-19

Public venue page: https://www.hitlight.app/venues/estonia/sudalinna-teater-fa2bdd85

HitLight | hitlight.app