
UPSTAGE ↑

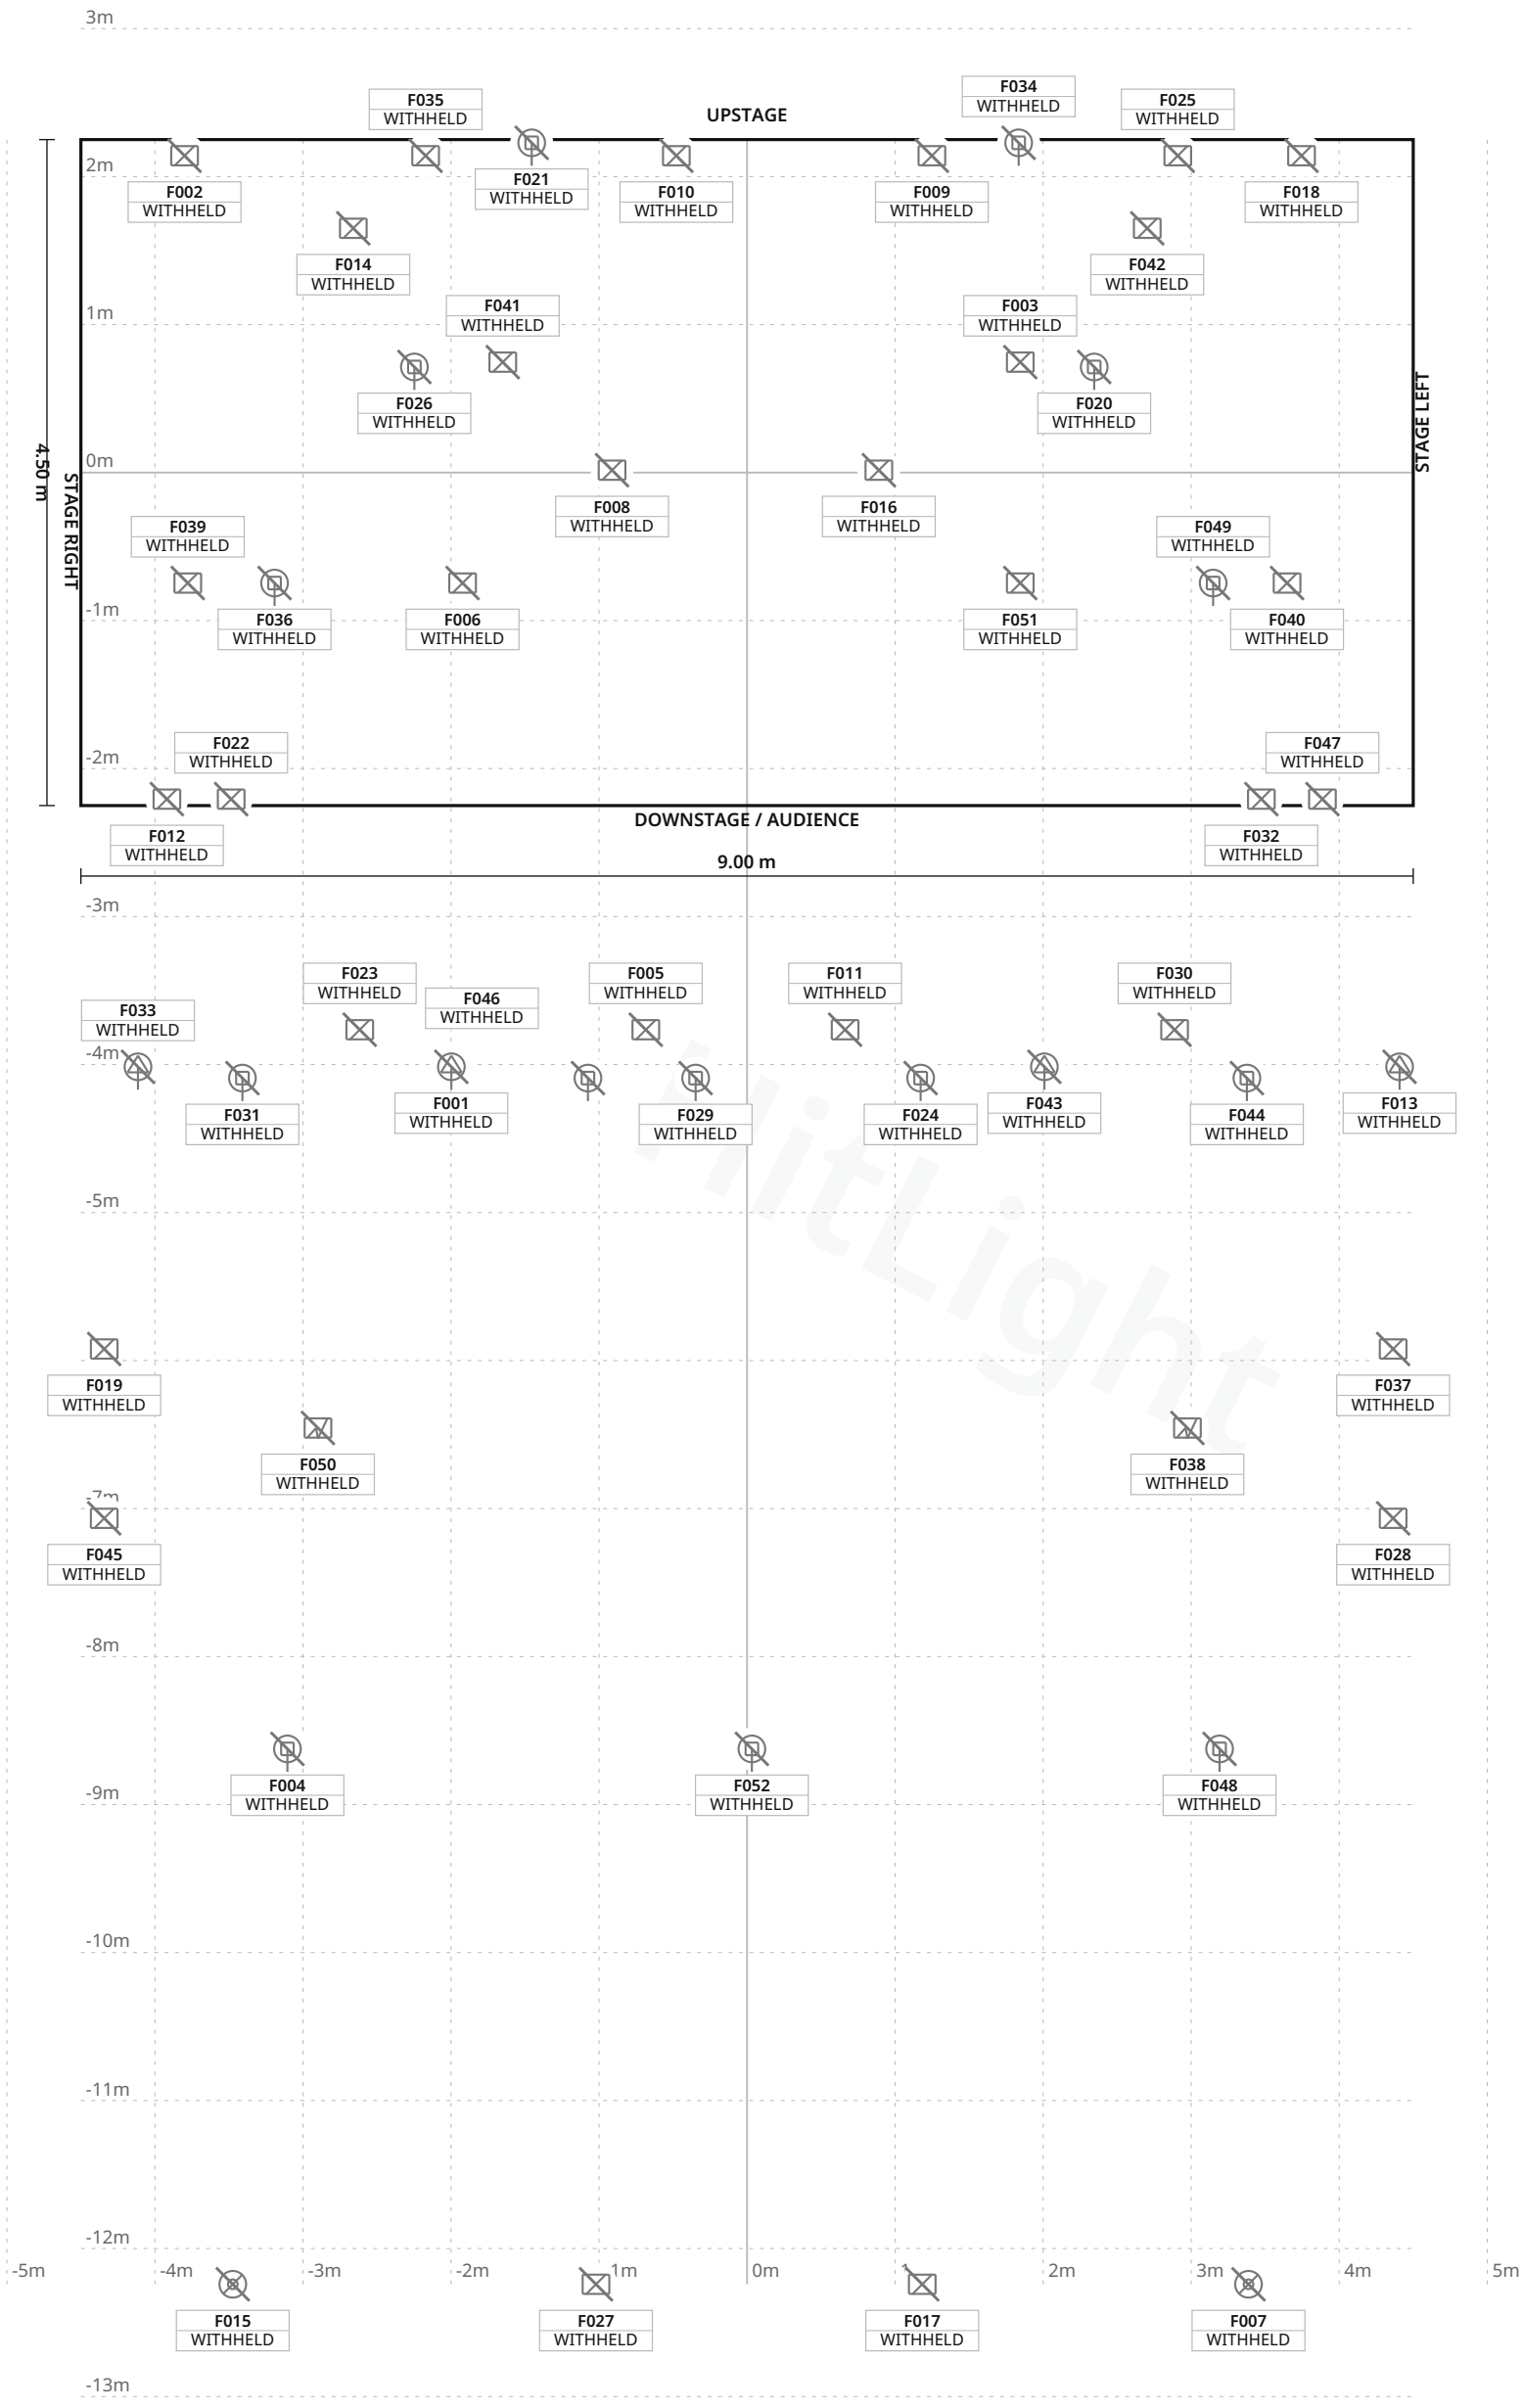

HitLight

FIXTURE LEGEND

- **POWERPIXEL8-RGB** — Effect · 2×
- **Auro Spot Z300** — Moving Head · 6×
- **Source Four jr** — Zoom Profile Spot · 4×
- **LED TMH-X4** — Moving Head · 8×
- **Atomic 3000 DMX** — Strobe · 2×
- **Briteq** — Powerpixel4 RGB — Other · 4×
- **Coemar Passo 1kW** — Fresnel (patch Coemer) — Other · 4×
- **Expolite ELW MC7** — Other · 6×
- **JBSystems** — COB-4Bar (one assembly) — Other · 10×
- **Showtec 2-lite** — assembly (496/497) — Other · 2×
- **Stairville** — 4-lite PAR36 assembly — Other · 4×

Stage 9.00 m W × 4.50 m D · Grid 1 m

musa e.V. · Main room

LIGHT PLOT · PLAN · Main room

HitLight · musa e.V.

37081, Göttingen, Germany

DWG HL · SCALE 1:50 · metric · PRINT AT 100%

Drawn HitLight

Generated from the saved show

SOURCE 4415305c37ff

SYMBOL LEGEND

11 TYPES · 52 FIXTURES · COLOUR BY TYPE



Briteq POWERPIXEL8-RGB

Effect · Unverified · TBC ch · category symbol

2 physical · 2 plotted

2 disabled · 0 unplaced



Cameo Auro Spot Z300

Moving Head · Unverified · TBC ch · category symbol

6 physical · 6 plotted

6 disabled · 0 unplaced



ETC Source Four jr Zoom

Profile Spot · Unverified · TBC ch · category symbol

4 physical · 4 plotted

4 disabled · 0 unplaced



Eurolite LED TMH-X4

Moving Head · Unverified · TBC ch · category symbol

8 physical · 8 plotted

8 disabled · 0 unplaced



Martin Professional Atomic 3000 DMX

Strobe · Unverified · TBC ch · category symbol

2 physical · 2 plotted

2 disabled · 0 unplaced



Unverified source fixture Briteq Powerpixel4 RGB

Other · Unverified · TBC ch · category symbol

4 physical · 4 plotted

4 disabled · 0 unplaced



Unverified source fixture Coemar Passo 1kW Fresnel (patch Coemer)

Other · Unverified · TBC ch · category symbol

4 physical · 4 plotted

4 disabled · 0 unplaced



Unverified source fixture Expolite ELW MC7

Other · Unverified · TBC ch · category symbol

6 physical · 6 plotted

6 disabled · 0 unplaced

musa e.V. · Main room

SYMBOL LEGEND · Main room

HitLight · musa e.V.

37081, Göttingen, Germany

DWG HL · METRIC

Drawn HitLight

Generated from the saved show

SOURCE 4415305c37ff

SYMBOL LEGEND · CONTINUED

☒	**Unverified source fixture JBSystems COB-4Bar (one assembly)** Other · Unverified · TBC ch · category symbol	**10 physical · 10 plotted** 10 disabled · 0 unplaced
☒	**Unverified source fixture Showtec 2-lite assembly (496/497)** Other · Unverified · TBC ch · category symbol	**2 physical · 2 plotted** 2 disabled · 0 unplaced
☒	**Unverified source fixture Stairville 4-lite PAR36 assembly** Other · Unverified · TBC ch · category symbol	**4 physical · 4 plotted** 4 disabled · 0 unplaced

HitLight

musa e.V. · Main room

SYMBOL LEGEND · Main room

HitLight · musa e.V.

37081, Göttingen, Germany

DWG HL · METRIC

Drawn HitLight

Generated from the saved show

SOURCE 4415305c37ff

GENERAL NOTES

1. Source-based lighting plan. Confirm the current rig with the venue.
2. PARTIAL: included fixtures are not a full physical-unit census.
3. DMX PATCH WITHHELD: provisional or unchecked addresses are not published.
4. Fixture positions follow the venue’s published lighting plot; the currently installed rig is not verified.
5. The plot gives no full scale or trim heights, so scale and heights are estimated.

HitLight

musa e.V. · Main room

GENERAL NOTES · Main room

HitLight · musa e.V.

37081, Göttingen, Germany

DWG HL · METRIC

Drawn HitLight

Generated from the saved show

SOURCE 4415305c37ff

FIXTURE SCHEDULE

Fixture	Manufacturer / model	Position / mount	Mode / output
VISUAL PLANNING · DMX PATCH WITHHELD			
F001	ETC / Source Four jr Zoom	PLOTTED	Unverified · Output excluded
F002	Unverified source fixture / JBSystems COB-4Bar (one assembly)	PLOTTED	Unverified · Output excluded
F003	Unverified source fixture / Showtec 2-lite assembly (496/497)	PLOTTED	Unverified · Output excluded
F004	Eurolite / LED TMH-X4	PLOTTED	Unverified · Output excluded
F005	Unverified source fixture / Coemar Passo 1kW Fresnel (patch Coemer)	PLOTTED	Unverified · Output excluded
F006	Unverified source fixture / Briteq Powerpixel4 RGB	PLOTTED	Unverified · Output excluded
F007	Briteq / POWERPIXEL8-RGB	PLOTTED	Unverified · Output excluded
F008	Unverified source fixture / Expolite ELW MC7	PLOTTED	Unverified · Output excluded
F009	Unverified source fixture / JBSystems COB-4Bar (one assembly)	PLOTTED	Unverified · Output excluded
F010	Unverified source fixture / JBSystems COB-4Bar (one assembly)	PLOTTED	Unverified · Output excluded
F011	Unverified source fixture / Coemar Passo 1kW Fresnel (patch Coemer)	PLOTTED	Unverified · Output excluded
F012	Unverified source fixture / Stairville 4-lite PAR36 assembly	PLOTTED	Unverified · Output excluded
F013	ETC / Source Four jr Zoom	PLOTTED	Unverified · Output excluded
F014	Unverified source fixture / Expolite ELW MC7	PLOTTED	Unverified · Output excluded
F015	Briteq / POWERPIXEL8-RGB	PLOTTED	Unverified · Output excluded
F016	Unverified source fixture / Expolite ELW MC7	PLOTTED	Unverified · Output excluded
F017	Unverified source fixture / Briteq Powerpixel4 RGB	PLOTTED	Unverified · Output excluded
F018	Unverified source fixture / JBSystems COB-4Bar (one assembly)	PLOTTED	Unverified · Output excluded
F019	Unverified source fixture / JBSystems COB-4Bar (one assembly)	PLOTTED	Unverified · Output excluded
F020	Cameo / Auro Spot Z300	PLOTTED	Unverified · Output excluded

Planning reference only. Confirm installed modes and patch with the venue.

musa e.V. · Main room

FIXTURE SCHEDULE · Main room

HitLight · musa e.V.

37081, Göttingen, Germany

DWG HL · METRIC

Drawn HitLight

Generated from the saved show

SOURCE 4415305c37ff

FIXTURE SCHEDULE · CONTINUED

Fixture	Manufacturer / model	Position / mount	Mode / output
VISUAL PLANNING · DMX PATCH WITHHELD			
F021	Cameo / Auro Spot Z300	PLOTTED	Unverified · Output excluded
F022	Unverified source fixture / Stairville 4-lite PAR36 assembly	PLOTTED	Unverified · Output excluded
F023	Unverified source fixture / Coemar Passo 1kW Fresnel (patch Coemer)	PLOTTED	Unverified · Output excluded
F024	Eurolite / LED TMH-X4	PLOTTED	Unverified · Output excluded
F025	Unverified source fixture / JBSystems COB-4Bar (one assembly)	PLOTTED	Unverified · Output excluded
F026	Cameo / Auro Spot Z300	PLOTTED	Unverified · Output excluded
F027	Unverified source fixture / Briteq Powerpixel4 RGB	PLOTTED	Unverified · Output excluded
F028	Unverified source fixture / JBSystems COB-4Bar (one assembly)	PLOTTED	Unverified · Output excluded
F029	Eurolite / LED TMH-X4	PLOTTED	Unverified · Output excluded
F030	Unverified source fixture / Coemar Passo 1kW Fresnel (patch Coemer)	PLOTTED	Unverified · Output excluded
F031	Eurolite / LED TMH-X4	PLOTTED	Unverified · Output excluded
F032	Unverified source fixture / Stairville 4-lite PAR36 assembly	PLOTTED	Unverified · Output excluded
F033	ETC / Source Four jr Zoom	PLOTTED	Unverified · Output excluded
F034	Cameo / Auro Spot Z300	PLOTTED	Unverified · Output excluded
F035	Unverified source fixture / JBSystems COB-4Bar (one assembly)	PLOTTED	Unverified · Output excluded
F036	Cameo / Auro Spot Z300	PLOTTED	Unverified · Output excluded
F037	Unverified source fixture / JBSystems COB-4Bar (one assembly)	PLOTTED	Unverified · Output excluded
F038	Martin Professional / Atomic 3000 DMX	PLOTTED	Unverified · Output excluded
F039	Unverified source fixture / Expolite ELW MC7	PLOTTED	Unverified · Output excluded
F040	Unverified source fixture / Expolite ELW MC7	PLOTTED	Unverified · Output excluded

Planning reference only. Confirm installed modes and patch with the venue.

musa e.V. · Main room

FIXTURE SCHEDULE · Main room

HitLight · musa e.V.

37081, Göttingen, Germany

DWG HL · METRIC

Drawn HitLight

Generated from the saved show

SOURCE 4415305c37ff

FIXTURE SCHEDULE · CONTINUED

Fixture	Manufacturer / model	Position / mount	Mode / output
VISUAL PLANNING · DMX PATCH WITHHELD			
F041	Unverified source fixture / Showtec 2-lite assembly (496/497)	PLOTTED	Unverified · Output excluded
F042	Unverified source fixture / Expolite ELW MC7	PLOTTED	Unverified · Output excluded
F043	ETC / Source Four jr Zoom	PLOTTED	Unverified · Output excluded
F044	Eurolite / LED TMH-X4	PLOTTED	Unverified · Output excluded
F045	Unverified source fixture / JBSystems COB-4Bar (one assembly)	PLOTTED	Unverified · Output excluded
F046	Eurolite / LED TMH-X4	PLOTTED	Unverified · Output excluded
F047	Unverified source fixture / Stairville 4-lite PAR36 assembly	PLOTTED	Unverified · Output excluded
F048	Eurolite / LED TMH-X4	PLOTTED	Unverified · Output excluded
F049	Cameo / Auro Spot Z300	PLOTTED	Unverified · Output excluded
F050	Martin Professional / Atomic 3000 DMX	PLOTTED	Unverified · Output excluded
F051	Unverified source fixture / Briteq Powerpixel4 RGB	PLOTTED	Unverified · Output excluded
F052	Eurolite / LED TMH-X4	PLOTTED	Unverified · Output excluded

Planning reference only. Confirm installed modes and patch with the venue.

VALIDATION APPENDIX

WARNING · PATCH_WITHHELD

DMX patch facts are withheld pending source verification. This planning document cannot be used for hardware output.

Objects: — · Remediation: review the source facts and regenerate.

WARNING · MODE_UNVERIFIED

DMX modes are unverified; output remains excluded.

Objects: F001–F052 · Remediation: review the source facts and regenerate.

WARNING · FIXTURE_DISABLED

Fixtures are disabled for this visual planning reconstruction.

Objects: F001–F052 · Remediation: review the source facts and regenerate.

WARNING · TITLE_METADATA_INCOMPLETE

Some professional title-block metadata is missing; the document will show an em dash.

Objects: fb5405e4fd63caba658294eb · Remediation: review the source facts and regenerate.

HitLight

VENUE & DRAWING SOURCES

musa e.V.

Main room · House rig

37081, Göttingen, DE

https://www.musa.de/

Sources checked 2026-10-19

Generated by HitLight from the saved published venue rig. Source attribution and reconstruction limitations are retained below.

Symbols: HitLight-owned category artwork. No manufacturer model geometry or original source pages included.

Fixture positions follow the venue’s published lighting plot; the currently installed rig is not verified.

The plot gives no full scale or trim heights, so scale and heights are estimated.

Partial source-based planning reconstruction; the current installation and complete fixture census are unverified.

Source-matched catalogue bodies are shown where available. Unresolved source identities remain labelled visual markers. Installed modes and DMX patch require verification; visual-only fixtures remain excluded from output.

Fixture positions follow the venue’s published lighting plot; the currently installed rig is not verified.

The plot gives no full scale or trim heights, so scale and heights are estimated.

Generated from the saved published HitLight layout; fixture positions and room geometry are unchanged. Not an official venue drawing.

Partial source-based planning reconstruction; the current installation and complete fixture census are unverified.

Source-matched catalogue bodies are shown where available. Unresolved source identities remain labelled visual markers. Installed modes and DMX patch require verification; visual-only fixtures remain excluded from output.

Output remains excluded for visual-only fixtures. Catalogue identity does not verify installed modes, addresses or the current installation.

Venue discovery/identity evidence; see local packet for uncertainties.:
https://soziokultur.de/ueber-uns/mitglieder/ · checked 2026-10-19

Physical venue/city qualification evidence:
https://www.musa.de/documents/63/musa_VENUE_Informationen_Feb_2025.pdf · checked 2026-10-19

Official or directory-listed venue/operator website; not current-rig verification.:
https://www.musa.de/ · checked 2026-10-19

Public venue page: https://www.hitlight.app/venues/germany/musa-e-v-fb5405e4

HitLight