
UPSTAGE ↑

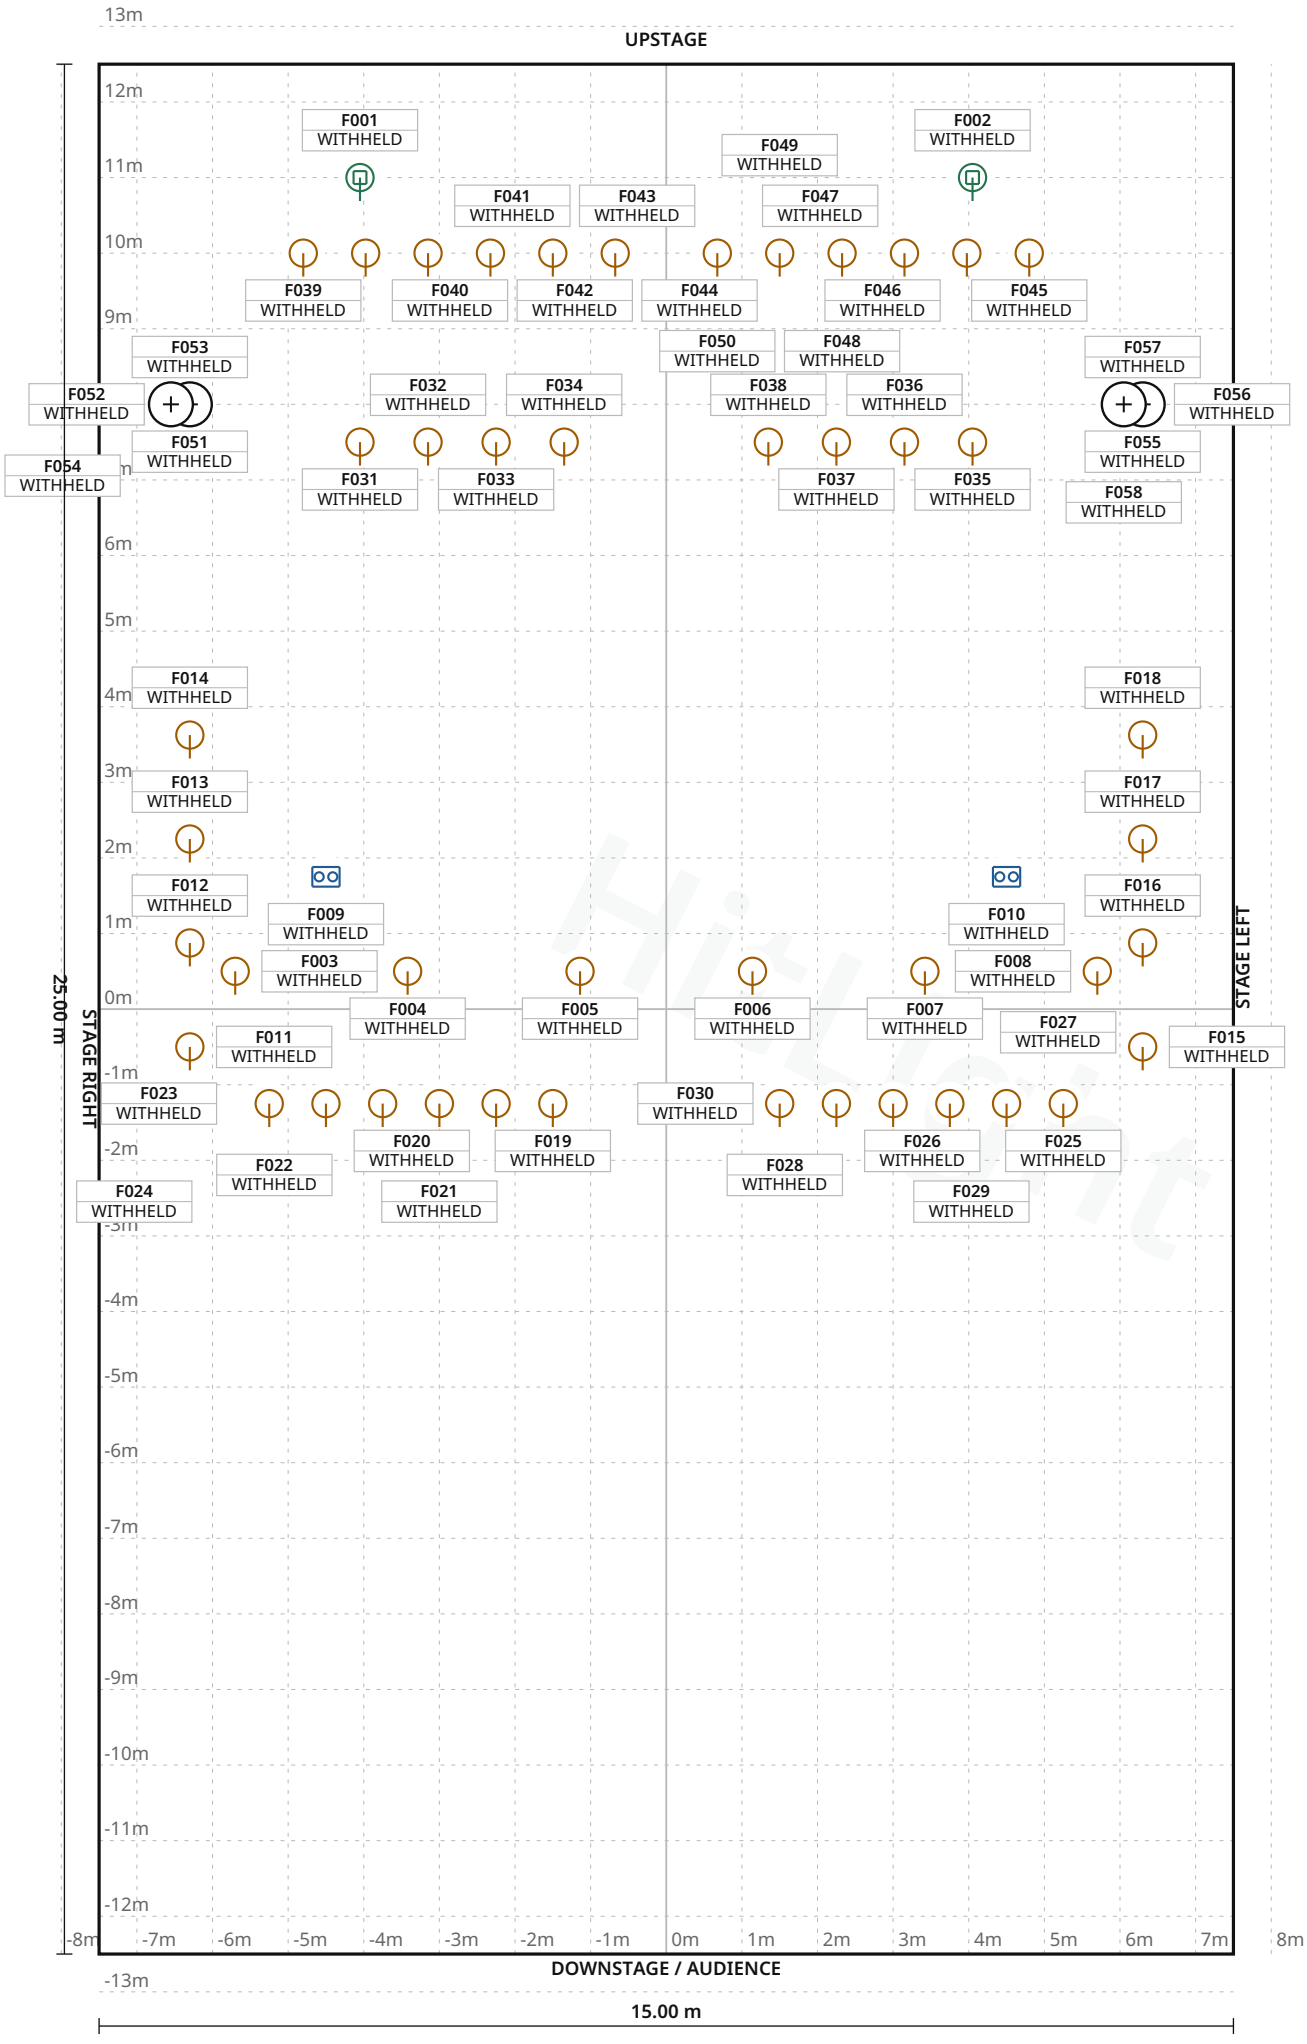

FIXTURE LEGEND

- **Visual** substitute · 4-lite Blinder — Blinder · 2×
- **Visual** substitute · Basic Conventional PAR Light · 54×
- **Sparx 7** — Moving Head · 2×

Stage 15.00 m W × 25.00 m D · Grid 1 m

Club Manufaktur e.V. · Documented rig · room assignment unverified

LIGHT PLOT · PLAN · Documented rig · room assignment unverified

HitLight · Club Manufaktur e.V.

Hammerschlag 8, 73614, Schorndorf, Germany

DWG HL · SCALE 1:100 · metric · PRINT AT 100%

Drawn HitLight

Generated from the saved show

SOURCE 641e1bc1530f

SYMBOL LEGEND

3 TYPES · 58 FIXTURES · COLOUR BY TYPE



HitLight placeholder Visual substitute · 4-lite Blinder

Blinder · 1Ch - Mode · 1 ch · category symbol

2 physical · 2 plotted

0 disabled · 0 unplaced



HitLight placeholder Visual substitute · Basic Conventional

PAR Light · Default · 1 ch · category symbol

54 physical · 54 plotted

0 disabled · 0 unplaced



JB-Lighting Sparx 7

Moving Head · Mode 2 44Ch · 44 ch · category symbol

2 physical · 2 plotted

0 disabled · 0 unplaced

HitLight

Club Manufaktur e.V. · Documented rig · room assignment unverified

SYMBOL LEGEND · Documented rig · room assignment unverified

HitLight · Club Manufaktur e.V.

Hammerschlag 8, 73614, Schorndorf, Germany

DWG HL · METRIC

Drawn HitLight

Generated from the saved show

SOURCE 641e1bc1530f

GENERAL NOTES

1. Source-based lighting plan. Confirm the current rig with the venue.
2. PARTIAL: included fixtures are not a full physical-unit census.
3. DMX PATCH WITHHELD: provisional or unchecked addresses are not published.
4. The reconstruction retains its documented coverage and geometry assumptions; confirm the current setup with the venue.

HitLight

DMX PATCH

58 FIXTURES · 0 UNIVERSES

Fixture / name	Manufacturer / model	Mode	Ch	DMX	Range	Position / mount	Status / notes
UNPATCHED / INVALID							
F001 · JBLightingSparx7 · 250	JB-Lighting / Sparx 7	Mode 2 44Ch	44	WITHHELD	TBC	UNPLACED	Enabled
F002 · JBLightingSparx7 · 300	JB-Lighting / Sparx 7	Mode 2 44Ch	44	WITHHELD	TBC	UNPLACED	Enabled
F003 · PLACEHOLDER · ArriStudio1k...	HitLight placeholder / Visual substitute ...	Default	1	WITHHELD	TBC	UNPLACED	Enabled
F004 · PLACEHOLDER · ArriStudio1k...	HitLight placeholder / Visual substitute ...	Default	1	WITHHELD	TBC	UNPLACED	Enabled
F005 · PLACEHOLDER · ArriStudio1k...	HitLight placeholder / Visual substitute ...	Default	1	WITHHELD	TBC	UNPLACED	Enabled
F006 · PLACEHOLDER · ArriStudio1k...	HitLight placeholder / Visual substitute ...	Default	1	WITHHELD	TBC	UNPLACED	Enabled
F007 · PLACEHOLDER · ArriStudio1k...	HitLight placeholder / Visual substitute ...	Default	1	WITHHELD	TBC	UNPLACED	Enabled
F008 · PLACEHOLDER · ArriStudio1k...	HitLight placeholder / Visual substitute ...	Default	1	WITHHELD	TBC	UNPLACED	Enabled
F009 · PLACEHOLDER · FourLiteblin...	HitLight placeholder / Visual substitute ...	1Ch - Mode	1	WITHHELD	TBC	UNPLACED	Enabled
F010 · PLACEHOLDER · FourLiteblin...	HitLight placeholder / Visual substitute ...	1Ch - Mode	1	WITHHELD	TBC	UNPLACED	Enabled
F011 · PLACEHOLDER · PAR64hallsid...	HitLight placeholder / Visual substitute ...	Default	1	WITHHELD	TBC	UNPLACED	Enabled
F012 · PLACEHOLDER · PAR64hallsid...	HitLight placeholder / Visual substitute ...	Default	1	WITHHELD	TBC	UNPLACED	Enabled
F013 · PLACEHOLDER · PAR64hallsid...	HitLight placeholder / Visual substitute ...	Default	1	WITHHELD	TBC	UNPLACED	Enabled
F014 · PLACEHOLDER · PAR64hallsid...	HitLight placeholder / Visual substitute ...	Default	1	WITHHELD	TBC	UNPLACED	Enabled
F015 · PLACEHOLDER · PAR64hallsid...	HitLight placeholder / Visual substitute ...	Default	1	WITHHELD	TBC	UNPLACED	Enabled
F016 · PLACEHOLDER · PAR64hallsid...	HitLight placeholder / Visual substitute ...	Default	1	WITHHELD	TBC	UNPLACED	Enabled
F017 · PLACEHOLDER · PAR64hallsid...	HitLight placeholder / Visual substitute ...	Default	1	WITHHELD	TBC	UNPLACED	Enabled
F018 · PLACEHOLDER · PAR64hallsid...	HitLight placeholder / Visual substitute ...	Default	1	WITHHELD	TBC	UNPLACED	Enabled
F019 · PLACEHOLDER · PAR64house6...	HitLight placeholder / Visual substitute ...	Default	1	WITHHELD	TBC	UNPLACED	Enabled
F020 · PLACEHOLDER · PAR64house6...	HitLight placeholder / Visual substitute ...	Default	1	WITHHELD	TBC	UNPLACED	Enabled

No patched universes

Club Manufaktur e.V. · Documented rig · room assignment unverified

DMX PATCH · Documented rig · room assignment unverified

HitLight · Club Manufaktur e.V.

Hammerschlag 8, 73614, Schorndorf, Germany

DWG HL · METRIC

Drawn HitLight

Generated from the saved show

SOURCE 641e1bc1530f

DMX PATCH · CONTINUED

58 FIXTURES · 0 UNIVERSES

Fixture / name	Manufacturer / model	Mode	Ch	DMX	Range	Position / mount	Status / notes
UNPATCHED / INVALID							
F021 · PLACEHOLDER · PAR64house6...	HitLight placeholder / Visual substitute ...	Default	1	WITHHELD	TBC	UNPLACED	Enabled
F022 · PLACEHOLDER · PAR64house6...	HitLight placeholder / Visual substitute ...	Default	1	WITHHELD	TBC	UNPLACED	Enabled
F023 · PLACEHOLDER · PAR64house6...	HitLight placeholder / Visual substitute ...	Default	1	WITHHELD	TBC	UNPLACED	Enabled
F024 · PLACEHOLDER · PAR64house6...	HitLight placeholder / Visual substitute ...	Default	1	WITHHELD	TBC	UNPLACED	Enabled
F025 · PLACEHOLDER · PAR64house6...	HitLight placeholder / Visual substitute ...	Default	1	WITHHELD	TBC	UNPLACED	Enabled
F026 · PLACEHOLDER · PAR64house6...	HitLight placeholder / Visual substitute ...	Default	1	WITHHELD	TBC	UNPLACED	Enabled
F027 · PLACEHOLDER · PAR64house6...	HitLight placeholder / Visual substitute ...	Default	1	WITHHELD	TBC	UNPLACED	Enabled
F028 · PLACEHOLDER · PAR64house6...	HitLight placeholder / Visual substitute ...	Default	1	WITHHELD	TBC	UNPLACED	Enabled
F029 · PLACEHOLDER · PAR64house6...	HitLight placeholder / Visual substitute ...	Default	1	WITHHELD	TBC	UNPLACED	Enabled
F030 · PLACEHOLDER · PAR64house6...	HitLight placeholder / Visual substitute ...	Default	1	WITHHELD	TBC	UNPLACED	Enabled
F031 · PLACEHOLDER · PAR64stage4...	HitLight placeholder / Visual substitute ...	Default	1	WITHHELD	TBC	UNPLACED	Enabled
F032 · PLACEHOLDER · PAR64stage4...	HitLight placeholder / Visual substitute ...	Default	1	WITHHELD	TBC	UNPLACED	Enabled
F033 · PLACEHOLDER · PAR64stage4...	HitLight placeholder / Visual substitute ...	Default	1	WITHHELD	TBC	UNPLACED	Enabled
F034 · PLACEHOLDER · PAR64stage4...	HitLight placeholder / Visual substitute ...	Default	1	WITHHELD	TBC	UNPLACED	Enabled
F035 · PLACEHOLDER · PAR64stage4...	HitLight placeholder / Visual substitute ...	Default	1	WITHHELD	TBC	UNPLACED	Enabled
F036 · PLACEHOLDER · PAR64stage4...	HitLight placeholder / Visual substitute ...	Default	1	WITHHELD	TBC	UNPLACED	Enabled
F037 · PLACEHOLDER · PAR64stage4...	HitLight placeholder / Visual substitute ...	Default	1	WITHHELD	TBC	UNPLACED	Enabled
F038 · PLACEHOLDER · PAR64stage4...	HitLight placeholder / Visual substitute ...	Default	1	WITHHELD	TBC	UNPLACED	Enabled
F039 · PLACEHOLDER · PAR64stage6...	HitLight placeholder / Visual substitute ...	Default	1	WITHHELD	TBC	UNPLACED	Enabled
F040 · PLACEHOLDER · PAR64stage6...	HitLight placeholder / Visual substitute ...	Default	1	WITHHELD	TBC	UNPLACED	Enabled

No patched universes

Club Manufaktur e.V. · Documented rig · room assignment unverified

DMX PATCH · Documented rig · room assignment unverified

HitLight · Club Manufaktur e.V.

Hammerschlag 8, 73614, Schorndorf, Germany

DWG HL · METRIC

Drawn HitLight

Generated from the saved show

SOURCE 641e1bc1530f

DMX PATCH · CONTINUED

58 FIXTURES · 0 UNIVERSES

Fixture / name	Manufacturer / model	Mode	Ch	DMX	Range	Position / mount	Status / notes
UNPATCHED / INVALID							
F041 · PLACEHOLDER · PAR64stage6...	HitLight placeholder / Visual substitute ...	Default	1	WITHHELD	TBC	UNPLACED	Enabled
F042 · PLACEHOLDER · PAR64stage6...	HitLight placeholder / Visual substitute ...	Default	1	WITHHELD	TBC	UNPLACED	Enabled
F043 · PLACEHOLDER · PAR64stage6...	HitLight placeholder / Visual substitute ...	Default	1	WITHHELD	TBC	UNPLACED	Enabled
F044 · PLACEHOLDER · PAR64stage6...	HitLight placeholder / Visual substitute ...	Default	1	WITHHELD	TBC	UNPLACED	Enabled
F045 · PLACEHOLDER · PAR64stage6...	HitLight placeholder / Visual substitute ...	Default	1	WITHHELD	TBC	UNPLACED	Enabled
F046 · PLACEHOLDER · PAR64stage6...	HitLight placeholder / Visual substitute ...	Default	1	WITHHELD	TBC	UNPLACED	Enabled
F047 · PLACEHOLDER · PAR64stage6...	HitLight placeholder / Visual substitute ...	Default	1	WITHHELD	TBC	UNPLACED	Enabled
F048 · PLACEHOLDER · PAR64stage6...	HitLight placeholder / Visual substitute ...	Default	1	WITHHELD	TBC	UNPLACED	Enabled
F049 · PLACEHOLDER · PAR64stage6...	HitLight placeholder / Visual substitute ...	Default	1	WITHHELD	TBC	UNPLACED	Enabled
F050 · PLACEHOLDER · PAR64stage6...	HitLight placeholder / Visual substitute ...	Default	1	WITHHELD	TBC	UNPLACED	Enabled
F051 · PLACEHOLDER · PAR64vertica...	HitLight placeholder / Visual substitute ...	Default	1	WITHHELD	TBC	UNPLACED	Enabled
F052 · PLACEHOLDER · PAR64vertica...	HitLight placeholder / Visual substitute ...	Default	1	WITHHELD	TBC	UNPLACED	Enabled
F053 · PLACEHOLDER · PAR64vertica...	HitLight placeholder / Visual substitute ...	Default	1	WITHHELD	TBC	UNPLACED	Enabled
F054 · PLACEHOLDER · PAR64vertica...	HitLight placeholder / Visual substitute ...	Default	1	WITHHELD	TBC	UNPLACED	Enabled
F055 · PLACEHOLDER · PAR64vertica...	HitLight placeholder / Visual substitute ...	Default	1	WITHHELD	TBC	UNPLACED	Enabled
F056 · PLACEHOLDER · PAR64vertica...	HitLight placeholder / Visual substitute ...	Default	1	WITHHELD	TBC	UNPLACED	Enabled
F057 · PLACEHOLDER · PAR64vertica...	HitLight placeholder / Visual substitute ...	Default	1	WITHHELD	TBC	UNPLACED	Enabled
F058 · PLACEHOLDER · PAR64vertica...	HitLight placeholder / Visual substitute ...	Default	1	WITHHELD	TBC	UNPLACED	Enabled

No patched universes

Club Manufaktur e.V. · Documented rig · room assignment unverified

DMX PATCH · Documented rig · room assignment unverified

HitLight · Club Manufaktur e.V.

Hammerschlag 8, 73614, Schorndorf, Germany

DWG HL · METRIC

Drawn HitLight

Generated from the saved show

SOURCE 641e1bc1530f

VALIDATION APPENDIX

WARNING · PATCH_WITHHELD

DMX patch facts are withheld pending source verification. This planning document cannot be used for hardware output.

Objects: — · Remediation: correct the saved show data and regenerate.

ERROR · STAGE_DIMENSIONS_UNCONFIRMED

Confirm the stage dimensions before producing a final technical document.

Objects: A3E078E1-3A94-4E08-8349-C43CF9B42321 · Remediation: correct the saved show data and regenerate.

WARNING · TITLE_METADATA_INCOMPLETE

Some professional title-block metadata is missing; the document will show an em dash.

Objects: fbec8ccffd49cc5fc8b9d569 · Remediation: correct the saved show data and regenerate.

HitLight

VENUE & DRAWING SOURCES

Club Manufaktur e.V.

Documented rig · room assignment unverified · Unverified source documents

Hammerschlag 8, 73614, Schorndorf, DE

https://www.club-manufaktur.de/

Sources checked 2026-10-19

Symbols: HitLight-owned category artwork. No manufacturer model geometry or original source pages included.

Source-based reconstruction. Confirm the current installation and equipment availability with the venue.

Scale, fixture positions, mounting heights and aiming may include estimates; this is not a rigging specification.

Provisional fixture matches are labelled as placeholders. The recorded subset is not a complete physical inventory.

DMX addresses are withheld from public plans until their exact source patch is reconciled.

The reconstruction retains its documented coverage and geometry assumptions; confirm the current setup with the venue.

Official venue information: https://www.club-manufaktur.de/ · checked 2026-10-19

Patchliste-Licht-Manufaktur.pdf: https://www.club-manufaktur.de/wp-content/uploads/2023/03/Patchliste-Licht-Manufaktur.pdf · checked 2026-10-19

venuespecs_Manufaktur_September_2024.pdf: https://www.club-manufaktur.de/wp-content/uploads/2024/09/venuespecs_Manufaktur_September_2024.pdf · checked 2026-10-19

Public venue page: https://www.hitlight.app/venues/germany/club-manufaktur-e-v-fbec8ccf

HitLight