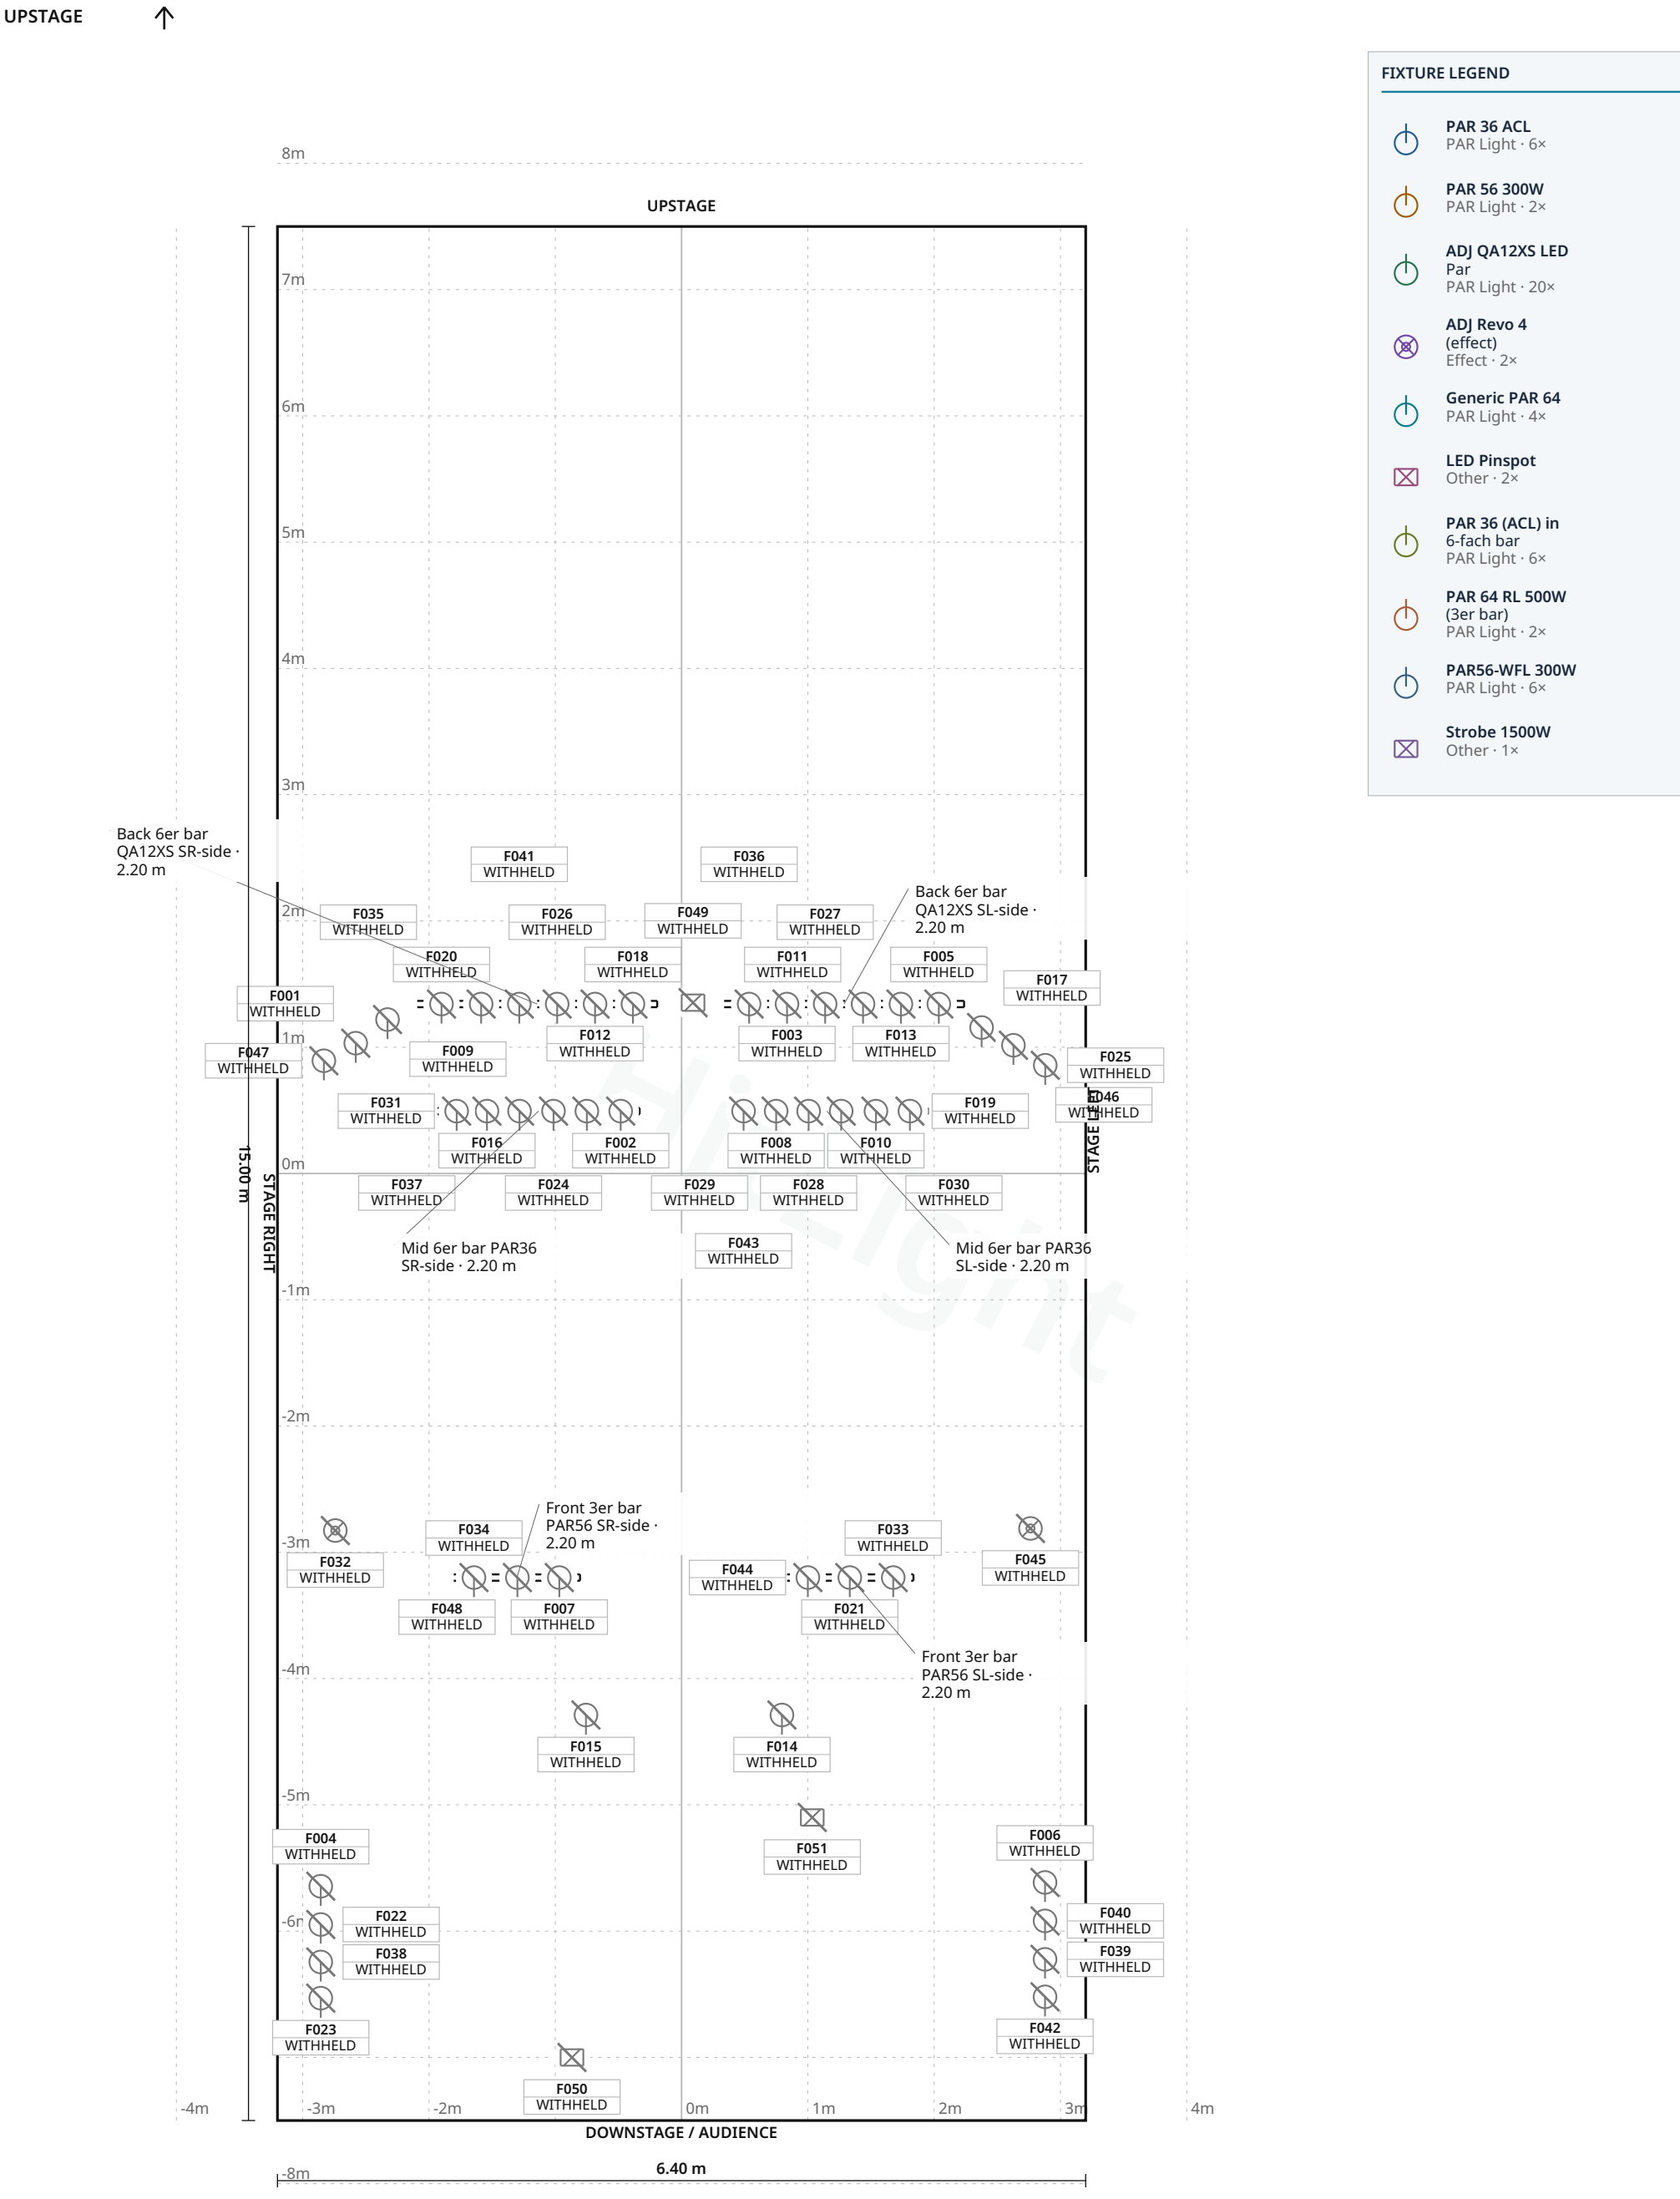


FIXTURE LEGEND

- **PAR 36 ACL** — PAR Light · 6×
- **PAR 56 300W** — PAR Light · 2×
- **ADJ QA12XS LED Par** — PAR Light · 20×
- **ADJ Revo 4 (effect)** — Effect · 2×
- **Generic PAR 64** — PAR Light · 4×
- **LED Pinspot** — Other · 2×
- **PAR 36 (ACL) in 6-fach bar** — PAR Light · 6×
- **PAR 64 RL 500W (3er bar)** — PAR Light · 2×
- **PAR56-WFL 300W** — PAR Light · 6×
- **Strobe 1500W** — Other · 1×

Stage 6.40 m W × 15.00 m D · Grid 1 m

Parkhaus Meiderich · Main room

LIGHT PLOT · PLAN · Main room

HitLight · Parkhaus Meiderich

Bürgermeister-Pütz-Straße 123, 47137, Duisburg, Germany

DWG HL · SCALE 1:50 · metric · PRINT AT 100%

Drawn HitLight

Generated from the saved show

SOURCE d565f07c9fb4

SYMBOL LEGEND

10 TYPES · 51 FIXTURES · COLOUR BY TYPE



Generic PAR 36 ACL

PAR Light · Unverified · TBC ch · category symbol

6 physical · 6 plotted

6 disabled · 0 unplaced



Generic PAR 56 300W

PAR Light · Unverified · TBC ch · category symbol

2 physical · 2 plotted

2 disabled · 0 unplaced



Unverified source fixture ADJ QA12XS LED Par

PAR Light · Unverified · TBC ch · category symbol

20 physical · 20 plotted

20 disabled · 0 unplaced



Unverified source fixture ADJ Revo 4 (effect)

Effect · Unverified · TBC ch · category symbol

2 physical · 2 plotted

2 disabled · 0 unplaced



Unverified source fixture Generic PAR 64

PAR Light · Unverified · TBC ch · category symbol

4 physical · 4 plotted

4 disabled · 0 unplaced



Unverified source fixture LED Pinspot

Other · Unverified · TBC ch · category symbol

2 physical · 2 plotted

2 disabled · 0 unplaced



Unverified source fixture PAR 36 (ACL) in 6-fach bar

PAR Light · Unverified · TBC ch · category symbol

6 physical · 6 plotted

6 disabled · 0 unplaced



Unverified source fixture PAR 64 RL 500W (3er bar)

PAR Light · Unverified · TBC ch · category symbol

2 physical · 2 plotted

2 disabled · 0 unplaced

Parkhaus Meiderich · Main room

SYMBOL LEGEND · Main room

HitLight · Parkhaus Meiderich

Bürgermeister-Pütz-Straße 123, 47137, Duisburg, Germany

DWG HL · METRIC

Drawn HitLight

Generated from the saved show

SOURCE d565f07c9fb4

SYMBOL LEGEND · CONTINUED



Unverified source fixture PAR56-WFL 300W

PAR Light · Unverified · TBC ch · category symbol

6 physical · 6 plotted

6 disabled · 0 unplaced



Unverified source fixture Strobe 1500W

Other · Unverified · TBC ch · category symbol

1 physical · 1 plotted

1 disabled · 0 unplaced

HitLight

Parkhaus Meiderich · Main room

SYMBOL LEGEND · Main room

HitLight · Parkhaus Meiderich

Bürgermeister-Pütz-Straße 123, 47137, Duisburg, Germany

DWG HL · METRIC

Drawn HitLight

Generated from the saved show

SOURCE d565f07c9fb4

GENERAL NOTES

1. Source-based lighting plan. Confirm the current rig with the venue.
2. PARTIAL: included fixtures are not a full physical-unit census.
3. DMX PATCH WITHHELD: provisional or unchecked addresses are not published.
4. Approximate planning view; not official venue paperwork or output-ready. Original HitLight symbols only; no source pages, OEM meshes, photos or logos. Original files remain private; modes and patch unverified.

HitLight

STAGE ELEMENTS

NAME	TYPE	POSITION	TRIM / SIZE
Back 6er bar QA12XS SL-side	pipe	X 1.29 m · Z -1.34 m	2.20 m · 1.90 m W × 0.05 m D
Mid 6er bar PAR36 SR-side	pipe	X -1.13 m · Z -0.49 m	2.20 m · 1.60 m W × 0.05 m D
Mid 6er bar PAR36 SL-side	pipe	X 1.15 m · Z -0.49 m	2.20 m · 1.60 m W × 0.05 m D
Front 3er bar PAR56 SR-side	pipe	X -1.30 m · Z 3.20 m	2.20 m · 1.00 m W × 0.05 m D
Back 6er bar QA12XS SR-side	pipe	X -1.14 m · Z -1.34 m	2.20 m · 1.90 m W × 0.05 m D
Front 3er bar PAR56 SL-side	pipe	X 1.34 m · Z 3.20 m	2.20 m · 1.00 m W × 0.05 m D

HitLight

Parkhaus Meiderich · Main room

STAGE ELEMENTS · Main room

HitLight · Parkhaus Meiderich

Bürgermeister-Pütz-Straße 123, 47137, Duisburg, Germany

DWG HL · METRIC

Drawn HitLight

Generated from the saved show

SOURCE d565f07c9fb4

FIXTURE SCHEDULE

Fixture	Manufacturer / model	Position / mount	Mode / output
VISUAL PLANNING · DMX PATCH WITHHELD			
F001	Unverified source fixture / Generic PAR 64	PLOTTED	Unverified · Output excluded
F002	Generic / PAR 36 ACL	Mid 6er bar PAR36 SR-side	Unverified · Output excluded
F003	Unverified source fixture / ADJ QA12XS LED Par	Back 6er bar QA12XS SL-side	Unverified · Output excluded
F004	Unverified source fixture / ADJ QA12XS LED Par	PLOTTED	Unverified · Output excluded
F005	Unverified source fixture / ADJ QA12XS LED Par	Back 6er bar QA12XS SL-side	Unverified · Output excluded
F006	Unverified source fixture / ADJ QA12XS LED Par	PLOTTED	Unverified · Output excluded
F007	Unverified source fixture / PAR56-WFL 300W	Front 3er bar PAR56 SR-side	Unverified · Output excluded
F008	Generic / PAR 36 ACL	Mid 6er bar PAR36 SL-side	Unverified · Output excluded
F009	Unverified source fixture / PAR 64 RL 500W (3er bar)	PLOTTED	Unverified · Output excluded
F010	Unverified source fixture / PAR 36 (ACL) in 6-fach bar	Mid 6er bar PAR36 SL-side	Unverified · Output excluded
F011	Unverified source fixture / ADJ QA12XS LED Par	Back 6er bar QA12XS SL-side	Unverified · Output excluded
F012	Unverified source fixture / ADJ QA12XS LED Par	Back 6er bar QA12XS SR-side	Unverified · Output excluded
F013	Unverified source fixture / ADJ QA12XS LED Par	Back 6er bar QA12XS SL-side	Unverified · Output excluded
F014	Unverified source fixture / PAR56-WFL 300W	PLOTTED	Unverified · Output excluded
F015	Unverified source fixture / PAR56-WFL 300W	PLOTTED	Unverified · Output excluded
F016	Unverified source fixture / PAR 36 (ACL) in 6-fach bar	Mid 6er bar PAR36 SR-side	Unverified · Output excluded
F017	Unverified source fixture / Generic PAR 64	PLOTTED	Unverified · Output excluded
F018	Unverified source fixture / ADJ QA12XS LED Par	Back 6er bar QA12XS SR-side	Unverified · Output excluded
F019	Generic / PAR 36 ACL	Mid 6er bar PAR36 SL-side	Unverified · Output excluded
F020	Unverified source fixture / ADJ QA12XS LED Par	Back 6er bar QA12XS SR-side	Unverified · Output excluded

Planning reference only. Confirm installed modes and patch with the venue.

Parkhaus Meiderich · Main room

FIXTURE SCHEDULE · Main room

HitLight · Parkhaus Meiderich

Bürgermeister-Pütz-Straße 123, 47137, Duisburg, Germany

DWG HL · METRIC

Drawn HitLight

Generated from the saved show

SOURCE d565f07c9fb4

FIXTURE SCHEDULE · CONTINUED

Fixture	Manufacturer / model	Position / mount	Mode / output
VISUAL PLANNING · DMX PATCH WITHHELD			
F021	Unverified source fixture / PAR56-WFL 300W	Front 3er bar PAR56 SL-side	Unverified · Output excluded
F022	Unverified source fixture / ADJ QA12XS LED Par	PLOTTED	Unverified · Output excluded
F023	Unverified source fixture / ADJ QA12XS LED Par	PLOTTED	Unverified · Output excluded
F024	Unverified source fixture / PAR 36 (ACL) in 6-fach bar	Mid 6er bar PAR36 SR-side	Unverified · Output excluded
F025	Unverified source fixture / PAR 64 RL 500W (3er bar)	PLOTTED	Unverified · Output excluded
F026	Unverified source fixture / ADJ QA12XS LED Par	Back 6er bar QA12XS SR-side	Unverified · Output excluded
F027	Unverified source fixture / ADJ QA12XS LED Par	Back 6er bar QA12XS SL-side	Unverified · Output excluded
F028	Unverified source fixture / PAR 36 (ACL) in 6-fach bar	Mid 6er bar PAR36 SL-side	Unverified · Output excluded
F029	Unverified source fixture / PAR 36 (ACL) in 6-fach bar	Mid 6er bar PAR36 SR-side	Unverified · Output excluded
F030	Generic / PAR 36 ACL	Mid 6er bar PAR36 SL-side	Unverified · Output excluded
F031	Unverified source fixture / PAR 36 (ACL) in 6-fach bar	Mid 6er bar PAR36 SR-side	Unverified · Output excluded
F032	Unverified source fixture / ADJ Revo 4 (effect)	PLOTTED	Unverified · Output excluded
F033	Generic / PAR 56 300W	Front 3er bar PAR56 SL-side	Unverified · Output excluded
F034	Generic / PAR 56 300W	Front 3er bar PAR56 SR-side	Unverified · Output excluded
F035	Unverified source fixture / ADJ QA12XS LED Par	Back 6er bar QA12XS SR-side	Unverified · Output excluded
F036	Unverified source fixture / ADJ QA12XS LED Par	Back 6er bar QA12XS SL-side	Unverified · Output excluded
F037	Generic / PAR 36 ACL	Mid 6er bar PAR36 SR-side	Unverified · Output excluded
F038	Unverified source fixture / ADJ QA12XS LED Par	PLOTTED	Unverified · Output excluded
F039	Unverified source fixture / ADJ QA12XS LED Par	PLOTTED	Unverified · Output excluded
F040	Unverified source fixture / ADJ QA12XS LED Par	PLOTTED	Unverified · Output excluded

Planning reference only. Confirm installed modes and patch with the venue.

FIXTURE SCHEDULE · CONTINUED

Fixture	Manufacturer / model	Position / mount	Mode / output
VISUAL PLANNING · DMX PATCH WITHHELD			
F041	Unverified source fixture / ADJ QA12XS LED Par	Back 6er bar QA12XS SR-side	Unverified · Output excluded
F042	Unverified source fixture / ADJ QA12XS LED Par	PLOTTED	Unverified · Output excluded
F043	Generic / PAR 36 ACL	Mid 6er bar PAR36 SL-side	Unverified · Output excluded
F044	Unverified source fixture / PAR56-WFL 300W	Front 3er bar PAR56 SL-side	Unverified · Output excluded
F045	Unverified source fixture / ADJ Revo 4 (effect)	PLOTTED	Unverified · Output excluded
F046	Unverified source fixture / Generic PAR 64	PLOTTED	Unverified · Output excluded
F047	Unverified source fixture / Generic PAR 64	PLOTTED	Unverified · Output excluded
F048	Unverified source fixture / PAR56-WFL 300W	Front 3er bar PAR56 SR-side	Unverified · Output excluded
F049	Unverified source fixture / Strobe 1500W	PLOTTED	Unverified · Output excluded
F050	Unverified source fixture / LED Pinspot	PLOTTED	Unverified · Output excluded
F051	Unverified source fixture / LED Pinspot	PLOTTED	Unverified · Output excluded

Planning reference only. Confirm installed modes and patch with the venue.

VALIDATION APPENDIX

WARNING · PATCH_WITHHELD

DMX patch facts are withheld pending source verification. This planning document cannot be used for hardware output.

Objects: — · Remediation: review the source facts and regenerate.

WARNING · MODE_UNVERIFIED

DMX modes are unverified; output remains excluded.

Objects: F001–F051 · Remediation: review the source facts and regenerate.

WARNING · FIXTURE_DISABLED

Fixtures are disabled for this visual planning reconstruction.

Objects: F001–F051 · Remediation: review the source facts and regenerate.

WARNING · TITLE_METADATA_INCOMPLETE

Some professional title-block metadata is missing; the document will show an em dash.

Objects: fd942d4e0940aafc0bc1283a · Remediation: review the source facts and regenerate.

HitLight

VENUE & DRAWING SOURCES

Parkhaus Meiderich

Main room · House rig

Bürgermeister-Pütz-Straße 123, 47137, Duisburg, DE

https://www.parkhaus-meiderich.de/

Sources checked 2026-10-20

Generated by HitLight from the reviewed partial Parkhaus Meiderich reconstruction. Venue sources are cited as facts; their original artwork remains private.

Symbols: HitLight-owned category artwork. No manufacturer model geometry or original source pages included.

Partial reconstruction from the venue’s lighting documentation; the currently installed rig and its complete fixture census are not verified.

ESTIMATED GEOMETRY: the documents give no complete scale or trim heights, so the stage size, fixture positions in metres and hanging heights are best-guess estimates, not measurements.

43 source-labelled fixture records retain unconfirmed exact catalogue identities or modes; their printed source names and labelled display substitutions remain unchanged.

Modes and DMX addresses are unverified best guesses; check them with the venue before driving real fixtures.

Where plotted fixtures were closer together than their real bodies, some were moved by at most 10 cm along their bar; the plotted order is unchanged.

2 documented units are not shown because their positions are not drawn to scale or not located in the documents.

51 source-based records in this scenario display 28 approximate public catalogue housings and 23 labelled visual fallbacks. 12 existing display references now use their available approved bodies. Source identities, labelled donors, modes, patch and output exclusions remain unchanged; current installation and optics are unverified.

51 records display 28 approximate public catalogue housings or labelled donors and 23 visual fallbacks. 8 display references use newly authored generic flood/PAR class housings. These do not identify installed products or verify wattage, optics, native DMX, dimming, rigging or hardware. Original source, geometry, mode, patch and output-exclusion qualifications remain.

Approximate planning view; not official venue paperwork or output-ready. Original HitLight symbols only; no source pages, OEM meshes, photos or logos. Original files remain private; modes and patch unverified.

Technical information: https://www.parkhaus-meiderich.de/technik-im-parkhaus/ · checked 2026-10-20

Technical information: https://www.parkhaus-meiderich.de/ · checked 2026-10-20

Technical information: https://www.parkhaus-meiderich.de/raumvermietungen/ · checked 2026-10-20

Technical information: https://www.parkhaus-meiderich.de/barrierefreiheit-im-parkhaus/ · checked 2026-10-20

Technical information: https://www.parkhaus-meiderich.de/impressum/ · checked 2026-10-20

Technical information: https://www.duisburglive.de/veranstalter-1/parkhaus-meiderich/ · checked 2026-10-20

Technical information: https://www.duisburg.de/microsites/spielkorb/kidertheater_fuer_alle/Kindertheater-fuer-alle · checked 2026-10-20

Public venue page: https://www.hitlight.app/venues/germany/parkhaus-meiderich-fd942d4e

HitLight