
UPSTAGE ↑

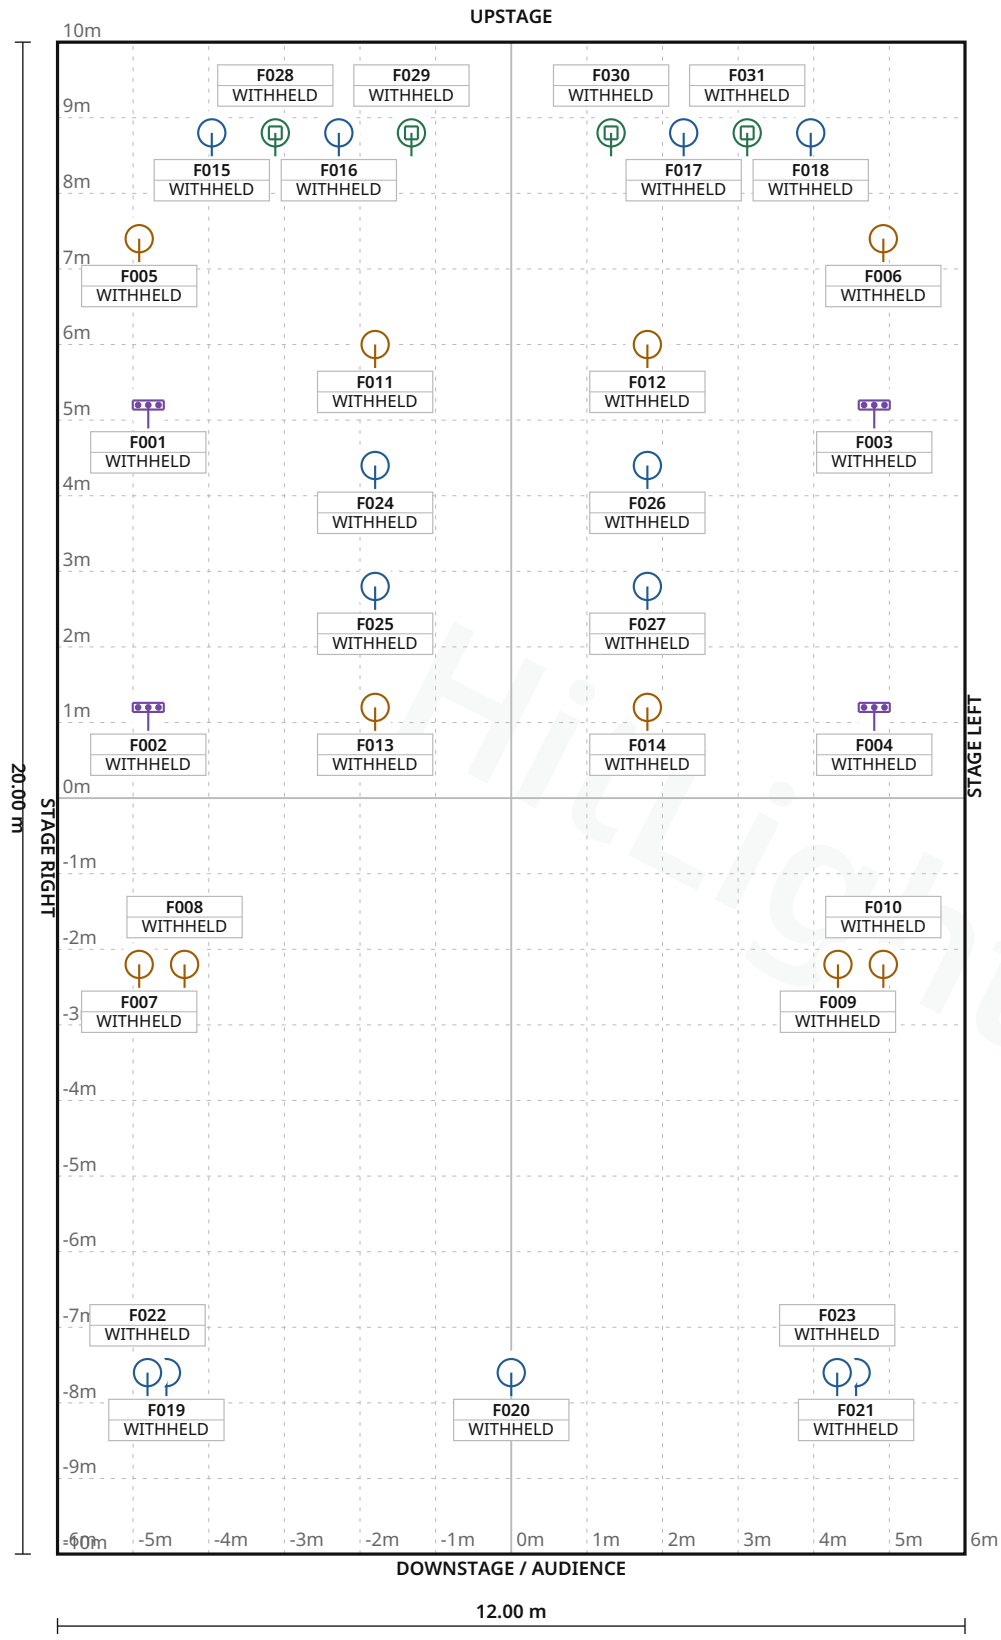

FIXTURE LEGEND

- **Visual** substitute · Basic Conventional — PAR Light · 13×
- **Visual** substitute · Basic LED PAR RGBDim — PAR Light · 10×
- **Visual** substitute · Basic Moving Head — Moving Head · 4×
- **Visual** substitute · LED BAR 6 CH - H — LED Bar · 4×

Stage 12.00 m W × 20.00 m D · Grid 1 m

HitLight

Дворец культуры «Октябрь» · Малый зал

LIGHT PLOT · PLAN · Малый зал

HitLight · Дворец культуры «Октябрь»

улица Свердлова, 38, 142114, Подольск, Russia

DWG HL · SCALE 1:100 · metric · PRINT AT 100%

Drawn HitLight

Generated from the saved show

SOURCE 7ed0aa735ffc

SYMBOL LEGEND

4 TYPES · 31 FIXTURES · COLOUR BY TYPE



HitLight placeholder Visual substitute · Basic Conventional

PAR Light · Default · 1 ch · category symbol

13 physical · 13 plotted

0 disabled · 0 unplaced



HitLight placeholder Visual substitute · Basic LED PAR RGBDim

PAR Light · Standard mode · 4 ch · category symbol

10 physical · 10 plotted

0 disabled · 0 unplaced



HitLight placeholder Visual substitute · Basic Moving Head

Moving Head · Mode 1 · 11 ch · category symbol

4 physical · 4 plotted

0 disabled · 0 unplaced



HitLight placeholder Visual substitute · LED BAR 6 CH - H

LED Bar · 9 CH · 6 ch · category symbol

4 physical · 4 plotted

0 disabled · 0 unplaced

Дворец культуры «Октябрь» · Малый зал

SYMBOL LEGEND · Малый зал

HitLight · Дворец культуры «Октябрь»

улица Свердлова, 38, 142114, Подольск, Russia

DWG HL · METRIC

Drawn HitLight

Generated from the saved show

SOURCE 7ed0aa735ffc

GENERAL NOTES

1. Source-based lighting plan. Confirm the current rig with the venue.
2. PARTIAL: included fixtures are not a full physical-unit census.
3. DMX PATCH WITHHELD: provisional or unchecked addresses are not published.
4. The reconstruction retains its documented coverage and geometry assumptions; confirm the current setup with the venue.

HitLight

DMX PATCH

31 FIXTURES · 0 UNIVERSES

Fixture / name	Manufacturer / model	Mode	Ch	DMX	Range	Position / mount	Status / notes
UNPATCHED / INVALID							
F001 · PLACEHOLDER · LEDBarRGBW...	HitLight placeholder / Visual substitute ...	9 CH	6	WITHHELD	TBC	UNPLACED	Enabled
F002 · PLACEHOLDER · LEDBarRGBW...	HitLight placeholder / Visual substitute ...	9 CH	6	WITHHELD	TBC	UNPLACED	Enabled
F003 · PLACEHOLDER · LEDBarRGBW...	HitLight placeholder / Visual substitute ...	9 CH	6	WITHHELD	TBC	UNPLACED	Enabled
F004 · PLACEHOLDER · LEDBarRGBW...	HitLight placeholder / Visual substitute ...	9 CH	6	WITHHELD	TBC	UNPLACED	Enabled
F005 · PLACEHOLDER · LEDPARRGB ...	HitLight placeholder / Visual substitute ...	Standard mode	4	WITHHELD	TBC	UNPLACED	Enabled
F006 · PLACEHOLDER · LEDPARRGB ...	HitLight placeholder / Visual substitute ...	Standard mode	4	WITHHELD	TBC	UNPLACED	Enabled
F007 · PLACEHOLDER · LEDPARRGB ...	HitLight placeholder / Visual substitute ...	Standard mode	4	WITHHELD	TBC	UNPLACED	Enabled
F008 · PLACEHOLDER · LEDPARRGB ...	HitLight placeholder / Visual substitute ...	Standard mode	4	WITHHELD	TBC	UNPLACED	Enabled
F009 · PLACEHOLDER · LEDPARRGB ...	HitLight placeholder / Visual substitute ...	Standard mode	4	WITHHELD	TBC	UNPLACED	Enabled
F010 · PLACEHOLDER · LEDPARRGB ...	HitLight placeholder / Visual substitute ...	Standard mode	4	WITHHELD	TBC	UNPLACED	Enabled
F011 · PLACEHOLDER · LEDPARRGB ...	HitLight placeholder / Visual substitute ...	Standard mode	4	WITHHELD	TBC	UNPLACED	Enabled
F012 · PLACEHOLDER · LEDPARRGB ...	HitLight placeholder / Visual substitute ...	Standard mode	4	WITHHELD	TBC	UNPLACED	Enabled
F013 · PLACEHOLDER · LEDPARRGB ...	HitLight placeholder / Visual substitute ...	Standard mode	4	WITHHELD	TBC	UNPLACED	Enabled
F014 · PLACEHOLDER · LEDPARRGB ...	HitLight placeholder / Visual substitute ...	Standard mode	4	WITHHELD	TBC	UNPLACED	Enabled
F015 · PLACEHOLDER · PC1000 mode...	HitLight placeholder / Visual substitute ...	Default	1	WITHHELD	TBC	UNPLACED	Enabled
F016 · PLACEHOLDER · PC1000 mode...	HitLight placeholder / Visual substitute ...	Default	1	WITHHELD	TBC	UNPLACED	Enabled
F017 · PLACEHOLDER · PC1000 mode...	HitLight placeholder / Visual substitute ...	Default	1	WITHHELD	TBC	UNPLACED	Enabled
F018 · PLACEHOLDER · PC1000 mode...	HitLight placeholder / Visual substitute ...	Default	1	WITHHELD	TBC	UNPLACED	Enabled
F019 · PLACEHOLDER · PC1000 mode...	HitLight placeholder / Visual substitute ...	Default	1	WITHHELD	TBC	UNPLACED	Enabled
F020 · PLACEHOLDER · PC1000 mode...	HitLight placeholder / Visual substitute ...	Default	1	WITHHELD	TBC	UNPLACED	Enabled

No patched universes

Дворец культуры «Октябрь» · Малый зал

DMX PATCH · Малый зал

HitLight · Дворец культуры «Октябрь»

улица Свердлова, 38, 142114, Подольск, Russia

DWG HL · METRIC

Drawn HitLight

Generated from the saved show

SOURCE 7ed0aa735ffc

DMX PATCH · CONTINUED

Fixture / name	Manufacturer / model	Mode	Ch	DMX	Range	Position / mount	Status / notes
UNPATCHED / INVALID							
F021 · PLACEHOLDER · PC1000 mode...	HitLight placeholder / Visual substitute ...	Default	1	WITHHELD	TBC	UNPLACED	Enabled
F022 · PLACEHOLDER · Profile575 m...	HitLight placeholder / Visual substitute ...	Default	1	WITHHELD	TBC	UNPLACED	Enabled
F023 · PLACEHOLDER · Profile575 m...	HitLight placeholder / Visual substitute ...	Default	1	WITHHELD	TBC	UNPLACED	Enabled
F024 · PLACEHOLDER · ProPAR575 m...	HitLight placeholder / Visual substitute ...	Default	1	WITHHELD	TBC	UNPLACED	Enabled
F025 · PLACEHOLDER · ProPAR575 m...	HitLight placeholder / Visual substitute ...	Default	1	WITHHELD	TBC	UNPLACED	Enabled
F026 · PLACEHOLDER · ProPAR575 m...	HitLight placeholder / Visual substitute ...	Default	1	WITHHELD	TBC	UNPLACED	Enabled
F027 · PLACEHOLDER · ProPAR575 m...	HitLight placeholder / Visual substitute ...	Default	1	WITHHELD	TBC	UNPLACED	Enabled
F028 · PLACEHOLDER · RobeClubSpot...	HitLight placeholder / Visual substitute ...	Mode 1	11	WITHHELD	TBC	UNPLACED	Enabled
F029 · PLACEHOLDER · RobeClubSpot...	HitLight placeholder / Visual substitute ...	Mode 1	11	WITHHELD	TBC	UNPLACED	Enabled
F030 · PLACEHOLDER · RobeClubSpot...	HitLight placeholder / Visual substitute ...	Mode 1	11	WITHHELD	TBC	UNPLACED	Enabled
F031 · PLACEHOLDER · RobeClubSpot...	HitLight placeholder / Visual substitute ...	Mode 1	11	WITHHELD	TBC	UNPLACED	Enabled

No patched universes

Дворец культуры «Октябрь» · Малый зал

DMX PATCH · Малый зал

HitLight · Дворец культуры «Октябрь»

улица Свердлова, 38, 142114, Подольск, Russia

DWG HL · METRIC

Drawn HitLight

Generated from the saved show

SOURCE 7ed0aa735ffc

VALIDATION APPENDIX

WARNING · PATCH_WITHHELD

DMX patch facts are withheld pending source verification. This planning document cannot be used for hardware output.

Objects: — · Remediation: correct the saved show data and regenerate.

ERROR · STAGE_DIMENSIONS_UNCONFIRMED

Confirm the stage dimensions before producing a final technical document.

Objects: 37F456DD-1E95-44FA-8C1E-056DB304DE96 · Remediation: correct the saved show data and regenerate.

WARNING · TITLE_METADATA_INCOMPLETE

Some professional title-block metadata is missing; the document will show an em dash.

Objects: fec9e8c58737178563356c57 · Remediation: correct the saved show data and regenerate.

HitLight

VENUE & DRAWING SOURCES

Дворец культуры «Октябрь»

Малый зал · Published room configuration; current installed state unverified

улица Свердлова, 38, 142114, Подольск, RU

https://dk-october.ru/contact/

Sources checked 2026-10-20

Symbols: HitLight-owned category artwork. No manufacturer model geometry or original source pages included.

Source-based reconstruction. Confirm the current installation and equipment availability with the venue.

Scale, fixture positions, mounting heights and aiming may include estimates; this is not a rigging specification.

Provisional fixture matches are labelled as placeholders. The recorded subset is not a complete physical inventory.

DMX addresses are withheld from public plans until their exact source patch is reconciled.

The reconstruction retains its documented coverage and geometry assumptions; confirm the current setup with the venue.

Official venue information: https://dk-october.ru/contact/ · checked 2026-10-20

Small_holl_light.jpg: https://dk-october.ru/wp-content/uploads/2018/04/Small_holl_light.jpg · checked 2026-10-20

Venue technical reference: http://dk-october.ru/wp-content/uploads/2012/08/Midas_PRO2-RO2C_%D0%A0%D1%83%D0%BA%D0%BE%D0%B2%D0%BE%D0%B4%D1%81%D1%82%D0%B2%D0%BE-%D0%BF%D0%BE-%D0%B1%D1%8B%D1%81%D1%82%D1%80%D0%BE%D0%BC%D1%83-%D1%81%D1%82%D0%B0%D1%80%D1%82%D1%83.pdf · checked 2026-10-20

Venue technical reference: https://dk-october.ru/wp-content/uploads/2012/08/2016-09-23-12-41-43_01631.jpg · checked 2026-10-20

Venue technical reference: https://dk-october.ru/wp-content/uploads/2026/09/%D1%81%D1%85%D0%B5%D0%BC%D0%B0-%D1%80%D0%B0%D0%B7%D0%B2%D0%B5%D1%81%D0%B0-%D0%B0%D0%BD%D0%B0%D0%BB%D0%BE%D0%B3%D0%BE%D0%B2%D1%8B%D1%85-%D0%BF%D1%80%D0%B8%D0%B1%D0%BE%D1%80%D0%BE%D0%B2_%D0%9C%D0%BE%D0%BD%D1%82%D0%B0%D0%B6%D0%BD%D0%B0%D1%8F-%D0%BE%D0%B1%D0%BB%D0%B0%D1%81%D1%82%D1%8C-1.jpg · checked 2026-10-20

Venue technical reference: https://dk-october.ru/wp-content/uploads/2026/09/%D1%81%D1%85%D0%B5%D0%BC%D0%B0-%D1%80%D0%B0%D0%B7%D0%B2%D0%B5%D1%81%D0%B0-%D0%B4%D0%B8%D0%BD%D0%B0%D0%BC%D0%B8%D1%87%D0%BD%D1%8B%D1%85-%D0%BF%D1%80%D0%B8%D0%B1%D0%BE%D1%80%D0%BE%D0%B2_%D0%9C%D0%BE%D0%BD%D1%82%D0%B0%D0%B6%D0%BD%D0%B0%D1%8F-%D0%BE%D0%B1%D0%BB%D0%B0%D1%81%D1%82%D1%8C-1.jpg · checked 2026-10-20

Public venue page: https://www.hitlight.app/venues/russia/дворец-культуры-октябрь-fec9e8c5

HitLight