
UPSTAGE

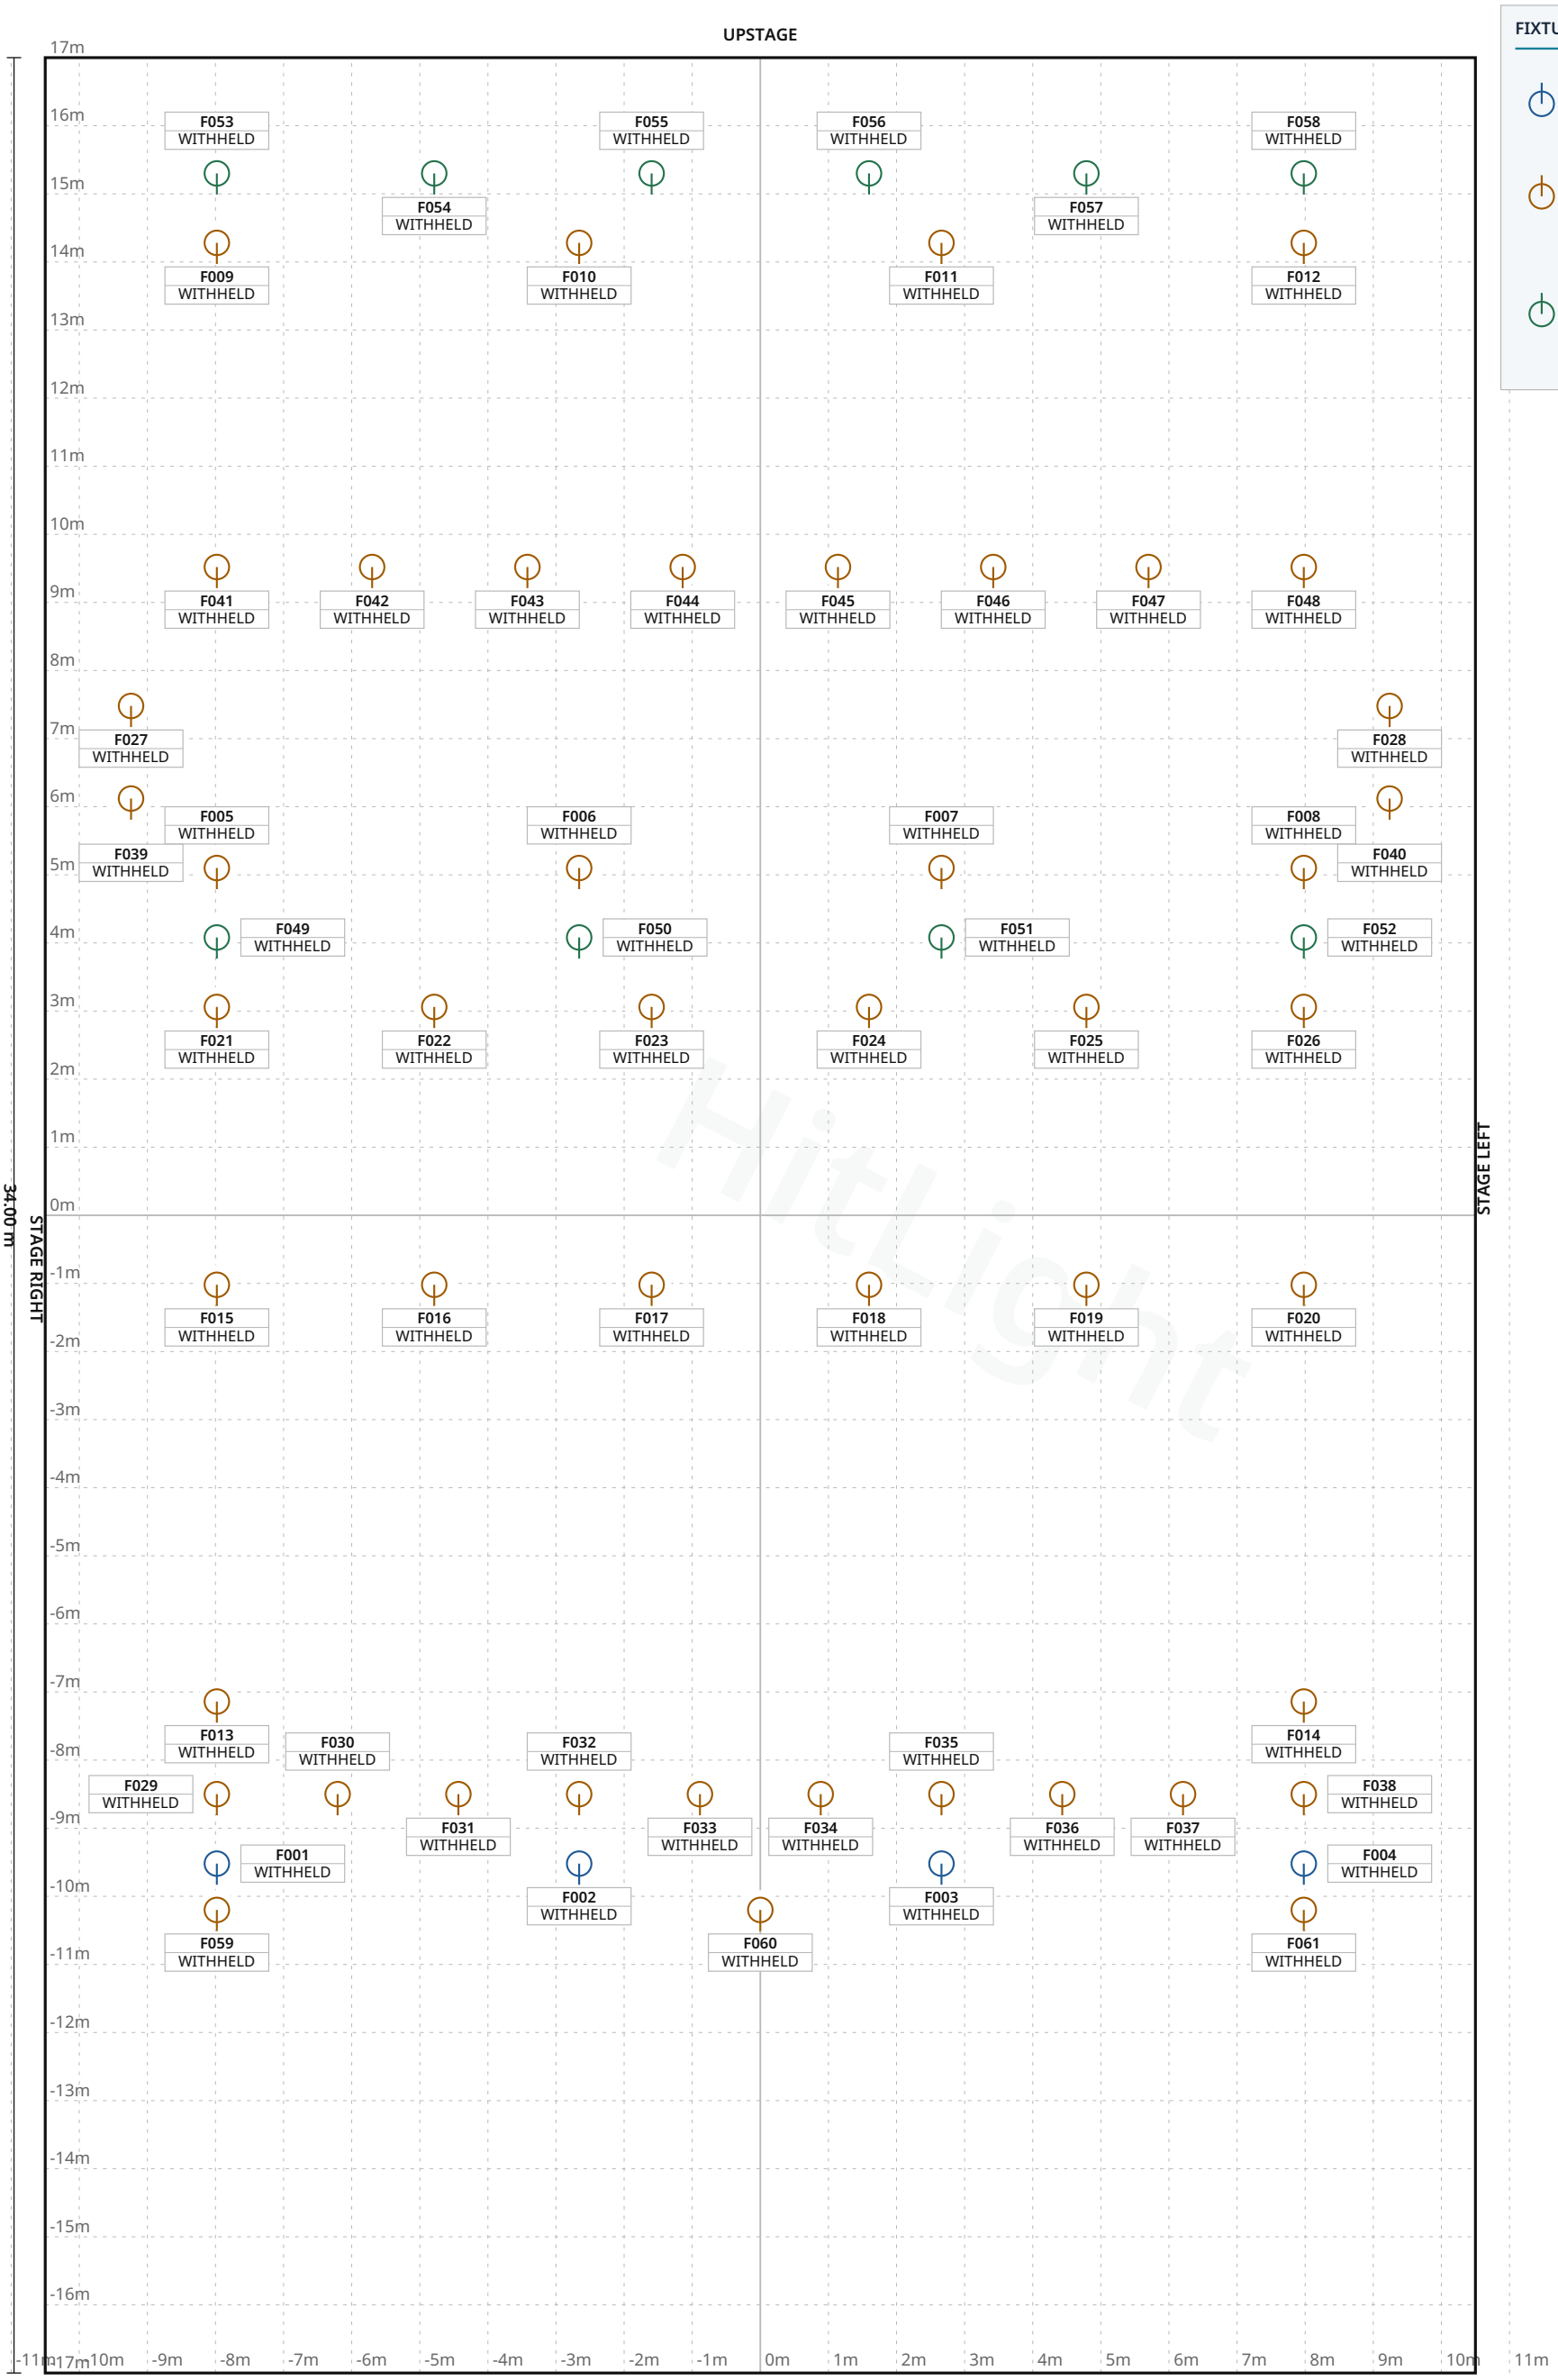

Stage 21.00 m W × 34.00 m D · Grid 1 m

FIXTURE LEGEND

- **ColorSource Spot**
  PAR Light · 4×
- **Visual**
  substitute · Basic Conventional
  PAR Light · 47×
- **Visual**
  substitute · Basic LED PAR RGBDim
  PAR Light · 10×

Hitlight

Bürgerhaus NEUER MARKT · Documented rig · room assignment unverified

LIGHT PLOT · PLAN · Documented rig · room assignment unverified

HitLight · Bürgerhaus NEUER MARKT

Europaplatz, 77815, Bühl, Germany

DWG HL · SCALE 1:100 · metric · PRINT AT 100%

Drawn HitLight

Generated from the saved show

SOURCE 7008efcce5de

SYMBOL LEGEND

3 TYPES · 61 FIXTURES · COLOUR BY TYPE



ETC ColorSource Spot

PAR Light · Direct · 5 ch · category symbol

4 physical · 4 plotted

0 disabled · 0 unplaced



HitLight placeholder Visual substitute · Basic Conventional

PAR Light · Default · 1 ch · category symbol

47 physical · 47 plotted

0 disabled · 0 unplaced



HitLight placeholder Visual substitute · Basic LED PAR RGBDim

PAR Light · Standard mode · 4 ch · category symbol

10 physical · 10 plotted

0 disabled · 0 unplaced

HitLight

Bürgerhaus NEUER MARKT · Documented rig · room assignment unverified

SYMBOL LEGEND · Documented rig · room assignment unverified

HitLight · Bürgerhaus NEUER MARKT

Europaplatz, 77815, Bühl, Germany

DWG HL · METRIC

Drawn HitLight

Generated from the saved show

SOURCE 7008efcce5de

GENERAL NOTES

1. Source-based lighting plan. Confirm the current rig with the venue.
2. PARTIAL: included fixtures are not a full physical-unit census.
3. DMX PATCH WITHHELD: provisional or unchecked addresses are not published.
4. The reconstruction retains its documented coverage and geometry assumptions; confirm the current setup with the venue.

HitLight

DMX PATCH

61 FIXTURES · 0 UNIVERSES

Fixture / name	Manufacturer / model	Mode	Ch	DMX	Range	Position / mount	Status / notes
UNPATCHED / INVALID							
F001 · ETC ColorSourceSpot · 54	ETC / ColorSource Spot	Direct	5	WITHHELD	TBC	UNPLACED	Enabled
F002 · ETC ColorSourceSpot · 55	ETC / ColorSource Spot	Direct	5	WITHHELD	TBC	UNPLACED	Enabled
F003 · ETC ColorSourceSpot · 56	ETC / ColorSource Spot	Direct	5	WITHHELD	TBC	UNPLACED	Enabled
F004 · ETC ColorSourceSpot · 57	ETC / ColorSource Spot	Direct	5	WITHHELD	TBC	UNPLACED	Enabled
F005 · PLACEHOLDER · ADB asym flo...	HitLight placeholder / Visual substitute ...	Default	1	WITHHELD	TBC	UNPLACED	Enabled
F006 · PLACEHOLDER · ADB asym flo...	HitLight placeholder / Visual substitute ...	Default	1	WITHHELD	TBC	UNPLACED	Enabled
F007 · PLACEHOLDER · ADB asym flo...	HitLight placeholder / Visual substitute ...	Default	1	WITHHELD	TBC	UNPLACED	Enabled
F008 · PLACEHOLDER · ADB asym flo...	HitLight placeholder / Visual substitute ...	Default	1	WITHHELD	TBC	UNPLACED	Enabled
F009 · PLACEHOLDER · ADB asym flo...	HitLight placeholder / Visual substitute ...	Default	1	WITHHELD	TBC	UNPLACED	Enabled
F010 · PLACEHOLDER · ADB asym flo...	HitLight placeholder / Visual substitute ...	Default	1	WITHHELD	TBC	UNPLACED	Enabled
F011 · PLACEHOLDER · ADB asym flo...	HitLight placeholder / Visual substitute ...	Default	1	WITHHELD	TBC	UNPLACED	Enabled
F012 · PLACEHOLDER · ADB asym flo...	HitLight placeholder / Visual substitute ...	Default	1	WITHHELD	TBC	UNPLACED	Enabled
F013 · PLACEHOLDER · ADB Fresnel2...	HitLight placeholder / Visual substitute ...	Default	1	WITHHELD	TBC	UNPLACED	Enabled
F014 · PLACEHOLDER · ADB Fresnel2...	HitLight placeholder / Visual substitute ...	Default	1	WITHHELD	TBC	UNPLACED	Enabled
F015 · PLACEHOLDER · ADB PC1kW f...	HitLight placeholder / Visual substitute ...	Default	1	WITHHELD	TBC	UNPLACED	Enabled
F016 · PLACEHOLDER · ADB PC1kW f...	HitLight placeholder / Visual substitute ...	Default	1	WITHHELD	TBC	UNPLACED	Enabled
F017 · PLACEHOLDER · ADB PC1kW f...	HitLight placeholder / Visual substitute ...	Default	1	WITHHELD	TBC	UNPLACED	Enabled
F018 · PLACEHOLDER · ADB PC1kW f...	HitLight placeholder / Visual substitute ...	Default	1	WITHHELD	TBC	UNPLACED	Enabled
F019 · PLACEHOLDER · ADB PC1kW f...	HitLight placeholder / Visual substitute ...	Default	1	WITHHELD	TBC	UNPLACED	Enabled
F020 · PLACEHOLDER · ADB PC1kW f...	HitLight placeholder / Visual substitute ...	Default	1	WITHHELD	TBC	UNPLACED	Enabled

No patched universes

Bürgerhaus NEUER MARKT · Documented rig · room assignment unverified

DMX PATCH · Documented rig · room assignment unverified

HitLight · Bürgerhaus NEUER MARKT

Europaplatz, 77815, Bühl, Germany

DWG HL · METRIC

Drawn HitLight

Generated from the saved show

SOURCE 7008efcce5de

DMX PATCH · CONTINUED

61 FIXTURES · 0 UNIVERSES

Fixture / name	Manufacturer / model	Mode	Ch	DMX	Range	Position / mount	Status / notes
UNPATCHED / INVALID							
F021 · PLACEHOLDER · ADB PC1kW p...	HitLight placeholder / Visual substitute ...	Default	1	WITHHELD	TBC	UNPLACED	Enabled
F022 · PLACEHOLDER · ADB PC1kW p...	HitLight placeholder / Visual substitute ...	Default	1	WITHHELD	TBC	UNPLACED	Enabled
F023 · PLACEHOLDER · ADB PC1kW p...	HitLight placeholder / Visual substitute ...	Default	1	WITHHELD	TBC	UNPLACED	Enabled
F024 · PLACEHOLDER · ADB PC1kW p...	HitLight placeholder / Visual substitute ...	Default	1	WITHHELD	TBC	UNPLACED	Enabled
F025 · PLACEHOLDER · ADB PC1kW p...	HitLight placeholder / Visual substitute ...	Default	1	WITHHELD	TBC	UNPLACED	Enabled
F026 · PLACEHOLDER · ADB PC1kW p...	HitLight placeholder / Visual substitute ...	Default	1	WITHHELD	TBC	UNPLACED	Enabled
F027 · PLACEHOLDER · ADB PC1kW si...	HitLight placeholder / Visual substitute ...	Default	1	WITHHELD	TBC	UNPLACED	Enabled
F028 · PLACEHOLDER · ADB PC1kW si...	HitLight placeholder / Visual substitute ...	Default	1	WITHHELD	TBC	UNPLACED	Enabled
F029 · PLACEHOLDER · ADB PC2kW · 4	HitLight placeholder / Visual substitute ...	Default	1	WITHHELD	TBC	UNPLACED	Enabled
F030 · PLACEHOLDER · ADB PC2kW · 5	HitLight placeholder / Visual substitute ...	Default	1	WITHHELD	TBC	UNPLACED	Enabled
F031 · PLACEHOLDER · ADB PC2kW · 6	HitLight placeholder / Visual substitute ...	Default	1	WITHHELD	TBC	UNPLACED	Enabled
F032 · PLACEHOLDER · ADB PC2kW · 7	HitLight placeholder / Visual substitute ...	Default	1	WITHHELD	TBC	UNPLACED	Enabled
F033 · PLACEHOLDER · ADB PC2kW · 8	HitLight placeholder / Visual substitute ...	Default	1	WITHHELD	TBC	UNPLACED	Enabled
F034 · PLACEHOLDER · ADB PC2kW · 9	HitLight placeholder / Visual substitute ...	Default	1	WITHHELD	TBC	UNPLACED	Enabled
F035 · PLACEHOLDER · ADB PC2kW · ...	HitLight placeholder / Visual substitute ...	Default	1	WITHHELD	TBC	UNPLACED	Enabled
F036 · PLACEHOLDER · ADB PC2kW · ...	HitLight placeholder / Visual substitute ...	Default	1	WITHHELD	TBC	UNPLACED	Enabled
F037 · PLACEHOLDER · ADB PC2kW · ...	HitLight placeholder / Visual substitute ...	Default	1	WITHHELD	TBC	UNPLACED	Enabled
F038 · PLACEHOLDER · ADB PC2kW · ...	HitLight placeholder / Visual substitute ...	Default	1	WITHHELD	TBC	UNPLACED	Enabled
F039 · PLACEHOLDER · ADB profile1...	HitLight placeholder / Visual substitute ...	Default	1	WITHHELD	TBC	UNPLACED	Enabled
F040 · PLACEHOLDER · ADB profile1...	HitLight placeholder / Visual substitute ...	Default	1	WITHHELD	TBC	UNPLACED	Enabled

No patched universes

Bürgerhaus NEUER MARKT · Documented rig · room assignment unverified

DMX PATCH · Documented rig · room assignment unverified

HitLight · Bürgerhaus NEUER MARKT

Europaplatz, 77815, Bühl, Germany

DWG HL · METRIC

Drawn HitLight

Generated from the saved show

SOURCE 7008efcce5de

DMX PATCH · CONTINUED

61 FIXTURES · 0 UNIVERSES

Fixture / name	Manufacturer / model	Mode	Ch	DMX	Range	Position / mount	Status / notes
UNPATCHED / INVALID							
F041 · PLACEHOLDER · ADB symmetr...	HitLight placeholder / Visual substitute ...	Default	1	WITHHELD	TBC	UNPLACED	Enabled
F042 · PLACEHOLDER · ADB symmetr...	HitLight placeholder / Visual substitute ...	Default	1	WITHHELD	TBC	UNPLACED	Enabled
F043 · PLACEHOLDER · ADB symmetr...	HitLight placeholder / Visual substitute ...	Default	1	WITHHELD	TBC	UNPLACED	Enabled
F044 · PLACEHOLDER · ADB symmetr...	HitLight placeholder / Visual substitute ...	Default	1	WITHHELD	TBC	UNPLACED	Enabled
F045 · PLACEHOLDER · ADB symmetr...	HitLight placeholder / Visual substitute ...	Default	1	WITHHELD	TBC	UNPLACED	Enabled
F046 · PLACEHOLDER · ADB symmetr...	HitLight placeholder / Visual substitute ...	Default	1	WITHHELD	TBC	UNPLACED	Enabled
F047 · PLACEHOLDER · ADB symmetr...	HitLight placeholder / Visual substitute ...	Default	1	WITHHELD	TBC	UNPLACED	Enabled
F048 · PLACEHOLDER · ADB symmetr...	HitLight placeholder / Visual substitute ...	Default	1	WITHHELD	TBC	UNPLACED	Enabled
F049 · PLACEHOLDER · B&S L300Colo...	HitLight placeholder / Visual substitute ...	Standard mode	4	WITHHELD	TBC	UNPLACED	Enabled
F050 · PLACEHOLDER · B&S L300Colo...	HitLight placeholder / Visual substitute ...	Standard mode	4	WITHHELD	TBC	UNPLACED	Enabled
F051 · PLACEHOLDER · B&S L300Colo...	HitLight placeholder / Visual substitute ...	Standard mode	4	WITHHELD	TBC	UNPLACED	Enabled
F052 · PLACEHOLDER · B&S L300Colo...	HitLight placeholder / Visual substitute ...	Standard mode	4	WITHHELD	TBC	UNPLACED	Enabled
F053 · PLACEHOLDER · B&S L300Colo...	HitLight placeholder / Visual substitute ...	Standard mode	4	WITHHELD	TBC	UNPLACED	Enabled
F054 · PLACEHOLDER · B&S L300Colo...	HitLight placeholder / Visual substitute ...	Standard mode	4	WITHHELD	TBC	UNPLACED	Enabled
F055 · PLACEHOLDER · B&S L300Colo...	HitLight placeholder / Visual substitute ...	Standard mode	4	WITHHELD	TBC	UNPLACED	Enabled
F056 · PLACEHOLDER · B&S L300Colo...	HitLight placeholder / Visual substitute ...	Standard mode	4	WITHHELD	TBC	UNPLACED	Enabled
F057 · PLACEHOLDER · B&S L300Colo...	HitLight placeholder / Visual substitute ...	Standard mode	4	WITHHELD	TBC	UNPLACED	Enabled
F058 · PLACEHOLDER · B&S L300Colo...	HitLight placeholder / Visual substitute ...	Standard mode	4	WITHHELD	TBC	UNPLACED	Enabled
F059 · PLACEHOLDER · Front flood2...	HitLight placeholder / Visual substitute ...	Default	1	WITHHELD	TBC	UNPLACED	Enabled
F060 · PLACEHOLDER · Front flood2...	HitLight placeholder / Visual substitute ...	Default	1	WITHHELD	TBC	UNPLACED	Enabled

No patched universes

Bürgerhaus NEUER MARKT · Documented rig · room assignment unverified

DMX PATCH · Documented rig · room assignment unverified

HitLight · Bürgerhaus NEUER MARKT

Europaplatz, 77815, Bühl, Germany

DWG HL · METRIC

Drawn HitLight

Generated from the saved show

SOURCE 7008efcce5de

DMX PATCH · CONTINUED

Fixture / name	Manufacturer / model	Mode	Ch	DMX	Range	Position / mount	Status / notes
UNPATCHED / INVALID							
F061 · PLACEHOLDER · Front flood2...	HitLight placeholder / Visual substitute ...	Default	1	WITHHELD	TBC	UNPLACED	Enabled

No patched universes

HitLight

Bürgerhaus NEUER MARKT · Documented rig · room assignment unverified

DMX PATCH · Documented rig · room assignment unverified

HitLight · Bürgerhaus NEUER MARKT

Europaplatz, 77815, Bühl, Germany

DWG HL · METRIC

Drawn HitLight

Generated from the saved show

SOURCE 7008efcce5de

VALIDATION APPENDIX

WARNING · PATCH_WITHHELD

DMX patch facts are withheld pending source verification. This planning document cannot be used for hardware output.

Objects: — · Remediation: correct the saved show data and regenerate.

ERROR · STAGE_DIMENSIONS_UNCONFIRMED

Confirm the stage dimensions before producing a final technical document.

Objects: BEF47A7C-6B1B-4536-A76A-87C18E7EE286 · Remediation: correct the saved show data and regenerate.

WARNING · TITLE_METADATA_INCOMPLETE

Some professional title-block metadata is missing; the document will show an em dash.

Objects: ff848506a0423cf15b1e0f93 · Remediation: correct the saved show data and regenerate.

HitLight

VENUE & DRAWING SOURCES

Bürgerhaus NEUER MARKT

Documented rig · room assignment unverified · Unverified source documents

Europaplatz, 77815, Bühl, DE

https://www.buergerhaus-buehl.de/

Sources checked 2026-10-19

Symbols: HitLight-owned category artwork. No manufacturer model geometry or original source pages included.

Source-based reconstruction. Confirm the current installation and equipment availability with the venue.

Scale, fixture positions, mounting heights and aiming may include estimates; this is not a rigging specification.

Provisional fixture matches are labelled as placeholders. The recorded subset is not a complete physical inventory.

DMX addresses are withheld from public plans until their exact source patch is reconciled.

The reconstruction retains its documented coverage and geometry assumptions; confirm the current setup with the venue.

Official venue information: https://www.buergerhaus-buehl.de/ · checked 2026-10-19

Bürgerhaus_NEUER_MARKT_Technischer_Rider_2025.pdf: https://www.buergerhaus-buehl.de/fileadmin/user_upload/bhb/Download/B%C3%BCrgerhaus_NEUER_MARKT_Technischer_Rider_2025.pdf · checked 2026-10-19

Bürgerhaus_NEUER_MARKT_Standard-Beleuchtungsplan_2024.pdf: https://www.buergerhaus-buehl.de/fileadmin/user_upload/bhb/Download/B%C3%BCrgerhaus_NEUER_MARKT_Standard-Beleuchtungsplan_2024.pdf · checked 2026-10-19

Venue technical reference: https://www.buergerhaus-buehl.de/fileadmin/user_upload/bhb/Download/Saalplan_Gro%C3%9Fer_Saal_mit_Nebens%C3%A4len_und_Empore__Orchestergraben_bestuhlt.pdf · checked 2026-10-19

Venue technical reference: https://www.buergerhaus-buehl.de/fileadmin/user_upload/bhb/Download/Saalplan_Gro%C3%9Fer_Saal_mit_Nebens%C3%A4len_und_Empore__Orchestergraben_unbestuhlt.pdf · checked 2026-10-19

Venue technical reference: https://www.buergerhaus-buehl.de/fileadmin/user_upload/bhb/Download/B%C3%BCrgerhaus_NEUER_MARKT_Raum%C3%BCbersicht_bema%C3%9Ft.pdf · checked 2026-10-19

Public venue page: https://www.hitlight.app/venues/germany/burgerhaus-neuer-markt-ff848506

HitLight